


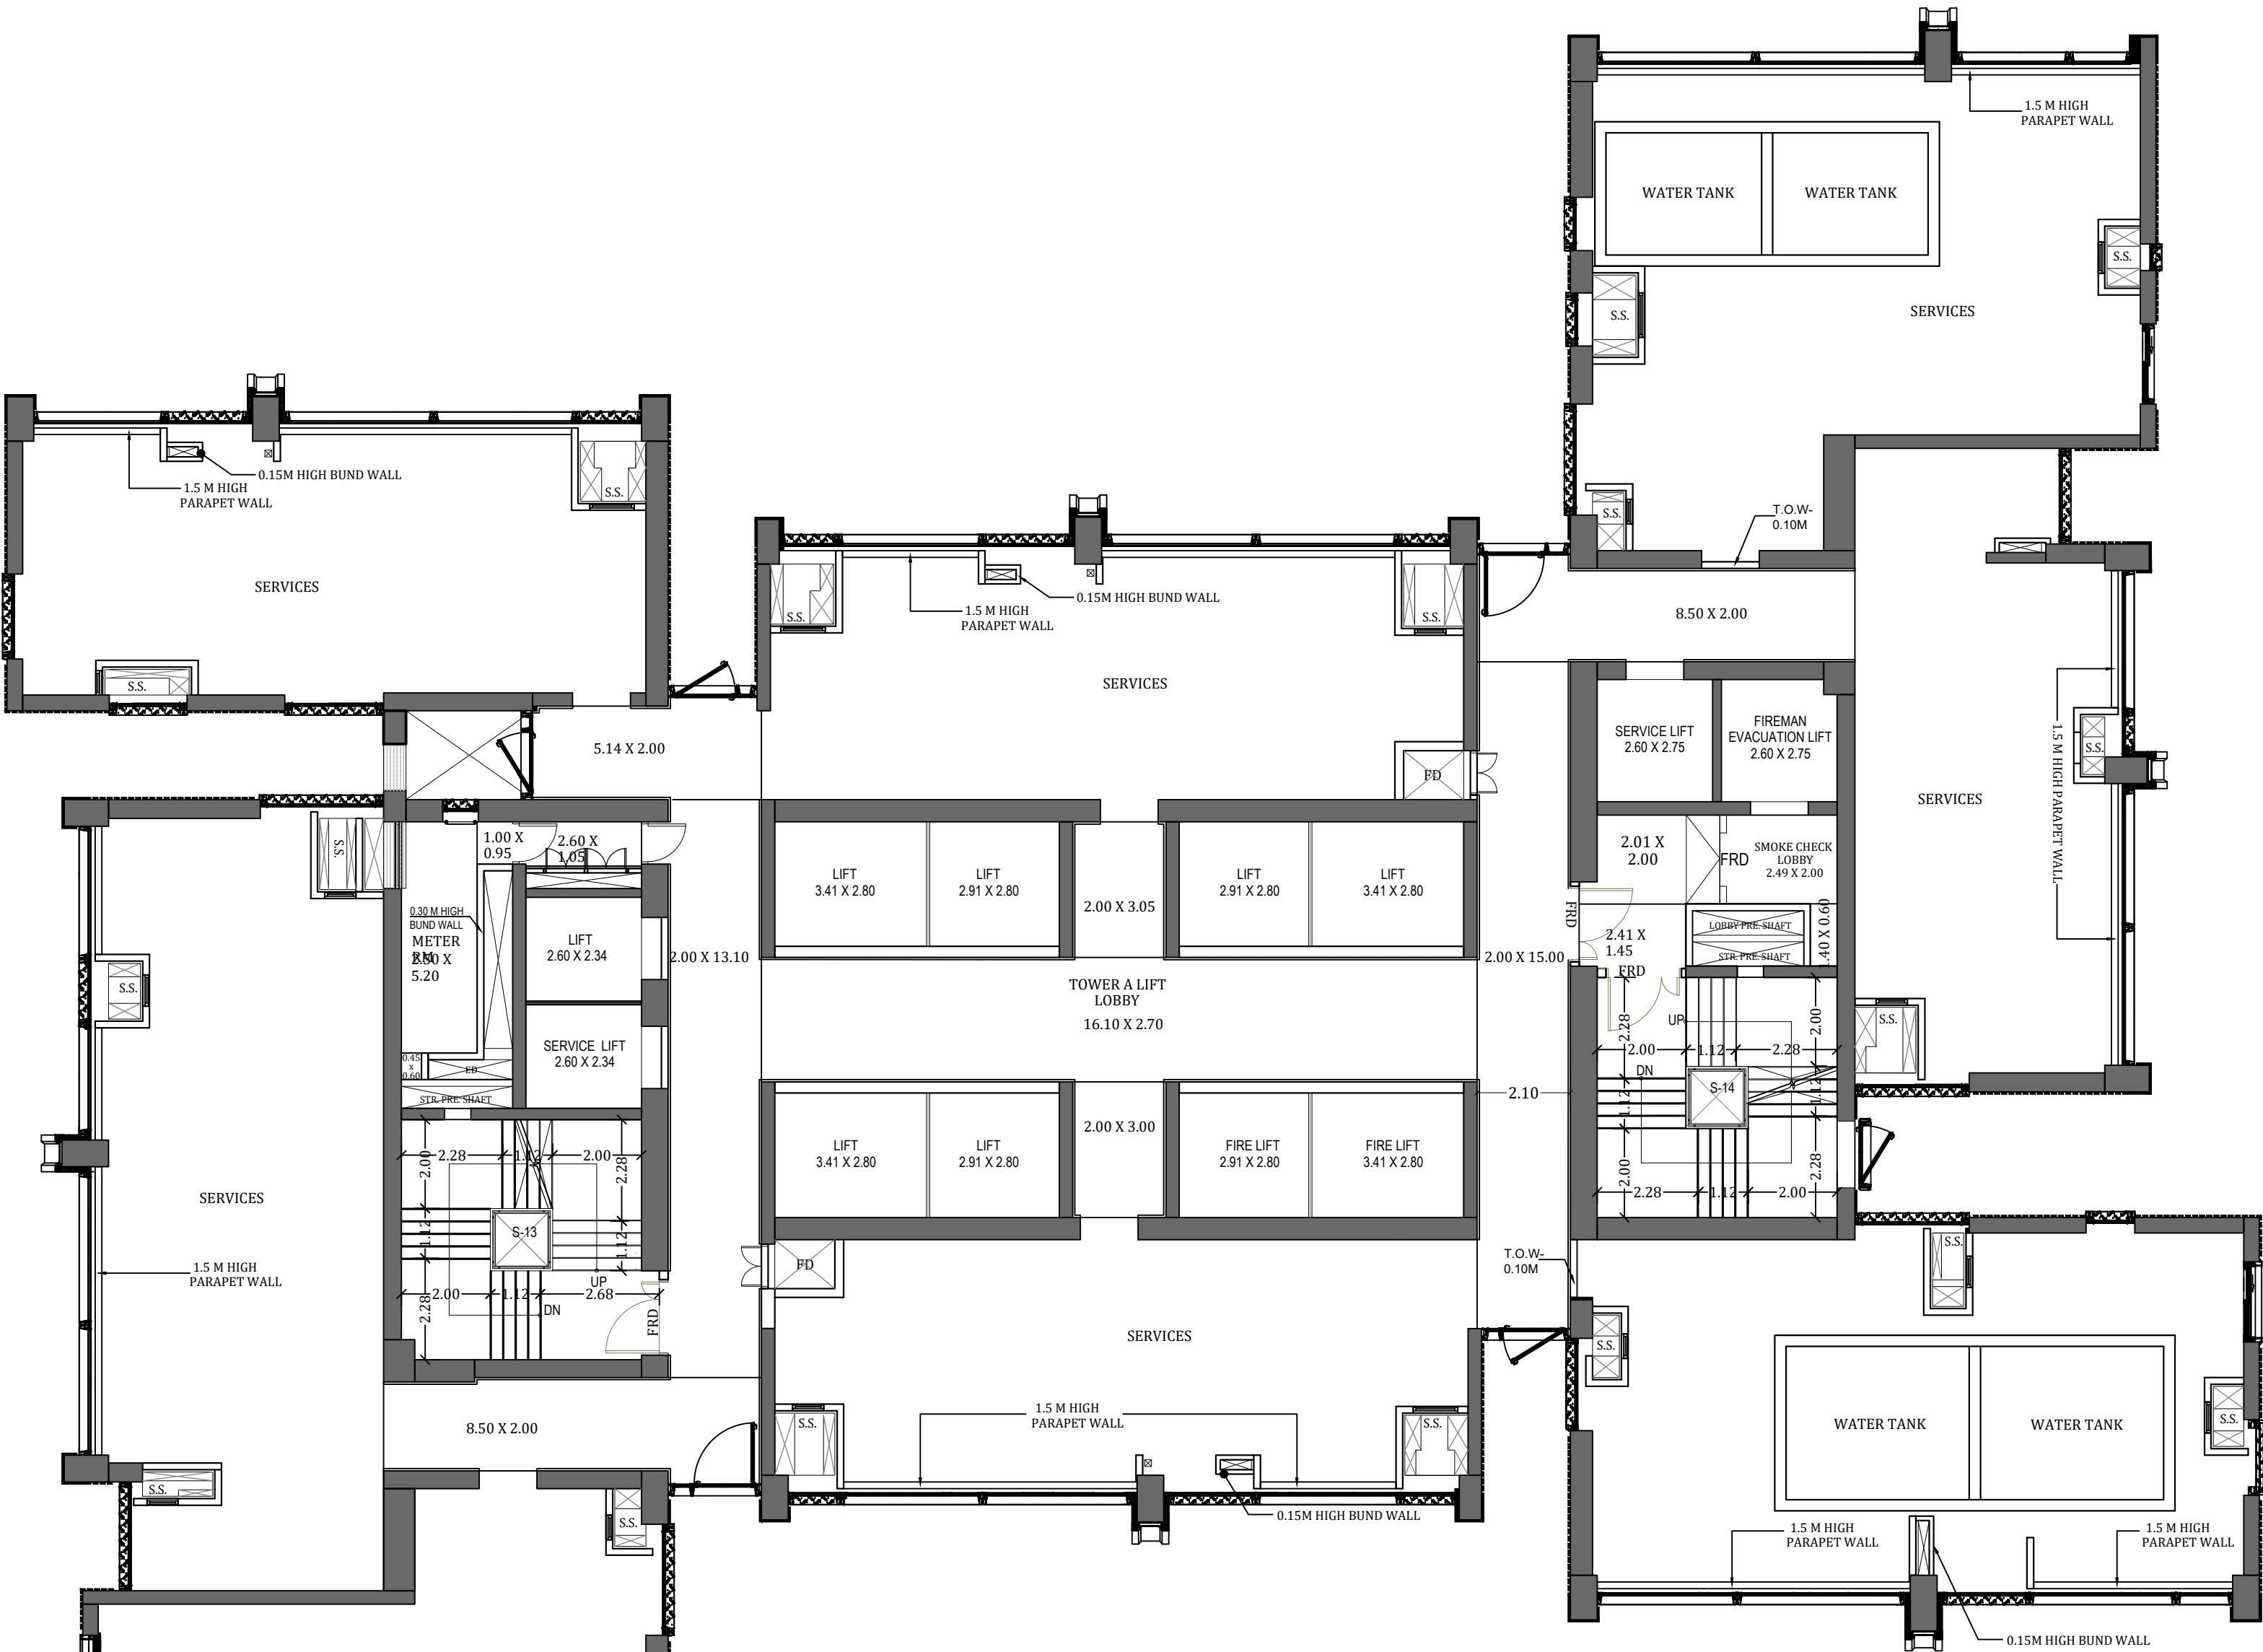

24TH SERVICE FLOOR PLAN (WING - TA)
SCALE - 1:100



50TH SERVICE FLOOR PLAN (WING - TA)
SCALE - 1:100

PROFORMA -B			28/58
CONTENTS OF SHEET			
24TH & 50TH SERVICE FLOOR PLAN (WING-TA)			
STAMP AND DATE OF APPROVAL OF PLAN			
PLAN FOR APPROVAL			
PRANCO DILIPAD BRODIE S.E. (B.P)C-X	ROSHAN BHALLU ANDSA BHOIR A.E. (B.P)C-VI	GANESH A HARNE E.E. (B.P)C- I	
STAMP AND DATE OF RECEIPT OF PLAN			
DESCRIPTION OF PROPOSAL & PROPERTY			
PROPOSED DEVELOPMENT ON PLOT BEARING C.S. NO. 794 OF LOWER PAREL DIVISION, G/SOUTH WARD MUMBAI.			
NORTH	JOB. NO.	DRG. NO.	DRAWN BY
	-	28/58	Amey
	SCALE	DATE	CHECKED BY
1:100	-	Ninad	
REVISIONS	DESCRIPTION :		
R-0			
NAME & ADDRESS OF DESIGN ARCHITECT			
P.G. Patki Architects, 1st Floor, Calcut House, 8, Tamarind Lane Fort, Mumbai 400001.			
NAME OF THE OWNER			SIGNATURE
M/s. Century Textile and Industries Ltd. Century Bhavan, Annie Besant Road, Worli, Mumbai- 400030			Sachin Ravindra Sinnarkar
NAME & ADDRESS OF LICENSED SURVEYOR (L.S)			SIGNATURE
SPACEPAGE CONSULTANTS B-106, Natraj Building, Mulund Goregaon Link Road Mulund (w), Mumbai : 4000 080			Shashikant Laxman Jadhav

PROFORMA -B

29/58

CONTENTS OF SHEET

51ST TO 56TH & 58TH TO 62ND TYPICAL FLOOR PLAN, LINE AREA DIA. & BUILT UP AREA CALCULATION (WING- TA)


STAMP AND DATE OF APPROVAL OF PLAN

PLAN FOR APPROVAL

		
S.E. (B.P)C-X	A.E. (B.P)C-VI	E.E. (B.P)C- I
STAMP AND DATE OF RECEIPT OF PLAN		

51ST TO 56TH, 58TH TO 62ND TYPICAL FLOOR PLAN (WING - TA)

SCALE - 1:100

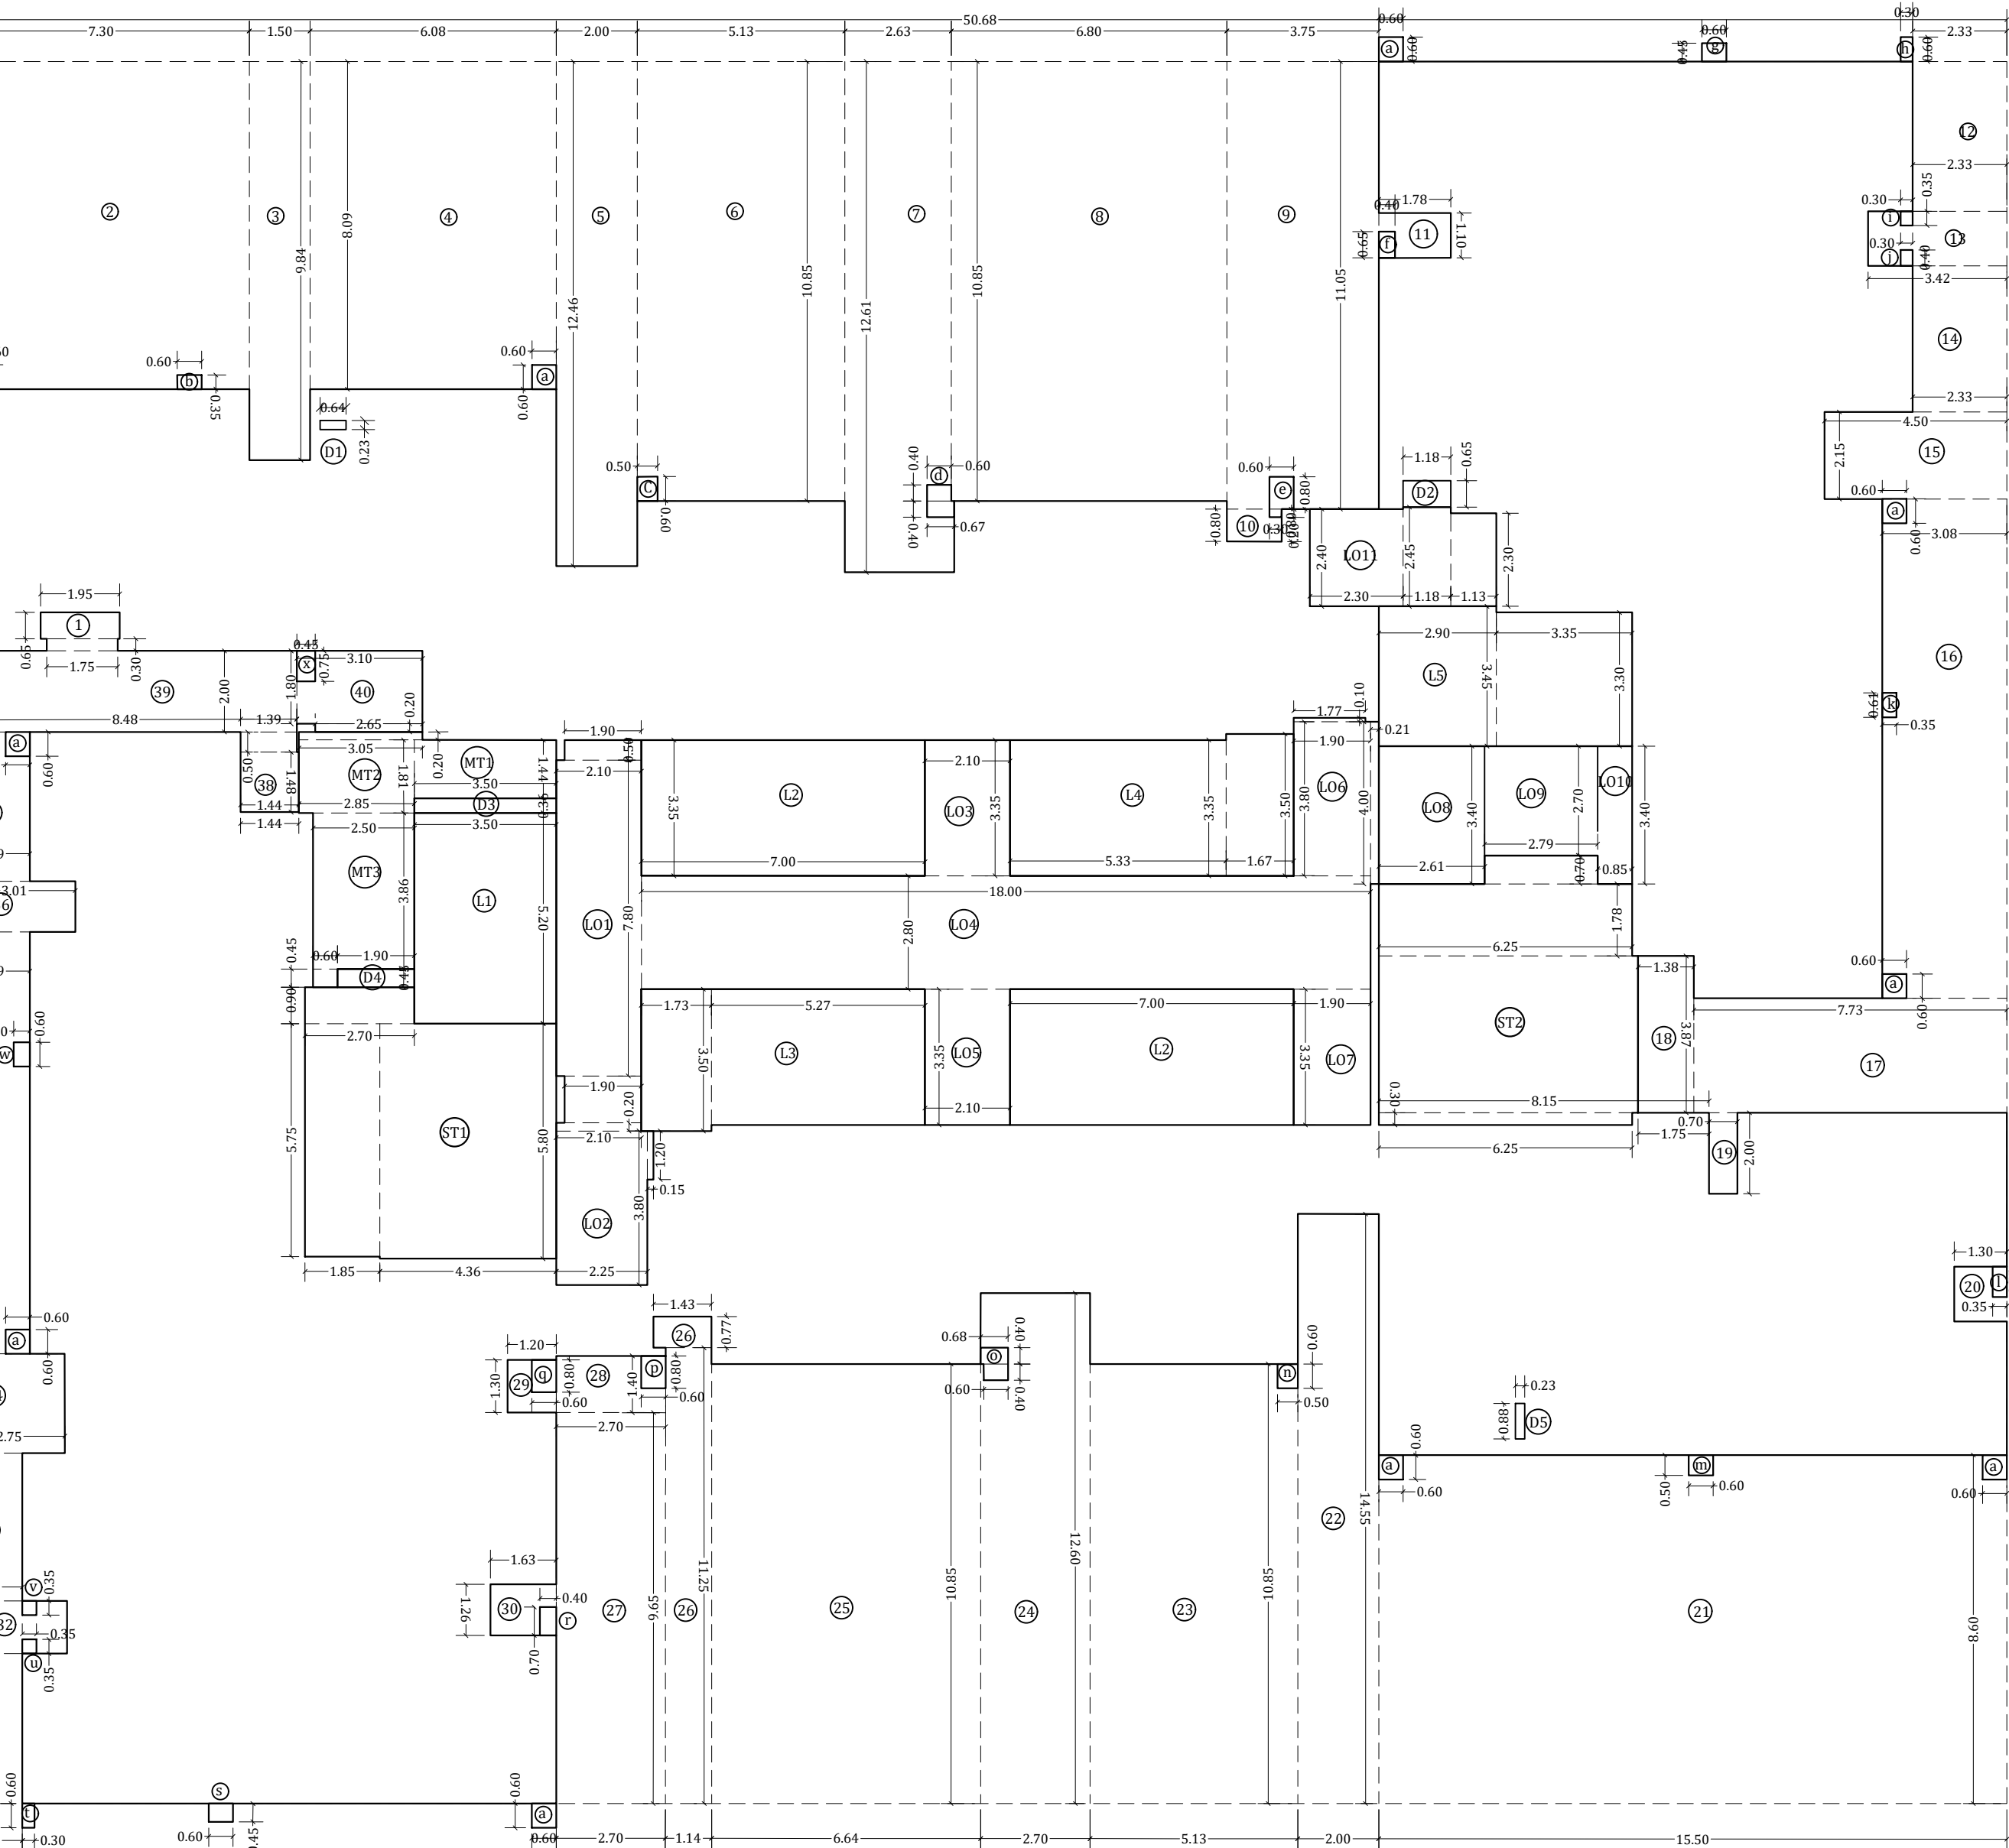

LINE AREA DIA. FOR 51ST TO 62TH TYPICAL FLOOR (WING -TA)

SCALE - 1:100

BUILT UP AREA CALCULATION FOR TYPICAL FLOOR

[51ST TO 56TH, 58TH TO 62ND TYPICAL FLOOR PLAN]

ADDITION (X)					
A	50.67	X	43.00	X	1.00 X 1 = 2179.00 SQ.MT
a	0.60	X	0.60	X	1.00 X 9 = 3.24 "
b	0.60	X	0.35	X	1.00 X 1 = 0.21 "
c	0.50	X	0.60	X	1.00 X 1 = 0.30 "
d	0.60	X	0.40	X	1.00 X 1 = 0.24 "
e	0.67	X	0.40	X	1.00 X 1 = 0.27 "
f	0.60	X	0.80	X	1.00 X 1 = 0.48 "
g	0.30	X	0.35	X	1.00 X 1 = 0.11 "
h	0.30	X	0.39	X	1.00 X 1 = 0.12 "
i	0.30	X	0.60	X	1.00 X 1 = 0.18 "
j	0.30	X	0.39	X	1.00 X 1 = 0.12 "
k	0.35	X	0.60	X	1.00 X 1 = 0.21 "
l	0.35	X	0.75	X	1.00 X 1 = 0.26 "
m	0.60	X	0.50	X	1.00 X 1 = 0.30 "
n	0.50	X	0.60	X	1.00 X 1 = 0.30 "
o	0.67	X	0.40	X	1.00 X 1 = 0.27 "
p	0.60	X	0.40	X	1.00 X 1 = 0.24 "
q	0.60	X	0.80	X	1.00 X 1 = 0.48 "
r	0.40	X	0.70	X	1.00 X 1 = 0.28 "
s	0.60	X	0.45	X	1.00 X 1 = 0.27 "
t	0.30	X	0.60	X	1.00 X 1 = 0.18 "
u	0.35	X	0.35	X	1.00 X 1 = 0.12 "
v	0.35	X	0.35	X	1.00 X 1 = 0.12 "
w	0.60	X	0.40	X	1.00 X 1 = 0.24 "
x	0.45	X	0.75	X	1.00 X 1 = 0.34 "
TOTAL				=	2188.81 SQ.MT

DEDUCTION (Y1)					
1	1.95	X	0.65	X	1.00 X 1 = 1.27 SQ.MT
2	1.75	X	0.30	X	1.00 X 1 = 0.53 SQ.MT
3	1.50	X	0.94	X	1.00 X 1 = 14.76
4	6.07	X	8.09	X	1.00 X 1 = 49.11
5	2.00	X	12.45	X	1.00 X 1 = 24.90
6	5.12	X	10.85	X	1.00 X 1 = 55.55
7	2.63	X	12.61	X	1.00 X 1 = 33.16
8	6.80	X	10.85	X	1.00 X 1 = 73.78
9	3.75	X	11.05	X	1.00 X 1 = 41.44
10	1.35	X	0.80	X	1.00 X 1 = 1.08
11	1.78	X	1.10	X	1.00 X 1 = 1.96
12	2.32	X	3.70	X	1.00 X 1 = 8.58
13	3.42	X	1.34	X	1.00 X 1 = 4.58
14	2.32	X	3.61	X	1.00 X 1 = 8.38
15	4.50	X	2.15	X	1.00 X 1 = 9.68
16	3.07	X	12.33	X	1.00 X 1 = 37.57
17	7.72	X	2.83	X	1.00 X 1 = 21.85
18	1.38	X	3.87	X	1.00 X 1 = 5.34
19	0.70	X	2.00	X	1.00 X 1 = 1.40
20	1.30	X	1.35	X	1.00 X 1 = 1.76
21	15.50	X	8.60	X	1.00 X 1 = 133.30
22	2.00	X	14.55	X	1.00 X 1 = 29.10
23	5.13	X	10.85	X	1.00 X 1 = 55.66
24	2.70	X	12.60	X	1.00 X 1 = 34.02
25	6.64	X	10.85	X	1.00 X 1 = 72.04
26	1.14	X	11.25	X	1.00 X 1 = 12.83
27	1.43	X	0.77	X	1.00 X 1 = 1.10
28	2.69	X	9.65	X	1.00 X 1 = 25.96
29	2.70	X	1.40	X	1.00 X 1 = 3.78
30	1.20	X	1.30	X	1.00 X 1 = 1.56
31	1.63	X	1.26	X	1.00 X 1 = 2.05
32	1.70	X	3.70	X	1.00 X 1 = 6.29
33	2.80	X	1.30	X	1.00 X 1 = 3.64
34	1.70	X	3.65	X	1.00 X 1 = 6.21
35	2.75	X	2.45	X	1.00 X 1 = 6.74
36	1.89	X	10.41	X	1.00 X 1 = 19.67
37	3.01	X	1.25	X	1.00 X 1 = 3.76
38	1.89	X	3.69	X	1.00 X 1 = 6.97
39	1.44	X	1.48	X	1.00 X 1 = 2.13
40	1.39	X	0.50	X	1.00 X 1 = 0.70
41	8.48	X	2.00	X	1.00 X 1 = 16.96
42	3.10	X	1.80	X	1.00 X 1 = 5.58
43	2.65	X	0.20	X	1.00 X 1 = 0.53
44	3.50	X	1.44	X	1.00 X 1 = 5.04
45	2.85	X	1.80	X	1.00 X 1 = 5.13
46	3.05	X	0.20	X	1.00 X 1 = 0.61
47	2.5	X	3.85	X	1.00 X 1 = 9.63
48	0.60	X	0.45	X	1.00 X 1 = 0.27
TOTAL				=	926.98 SQ.MT

DUCT DEDUCTION (Y2)					
D1	0.64	X	0.23	X	1.00 X 1 = 0.15 SQ.MT
D2	1.17	X	0.65	X	1.00 X 1 = 0.76
D3	3.50	X	0.36	X	1.00 X 1 = 1.28
D4	1.90	X	0.45	X	1.00 X 1 = 0.86
D5	0.22	X	0.87	X	1.00 X 1 = 0.19
TOTAL				=	3.23 SQ.MT
STAIRCASE/LIFT LOBBY DEDUCTION (Y3)					
ST1	4.36	X	5.80	X	1.00 X 1 = 25.29 SQ.MT
ST2	6.25	X	0.30	X	1.00 X 1 = 1.88
ST3	6.40	X	3.87	X	1.00 X 1 = 24.77
ST4	6.25	X	1.78	X	1.00 X 1 = 11.13
ST5	2.79	X	0.70	X	1.00 X 1 = 1.95
L1	3.50	X	5.20	X	1.00 X 1 = 18.20
L2	7.00	X	3.35	X	1.00 X 2 = 46.90
L3	5.27	X	3.35	X	1.00 X 1 = 17.65
L4	5.33	X	3.35	X	1.00 X 1 = 17.86
L5	1.67	X	3.50	X	1.00 X 1 = 5.85
L6	2.90	X	3.45	X	1.00 X 1 = 10.01
L7	3.35	X	3.30	X	1.00 X 1 = 11.06
L8	2.10	X	7.80	X	1.00 X 1 = 16.38
L9	1.90	X	1.16	X	1.00 X 1 = 2.20
L10	2.10	X	0.20	X	1.00 X 1 = 0.42
L11	1.90	X	0.50	X	1.00 X 1 = 0.95
L12	2.25	X	3.80	X	1.00 X 1 = 8.55
L13	0.15	X	1.20	X	1.00 X 1 = 0.18
L14	18.00	X	3.35	X	1.00 X 1 = 7.04
L15	2.10	X	2.80	X	1.00 X 1 = 5.88
L16	2.10	X	3.35	X	1.00 X 1 = 7.04
L17	1.90	X	3.80	X	1.00 X 1 = 7.22
L18	0.21	X	4.00	X	1.00 X 1 = 0.84
L19	0.85	X	3.45	X	1.00 X 1 = 2.89
L20	2.30	X	2.40	X	1.00 X 1 = 5.52
L21	1.17	X	2.45	X	1.00 X 1 = 2.87
L22	1.13	X	2.30	X	1.00 X 1 = 2.60
TOTAL				=	349.69 SQ.MT

TOTAL DEDUCTION [Y4] (Y1+Y2+Y3) = 1279.90 SQ.MT

TOTAL BUILT UP AREA [Y5] (X-Y4) = 908.92 SQ.MT

DESCRIPTION OF PROPOSAL & PROPERTY

PROPOSED DEVELOPMENT ON PLOT BEARING C.S. NO. 794 OF LOWER PAREL DIVISION, G/SOUTH WARD MUMBAI.

NORTH	JOB. NO.	DRG. NO.	DRAWN BY
	-	29/58	Amey
	SCALE	DATE	CHECKED BY
	1:100	-	Ninad
REVISIONS	DESCRIPTION :		
R-O			
NAME & ADDRESS OF DESIGN ARCHITECT			

NAME OF THE OWNER	SIGNATURE
M/s. Century Textile and Industries Ltd. Century Bhavan, Annie Besant Road, Worli, Mumbai- 400030	Sachin Ravindra Sinarkar

NAME & ADDRESS OF LICENSED SURVEYOR (L.S)	SIGNATURE
---	-----------

Shashikant Laxman Jadhav	
--------------------------	--

B-106, Natraj Building, Mulund
Goregaon Link Road Mulund (w),
Mumbai : 4000 080

PROFORMA -B

CONTENTS OF SHEET

57TH (REFUGE) FLOOR PLAN, LINE AREA DIA. & BUILT UP AREA CALCULATION, REFUGE ARE STATEMENT (WING -TA)

STAMP AND DATE OF APPROVAL OF PLAN

PLAN FOR APPROVAL

S.E. (B.P)C-X	A.E. (B.P)C-VI	E.E. (B.P)C-I

STAMP AND DATE OF RECEIPT OF PLAN

REFUGE AREA STATEMENT OF 57TH FLOOR			
REFUGE AREA AT 57TH FLOOR	=	4% OF ABOVE HABITABLE AREA	
	=	4% X	5888.37
REQUIRED REFUGE AREA	=	235.53	SQ.MT
PROPOSED REFUGE AREA	=	239.50	SQ.MT
REQUIRED 4.25% REFUGE AREA	=	250.26	SQ.MT
EXCESS REFUGE AREA COUNTED IN FSI	=	0.00	SQ.MT

BUILT UP AREA CALCULATION FOR REFUGE FLOOR

[57TH REFUGE FLOOR]

ADDITION (X)			
A	50.67	X	43.00 X 1.00 X 1 = 2179.00 SQ.MT
a	0.60	X	0.60 X 1.00 X 9 = 3.24 "
b	0.60	X	0.35 X 1.00 X 1 = 0.21 "
c	0.50	X	0.60 X 1.00 X 1 = 0.30 "
d	0.60	X	0.40 X 1.00 X 1 = 0.24 "
e	0.67	X	0.40 X 1.00 X 1 = 0.27 "
e	0.60	X	0.80 X 1.00 X 1 = 0.48 "
f	0.30	X	0.20 X 1.00 X 1 = 0.06 "
f	0.40	X	0.64 X 1.00 X 1 = 0.26 "
g	0.60	X	0.45 X 1.00 X 1 = 0.27 "
h	0.30	X	0.60 X 1.00 X 1 = 0.18 "
i	0.30	X	0.35 X 1.00 X 1 = 0.11 "
j	0.30	X	0.39 X 1.00 X 1 = 0.12 "
k	0.35	X	0.60 X 1.00 X 1 = 0.21 "
l	0.30	X	0.75 X 1.00 X 1 = 0.23 "
m	0.60	X	0.50 X 1.00 X 1 = 0.30 "
n	0.50	X	0.60 X 1.00 X 1 = 0.30 "
o	0.67	X	0.40 X 1.00 X 1 = 0.27 "
p	0.60	X	0.40 X 1.00 X 1 = 0.24 "
q	0.60	X	0.80 X 1.00 X 1 = 0.48 "
r	0.40	X	0.70 X 1.00 X 1 = 0.28 "
s	0.60	X	0.45 X 1.00 X 1 = 0.27 "
t	0.30	X	0.60 X 1.00 X 1 = 0.18 "
u	0.30	X	0.35 X 1.00 X 1 = 0.11 "
v	0.30	X	0.35 X 1.00 X 1 = 0.11 "
w	0.60	X	0.40 X 1.00 X 1 = 0.24 "
x	0.45	X	0.75 X 1.00 X 1 = 0.34 "
TOTAL			= 2188.74 SQ.MT

DEDUCTION (Y1)			
1	1.95	X	0.65 X 1.00 X 1 = 1.27 SQ.MT
*	1.75	X	0.30 X 1.00 X 1 = 0.53 SQ.MT
2	7.3	X	8.09 X 1.00 X 1 = 59.06 "
3	1.50	X	9.84 X 1.00 X 1 = 14.76 "
4	6.07	X	8.09 X 1.00 X 1 = 49.11 "
5	2.00	X	12.45 X 1.00 X 1 = 24.90 "
6	5.12	X	10.85 X 1.00 X 1 = 55.55 "
7	2.63	X	12.61 X 1.00 X 1 = 33.16 "
8	6.73	X	10.85 X 1.00 X 1 = 73.02 "
9	3.83	X	11.05 X 1.00 X 1 = 42.32 "
10	1.43	X	0.80 X 1.00 X 1 = 1.14 "
11	1.78	X	1.10 X 1.00 X 1 = 1.96 "
12	2.32	X	3.70 X 1.00 X 1 = 8.58 "
13	3.42	X	1.34 X 1.00 X 1 = 4.58 "
14	2.52	X	3.61 X 1.00 X 1 = 8.38 "
15	4.50	X	2.15 X 1.00 X 1 = 9.68 "
16	3.07	X	12.33 X 1.00 X 1 = 37.57 "
17	7.72	X	2.83 X 1.00 X 1 = 21.85 "
18	1.38	X	3.87 X 1.00 X 1 = 5.34 "
19	0.70	X	2.00 X 1.00 X 1 = 1.40 "
20	1.80	X	1.35 X 1.00 X 1 = 1.76 "
21	15.50	X	8.60 X 1.00 X 1 = 133.30 "
22	2.00	X	14.55 X 1.00 X 1 = 29.10 "
23	5.13	X	10.85 X 1.00 X 1 = 55.66 "
24	2.70	X	12.60 X 1.00 X 1 = 34.02 "
25	6.64	X	10.85 X 1.00 X 1 = 72.04 "
26	1.14	X	11.25 X 1.00 X 1 = 12.83 "
*	1.43	X	0.77 X 1.00 X 1 = 1.10 "
27	2.69	X	9.65 X 1.00 X 1 = 25.96 "
28	2.70	X	1.40 X 1.00 X 1 = 3.78 "
29	1.20	X	1.30 X 1.00 X 1 = 1.56 "
30	1.63	X	1.26 X 1.00 X 1 = 2.05 "
31	1.70	X	3.70 X 1.00 X 1 = 6.29 "
32	2.80	X	1.30 X 1.00 X 1 = 3.64 "
33	1.70	X	3.65 X 1.00 X 1 = 6.21 "
34	2.75	X	2.45 X 1.00 X 1 = 6.74 "
35	1.89	X	10.41 X 1.00 X 1 = 19.67 "
36	3.01	X	1.25 X 1.00 X 1 = 3.76 "
37	1.89	X	3.69 X 1.00 X 1 = 6.97 "
38	1.44	X	1.48 X 1.00 X 1 = 2.13 "
*	1.39	X	0.50 X 1.00 X 1 = 0.70 "
39	8.48	X	2.00 X 1.00 X 1 = 16.96 "
40	3.10	X	1.80 X 1.00 X 1 = 5.58 "
265	3.65	X	0.20 X 1.00 X 1 = 0.73 "
MT1	8.50	X	1.44 X 1.00 X 1 = 5.04 "
MT2	2.85	X	1.80 X 1.00 X 1 = 5.13 "
*	3.05	X	0.20 X 1.00 X 1 = 0.61 "
MT3	2.5	X	3.85 X 1.00 X 1 = 9.63 "
*	0.60	X	0.45 X 1.00 X 1 = 0.27 "
TOTAL			= 927.17 SQ.MT

DUCT DEDUCTION (Y2)			
D1	0.64	X	0.23 X 1.00 X 1 = 0.15 SQ.MT
D3	3.50	X	0.36 X 1.00 X 1 = 1.28 "
D4	1.90	X	0.45 X 1.00 X 1 = 0.86 "
D5	0.22	X	0.97 X 1.00 X 1 = 0.19 "
TOTAL			= 2.47 SQ.MT

STAIRCASE,LIFT,LOBBY DEDUCTION (Y3)			
ST1	4.35	X	5.80 X 1.00 X 1 = 25.23 SQ.MT
*	1.85	X	5.76 X 1.00 X 1 = 10.66 "
*	2.70	X	0.90 X 1.00 X 1 = 2.43 "
ST2	6.25	X	0.30 X 1.00 X 1 = 1.88 "
*	6.40	X	3.87 X 1.00 X 1 = 24.77 "
*	6.25	X	1.78 X 1.00 X 1 = 11.13 "
*	2.79	X	0.70 X 1.00 X 1 = 1.95 "
L1	3.50	X	5.20 X 1.00 X 1 = 18.20 "
L2	7.00	X	3.35 X 1.00 X 2 = 46.90 "
L3	5.27	X	3.35 X 1.00 X 1 = 17.65 "
*	1.73	X	3.50 X 1.00 X 1 = 6.06 "
L4	5.33	X	3.35 X 1.00 X 1 = 17.86 "
*	1.67	X	1.90 X 1.00 X 1 = 5.85 "
L5	2.90	X	1.45 X 1.00 X 1 = 4.21 "
*	3.35	X	3.30 X 1.00 X 1 = 11.06 "
*	2.75	X	1.85 X 1.00 X 1 = 5.09 "
L01	2.10	X	7.84 X 1.00 X 1 = 16.46 "
*	1.89	X	1.12 X 1.00 X 1 = 2.12 "
*	2.10	X	0.20 X 1.00 X 1 = 0.42 "
L02	1.90	X	0.50 X 1.00 X 1 = 0.95 "
*	2.25	X	3.80 X 1.00 X 1 = 8.55 "
*	0.15	X	1.21 X 1.00 X 1 = 0.18 "
L03	2.10	X	3.35 X 1.00 X 1 = 7.04 "
L04	18.00	X	2.80 X 1.00 X 1 = 50.40 "
L05	2.10	X	3.35 X 1.00 X 1 = 7.04 "
L06	1.90	X	3.80 X 1.00 X 1 = 7.22 "
*	1.77	X	0.10 X 1.00 X 1 = 0.18 "
*	0.21	X	4.00 X 1.00 X 1 = 0.84 "
L07	1.90	X	3.35 X 1.00 X 1 = 6.37 "
L08	2.61	X	3.40 X 1.00 X 1 = 8.87 "
L09	2.79	X	2.70 X 1.00 X 1 = 7.53 "
L010	0.85	X	3.40 X 1.00 X 1 = 2.89 "
TOTAL			= 337.95 SQ.MT

REFUGE AREA DEDUCTION (Y4)			
R1	12.07	X	3.75 X 1.00 X 1 = 45.26 "
R2	1.10	X	3.70 X 1.00 X 1 = 4.07 "
R3	10.30	X	1.10 X 1.00 X 1 = 11.33 "
R4	12.08	X	3.80 X 1.00 X 1 = 45.90 "
R5	1.10	X	3.60 X 1.00 X 1 = 3.96 "
R6	11.00	X	2.15 X 1.00 X 1 = 23.65 "
R7	12.43	X	2.80 X 1.00 X 1 = 34.80 "
R8	2.40	X	0.80 X 1.00 X 1 = 1.92 "
R9	2.25	X	1.75 X 1.00 X 1 = 3.94 "
R10	1.58	X	1.95 X 1.00 X 1 = 3.08 "
R11	2.40	X	1.85 X 1.00 X 1 = 4.44 "
R12	6.17	X	8.47 X 1.00 X 1 = 52.26 "
R13	4.65	X	1.05 X 1.00 X 1 = 4.88 "
TOTAL			= 239.50 SQ.MT
TOTAL DEDUCTION [Y5] (Y1+Y2+Y3+Y4)			= 1507.09 SQ.MT
TOTAL BUILT UP AREA [Y6] (X-Y5)			= 681.66 SQ.MT

DESCRIPTION OF PROPOSAL & PROPERTY

PROPOSED DEVELOPMENT ON PLOT BEARING C.S. NO. 794 OF LOWER PAREL DIVISION, G/SOUTH WARD MUMBAI.

NORTH	JOB. NO.	DRG. NO.	DRAWN BY
	-	30/58	Amey
REVISIONS	DESCRIPTION :		CHECKED BY
	R-0		Ninad

NAME & ADDRESS OF DESIGN ARCHITECT

P.G. Patki Architects,
1st Floor, Calcut House,
6, Tamarind Lane Fort,
Mumbai 400001.

NAME OF THE OWNER

M/s. Century Textile and Industries Ltd.
Century Bhavan, Annie Besant Road,
Worli, Mumbai- 400030

NAME & ADDRESS OF LICENSED SURVEYOR (L.S)


SPACE AGE
CONSULTANTSB-106, Natraj Building, Mulund
Goregaon Link Road Mulund (w).
Mumbai : 4000 080Shashikant
Laxman Jadhav

57TH (REFUGE) FLOOR PLAN(WING - TA)

SCALE - 1:100

LINE AREA DIA. FOR 57TH REFUGE FLOOR (WING - TA)

SCALE - 1:100

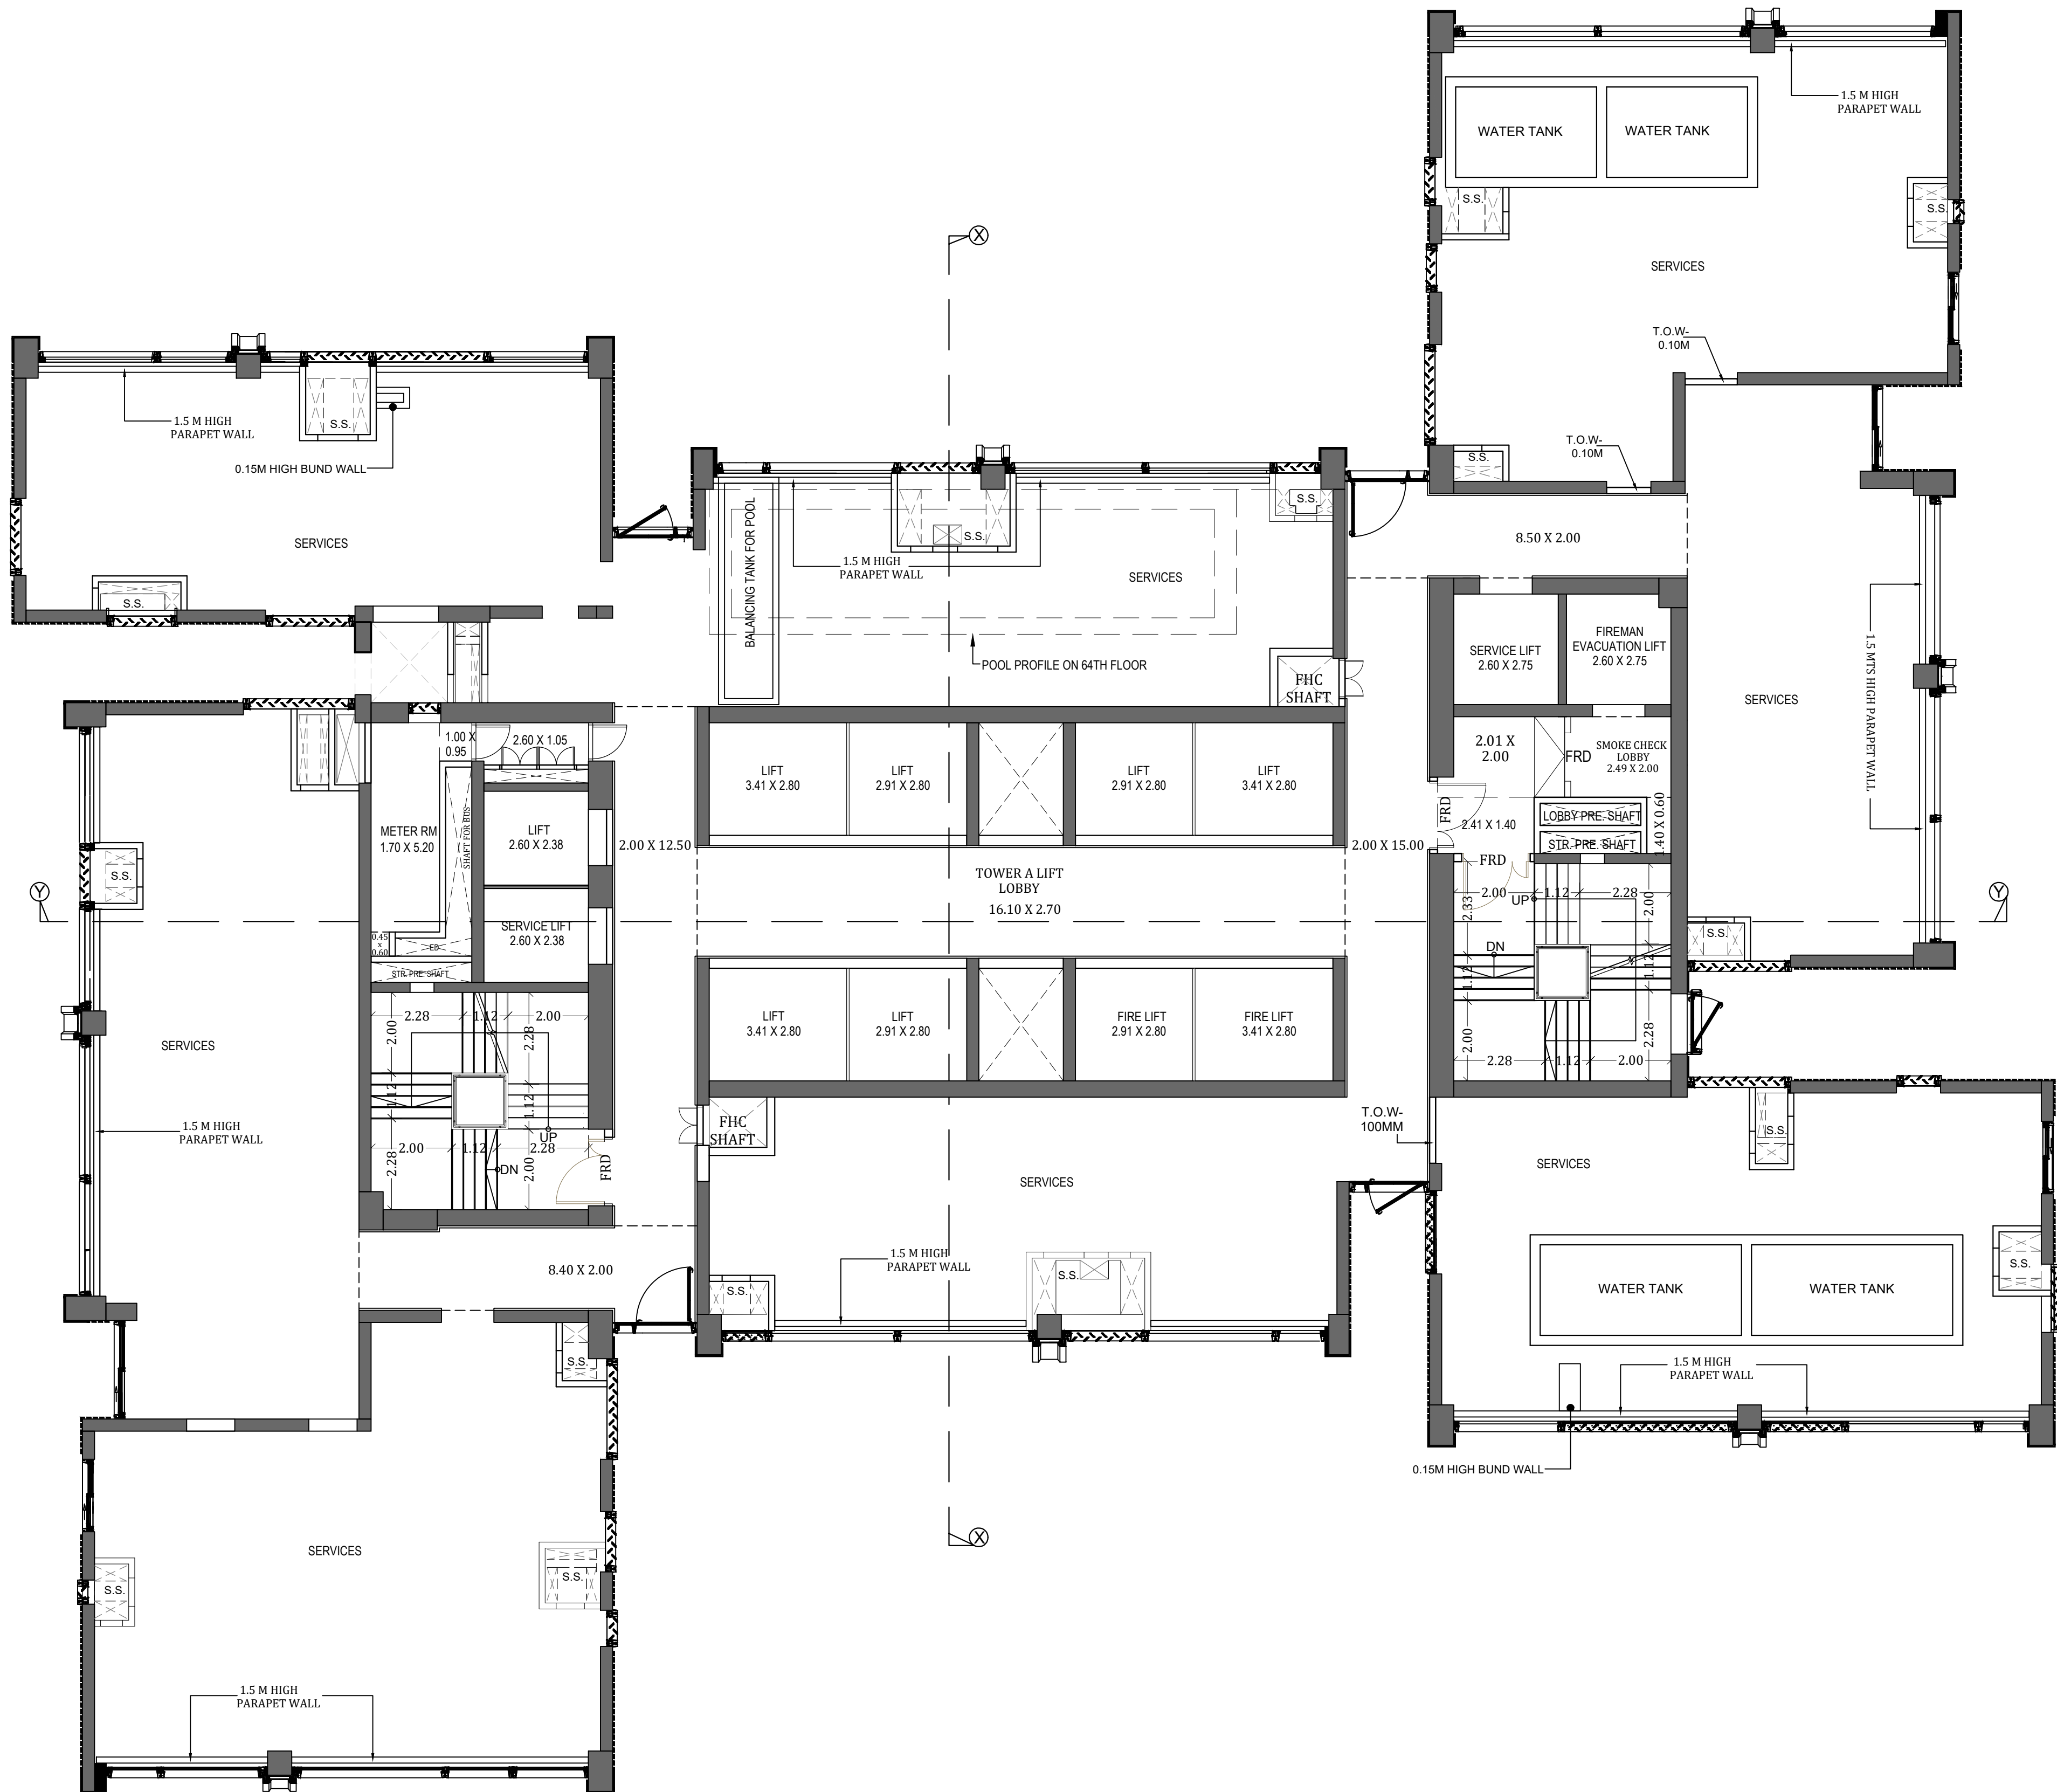

63RD SERVICE FLOOR PLAN (WING - TA)
SCALE - 1:100

PROFORMA -B			31/58
CONTENTS OF SHEET			
63RD SERVICE FLOOR PLAN (WING - TA)			
STAMP AND DATE OF APPROVAL OF PLAN			
PLAN FOR APPROVAL			
S.E. (B.P)C-X	A.E. (B.P)C-VI	E.E. (B.P)C- I	
STAMP AND DATE OF RECEIPT OF PLAN			
DESCRIPTION OF PROPOSAL & PROPERTY			
PROPOSED DEVELOPMENT ON PLOT BEARING C.S. NO. 794 OF LOWER PAREL DIVISION, G/SOUTH WARD MUMBAI.			
NORTH	JOB. NO.	DRG. NO.	DRAWN BY
	-	31/58	Amey
	SCALE	DATE	CHECKED BY
1:100	-	Ninad	
REVISIONS	DESCRIPTION :		
NAME & ADDRESS OF DESIGN ARCHITECT			
P.G. Patki Architects, 1st Floor, Calcot House, 8, Tamarind Lane Fort, Mumbai 400001.			
NAME OF THE OWNER			SIGNATURE
M/s. Century Textile and Industries Ltd. Century Bhavan, Annie Besant Road, Worli, Mumbai- 400030			
NAME & ADDRESS OF LICENSED SURVEYOR (L.S)			SIGNATURE
 B-106, Natraj Building, Mulund Goregaon Link Road Mulund (w), Mumbai : 4000 080			



BUILT UP AREA CALC FOR 65TH REFUGE FLOOR (CLUB HOUSE)										
ADDITION (X)										
A	50.67	X	43.00	X	1.00	X	1	=	2178.91	SQMT
a	0.6	X	0.60	X	1.00	X	12	=	4.32	SQMT
b	0.6	X	0.60	X	1.00	X	12	=	4.32	SQMT
c	0.5	X	0.60	X	1.00	X	2	=	0.60	SQMT
ci	0.3	X	0.65	X	1.00	X	1	=	0.20	SQMT
d	0.3	X	0.65	X	1.00	X	1	=	0.20	SQMT
e	0.3	X	0.35	X	1.00	X	1	=	0.11	SQMT
f	0.3	X	0.40	X	1.00	X	1	=	0.12	SQMT
g	0.3	X	0.75	X	1.00	X	1	=	0.23	SQMT
h	0.3	X	0.21	X	1.00	X	1	=	0.06	SQMT
i	0.3	X	0.21	X	1.00	X	1	=	0.06	SQMT
j	0.3	X	0.30	X	1.00	X	1	=	0.09	SQMT
k	0.3	X	0.30	X	1.00	X	1	=	0.09	SQMT
l	0.4	X	0.46	X	1.00	X	1	=	0.18	SQMT
m	0.60	X	0.20	X	1.00	X	1	=	0.12	SQMT
n	0.4	X	0.40	X	1.00	X	1	=	0.16	SQMT
o	0.2	X	0.30	X	1.00	X	1	=	0.06	SQMT
p	0.45	X	0.30	X	1.00	X	1	=	0.14	SQMT
TOTAL									= 2187.15	SQMT

DUCT	REDUCTION (%)	σ_{max}	σ_{min}	σ_{avg}	Signet		
D4	1.19	X	0.70	X	1.00	X	1 = 0.83
D6	1.35	X	0.36	X	1.00	X	1 = 1.26
D7	1.00	X	1.00	X	1.00	X	1 = 1.00
D10	1.13	X	0.70	X	1.00	X	1 = 0.79
D11	1.47	X	1.10	X	1.00	X	1 = 1.62
D12	0.48	X	0.64	X	1.00	X	1 = 0.51
D13	0.81	X	1.00	X	1.00	X	1 = 0.81
D15	2.20	X	3.05	X	1.00	X	1 = 6.41
D18	4.70	X	0.40	X	0.50	X	1 = 0.94
DH2	1.60	X	5.76	X	0.50	X	1 = 6.41
DH3	0.50	X	0.40	X	0.50	X	1 = 0.50
DH4	5.76	X	1.00	X	0.50	X	1 = 2.88
DH5	3.85	X	2.70	X	0.50	X	1 = 5.17
DH6	1.62	X	1.80	X	0.50	X	1 = 1.46
DH7	1.68	X	0.70	X	0.50	X	1 = 1.68
DH8	9.22	X	4.80	X	0.50	X	1 = 22.13
DH9	1.67	X	3.30	X	0.50	X	1 = 2.76
DH10	0.60	X	0.50	X	0.50	X	1 = 0.60
DH11	0.60	X	3.15	X	0.50	X	1 = 0.95
DH12	7.68	X	1.84	X	0.50	X	1 = 7.07
DH13	7.12	X	0.87	X	0.50	X	1 = 1.30
DH14	1.00	X	0.50	X	0.50	X	1 = 0.73
DH15	7.38	X	0.40	X	0.50	X	1 = 3.18
DH16	0.55	X	4.33	X	0.50	X	1 = 2.07
DH17	0.55	X	1.10	X	0.50	X	1 = 0.92

STAIRS ELEVATOR LOBBY DEDUCTION (Y3)										= 19.345 SQMT	
ST1	4.5	X	5.65	X	100	X	1	=	25.43	SQMT	
1	1.65	X	5.75	X	100	X	1	=	9.49	SQMT	
ST2	6.25	X	0.25	X	100	X	1	=	1.56	SQMT	
1	3.60	X	3.88	X	100	X	1	=	24.83	SQMT	
1	6.40	X	1.00	X	100	X	1	=	6.65	SQMT	
1	6.40	X	1.77	X	100	X	1	=	6.44	SQMT	
1	0.70	X	1.00	X	100	X	1	=	0.66	SQMT	
L1	3.50	X	5.2	X	100	X	1	=	18.20	SQMT	
L2	7.00	X	3.05	X	100	X	1	=	21.35	SQMT	
1	0.30	X	1.00	X	100	X	1	=	0.28	SQMT	
L3	1.55	X	3.30	X	100	X	1	=	17.66	SQMT	
L4	3.35	X	3.45	X	100	X	1	=	5.69	SQMT	
1	3.30	X	1.00	X	100	X	1	=	2.96	SQMT	
L5	1.66	X	3.45	X	100	X	1	=	5.73	SQMT	
1	3.30	X	1.00	X	100	X	1	=	2.96	SQMT	
L6	6.10	X	1.85	X	100	X	1	=	11.29	SQMT	
6.25	6.25	X	1.45	X	100	X	1	=	9.06	SQMT	
7.01	1.89	X	1.00	X	100	X	1	=	1.89	SQMT	
1	1.89	X	1.16	X	100	X	1	=	2.19	SQMT	
1	1.89	X	0.19	X	100	X	1	=	0.36	SQMT	
1	4.00	X	1.00	X	100	X	1	=	3.60	SQMT	
10	16.10	X	2.80	X	100	X	1	=	45.14	SQMT	
10	18.9	X	0.89	X	100	X	1	=	18.69	SQMT	
143	1.89	X	1.00	X	100	X	1	=	1.89	SQMT	
100	2.60	X	3.39	X	100	X	1	=	8.81	SQMT	
1	0.85	X	2.70	X	100	X	1	=	2.56	SQMT	
1	2.80	X	3.40	X	100	X	1	=	7.89	SQMT	
TOTAL										193.45	SQMT

REFUGE AREA REDUCTION (Y5)							319.92	SQMT	
R1	12.08	X	3.75	X	1.00	X	1 =	45.35	SQMT
R2	1.1	X	3.70	X	1.00	X	1 =	40.7	SQMT
R3	10.3	X	1.10	X	1.00	X	1 =	11.33	SQMT
R4	11	X	3.80	X	1.00	X	1 =	45.90	SQMT
R5	11	X	3.60	X	1.00	X	1 =	39.6	SQMT
R6	1.4	X	1.70	X	1.00	X	1 =	18.70	SQMT
R7	24	X	4.40	X	1.00	X	1 =	10.56	SQMT
R8	163	X	2.55	X	1.00	X	1 =	4.16	SQMT
R9	447	X	3.25	X	1.00	X	1 =	14.53	SQMT
R10	475	X	11.72	X	1.00	X	1 =	45.97	SQMT
R11	142	X	1.15	X	1.00	X	1 =	16.00	SQMT
R12	47	X	1.05	X	1.00	X	1 =	4.95	SQMT
TOTAL								235.16	SQMT
TOTAL DETENTION (Y5) (Y1+Y2+Y3+Y4+Y5)								1655.50	SQMT
BUILT UP AREA (Y7+Y8)								531.65	SQMT

STAMP AND DATE OF RECEIPT OF PLAN


SPACEAGE CONSULTANTS


B-106, Natraj Building, Mulund
Goregaon Link Road Mulund (w),
Mumbai : 4000 080

Laxman Jadhav
Mobile: 98220 22222
Fax: 022-2550 0000
E-mail: spaceage@vsnl.com
www.spaceageconsultants.com
Space Age Consultants is a leading firm in the field of structural engineering, architecture, interior design, landscape architecture, and civil engineering. We have a team of experienced professionals who are dedicated to providing the best possible service to our clients. We have a proven track record of successful projects and a commitment to excellence in every aspect of our work.


66TH DUPLEX FLOOR PLAN (WING - TA)
SCALE - 1:100

LINE AREA DIAGRAM FOR 66TH LOWER DUPLEX FLOOR PLAN (WING -TA)
SCALE - 1:100

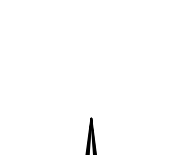PROFORMA -B		34/58	
CONTENTS OF SHEET			
66TH DUPLEX FLOOR PLAN, LINE AREA DIA. & BUILT UP AREA CALCULATION (WING -TA)			
STAMP AND DATE OF APPROVAL OF PLAN			
PLAN FOR APPROVAL			
 S.E. (B.P)C-X	 A.E. (B.P)C-VI	 E.E. (B.P)C-I	
STAMP AND DATE OF RECEIPT OF PLAN			
DESCRIPTION OF PROPOSAL & PROPERTY			
PROPOSED DEVELOPMENT ON PLOT BEARING C.S. NO. 794 OF LOWER PAREL DIVISION, G/SOUTH WARD MUMBAL			
NORTH	JOB. NO.	DRG. NO.	DRAWN BY
	-	34/58	Amey
	SCALE	DATE	CHECKED BY
	1:100	-	Ninad
REVISIONS	DESCRIPTION :		
R-0			
NAME & ADDRESS OF DESIGN ARCHITECT			
P.G. Patki Architects, 1st Floor, Calcut House, 8, Tamarind Lane Fort, Mumbai 400001.			
NAME OF THE OWNER			SIGNATURE
M/s. Century Textile and Industries Ltd. Century Bhavan, Annie Besant Road, Worli, Mumbai- 400030			 Sachin Ravindra Sinmarkar PROFESSIONAL SEAL OF THE ARCHITECT
NAME & ADDRESS OF LICENSED SURVEYOR (L.S)			SIGNATURE
 B-106, Natraj Building, Mulund Goregaon Link Road Mulund (w), Mumbai : 4000 080			 Shashikant Laxman Jadhav PROFESSIONAL SEAL OF THE SURVEYOR

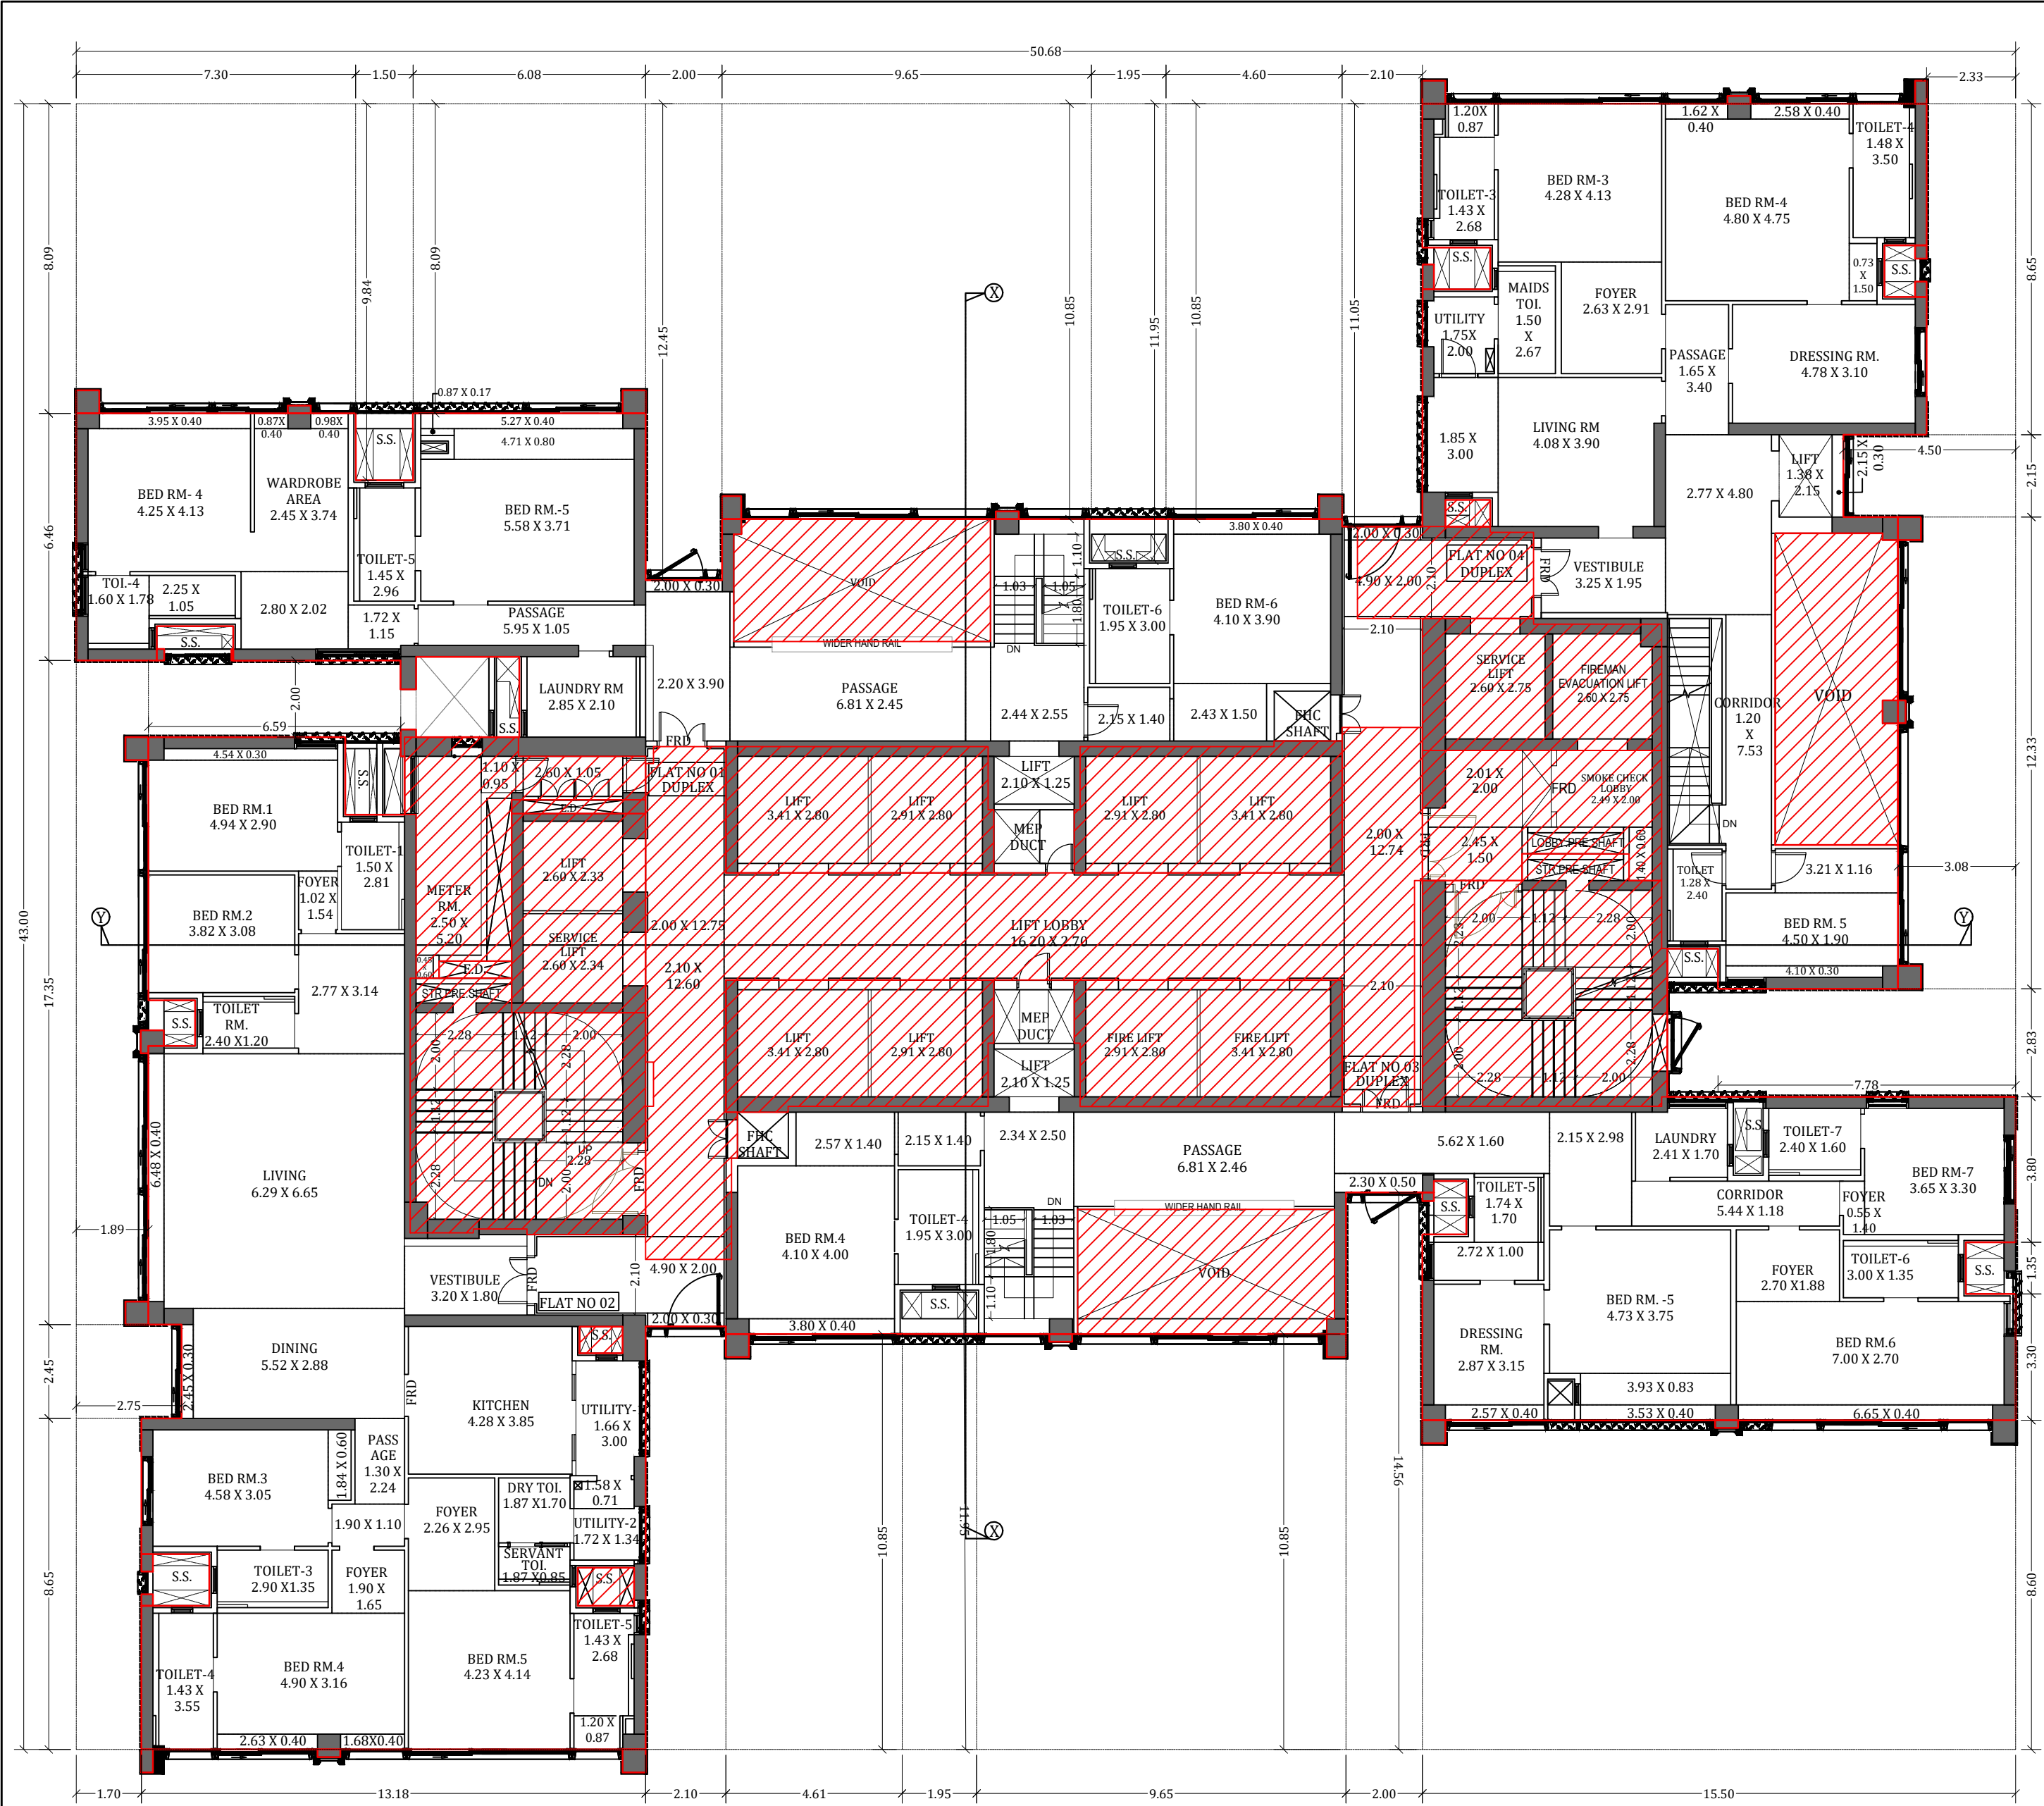

67TH, 69TH, 71ST UPPER DUPLEX FLOOR PLAN (WING -TA)
SCALE - 1:100

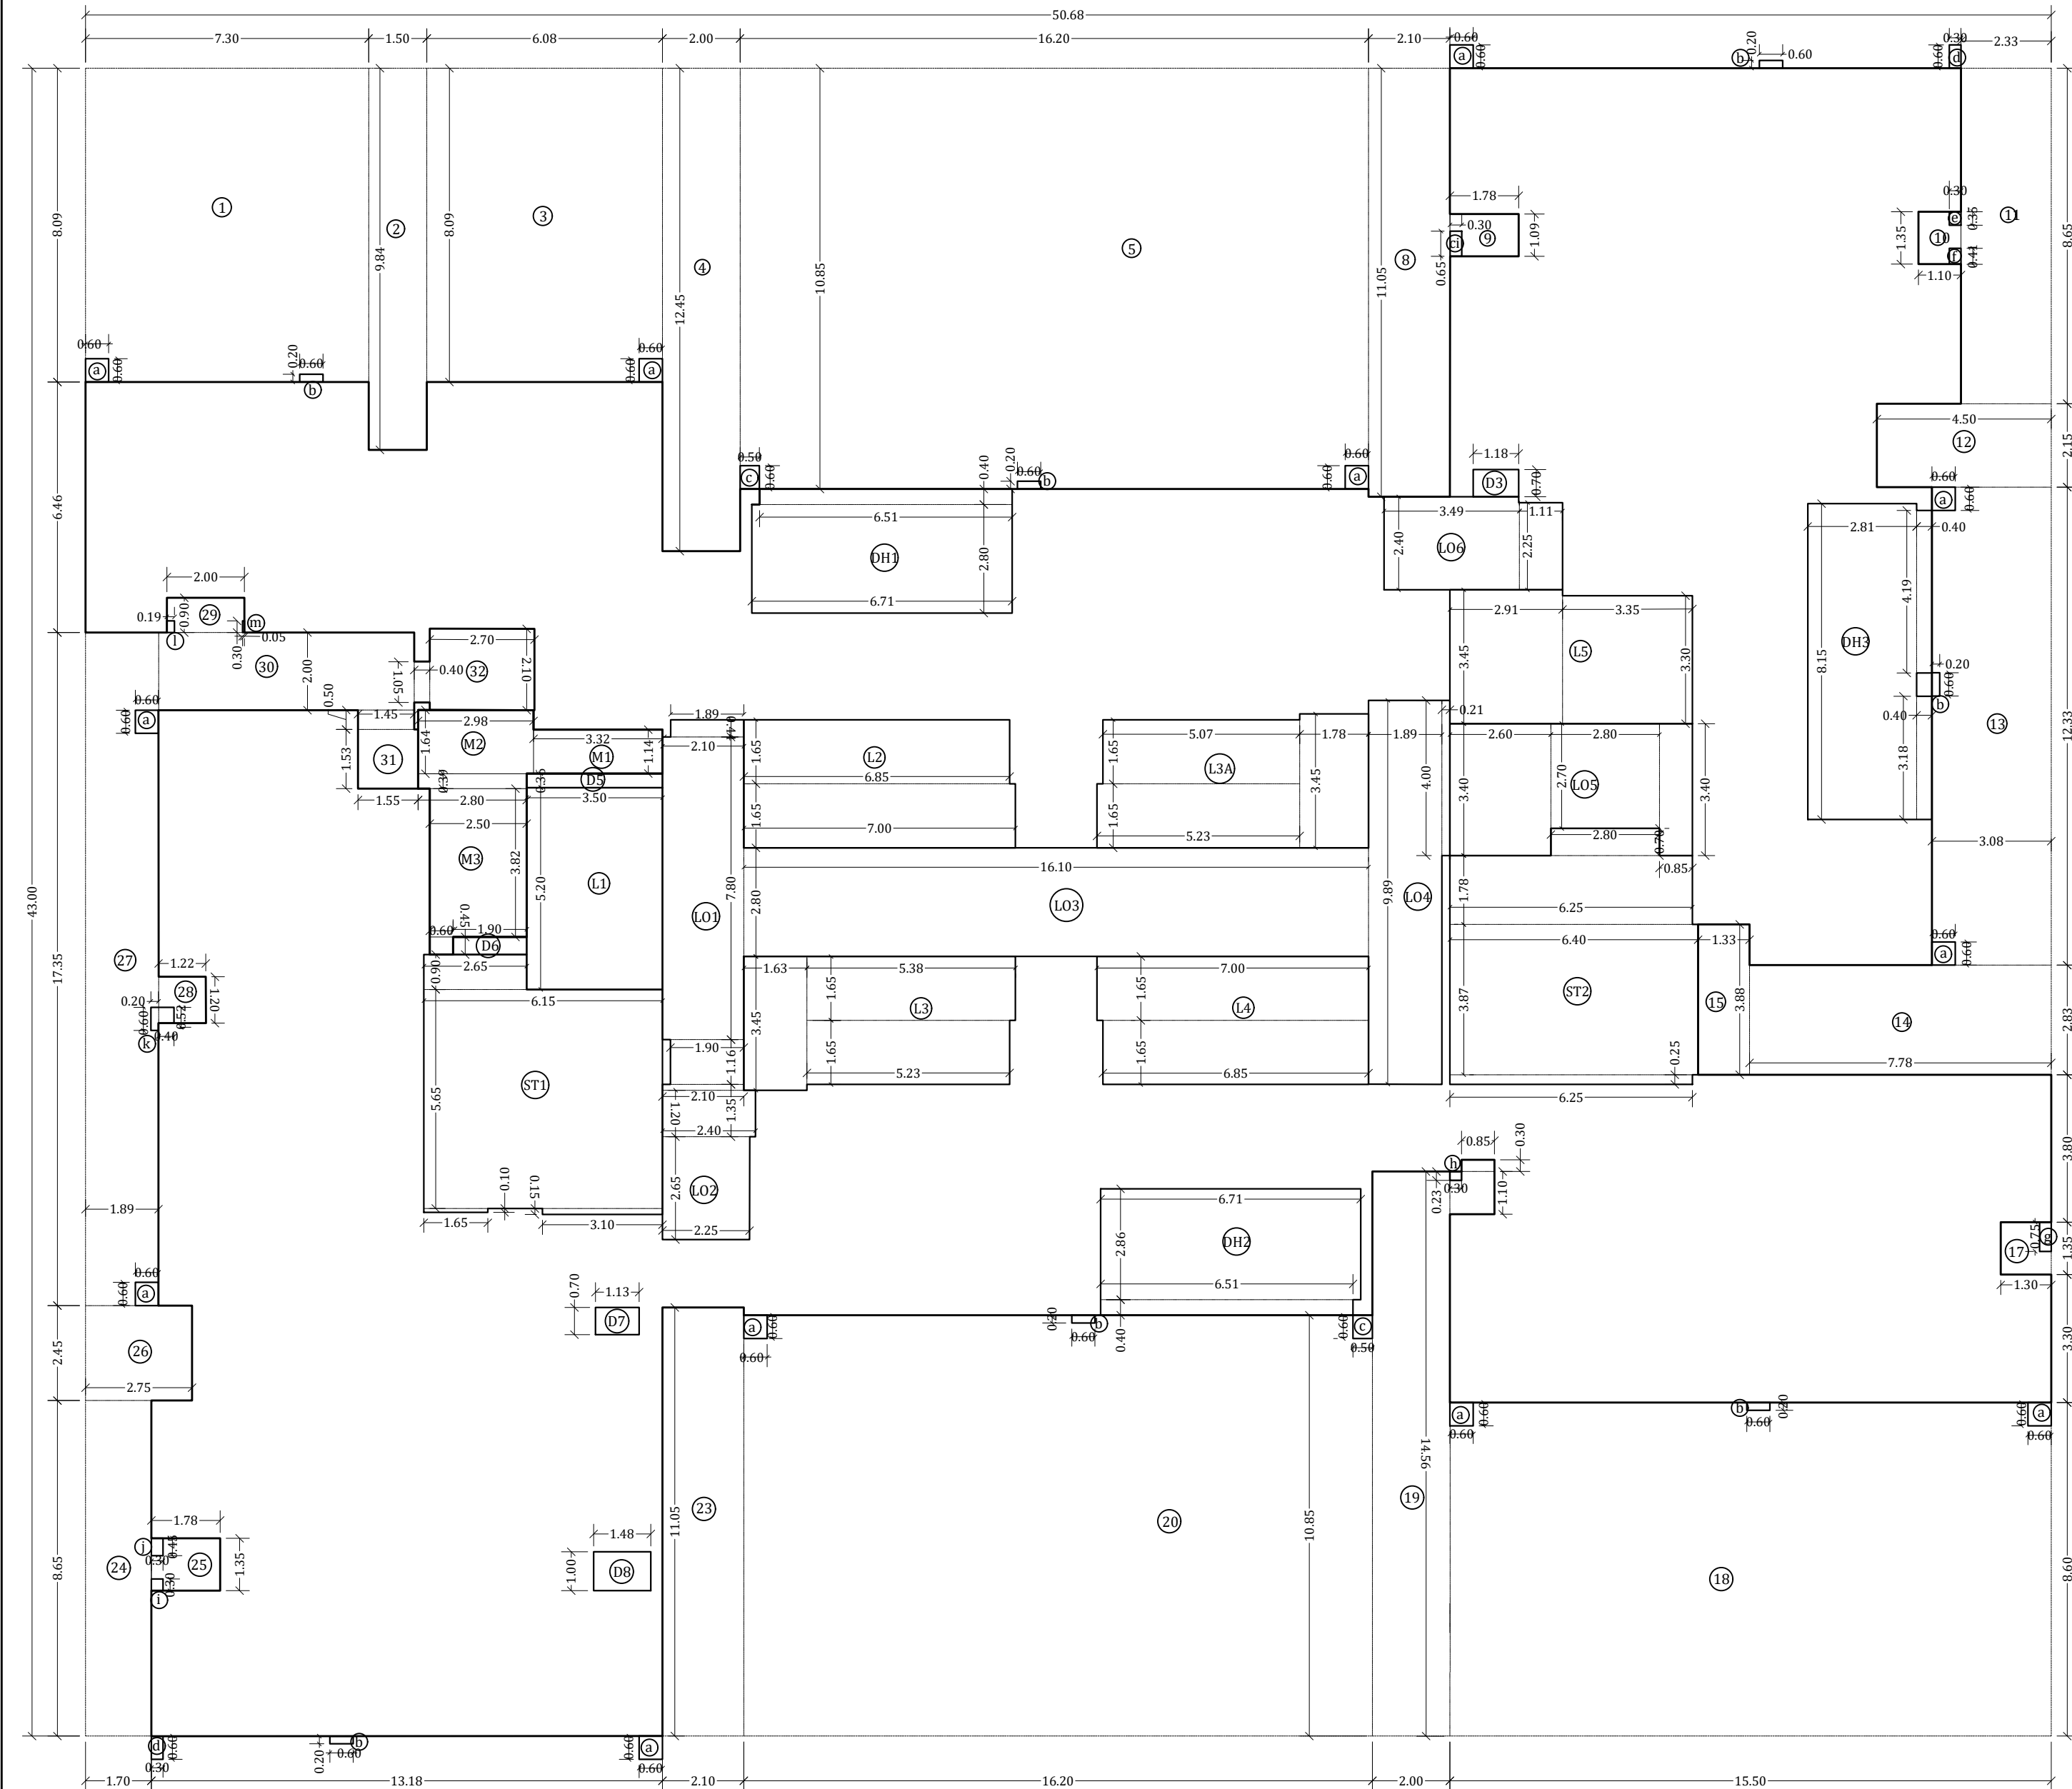

LINE AREA DIAGRAM FOR 67TH, 69TH, 71ST UPPER DUPLEX FLOOR PLAN (WING -TA)
SCALE - 1:100

CONTENTS OF SHEET

67TH, 69TH & 71ST UPPER DUPLEX TYPICAL FLOOR PLAN, LINE AREA DIA. & BUILT UP AREA CALCULATION (WING-TA)

STAMP AND DATE OF APPROVAL OF PLAN

PLAN FOR APPROVAL

S.E. (B.P.C)-X	A.E. (B.P.C)-VI	E.E. (B.P.C)-I
STAMP AND DATE OF RECEIPT OF PLAN		

BUILT UP AREA CALC. FOR 67TH, 69TH, 71ST (UPPER) FLOOR									
ADDITION (X)									
A	50.67	X	43.00	X	1.00	X	1	=	2178.60
a	0.6	X	0.60	X	1.00	X	12	=	4.32
b	0.6	X	0.20	X	1.00	X	7	=	0.84
c	0.5	X	0.60	X	1.00	X	2	=	0.60
ci	0.3	X	0.65	X	1.00	X	1	=	0.20
d	0.3	X	0.60	X	1.00	X	2	=	0.36
e	0.3	X	0.35	X	1.00	X	1	=	0.11
f	0.3	X	0.40	X	1.00	X	1	=	0.12
g	0.3	X	0.75	X	1.00	X	1	=	0.23
h	0.3	X	0.21	X	1.00	X	1	=	0.06
i	0.3	X	0.21	X	1.00	X	1	=	0.06
j	0.3	X	0.30	X	1.00	X	1	=	0.09
k	0.3	X	0.45	X	1.00	X	1	=	0.14
l	0.4	X	0.46	X	1.00	X	1	=	0.18
m	0.60	X	0.20	X	1.00	X	1	=	0.12
n	0.4	X	0.50	X	1.00	X	1	=	0.20
o	0.2	X	0.40	X	1.00	X	1	=	0.16
	0.2	X	0.30	X	1.00	X	1	=	0.06
TOTAL									2186.44
DEDUCTION (Y1)									
1	7.3	X	8.09	X	1.00	X	1	=	59.09
2	1.5	X	9.84	X	1.00	X	1	=	14.76
3	6.08	X	8.09	X	1.00	X	1	=	49.19
4	2	X	12.45	X	1.00	X	1	=	24.90
5	16.20	X	10.85	X	1.00	X	1	=	175.83
8	2.10	X	11.05	X	1.00	X	1	=	23.21
9	1.78	X	1.09	X	1.00	X	1	=	1.94
10	1.1	X	1.35	X	1.00	X	1	=	1.49
11	2.33	X	8.65	X	1.00	X	1	=	20.15
12	4.50	X	2.15	X	1.00	X	1	=	9.68
13	3.08	X	12.33	X	1.00	X	1	=	37.99
14	7.79	X	2.83	X	1.00	X	1	=	22.02
15	1.33	X	3.88	X	1.00	X	1	=	5.16
17	1.30	X	1.35	X	1.00	X	1	=	1.76
18	15.50	X	8.60	X	1.00	X	1	=	133.36
19	2.00	X	14.56	X	1.00	X	1	=	29.12
20	16.2	X	10.85	X	1.00	X	1	=	175.83
23	2.10	X	11.05	X	1.00	X	1	=	23.21
24	1.70	X	8.65	X	1.00	X	1	=	14.71
25	1.78	X	1.35	X	1.00	X	1	=	2.40
26	2.75	X	2.45	X	1.00	X	1	=	6.74
27	1.89	X	17.35	X	1.00	X	1	=	32.79
28	1.22	X	1.20	X	1.00	X	1	=	1.46
29	2.00	X	0.90	X	1.00	X	1	=	1.80
30	6.59	X	2.00	X	1.00	X	1	=	13.18
31	1.55	X	1.53	X	1.00	X	1	=	2.37
	1.45	X	0.50	X	1.00	X	1	=	0.73
32	2.70	X	2.10	X	1.00	X	1	=	5.67
	0.40	X	1.05	X	1.00	X	1	=	0.42
33	2.67	X	0.20	X	1.00	X	1	=	0.53
M1	3.32	X	1.14	X	1.00	X	1	=	3.78
M2	2.98	X	1.64	X	1.00	X	1	=	4.89
	2.80	X	0.39	X	1.00	X	1	=	1.09
M3	2.50	X	3.82	X	1.00	X	1	=	9.55
	0.60	X	0.45	X	1.00	X	1	=	0.27
TOTAL									911.07
DUCT DEDUCTION (Y2)									
D3	1.18	X	0.70	X	1.00	X	1	=	0.83
D5	3.50	X	0.36	X	1.00	X	1	=	1.26
D6	1.9	X	0.45	X	1.00	X	1	=	0.86
D7	1.13	X	0.70	X	1.00	X	1	=	0.79
D8	1.48	X	1.00	X	1.00	X	1	=	1.48
DH1	6.71	X	2.80	X	0.50	X	1	=	9.38
	6.51	X	0.40	X	0.50	X	1	=	1.30
DH2	6.71	X	2.85	X	0.50	X	1	=	9.56
	6.51	X	0.40	X	0.50	X	1	=	1.30
DH3	2.81	X	8.15	X	0.50	X	1	=	11.45
	0.40	X	4.19	X	0.50	X	1	=	0.84
	0.40	X	3.18	X	0.50	X	1	=	0.64
TOTAL									39.67
STAIRCASE, LIFT, LOBBY DEDUCTION (Y3)									
ST1	6.15	X	5.65	X	1.00	X	1	=	34.75
	2.65	X	0.90	X	1.00	X	1	=	2.39
	1.65	X	0.10	X	1.00	X	1	=	0.17
	3.10	X	0.15	X	1.00	X	1	=	0.47
ST2	6.25	X	0.25	X	1.00	X	1	=	1.56
	6.40	X	3.87	X	1.00	X	1	=	24.77
	6.25	X	1.78	X	1.00	X	1	=	11.13
	2.80	X	0.70	X	1.00	X	1	=	1.96
L1	3.50	X	5.2	X	1.00	X	1	=	18.20
L2	6.85	X	1.65	X	1.00	X	1	=	11.30
	7.00	X	1.65	X	1.00	X	1	=	11.55
L3	1.63	X	3.45	X	1.00	X	1	=	5.62
	5.39	X	1.65	X	1.00	X	1	=	8.88
	5.23	X	1.65	X	1.00	X	1	=	8.63
L3A	5.07	X	1.65	X	1.00	X	1	=	8.37
	5.23	X	1.65	X	1.00	X	1	=	8.63
	1.78	X	3.45	X	1.00	X	1	=	6.14
L4	7.00	X	1.65	X	1.00	X	1	=	11.55
	6.85	X	1.65	X	1.00	X	1	=	11.30
L5	2.91	X	3.45	X	1.00	X	1	=	10.04
	3.35	X	3.3	X	1.00	X	1	=	11.06
LO1	2.10	X	7.80	X	1.00	X	1	=	16.38
	1.90	X	1.16	X	1.00	X	1	=	2.20
	2.10	X	0.15	X	1.00	X	1	=	0.32
	1.89	X	0.44	X	1.00	X	1	=	0.83
LO2	2.25	X	2.65	X	1.00	X	1	=	5.96
	2.40	X	1.20	X	1.00	X	1	=	2.88
LO3	16.10	X	2.80	X	1.00	X	1	=	45.14
LO4	1.89	X	9.89	X	1.00	X	1	=	18.69
	0.21	X	4.00	X	1.00	X	1	=	0.84
LO5	2.60	X	3.40	X	1.00	X	1	=	8.94
	2.80	X	2.70	X	1.00	X	1	=	7.56
	0.85	X	3.40	X	1.00	X	1	=	2.89
LO6	3.49	X	2.40	X	1.00	X	1	=	8.38
	1.11	X	2.25	X	1.00	X	1	=	2.50
TOTAL									331.86
TOTAL DEDUCTION [Y5] (Y1+Y2+Y3+Y4+Y5)									1282.60
BUILT UP AREA Y7(X-Y6)									903.83

DESCRIPTION OF PROPOSAL & PROPERTY

PROPOSED DEVELOPMENT ON PLOT BEARING C.S. NO. 794 OF LOWER PAREL DIVISION, G/SOUTH WARD MUMBAI

NORTH	JOB. NO.	DRG. NO.	DRAWN BY
	-	36/58	Amey
REVISIONS	DESCRIPTION :		
	R-0	DATE	Checked By

NAME & ADDRESS OF DESIGN ARCHITECT

P.G. Patil Architects
1st Floor, Carrot House,
8, Tamarind Lane Fort,
Mumbai - 400021.

NAME OF THE OWNER

M/s. Century Textile and Industries Ltd.
Century Bhavan, Annie Besant Road,
Worli, Mumbai - 400030

NAME & ADDRESS OF LICENSED SURVEYOR (LS)

Sachin Dandekar
Surveyor
B-106, Netaji Building, Mulund
Goregaon Link Road Mulund (w),
Mumbai - 400080