



FILE NO : - EEBP / 8190 / D / A		SHEET NO : - 02 / 12	
DIGITAL SIGN OF APPROVAL PLAN		SIGNATURE	
Rakeshkumar Motikant Jha Digitally signed by Rakeshkumar Motikant Jha DN: cn=Rakeshkumar Motikant Jha, o=Autodesk, ou=Autodesk, email=Rakeshkumar.Motikant.Jha@autodesk.com, c=IN 2.5.6.97.1.			

PROFORMA-B						
CONTENTS OF SHEET:-						
BASEMENT PLAN						
NAME OF DEVELOPER & ADDRESS				SIGNATURE		
SHREEPATI JEWELS 401/501 SHREEPATI ARCADE, AUGUST KRANTI MARG, NANA CHOWK, MUMBAI - 400 026.				Tapas Rajendra Chaturvedi		
NAME OF LICENCE SURVEYOR & ADDRESS				SIGNATURE		
L. D. SHAH (L. D. SHAH & KALPESH L. SHAH) ARCHITECT, CONSULTING STRUCTURAL ENGINEER, GOVERNMENT APPROVED VALUER, AND PROJECT MANAGEMENT CONSULTANTS. 79/81, BHAGYODAY BUILDING, NAGINDAS MASTER ROAD, 3RD FLOOR, FORT, MUMBAI - 400023.				Laxmidas Dahyabhai Shah		
PROPOSED RE - DEVELOPMENT ON AMALGAMATED PLOT BEARING C.S. NO. - 370, 371, 372 & 391, OF GIRGAON DIVISION, AT TATYA GHARPURE MARG & KHATTAR ALI LANE, IN D - WARD. MUMBAI - 400 004.						
NORTH	CHECK BY:	DRAWN BY :	JOB NO.	SCALE	DATE	DRG. NO.
	ANANT	dHIRAJ	515	1:200		02

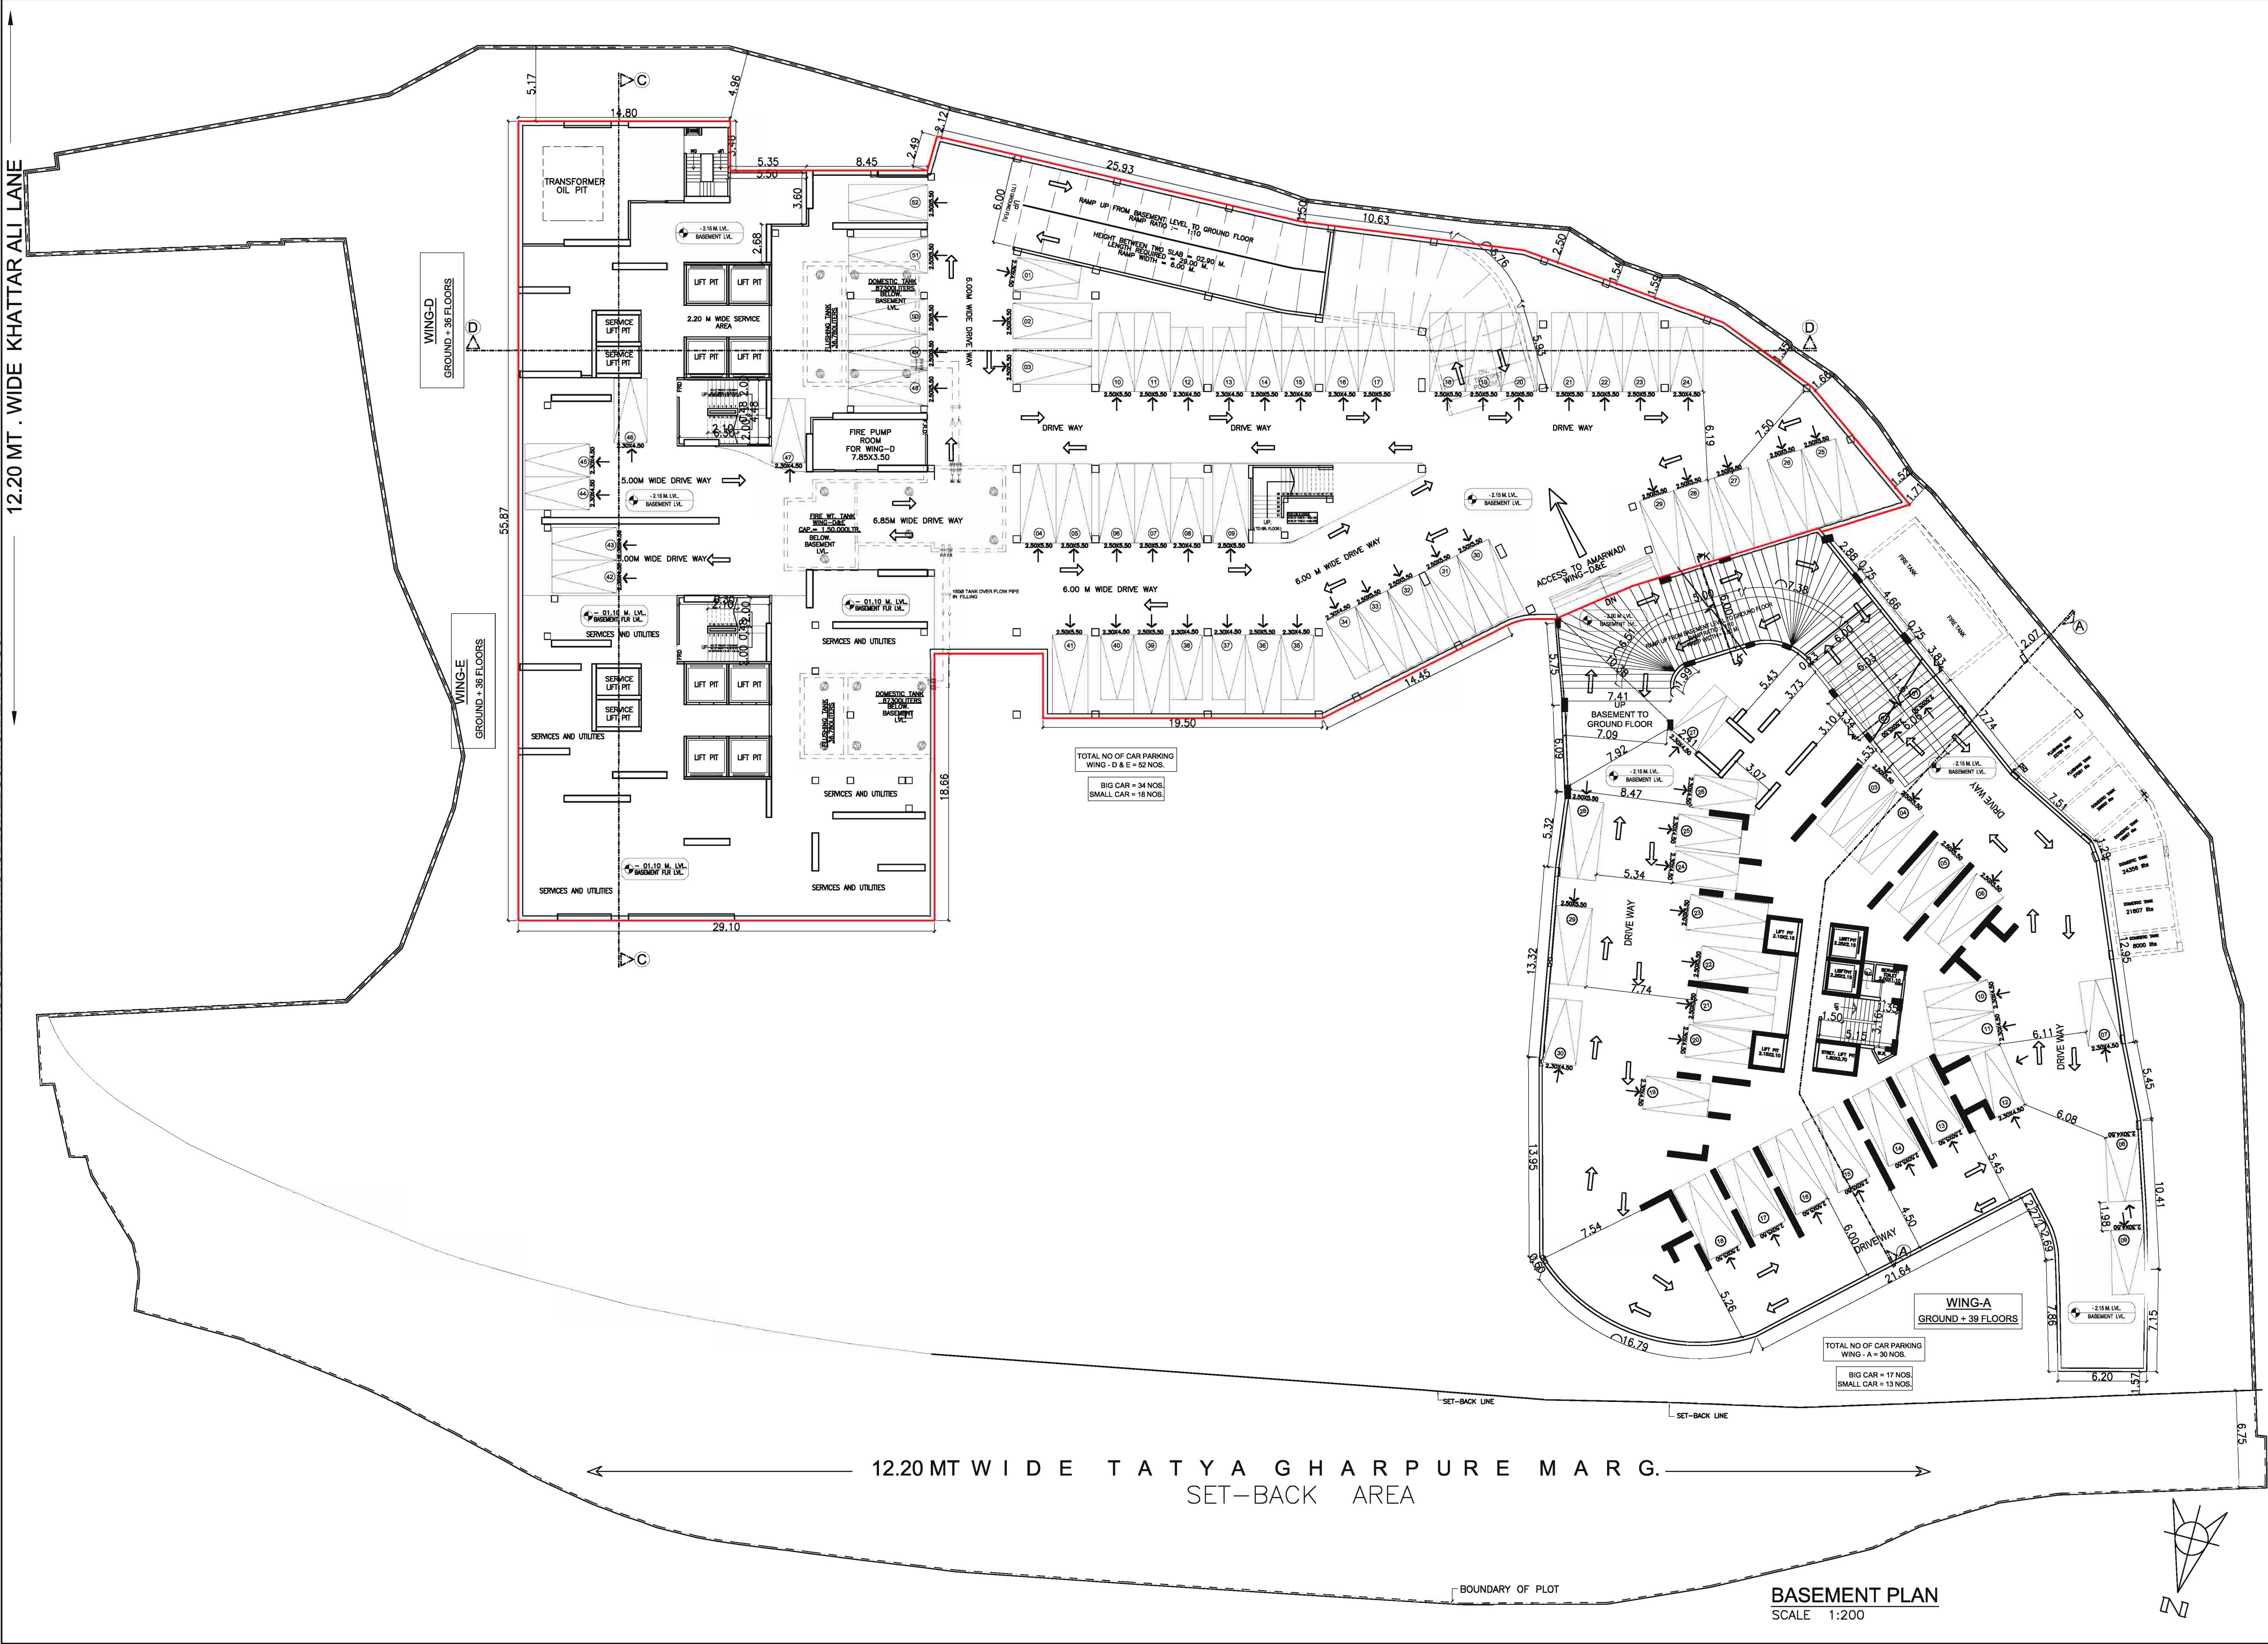


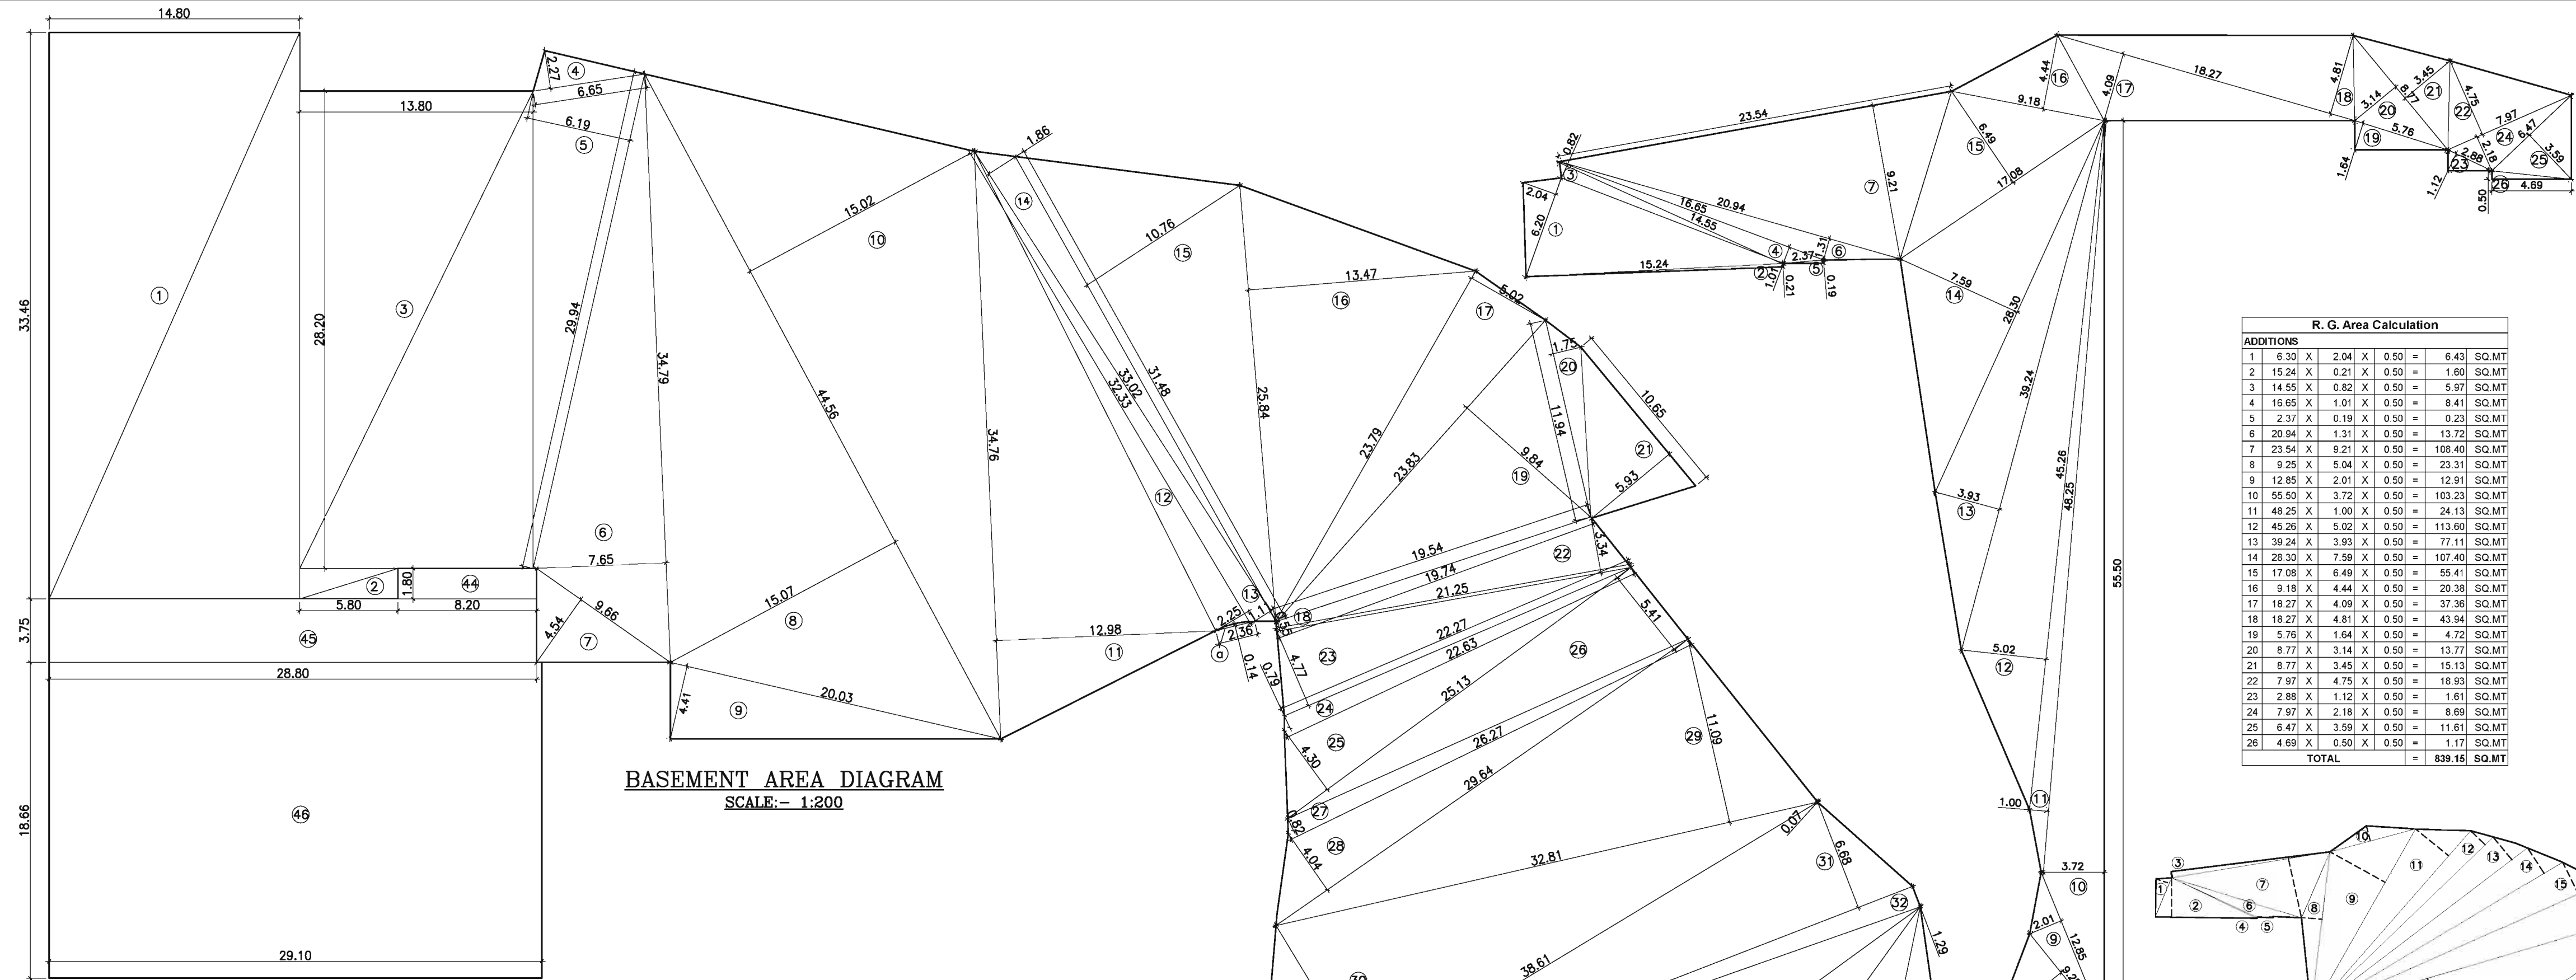

SET BACK AREA CALCULATION

1)	31.91	X	3.24	X	0.5	=	51.69	SQ.MT.
2)	14.45	X	3.49	X	0.5	=	25.22	SQ.MT.
3)	3.53	X	0.62	X	0.5	=	1.09	SQ.MT.
4)	31.91	X	4.83	X	0.5	=	77.06	SQ.MT.
5)	19.03	X	1.84	X	0.5	=	17.51	SQ.MT.
6)	15.40	X	3.89	X	0.5	=	29.85	SQ.MT.
7)	11.71	X	3.40	X	0.5	=	19.91	SQ.MT.
8)	11.70	X	10.67	X	0.5	=	62.42	SQ.MT.
9)	10.19	X	4.27	X	0.5	=	21.76	SQ.MT.
10)	27.26	X	5.02	X	0.5	=	68.42	SQ.MT.
11)	27.26	X	9.33	X	0.5	=	127.17	SQ.MT.
12)	43.16	X	14.80	X	0.5	=	315.07	SQ.MT.
13)	41.01	X	12.96	X	0.5	=	265.74	SQ.MT.
14)	21.66	X	13.33	X	0.5	=	144.36	SQ.MT.
15)	21.66	X	3.92	X	0.5	=	42.45	SQ.MT.
16)	17.77	X	4.38	X	0.5	=	38.92	SQ.MT.
17)	16.15	X	9.53	X	0.5	=	76.95	SQ.MT.
18)	16.15	X	1.30	X	0.5	=	10.50	SQ.MT.
19)	15.55	X	1.06	X	0.5	=	8.24	SQ.MT.
20)	15.05	X	3.32	X	0.5	=	24.88	SQ.MT.
21)	14.04	X	4.64	X	0.5	=	32.57	SQ.MT.
22)	15.17	X	5.56	X	0.5	=	42.17	SQ.MT.
23)	19.44	X	4.81	X	0.5	=	46.75	SQ.MT.
24)	27.32	X	4.13	X	0.5	=	56.42	SQ.MT.
25)	27.32	X	5.06	X	0.5	=	69.12	SQ.MT.
26)	20.53	X	5.22	X	0.5	=	53.58	SQ.MT.
27)	8.49	X	4.43	X	0.5	=	10.32	SQ.MT.
28)	20.53	X	1.40	X	0.5	=	14.37	SQ.MT.
29)	17.78	X	2.26	X	0.5	=	20.09	SQ.MT.
30)	14.10	X	2.13	X	0.5	=	15.02	SQ.MT.
31)	11.83	X	1.82	X	0.5	=	10.77	SQ.MT.
32)	14.29	X	5.50	X	0.5	=	39.30	SQ.MT.
33)	6.95	X	0.31	X	0.5	=	1.08	SQ.MT.
34)	14.29	X	2.00	X	0.5	=	14.29	SQ.MT.
35)	10.25	X	3.58	X	0.5	=	18.45	SQ.MT.
36)	5.56	X	1.05	X	0.5	=	2.92	SQ.MT.
37)	13.24	X	3.19	X	0.5	=	21.12	SQ.MT.
38)	4.76	X	0.87	X	0.5	=	2.07	SQ.MT.
39)	4.76	X	0.71	X	0.5	=	1.69	SQ.MT.
TOTAL						=	1901.94	SQ.MT.

LESS									
40)	13.24	X	1.16	X	0.5	=	7.68	SQ.MT.	
TOTAL							=	1894.26	SQ.MT.

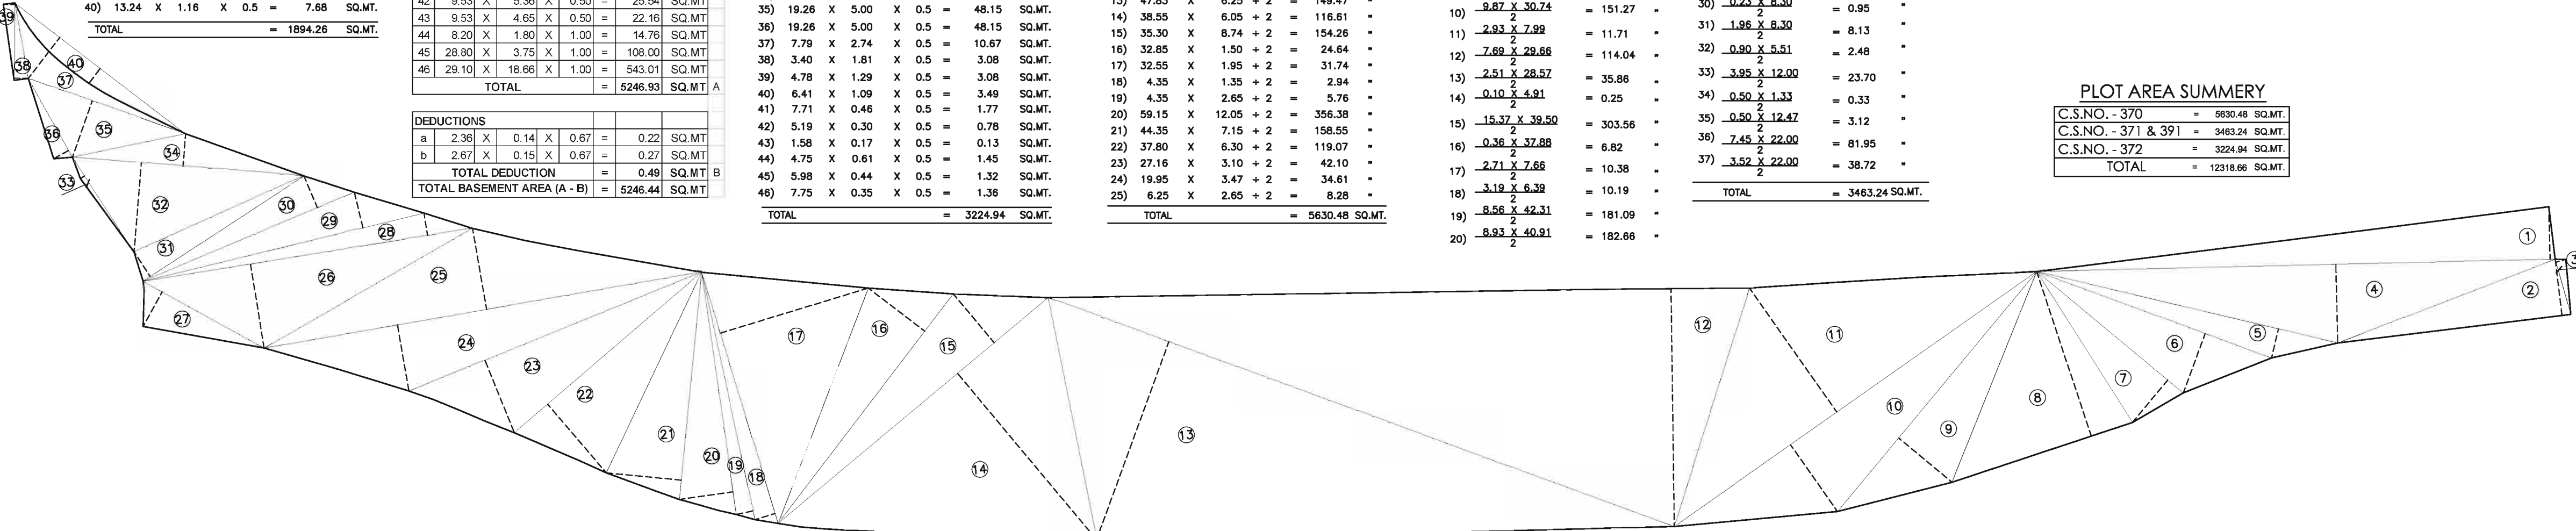


SET BACK AREA CALCULATION

SCALE:- 1:200

R. G. Area Calculation				
ADDITIONS				
1	6.30	X	2.04	X 0.50 = 6.43 SQ.MT
2	15.34	X	0.21	X 0.50 = 1.60 SQ.MT
3	14.55	X	0.82	X 0.50 = 5.97 SQ.MT
4	16.65	X	1.01	X 0.50 = 8.41 SQ.MT
5	2.37	X	0.19	X 0.50 = 0.23 SQ.MT
6	20.94	X	1.31	X 0.50 = 13.72 SQ.MT
7	23.54	X	9.21	X 0.50 = 108.40 SQ.MT
8	9.25	X	5.04	X 0.50 = 23.31 SQ.MT
9	12.85	X	2.01	X 0.50 = 12.91 SQ.MT
10	55.50	X	3.72	X 0.50 = 103.23 SQ.MT
11	48.25	X	1.00	X 0.50 = 24.13 SQ.MT
12	45.26	X	5.02	X 0.50 = 113.80 SQ.MT
13	39.24	X	3.93	X 0.50 = 77.11 SQ.MT
14	28.30	X	7.59	X 0.50 = 107.40 SQ.MT
15	17.08	X	6.49	X 0.50 = 55.41 SQ.MT
16	9.18	X	4.44	X 0.50 = 20.38 SQ.MT
17	18.27	X	4.09	X 0.50 = 37.36 SQ.MT
18	18.27	X	4.61	X 0.50 = 42.84 SQ.MT
19	5.76	X	1.64	X 0.50 = 4.72 SQ.MT
20	8.77	X	3.14	X 0.50 = 13.77 SQ.MT
21	8.77	X	3.45	X 0.50 = 15.13 SQ.MT
22	7.97	X	4.75	X 0.50 = 18.93 SQ.MT
23	2.96	X	1.12	X 0.50 = 1.61 SQ.MT
24	7.97	X	2.18	X 0.50 = 8.69 SQ.MT
25	6.47	X	3.59	X 0.50 = 11.61 SQ.MT
26	4.69	X	0.50	X 0.50 = 1.17 SQ.MT
TOTAL				= 839.15 SQ.MT

R. G. AREA CALCULATION

SCALE:- 1:200

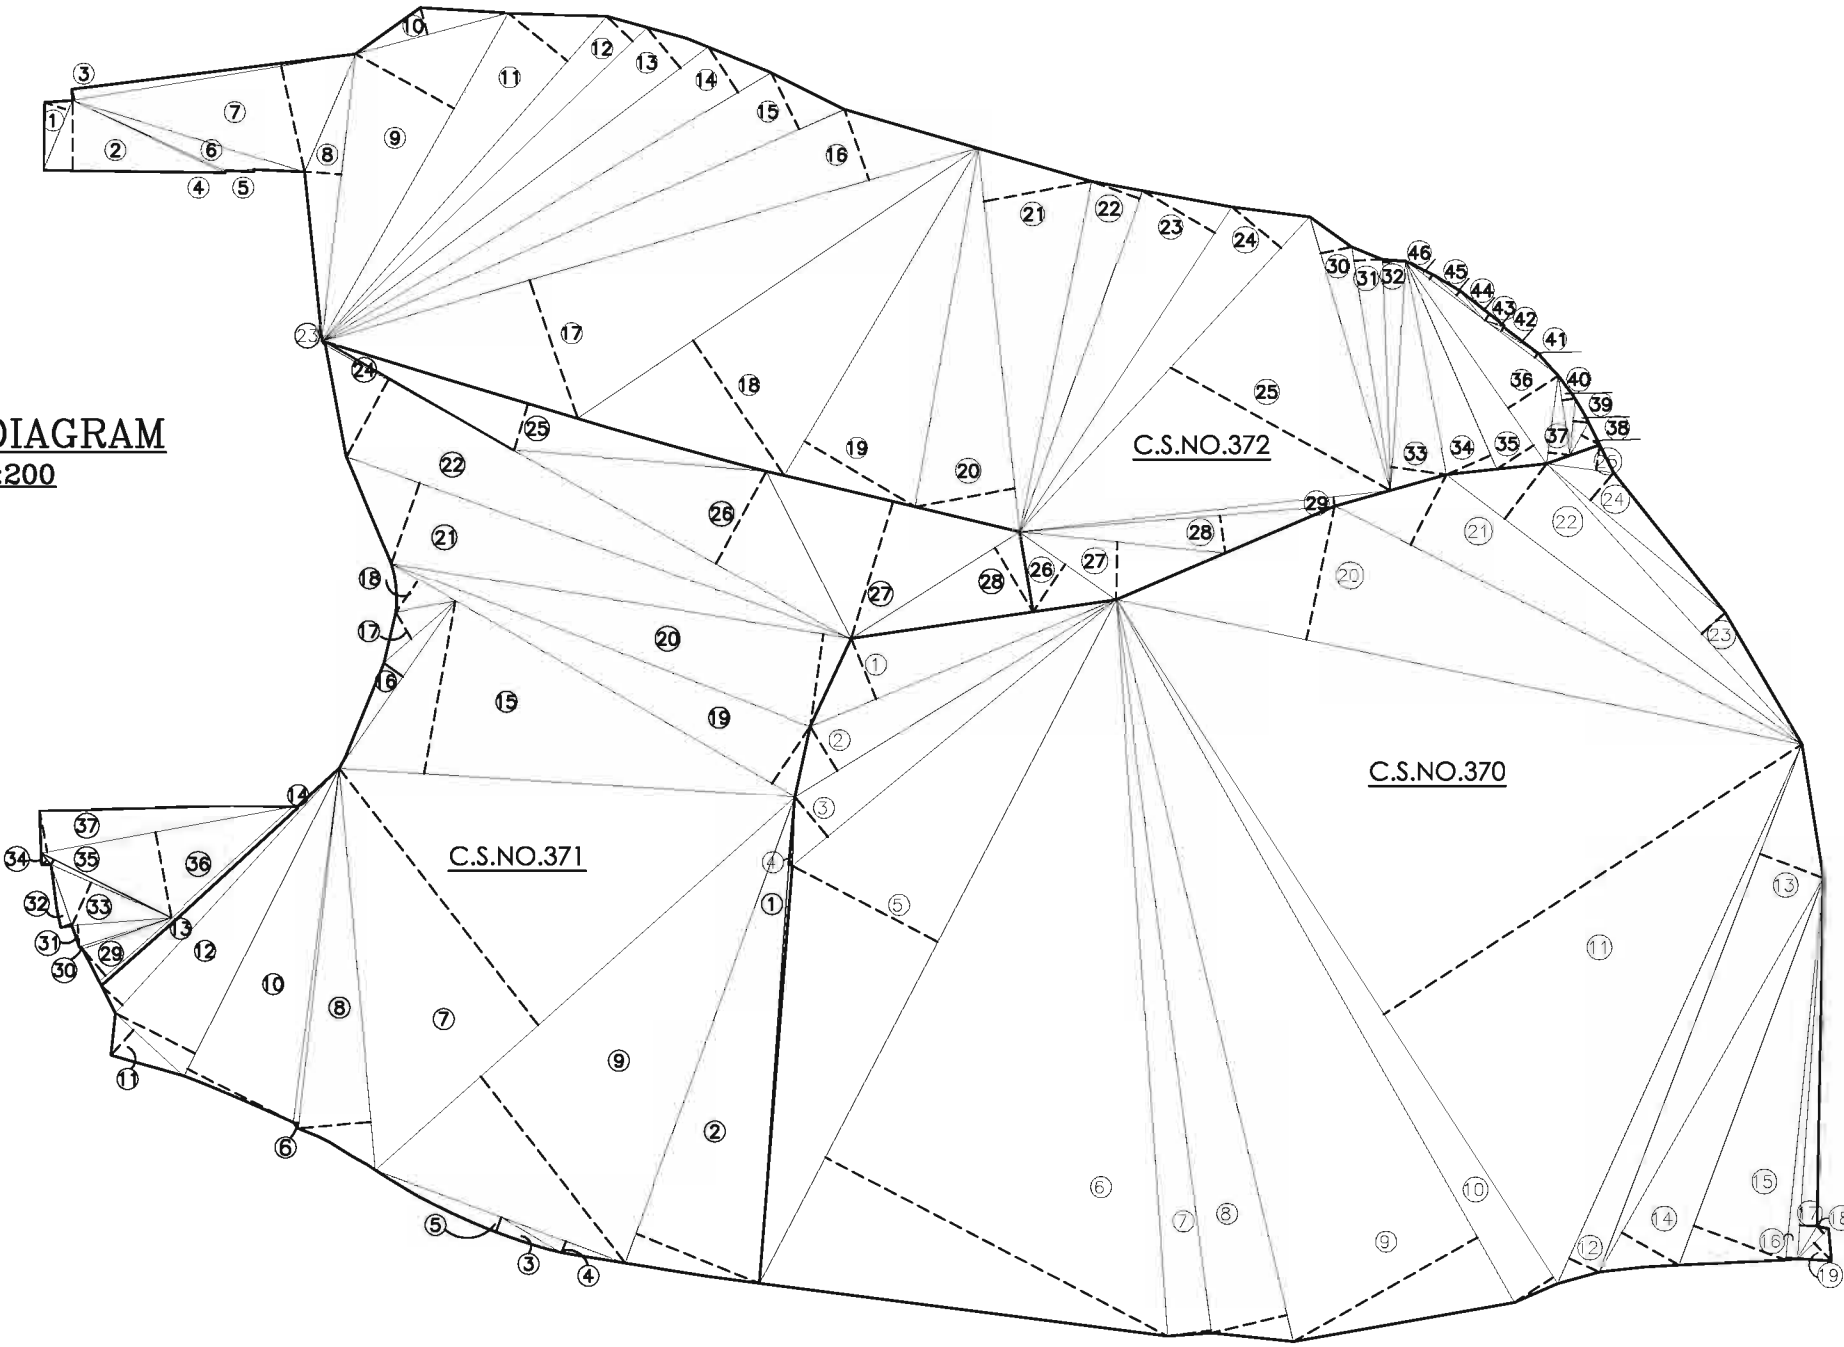

FILE NO : - EEBP / 8190 / D / A		SHEET NO : - 04 / 12
DIGITAL SIGN OF APPROVAL PLAN		SIGNATURE
Rakesh kumar Motika nt Jha Digitally signed by Rakesh Kumar Motika Jha DN: cn=Rakesh Kumar Motika Jha, o=Shreepati Jewels, ou=Shreepati Jewels, email=Rakesh.Motika@shreepatijewels.com, c=IN Date: 2017.01.01 10:23:45 +05'30'	Ratish Balkrishna Dichwal Digitally signed by Ratish Balkrishna Dichwal DN: cn=Ratish Balkrishna Dichwal, o=Shreepati Jewels, ou=Shreepati Jewels, email=Ratish.Dichwal@shreepatijewels.com, c=IN Date: 2017.01.01 10:23:45 +05'30'	Satish Bhaskar Gite Digitally signed by Satish Bhaskar Gite DN: cn=Satish Bhaskar Gite, o=Shreepati Jewels, ou=Shreepati Jewels, email=Satish.Gite@shreepatijewels.com, c=IN Date: 2017.01.01 10:23:45 +05'30'
SUB. - ENG. (B. P.) CITY	ASST. - ENG. (B. P.) CITY	EXE. - ENG. (B. P.) CITY
STAMP OF APPROVAL PLANS		


PROFORMA-B

CONTENTS OF SHEET:-


FIRST FLOOR PLAN

NAME OF DEVELOPER & ADDRESS	SIGNATURE					
SHREEPATI JEWELS 401/601 SHREEPATI ARCADE, AUGUST KRANTI MARG, NANA CHOWK, MUMBAI - 400 036.	Tapas Rajendra Chaturvedi Digitally signed by Tapas Rajendra Chaturvedi DN: cn=Tapas Rajendra Chaturvedi, o=Shreepati Jewels, ou=Shreepati Jewels, email=Tapas.Chaturvedi@shreepatijewels.com, c=IN Date: 2017.01.01 10:23:45 +05'30'					
NAME OF LICENCE SURVEYOR & ADDRESS	SIGNATURE					
L. D. SHAH (L. D. SHAH & KALPESH L. SHAH) ARCHITECT, CONSULTING STRUCTURAL ENGINEER, GOVERNMENT APPROVED VALUER, AND PROJECT MANAGEMENT CONSULTANTS. 79B/1, BHAGYODAY BUILDING, NAGINDAS MASTER ROAD, 3RD FLOOR, FORT, MUMBAI - 400023.	Laxmidas Dahyabhai Shah Digitally signed by Laxmidas Dahyabhai Shah DN: cn=Laxmidas Dahyabhai Shah, o=Shreepati Jewels, ou=Shreepati Jewels, email=Laxmidas.Shah@shreepatijewels.com, c=IN Date: 2017.01.01 10:23:45 +05'30'					
PROPOSED RE - DEVELOPMENT ON AMALGAMATED PLOT BEARING C.S. NO. - 370, 371, 372 & 391, OF GIRGAON DIVISION, AT TATYA GHARPURE MARG & KHATTAR ALI LANE, IN D - WARD. MUMBAI - 400 004.						
NORTH	CHECK BY :	DRAWN BY :	JOB NO.	SCALE	DATE	DRG. NO.
	ANANT	dHIRAJ	515	1:200		04




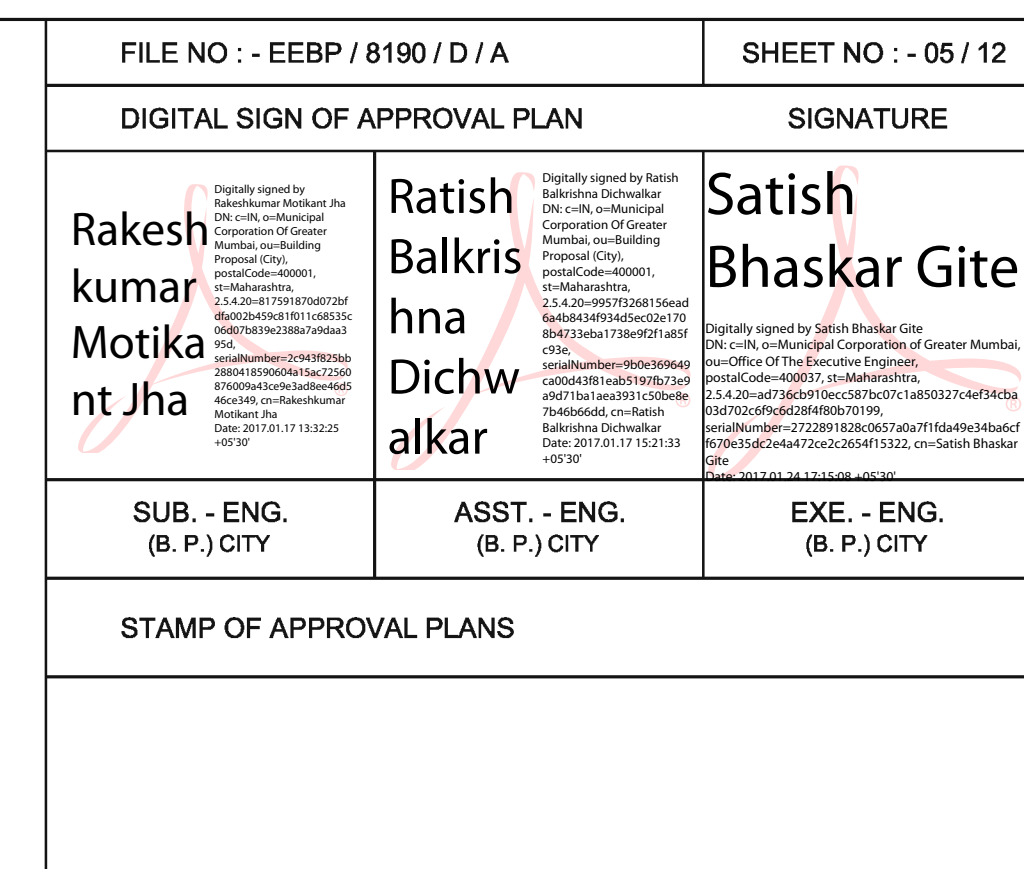


PRODUCED BY AN AUTODESK EDUCATIONAL PRODUCT

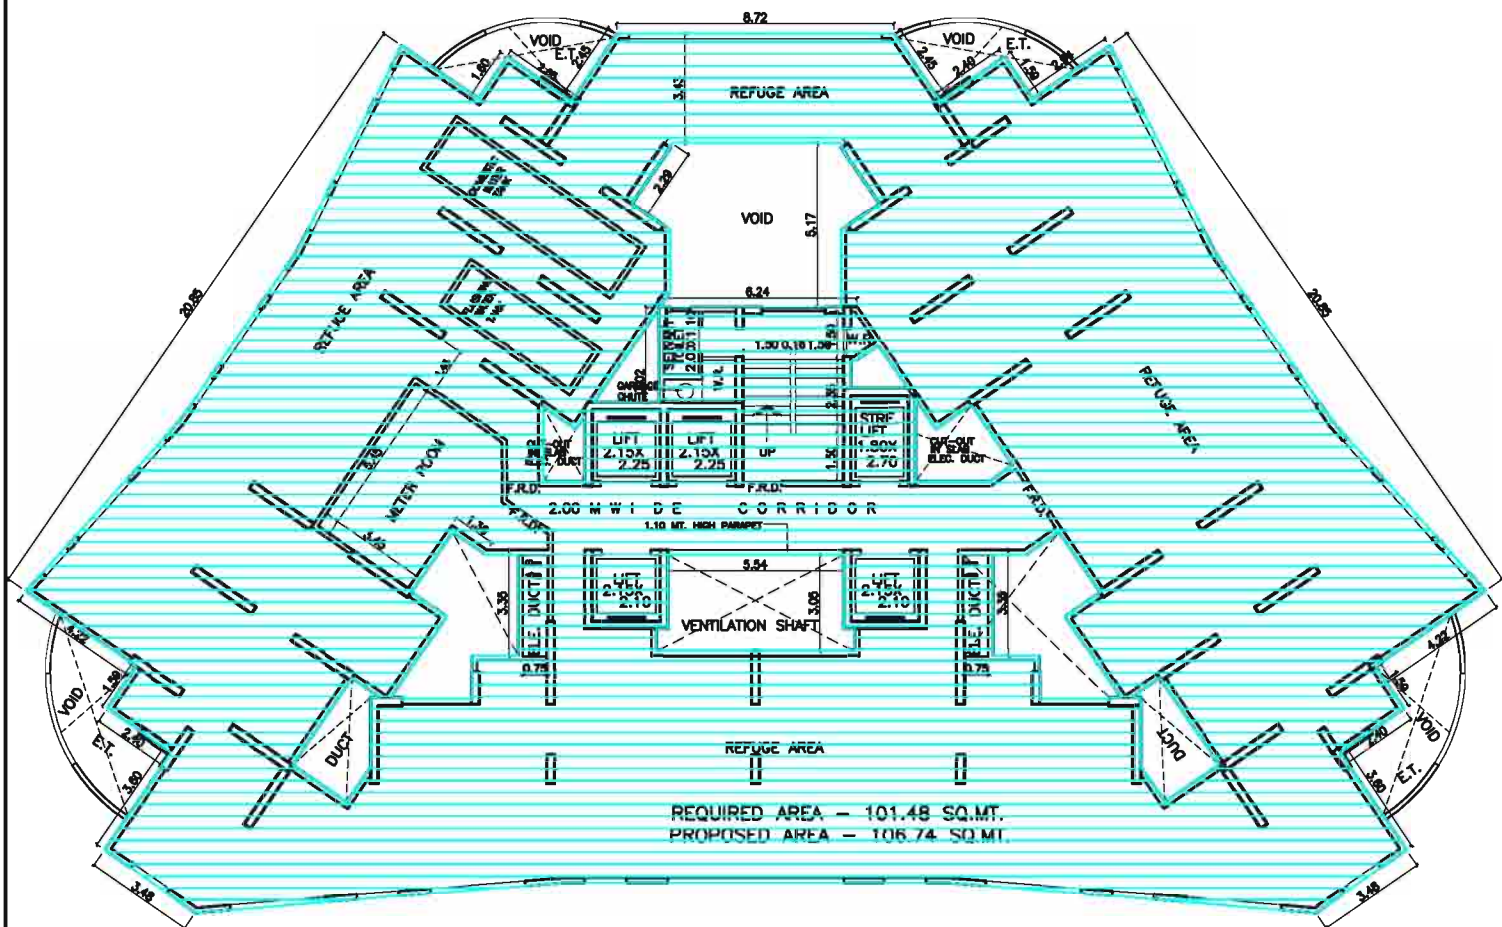


8TH FLOOR PLAN
(REFUGE FLOOR PLAN)

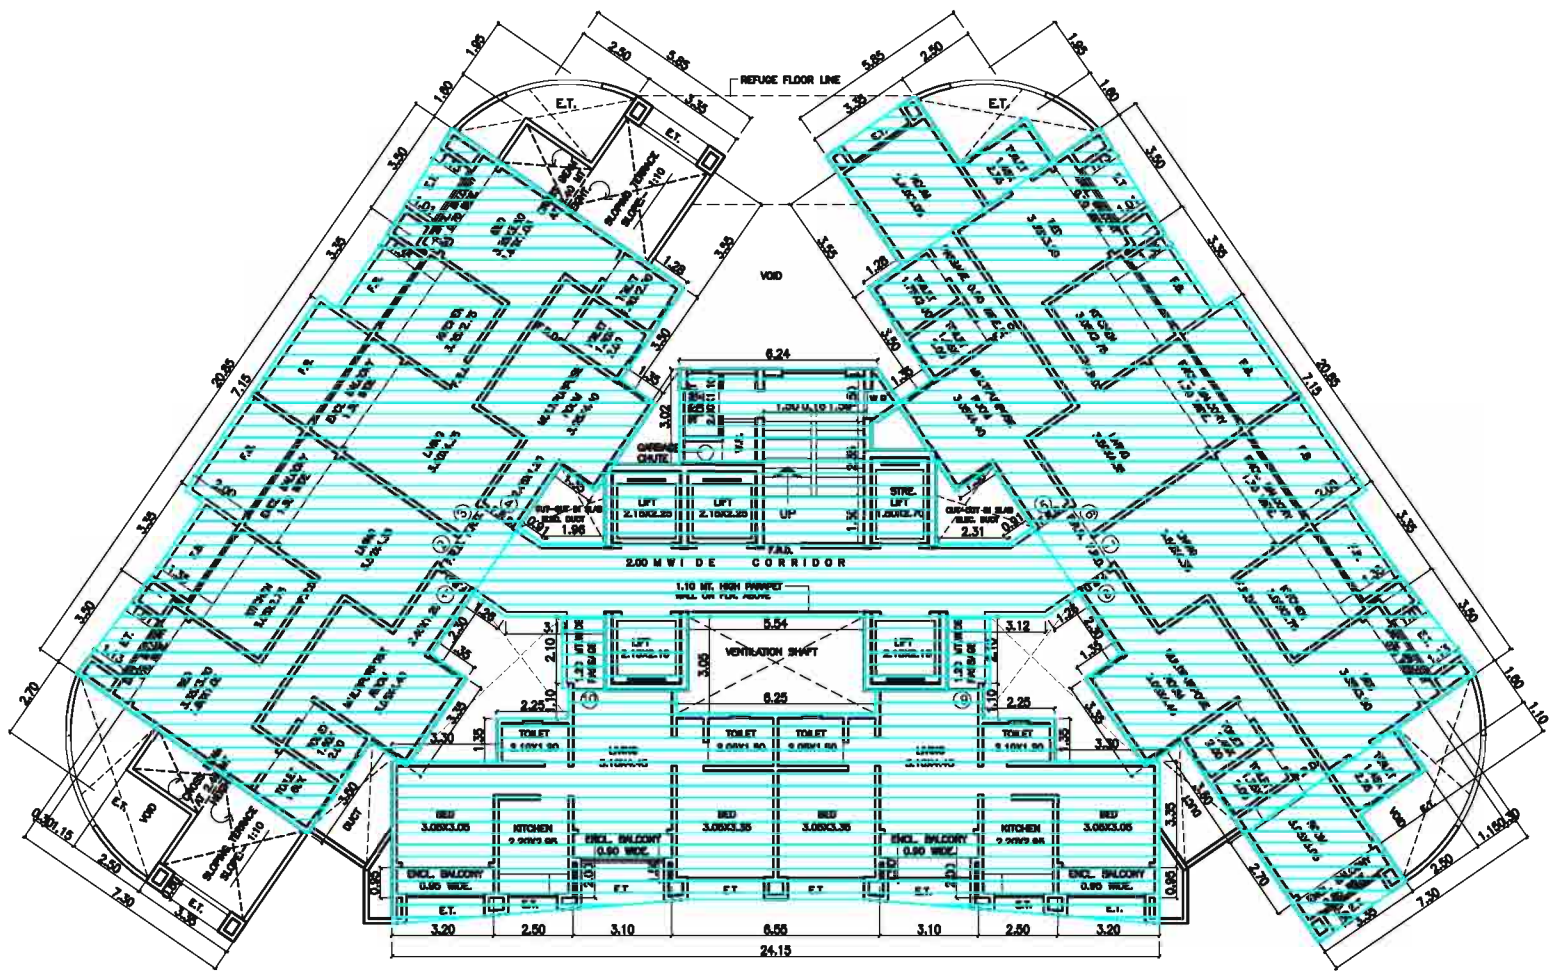


13TH FLOOR PLAN

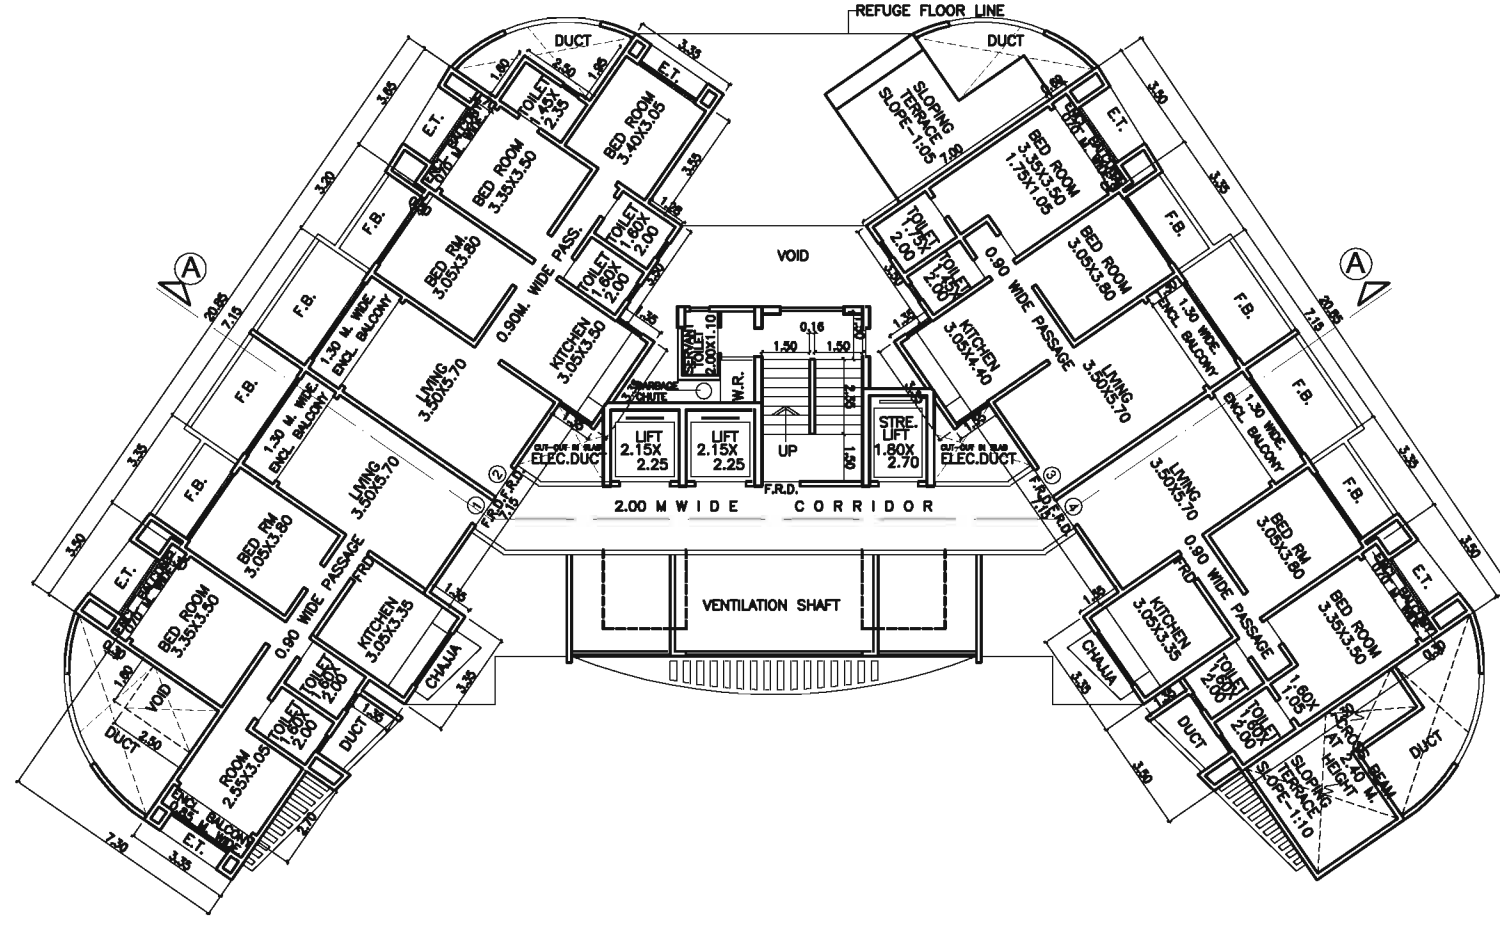


18TH FLOOR PLAN

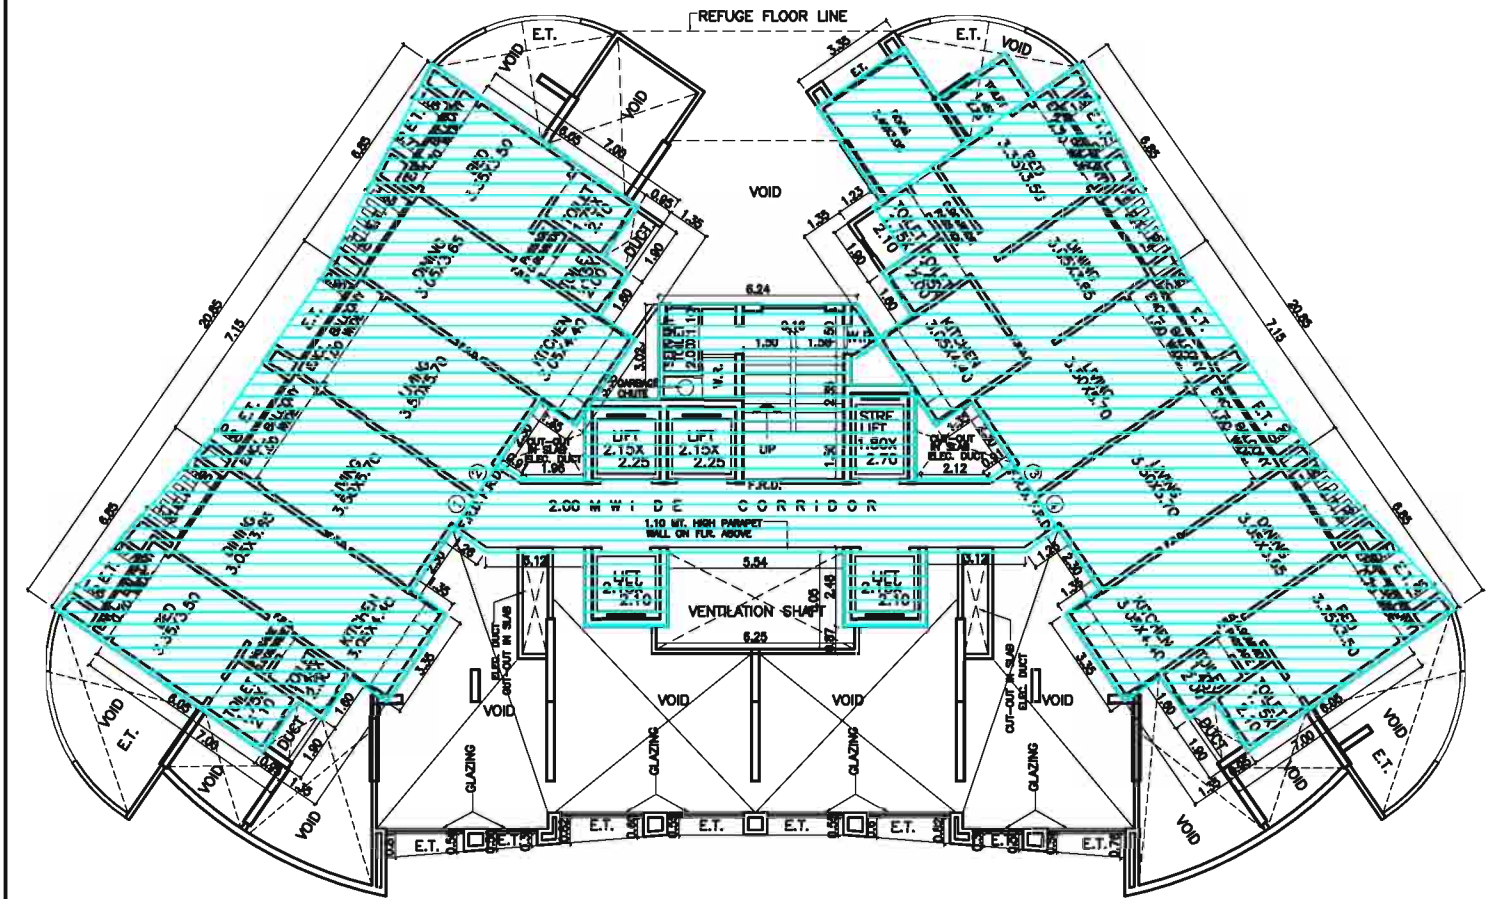


TYPICAL FLOOR PLAN
(6TH & 7TH FLOOR)

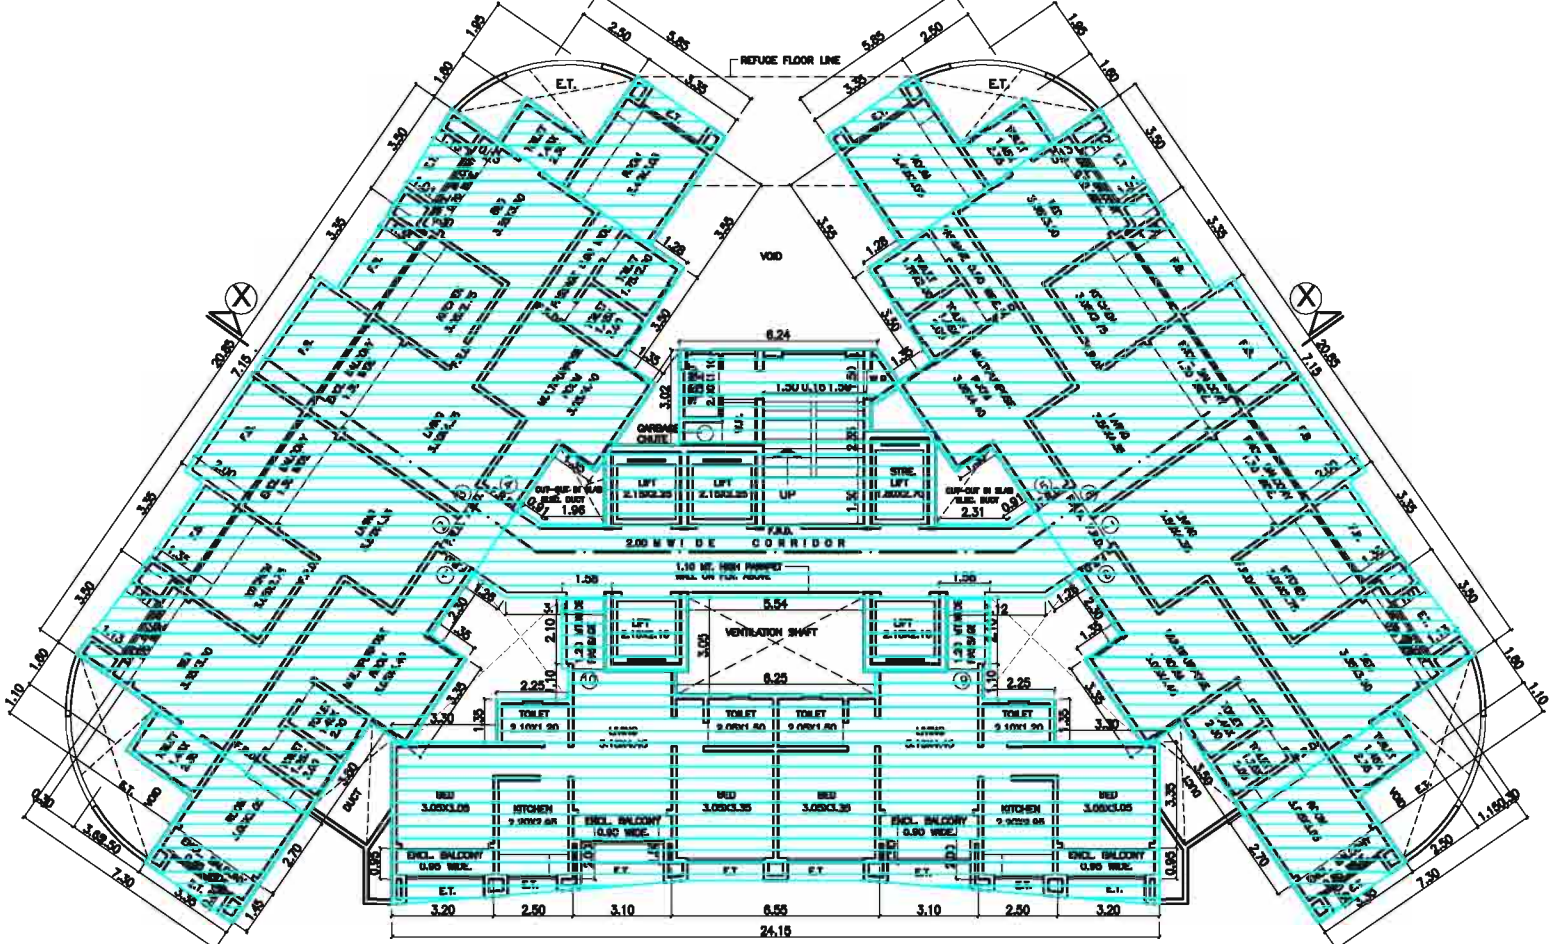


TYPICAL FLOOR PLAN
(12TH & 14TH FLOOR)

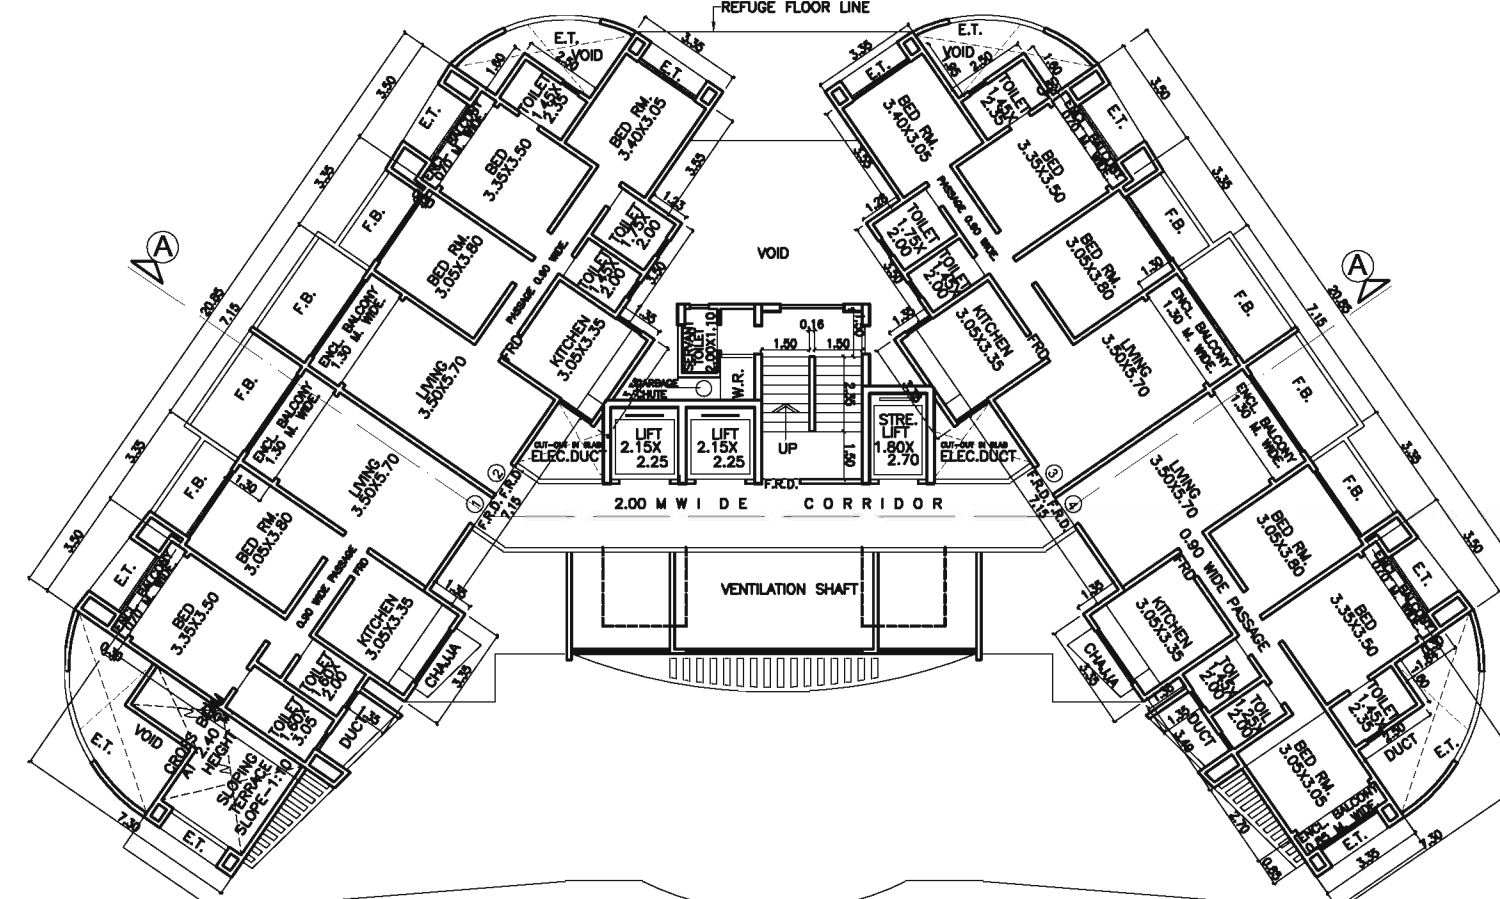


17TH FLOOR PLAN

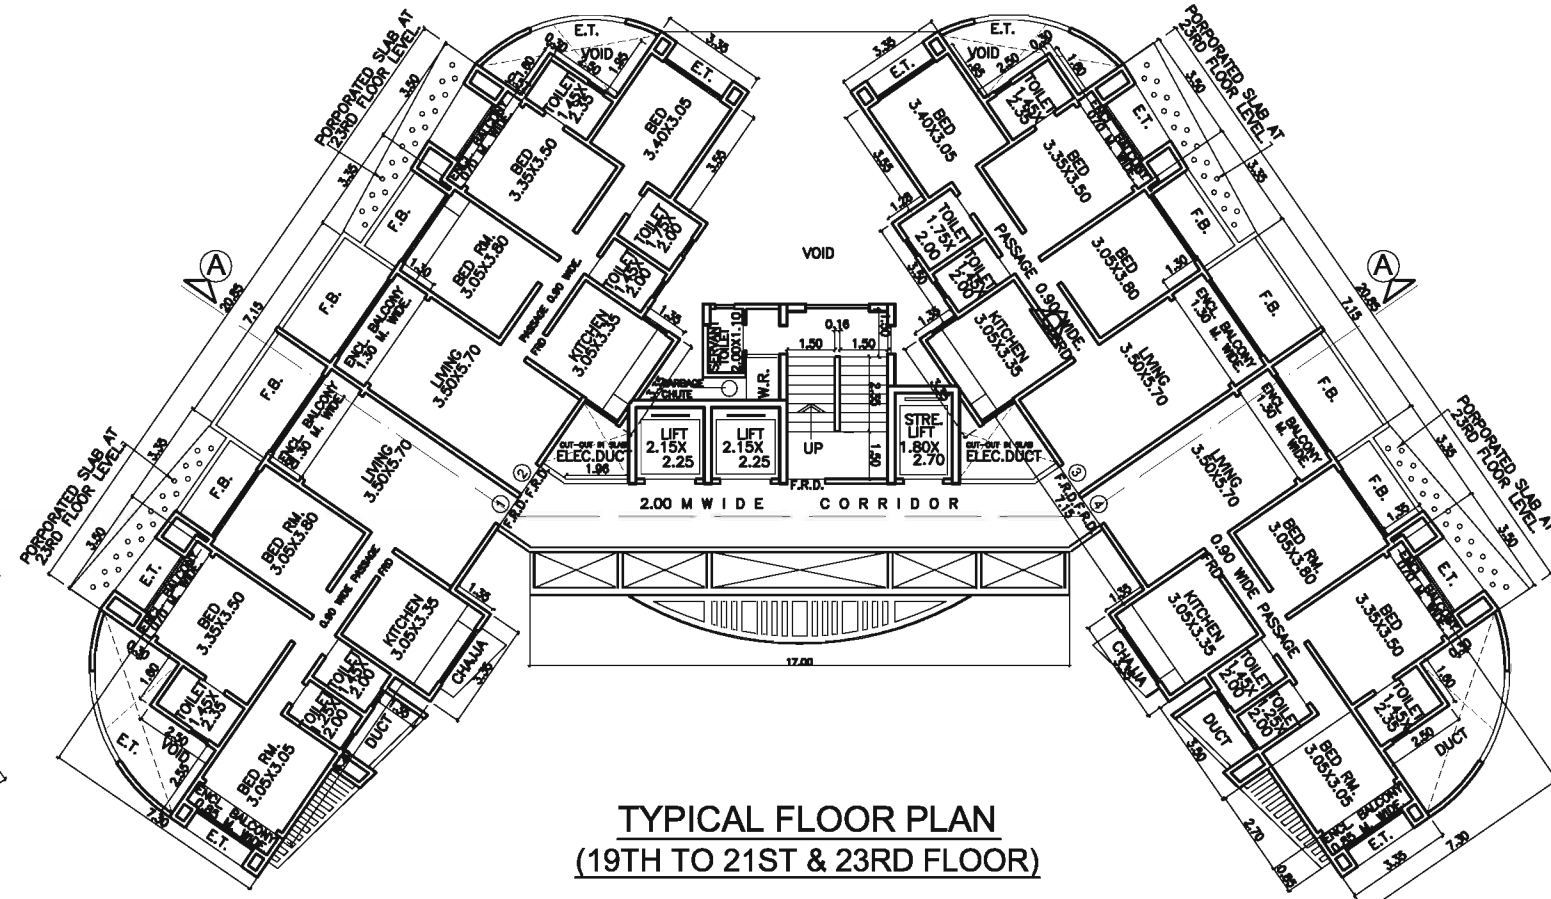


TYPICAL FLOOR PLAN
(19TH TO 21ST & 23RD FLOOR)

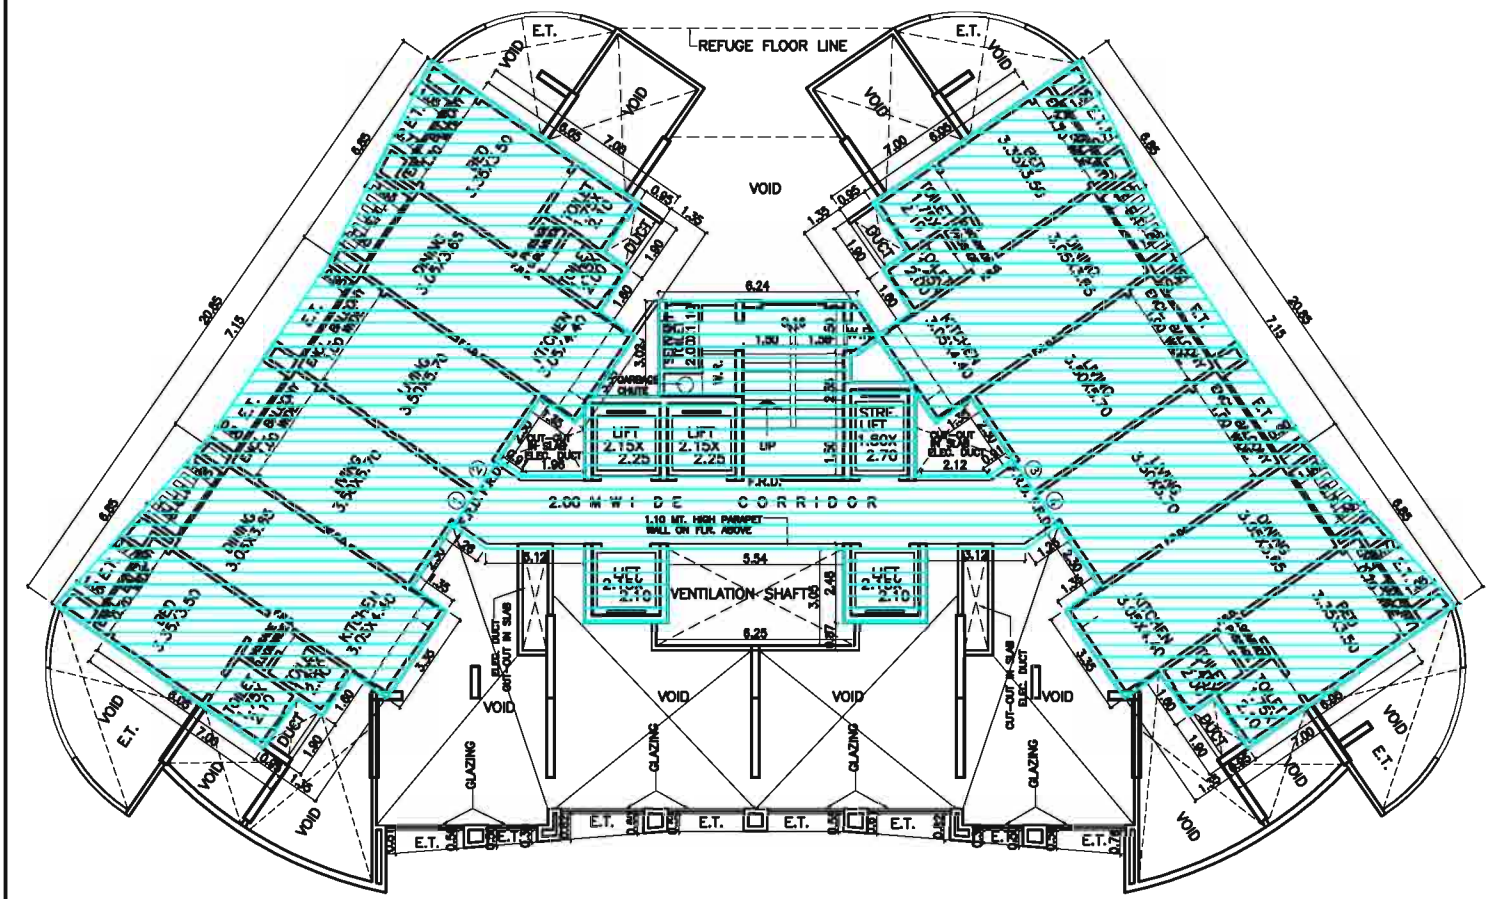


5TH FLOOR PLAN

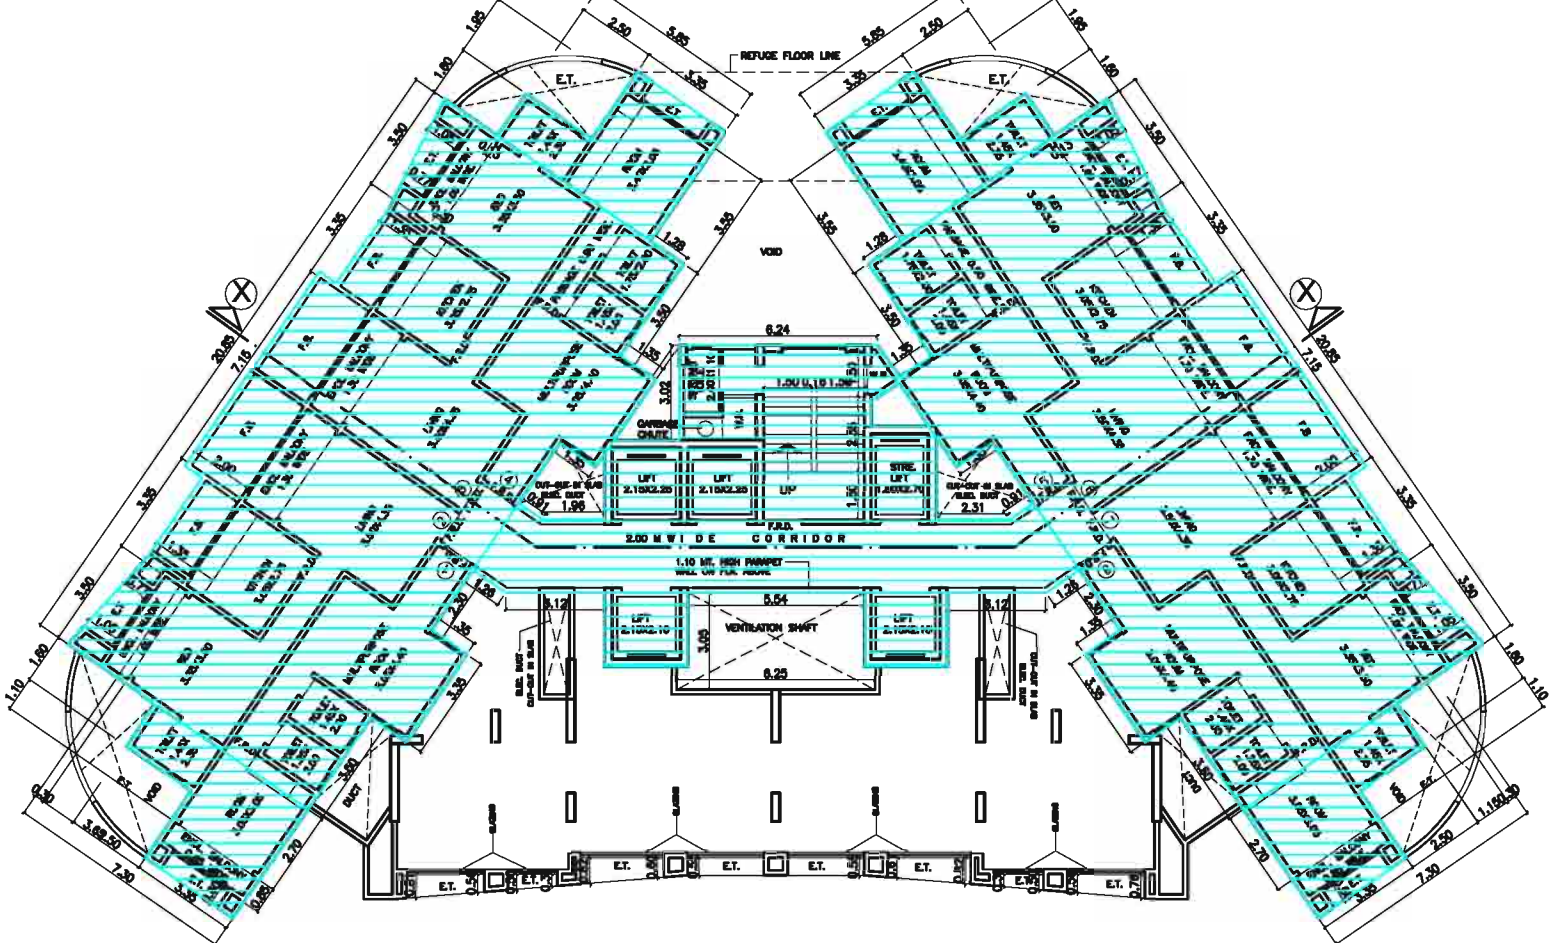


11TH FLOOR PLAN

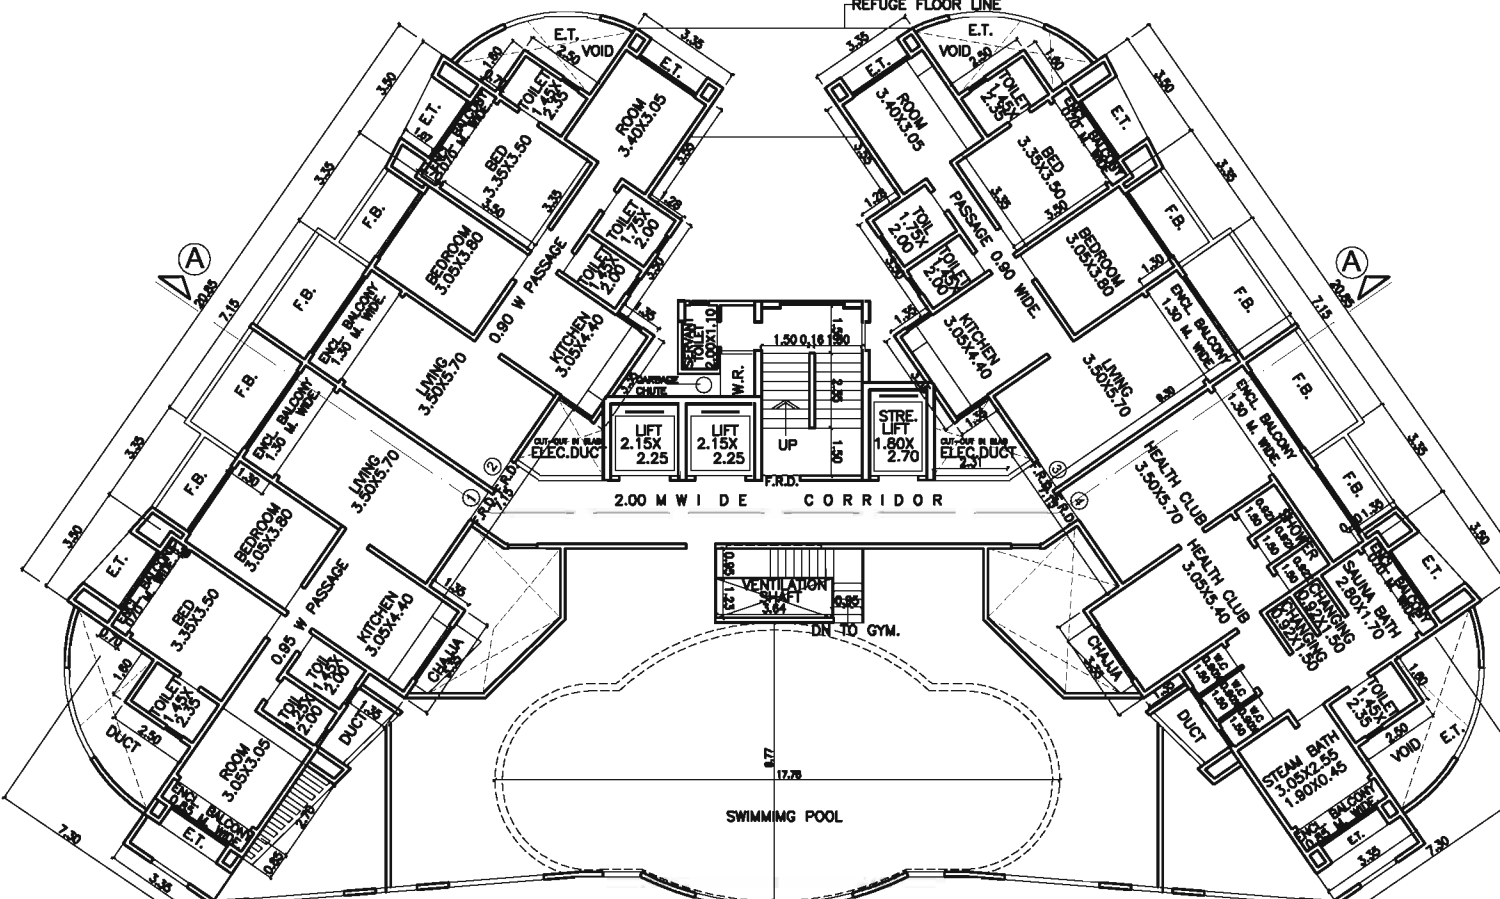


16TH FLOOR PLAN

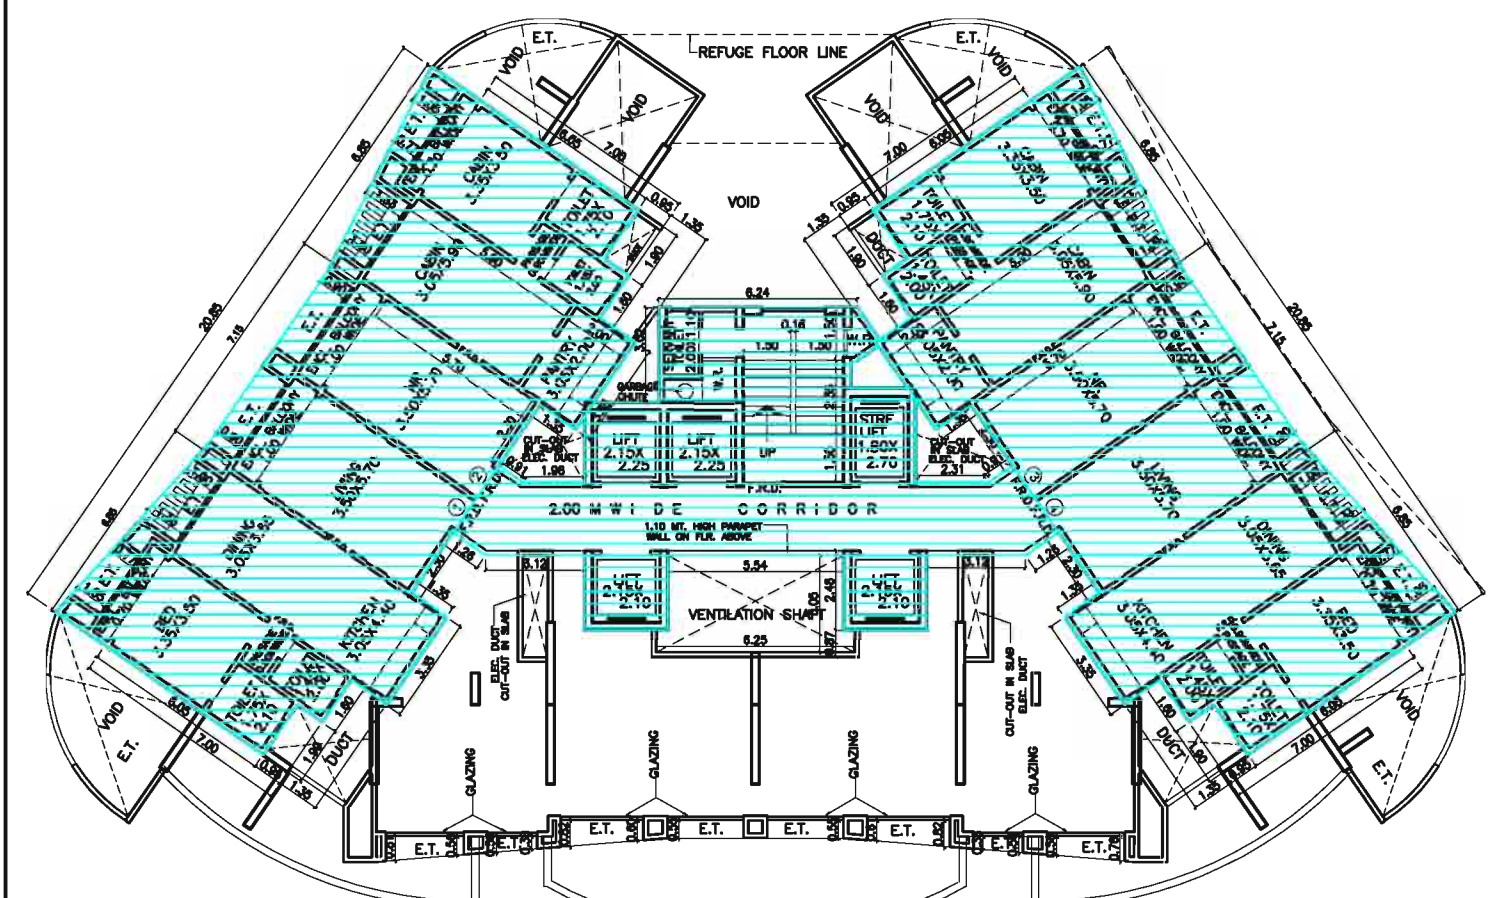

4TH FLOOR PLAN

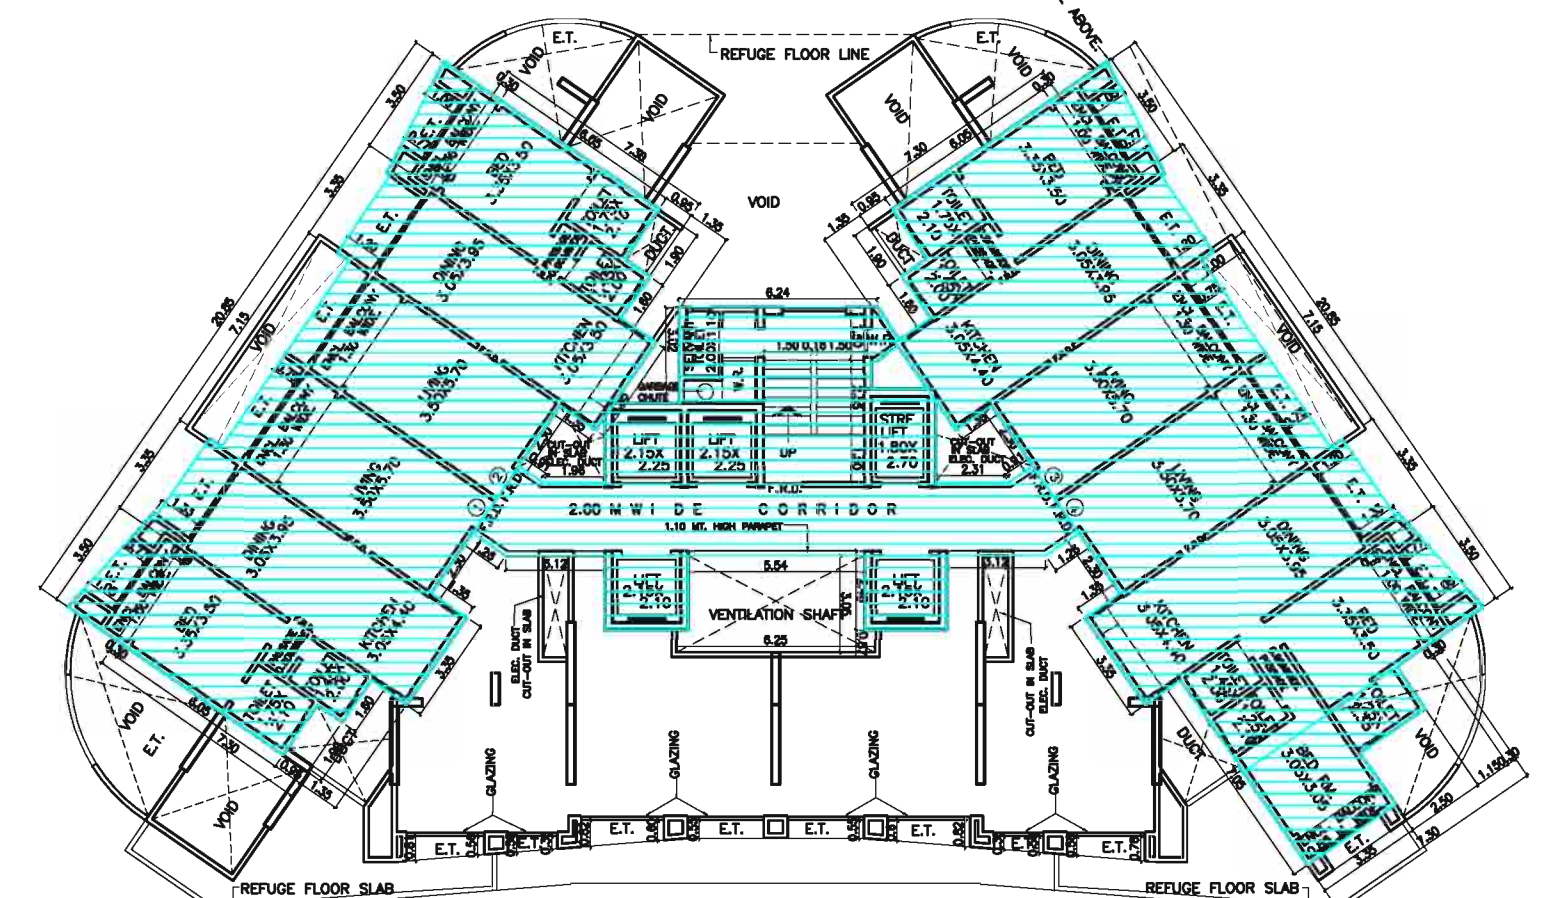

TYPICAL FLOOR PLAN
(9TH & 10TH FLOOR)

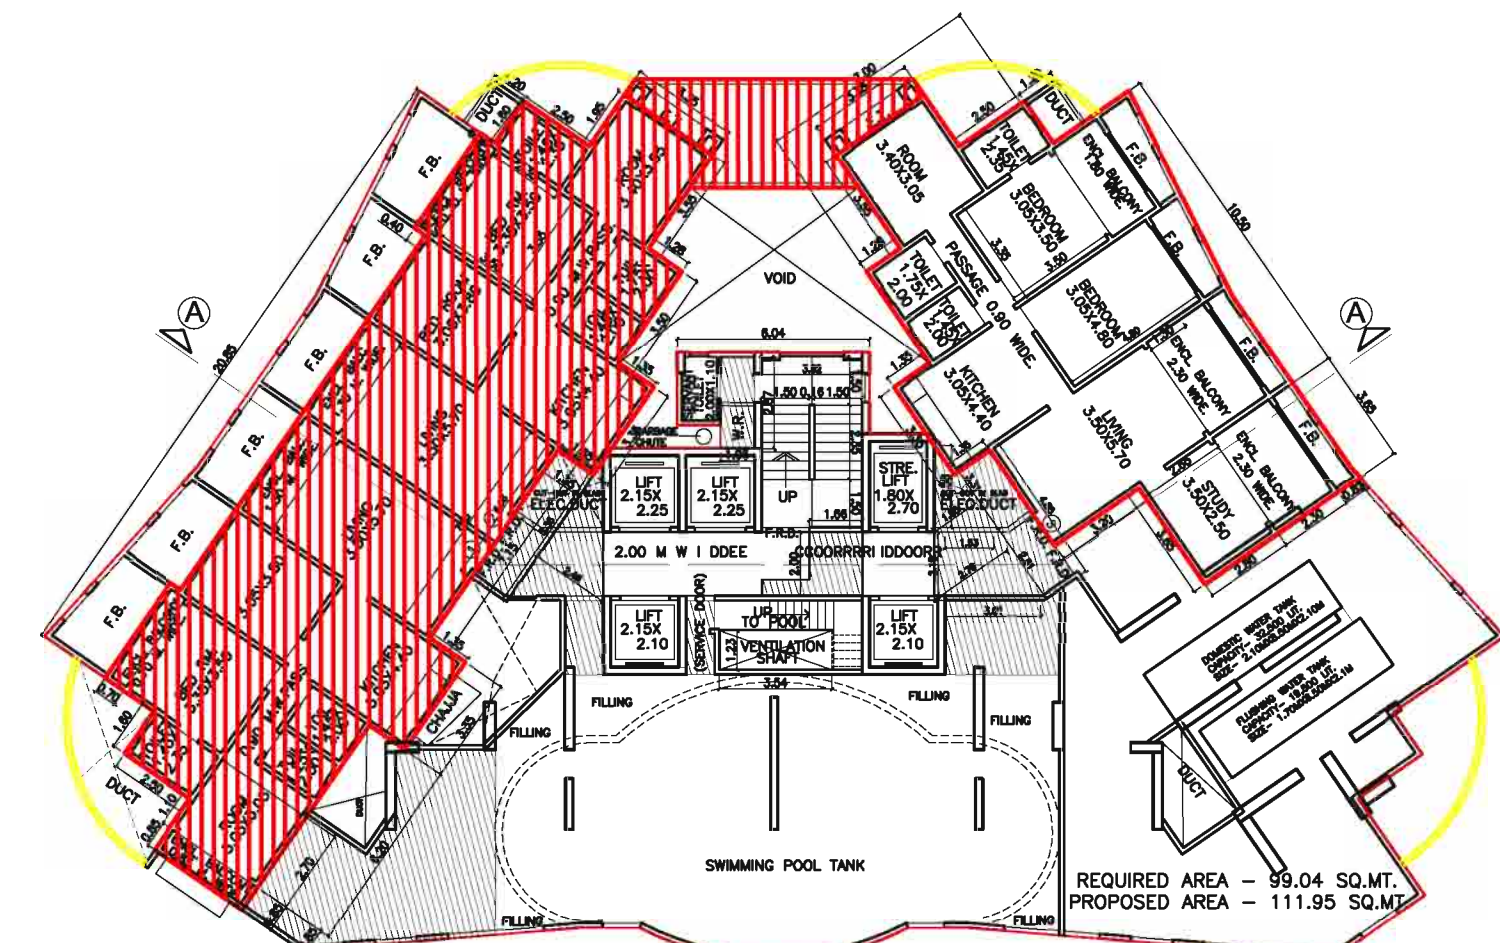


15TH FLOOR PLAN
(REFUGE FLOOR)


FILE NO :- EEBP / 8190 / D / A		SHEET NO :- 06 / 12		
DIGITAL SIGN OF APPROVAL PLAN		SIGNATURE		
Rakesh kumar Motika nt Jha	Digitally signed by Rakesh Kumar Motika Jha DN: cn=Rakesh Kumar Motika Jha, o=Autodesk, ou=Autodesk, email=Rakesh.Kumar.Motika.Jha@autodesk.com, c=IN, postalCode=400001, serialNumber=1, date=2017.01.17 12:24:56 +05'30'	Ratish Balkris hna Dichw alkar	Digitally signed by Ratish Balkrishna Dikhar DN: cn=Ratish Balkrishna Dikhar, o=Autodesk, ou=Autodesk, email=Ratish.Balkrishna.Dikhar@autodesk.com, c=IN, postalCode=400001, serialNumber=1, date=2017.01.17 12:25:02 +05'30'	Satish Bhask ar Gite
SUB. - ENG. (B. P.) CITY		ASST. - ENG. (B. P.) CITY		
STAMP OF APPROVAL PLANS				

PROFORMA-B			
CONTENTS OF SHEET:- WING - 'A' 4TH TO 21ST & 23RD FLOOR PLAN			
NAME OF DEVELOPER & ADDRESS		SIGNATURE	
SHREEPATI JEWELS 401/501 SHREEPATI ARCADE, AUGUST KRANTI MARG, NANA CHOWK, MUMBAI - 400 008.		Tapas Rajendra Chaturvedi	
NAME OF LICENCE SURVEYOR & ADDRESS		SIGNATURE	
L. D. SHAH (L. D. SHAH & KALPESH L. SHAH) ARCHITECT, CONSULTING STRUCTURAL ENGINEER, GOVERNMENT APPROVED VALUER, AND PROJECT MANAGEMENT CONSULTANTS. 79B/1, BHAGYODAY BUILDING, NAGINDAS MASTER ROAD, 3RD FLOOR, FORT, MUMBAI - 400023.		Laxmidas Dahyabhai Shah	
PROPOSED RE - DEVELOPMENT ON AMALGAMATED PLOT BEARING C.S. NO. - 370, 371, 372 & 391, OF GIRGAON DIVISION, AT TATYA GHARPURE MARG & KHATTAR ALI LANE, IN D - WARD. MUMBAI - 400 004.			
NORTH	CHECK BY:	DRAWN BY :	JOB NO.
	ANANT	dHIRAJ	515
			SCALE
			1:200
			DATE
			DRG. NO.
			06


FILE NO : - EEBP / 8190 / D / A		SHEET NO : - 07 / 12
DIGITAL SIGN OF APPROVAL PLAN		SIGNATURE
Rakesh kumar Motika nt Jha	Ratish Balkris hna Dichw alkar	Digitally signed by Satish Bhaskar Gite DN: cn=, o=, ou=, email=, c=IN
		Digitally signed by Satish Bhaskar Gite DN: cn=, o=, ou=, email=, c=IN
SUB. - ENG. (B. P.) CITY	ASST. - ENG. (B. P.) CITY	EXE. - ENG. (B. P.) CITY
STAMP OF APPROVAL PLANS		

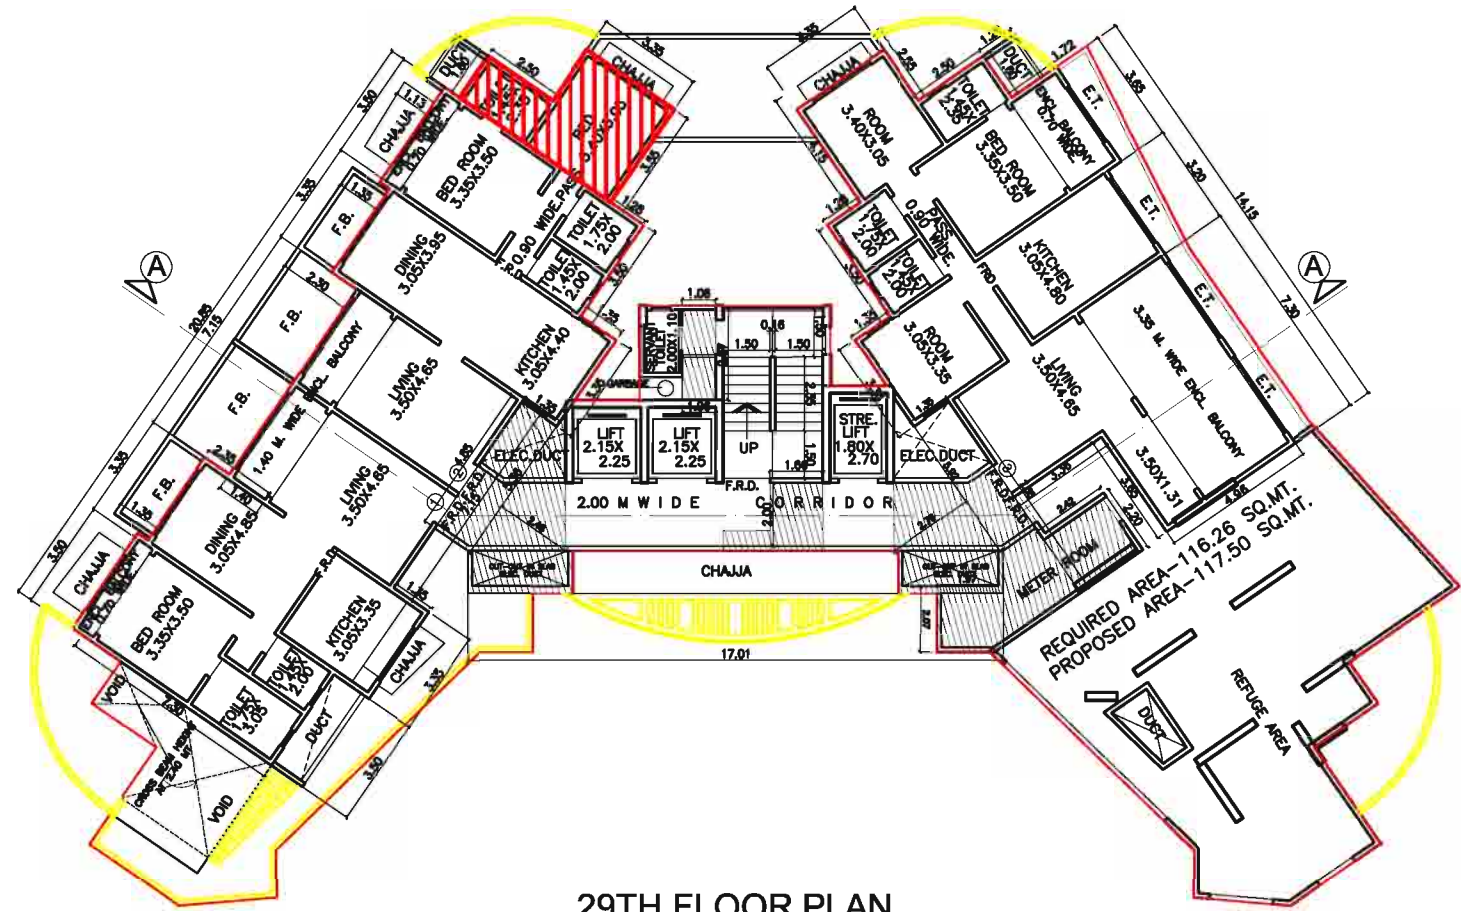


29TH FLOOR PLAN

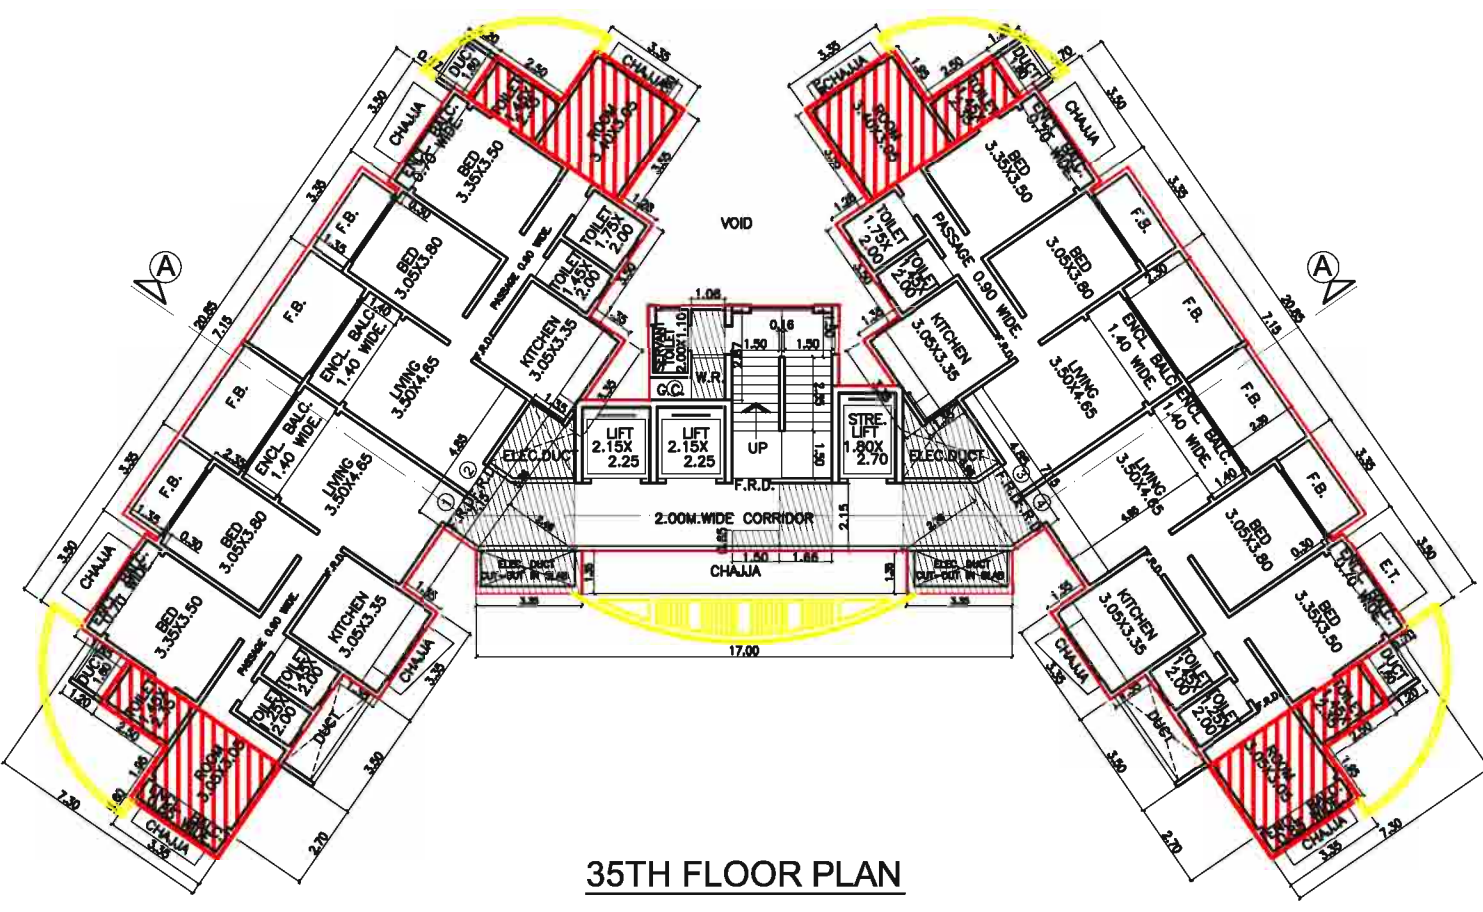


35TH FLOOR PLAN

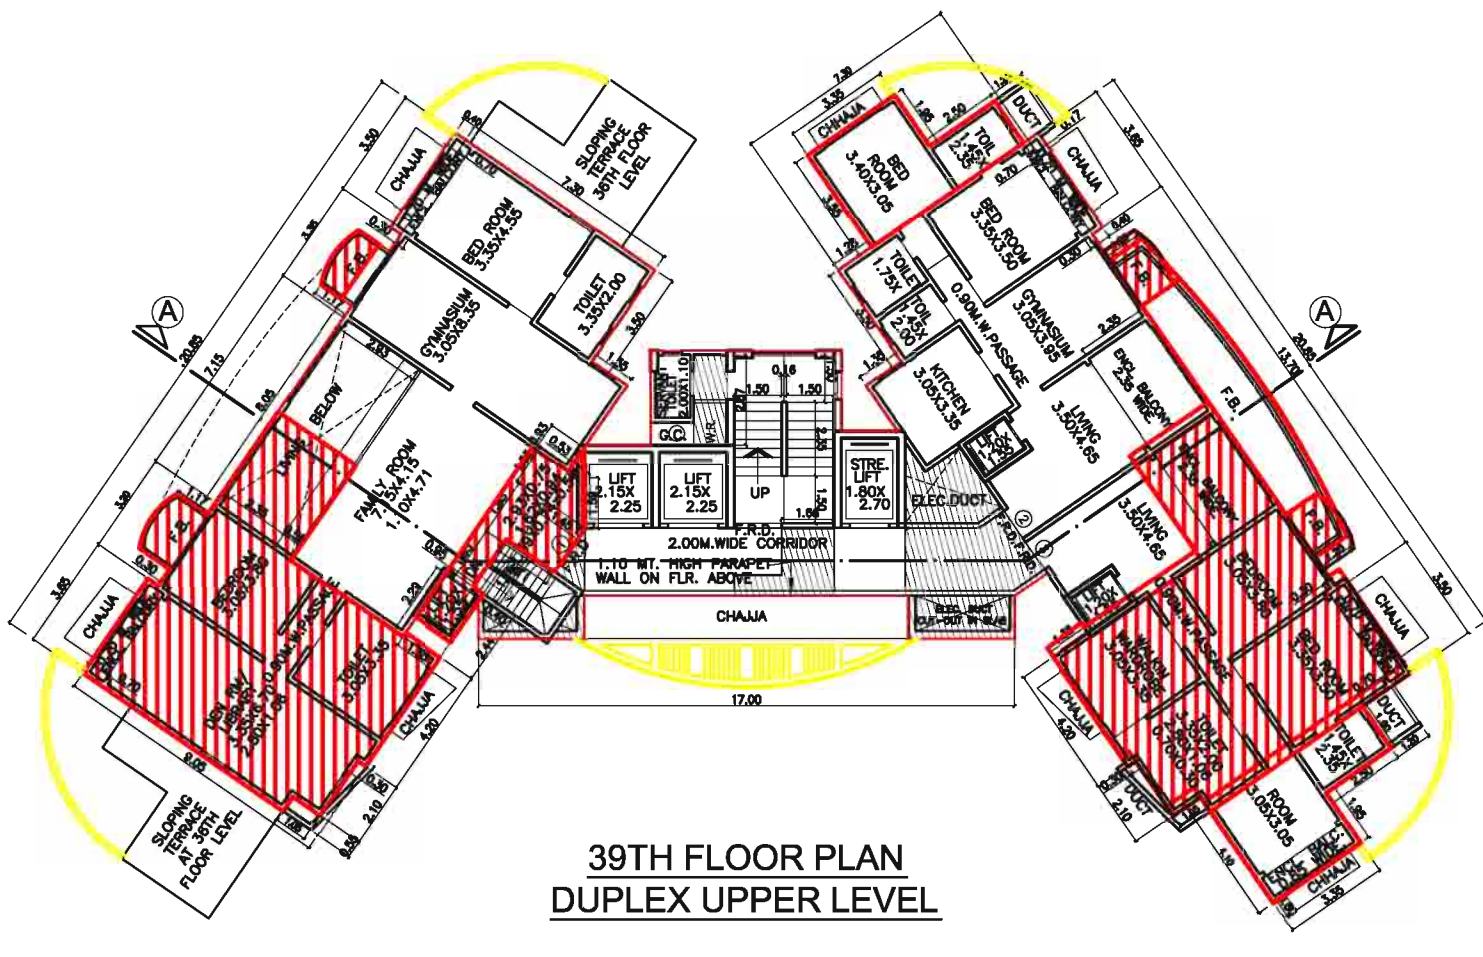


39TH FLOOR PLAN
DUPLEX UPPER LEVEL

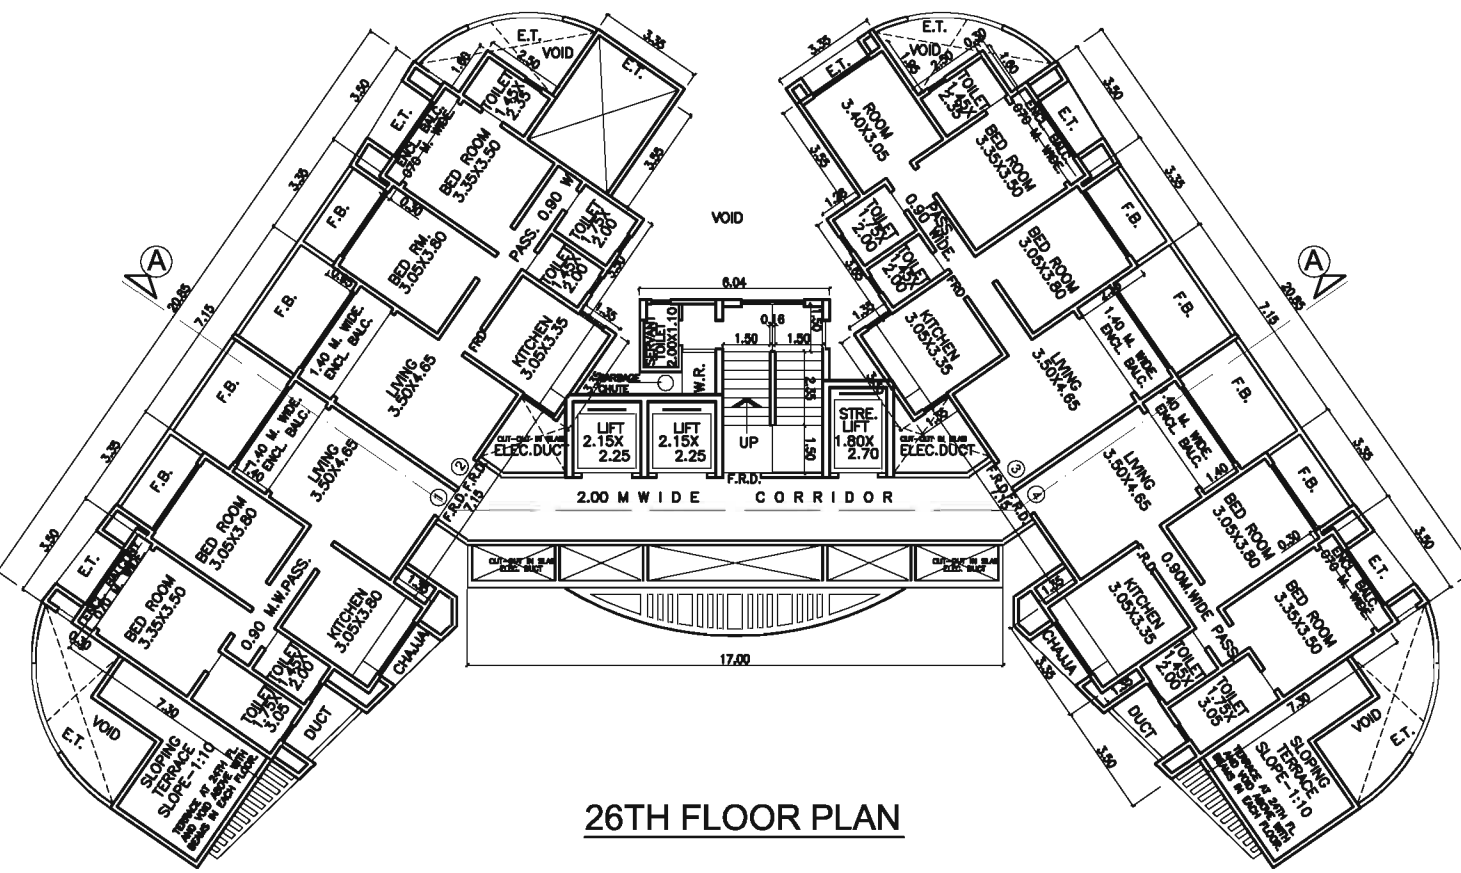


26TH FLOOR PLAN

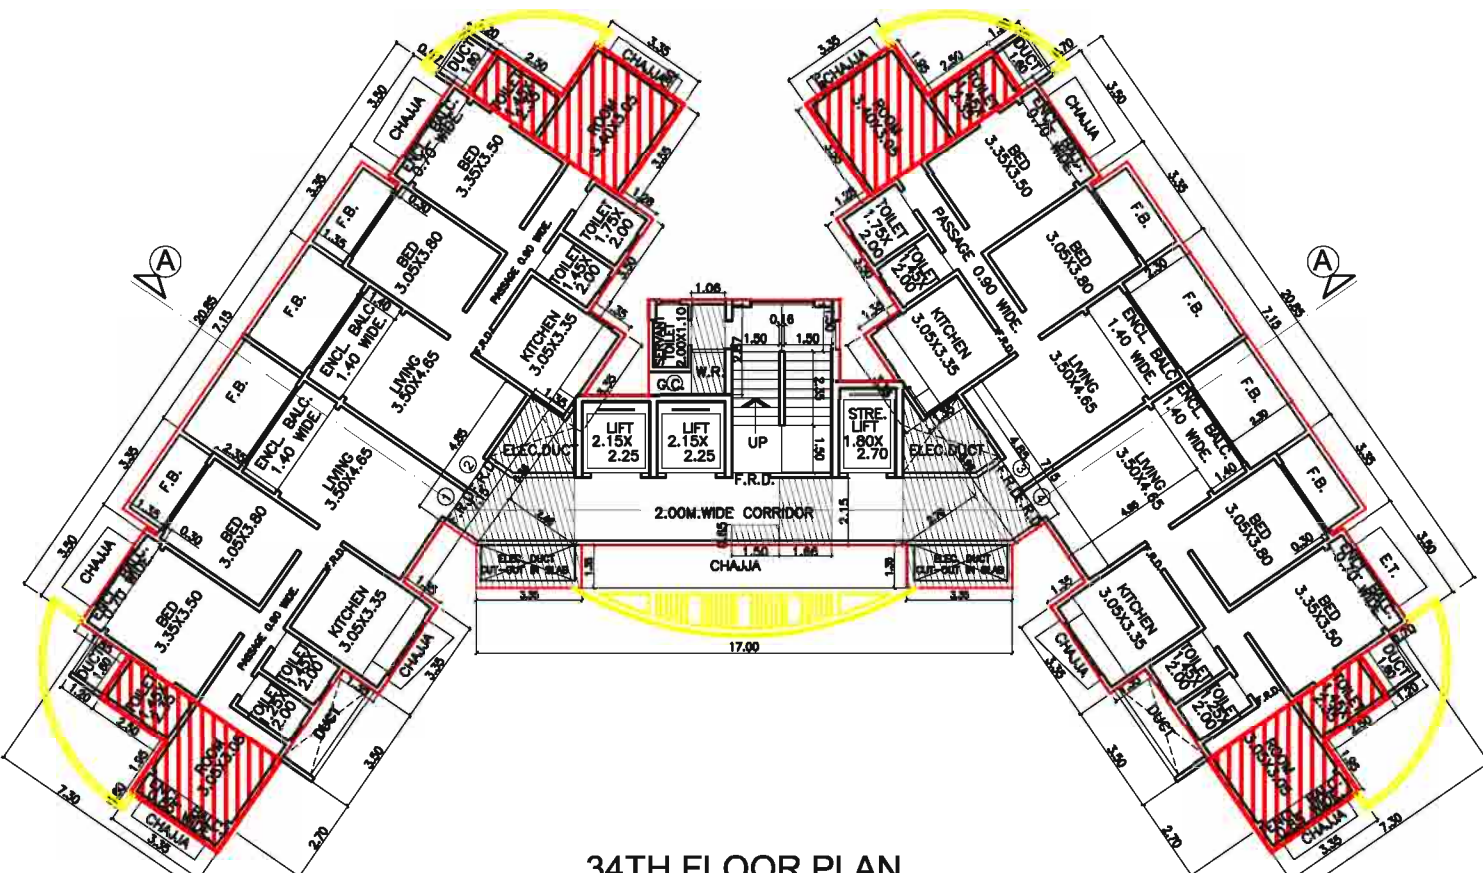


34TH FLOOR PLAN

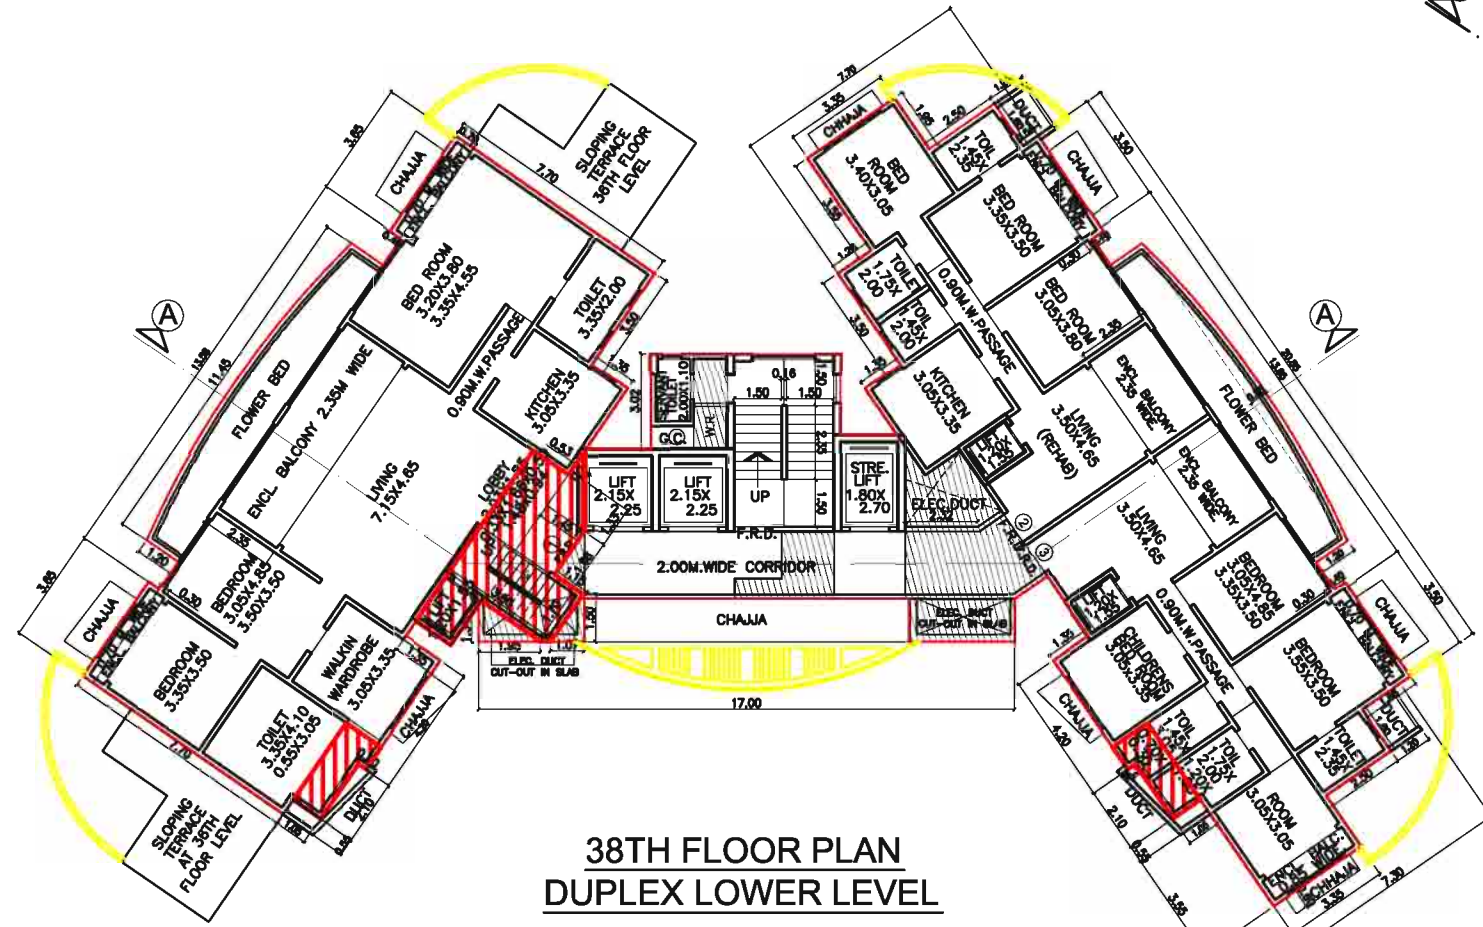


38TH FLOOR PLAN
DUPLEX LOWER LEVEL

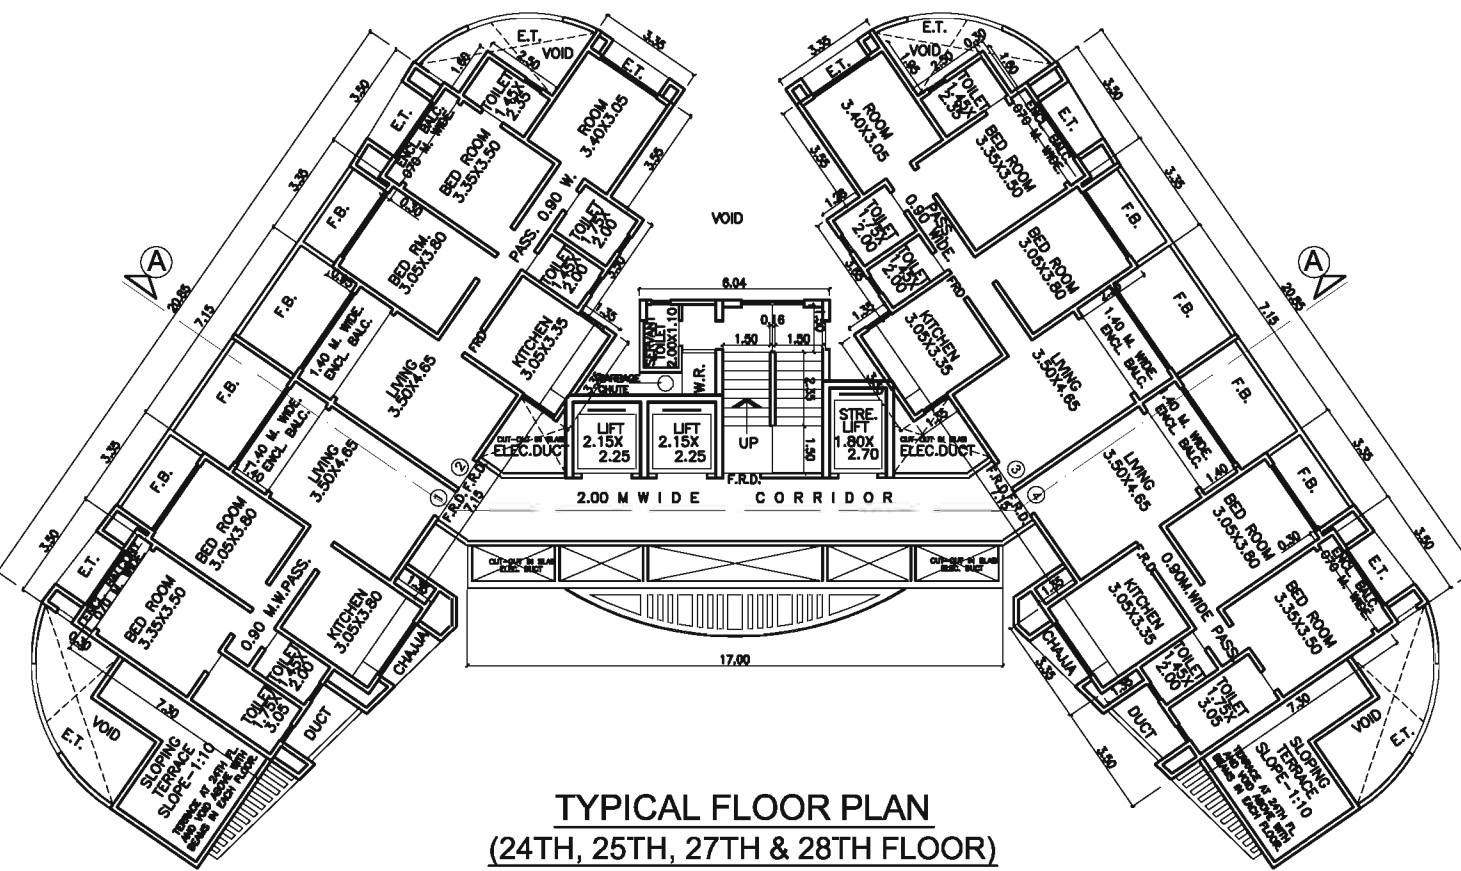


TYPICAL FLOOR PLAN
(24TH, 25TH, 27TH & 28TH FLOOR)

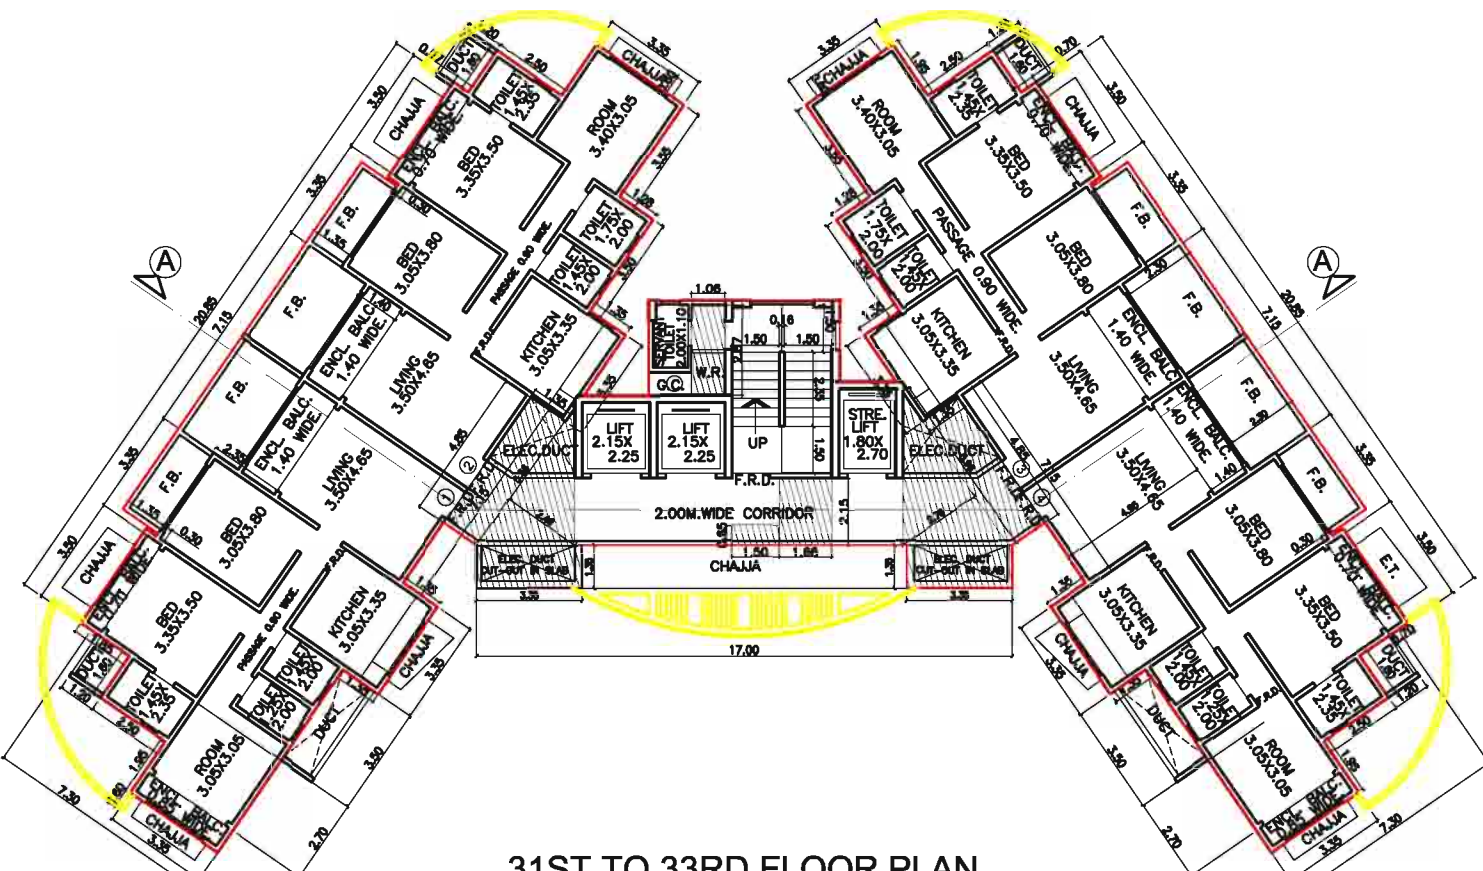


31ST TO 33RD FLOOR PLAN

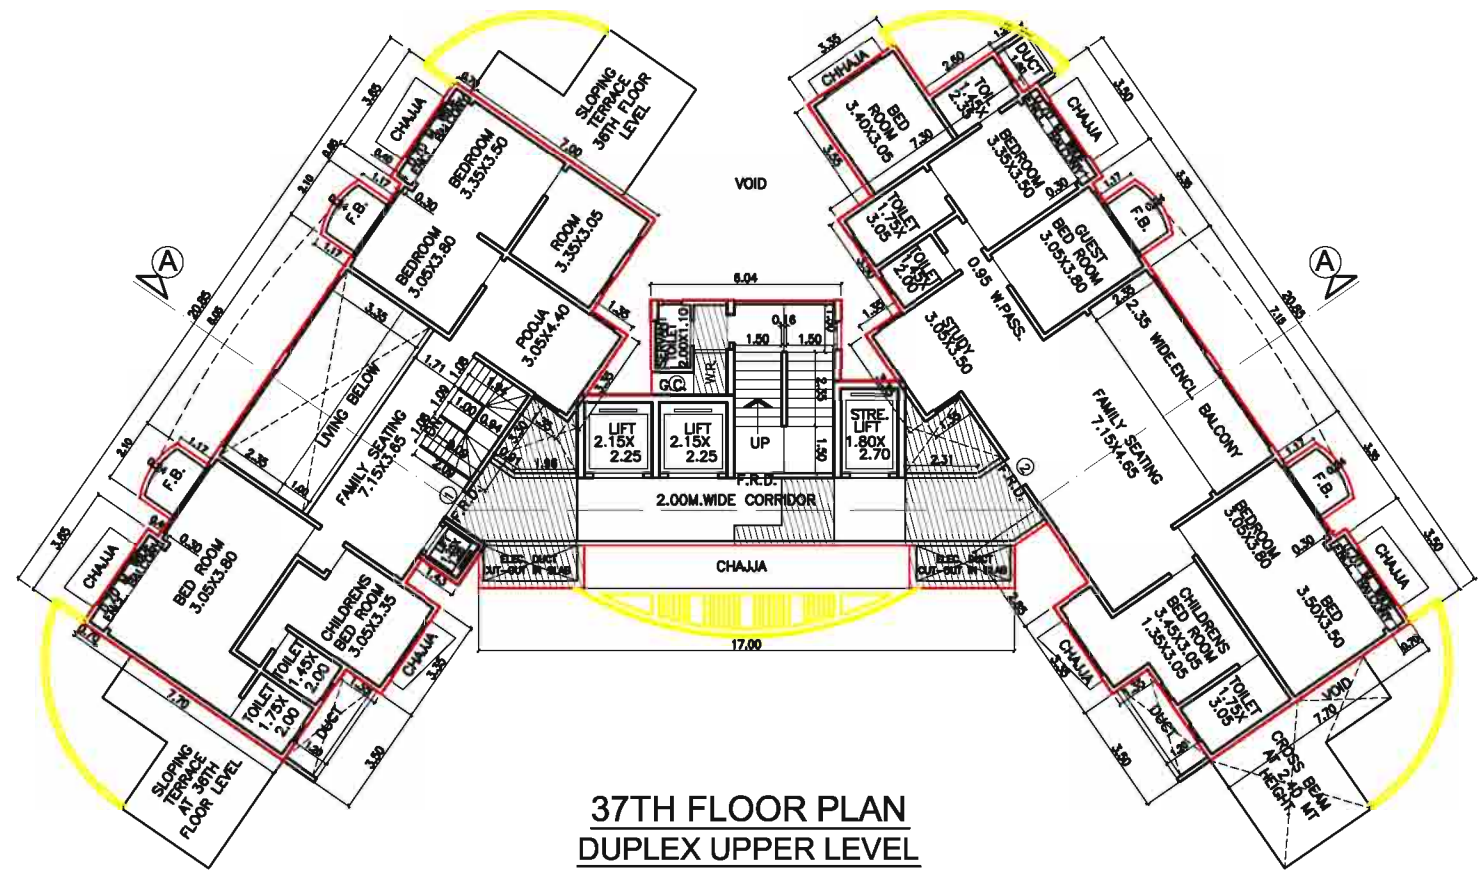


37TH FLOOR PLAN
DUPLEX UPPER LEVEL

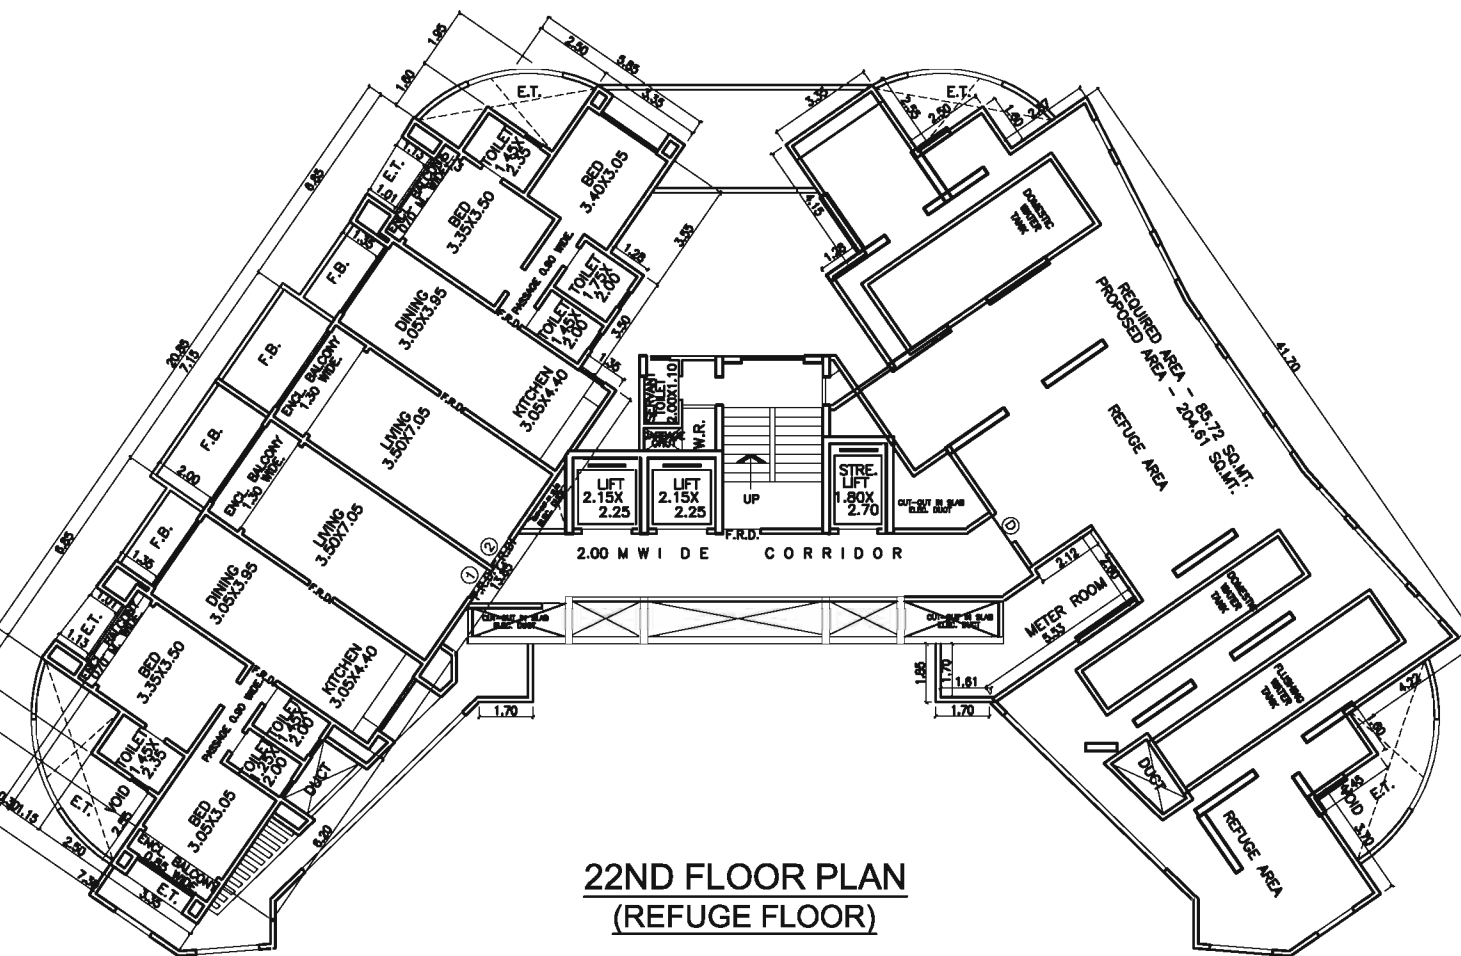


22ND FLOOR PLAN
(REFUGE FLOOR)

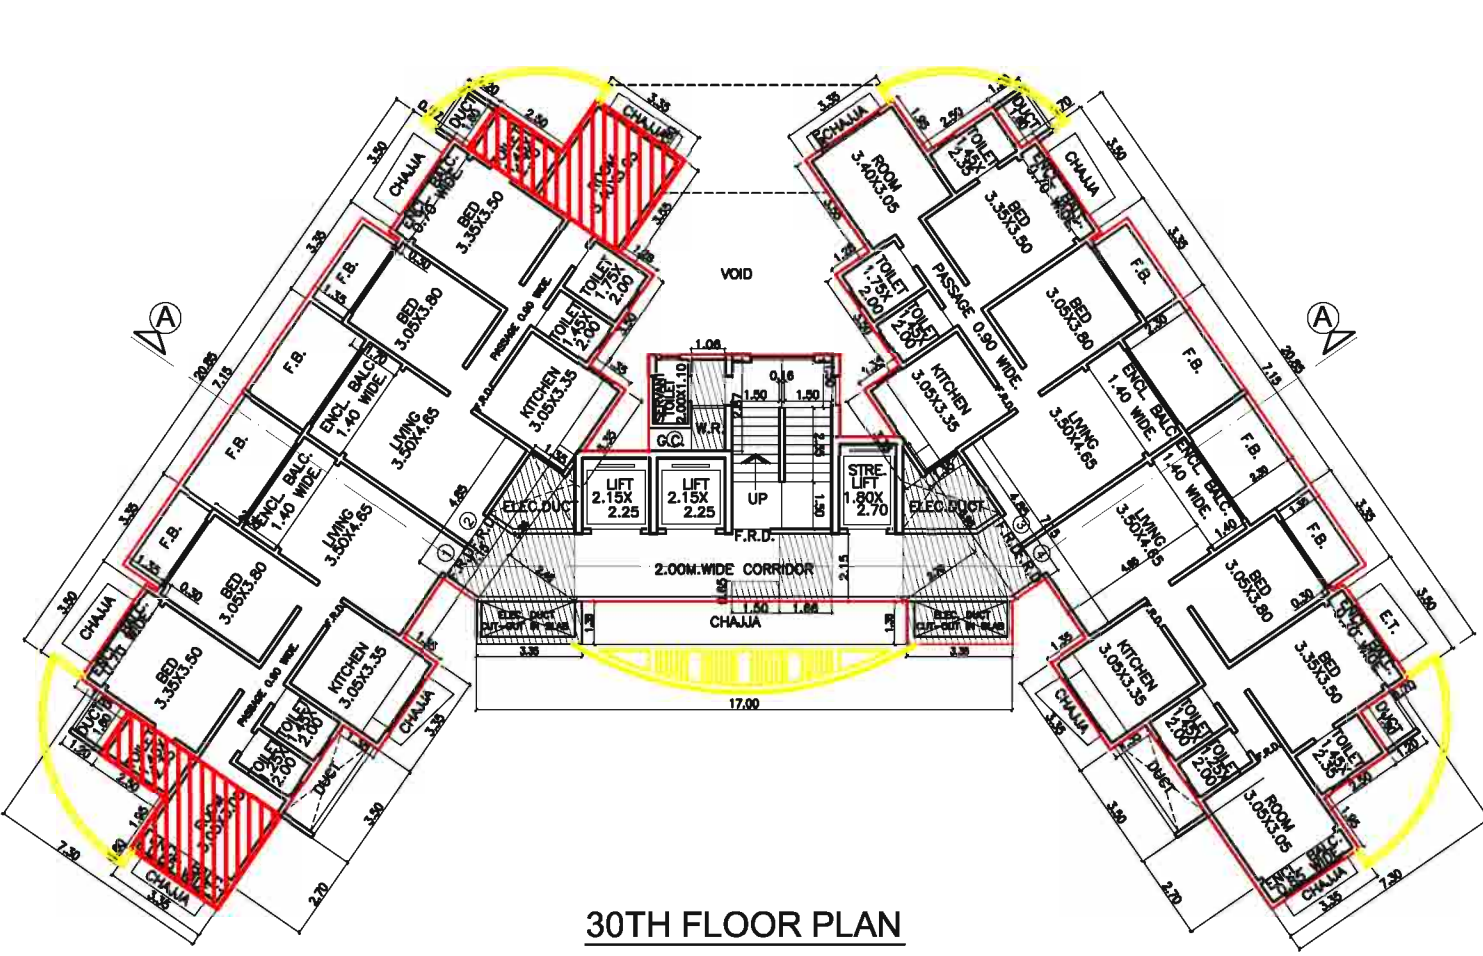


30TH FLOOR PLAN

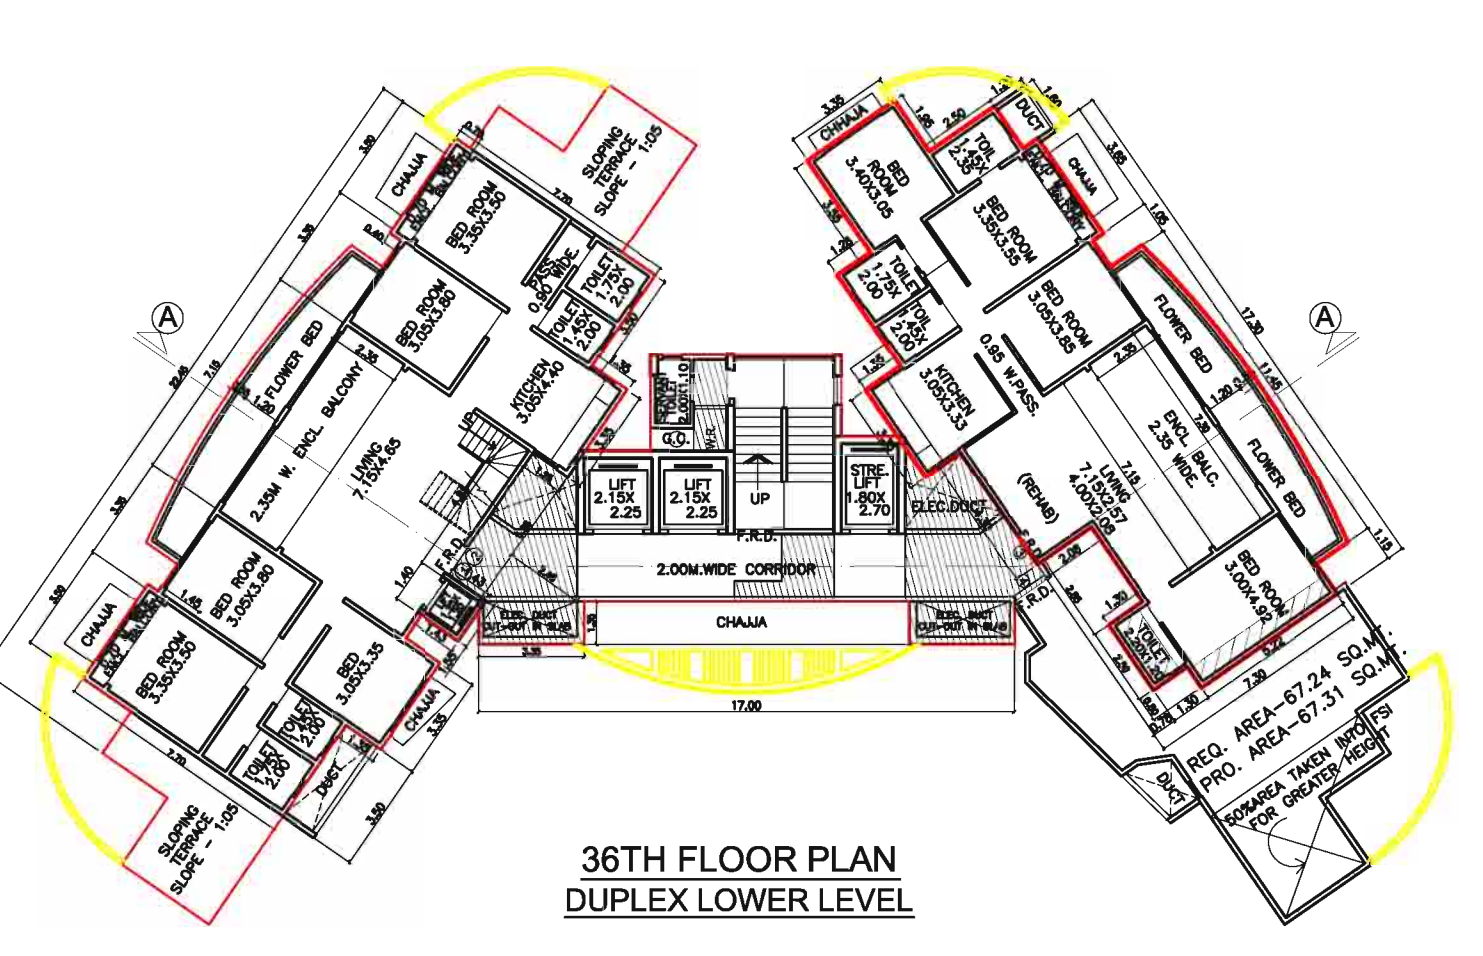


36TH FLOOR PLAN
DUPLEX LOWER LEVEL

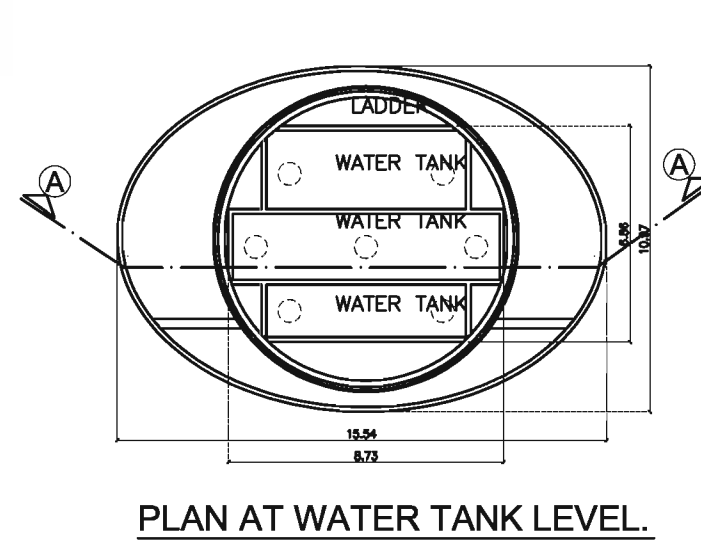


PLAN AT WATER TANK LEVEL.

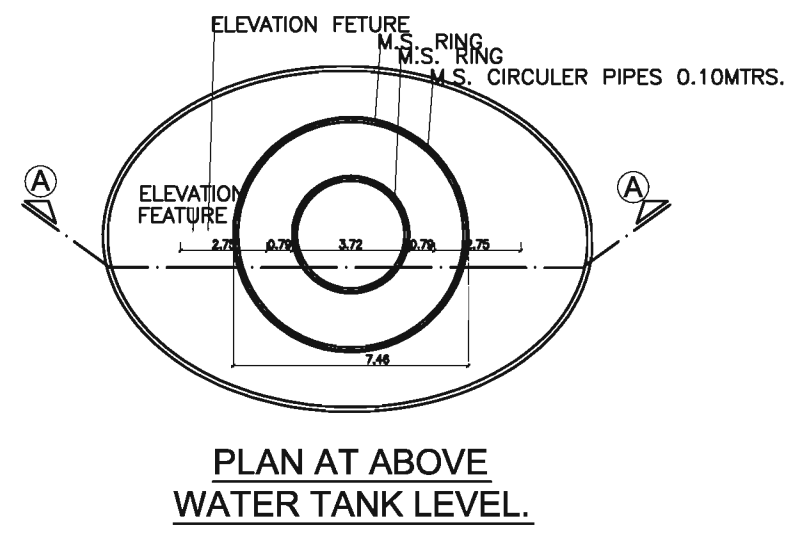

PLAN AT ABOVE
WATER TANK LEVEL.

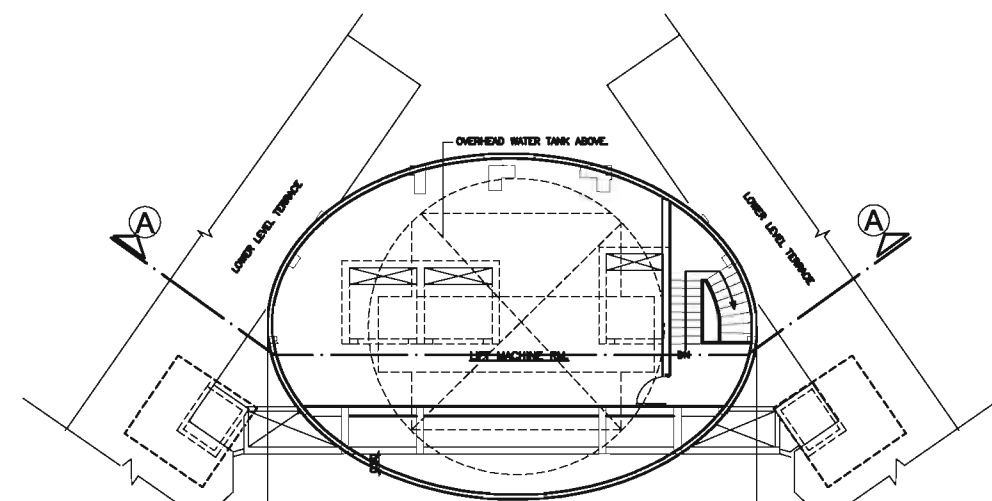


PLAN AT LIFT
MACHINE RM. LEVEL.

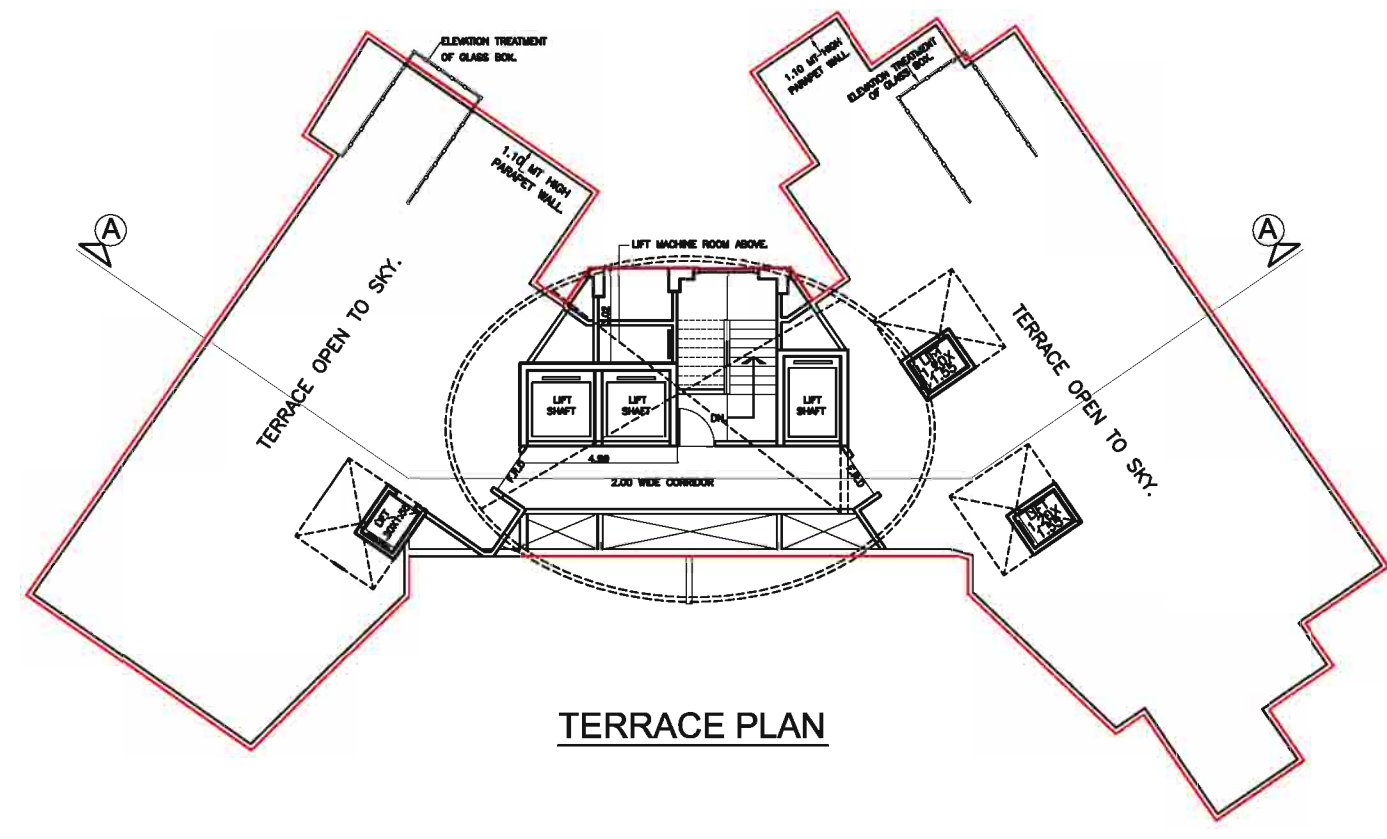


TERRACE PLAN

PROFORMA-B						
CONTENTS OF SHEET:- WING - 'A' 22ND, 24TH TO 39TH FLOOR PLAN						
NAME OF DEVELOPER & ADDRESS				SIGNATURE		
SHREEPATI JEWELS 401/501 SHREEPATI ARCADE, AUGUST KRANTI MARG, NANA CHOWK, MUMBAI - 400 036.				Tapas Rajendra Chaturvedi		
NAME OF LICENCE SURVEYOR & ADDRESS				SIGNATURE		
L. D. SHAH (L. D. SHAH & KALPESH L. SHAH) ARCHITECT, CONSULTING STRUCTURAL ENGINEER, GOVERNMENT APPROVED VALUER, AND PROJECT MANAGEMENT CONSULTANTS. 78B1, BHAGYODAY BUILDING, NAGINDAS MASTER ROAD, 3RD FLOOR, FORT, MUMBAI - 400025.				Laxmidas Dahyabhai Shah		
PROPOSED RE - DEVELOPMENT ON AMALGAMATED PLOT BEARING C.S. NO. - 370, 371, 372 & 391, OF GIRGAON DIVISION, AT TATYA GHARPURE MARG & KHATTAR ALI LANE, IN D - WARD. MUMBAI - 400 004.						
NORTH	CHECK BY:	DRAWN BY :	JOB NO.	SCALE	DATE	DRG. NO.
	ANANT	dHIRAJ	515	1:200		07

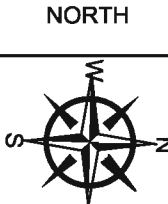


PROFORMA-B							
CONTENTS OF SHEET:-							
WING - 'A' SECTION : A - A							
NAME OF DEVELOPER & ADDRESS					SIGNATURE		
SHREEPATI JEWELS 401/501 SHREEPATI ARCADE, AUGUST KRANTI MARG, NANA CHOWK, MUMBAI - 400 036.					Tapas Rajendra Chaturvedi Digitally signed by Tapas Rajendra Chaturvedi DN: cn=, o=Tapas Rajendra Chaturvedi, ou=Shreepati Jewels, email=shreepati@shreepati.com, c=IN, postalCode=400036, st=Maharashtra, serialNumber=31719c13cd68687d74e954309684d3ba5d515dc9d515a37a17e1ed6f101, cn=Tapas Rajendra Chaturvedi Date: 2017.01.04 16:23:11 +05'30'		
NAME OF LICENCE SURVEYOR & ADDRESS					SIGNATURE		
L. D. SHAH (L. D. SHAH & KALPESH L. SHAH) ARCHITECT, CONSULTING STRUCTURAL ENGINEER, GOVERNMENT APPROVED VALUER, AND PROJECT MANAGEMENT CONSULTANTS. 79/81, BHAGYODAY BUILDING, NAGINDAS MASTER ROAD, 3RD FLOOR, FORT, MUMBAI - 400023.					Laxmidas Dahyabhai Shah Digitally signed by Laxmidas Dahyabhai Shah DN: cn=, o=Laxmidas Dahyabhai Shah, ou=, email=code-400056, st=Maharashtra, serialNumber=2.5.4.20-4d773674eebb4644722e8f160c40eb4e7730c5417417132924d194e32f, c=IN, postalCode=400056, email=laxmidas@laxmidas.com, serialNumber=752341, ou=SHREEPATI JEWELS, email=shreepati@shreepati.com, c=IN, postalCode=400036, cn=Laxmidas Dahyabhai Shah Date: 2017.01.03 19:10:02 +05'30'		
PROPOSED RE - DEVELOPMENT ON AMALGAMATED PLOT BEARING C.S. NO - 370, 371, 372 & 391, OF GIRGAON DIVISION, AT TATYA GHARPURE MARG & KHATTAR ALI LANE, IN D - WARD. MUMBAI - 400 004.							
NORTH	CHECK BY :	DRAWN BY :	JOB NO.	SCALE	DATE	DRG. NO.	
	ANANT	dHIRAJ	515	1:200		08	

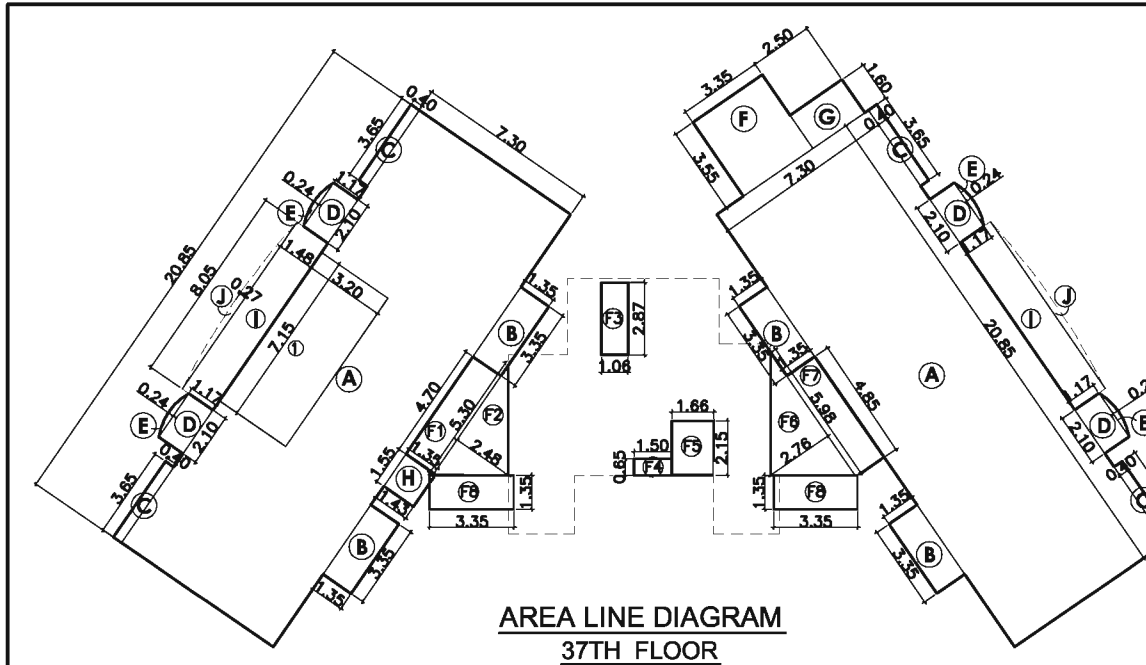


AREA LINE DIAGRAM
37TH FLOOR

BUILT UP AREA CALCULATION 37TH FLOOR												
ADDITION												
A	7.30	X	20.85	X	2.00	=	304.41	SQ. MT				
B	1.35	X	3.35	X	4.00	=	18.09	SQ. MT				
C	3.35	X	0.42	X	4.00	=	5.84	SQ. MT				
D	1.17	X	2.17	X	1.00	=	2.53	SQ. MT				
E	2.10	X	0.24	X	0.67	X	4	=	1.35	SQ. MT		
F	3.35	X	3.35	X	1.00	=	11.89	SQ. MT				
G	2.50	X	1.60	X	1.00	=	4.00	SQ. MT				
H	1.35	X	1.43	X	1.00	=	2.22	SQ. MT				
I	1.48	X	0.95	X	0.50	X	2	=	1.46	SQ. MT		
J	0.95	X	0.27	X	0.67	X	0.5	X	2	=	0.81	SQ. MT
K	4.70	X	1.35	X	1.00	=	6.35	SQ. MT				
L	5.30	X	2.48	X	0.50	=	6.57	SQ. MT				
M	1.10	X	2.17	X	1.00	=	2.38	SQ. MT				
N	1.50	X	0.66	X	1.00	=	0.99	SQ. MT				
O	1.50	X	0.66	X	0.50	=	0.49	SQ. MT				
P	1.50	X	0.66	X	0.50	=	0.49	SQ. MT				
Q	1.50	X	0.66	X	0.50	=	0.49	SQ. MT				
R	1.50	X	0.66	X	0.50	=	0.49	SQ. MT				
S	1.50	X	0.66	X	0.50	=	0.49	SQ. MT				
T	1.50	X	0.66	X	0.50	=	0.49	SQ. MT				
TOTAL ADDITION												
								408.39	SQ. MT			
DEDUCTION												
1	7.15	X	1.30	X	2	=	11.44	SQ. MT				
2	3.50	X	0.30	X	4	=	4.20	SQ. MT				
TOTAL DEDUCTION								15.64	SQ. MT			
TOTAL BUILT UP AREA (A - B)								392.75	SQ. MT			

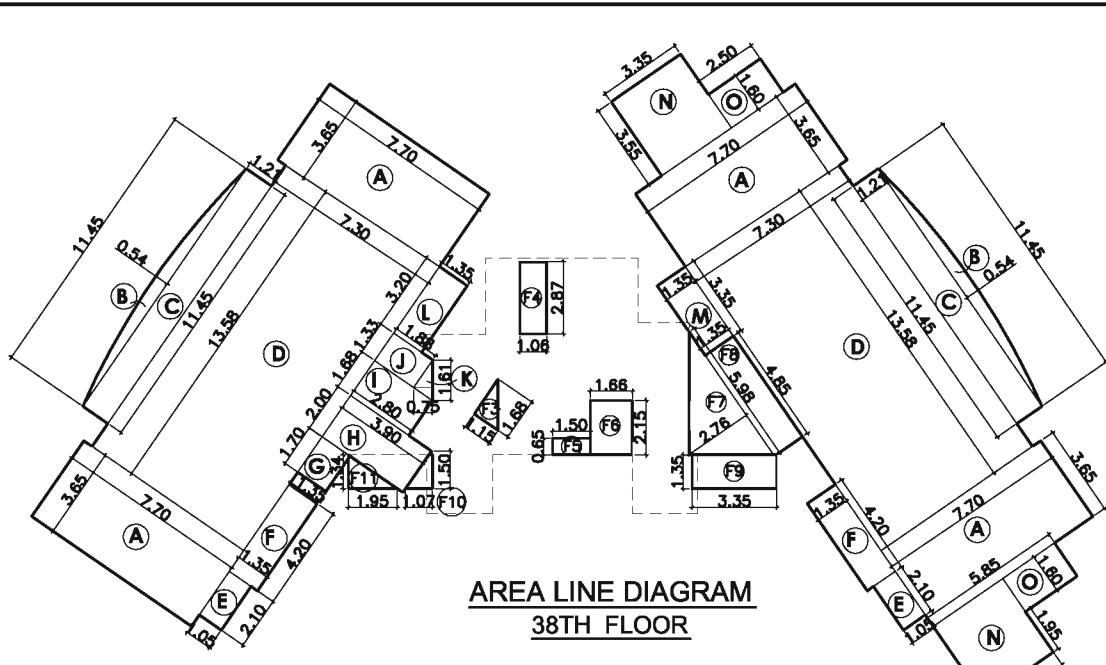

AREA LINE DIAGRAM
38TH FLOOR


BUILT UP AREA CALCULATION 38TH FLOOR									
ADDITION									
A	3.65	X	7.70	X	2.00	=	112.42	SQ. MT	
B	11.45	X	0.54	X	0.67	=	4.14	SQ. MT	
C	11.45	X	0.54	X	0.67	=	4.14	SQ. MT	
D	13.56	X	1.21	X	2.00	=	27.71	SQ. MT	
E	13.56	X	1.21	X	2.00	=	27.71	SQ. MT	
F	2.10	X	1.05	X	0.67	=	1.41	SQ. MT	
G	2.10	X	1.05	X	0.67	=	1.41	SQ. MT	
H	1.70	X	1.35	X	1.00	=	2.30	SQ. MT	
I	2.80	X	1.68	X	1.00	=	4.70	SQ. MT	
J	1.88	X	1.33	X	1.00	=	2.50	SQ. MT	
K	1.61	X	0.75	X	0.50	=	0.60	SQ. MT	
L	3.20	X	1.35	X	1.00	=	4.32	SQ. MT	
M	3.35	X	1.35	X	1.00	=	4.52	SQ. MT	
N	3.35	X	1.35	X	1.00	=	4.52	SQ. MT	
O	2.50	X	1.60	X	2.00	=	8.00	SQ. MT	
P	1.15	X	1.68	X	1.00	=	1.94	SQ. MT	
Q	1.06	X	2.87	X	1.00	=	3.04	SQ. MT	
R	1.06	X	2.87	X	1.00	=	3.04	SQ. MT	
S	1.06	X	2.87	X	1.00	=	3.04	SQ. MT	
T	1.06	X	2.87	X	1.00	=	3.04	SQ. MT	
U	1.06	X	2.87	X	1.00	=	3.04	SQ. MT	
V	1.06	X	2.87	X	1.00	=	3.04	SQ. MT	
W	1.06	X	2.87	X	1.00	=	3.04	SQ. MT	
X	1.06	X	2.87	X	1.00	=	3.04	SQ. MT	
Y	1.06	X	2.87	X	1.00	=	3.04	SQ. MT	
Z	1.06	X	2.87	X	1.00	=	3.04	SQ. MT	
TOTAL ADDITION									
								450.95	SQ. MT
DEDUCTION									
1	7.15	X	1.30	X	2	=	11.44	SQ. MT	
2	3.50	X	0.30	X	4	=	4.20	SQ. MT	
TOTAL DEDUCTION								15.64	SQ. MT
TOTAL BUILT UP AREA (A - B)								435.31	SQ. MT

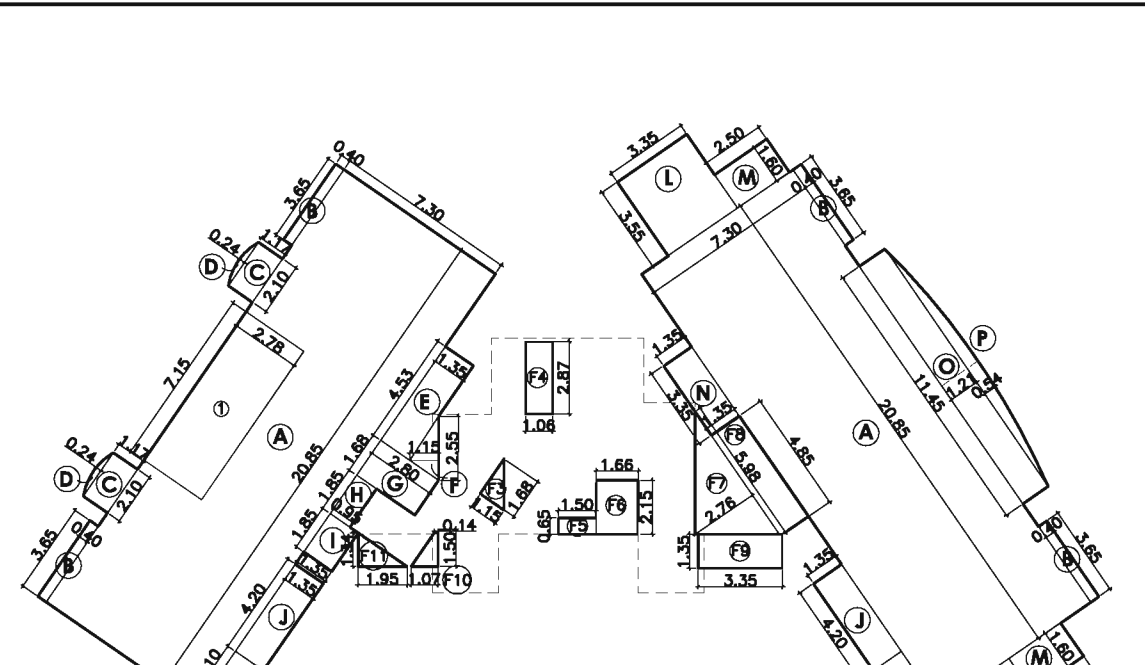

AREA LINE DIAGRAM
39TH FLOOR

BUILT UP AREA CALCULATION 39TH FLOOR									
ADDITION									
A	7.30	X	20.85	X	2.00	=	304.41	SQ. MT	
B	0.40	X	2.85	X	4.00	=	5.94	SQ. MT	
C	1.17	X	2.17	X	2.00	=	5.11	SQ. MT	
D	0.24	X	2.10	X	2.00	=	1.01	SQ. MT	
E	1.35	X	4.53	X	1.00	=	6.12	SQ. MT	
F	1.15	X	2.56	X	1.00	=	2.95	SQ. MT	
G	1.68	X	2.80	X	1.00	=	4.70	SQ. MT	
H	1.85	X	0.95	X	1.00	=	1.76	SQ. MT	
I	1.85	X	1.35	X	1.00	=	2.49	SQ. MT	
J	4.20	X	1.35	X	2.00	=	11.34	SQ. MT	
K	2.10	X	1.05	X	2.00	=	4.41	SQ. MT	
L	3.35	X	3.35	X	2.00	=	23.79	SQ. MT	
M	2.50	X	1.60	X	2.00	=	8.00	SQ. MT	
N	1.35	X	3.35	X	1.00	=	4.52	SQ. MT	
O	11.45	X	1.21	X	1.00	=	13.86	SQ. MT	
P	11.45	X	0.54	X	0.67	=	4.14	SQ. MT	
Q	1.15	X	1.68	X	0.50	=	0.97	SQ. MT	
R	1.15	X	1.68	X	0.50	=	0.97	SQ. MT	
S	1.15	X	1.68	X	0.50	=	0.97	SQ. MT	
T	1.15	X	1.68	X	0.50	=	0.97	SQ. MT	
U	1.15	X	1.68	X	0.50	=	0.97	SQ. MT	
V	1.15	X	1.68	X	0.50	=	0.97	SQ. MT	
W	1.15	X	1.68	X	0.50	=	0.97	SQ. MT	
X	1.15	X	1.68	X	0.50	=	0.97	SQ. MT	
Y	1.15	X	1.68	X	0.50	=	0.97	SQ. MT	
Z	1.15	X	1.68	X	0.50	=	0.97	SQ. MT	
TOTAL ADDITION									
								432.75	SQ. MT
DEDUCTION									
1	7.15	X	1.30	X	2	=	9.94	SQ. MT	
2	3.50	X	0.30	X	4	=	4.20	SQ. MT	
TOTAL DEDUCTION								14.14	SQ. MT
TOTAL BUILT UP AREA (A - B)								418.61	SQ. MT

FILE NO. : - EEBP / 8190 / D / A	SHEET NO. : - 09 / 12
DIGITAL SIGN OF APPROVAL PLAN	SIGNATURE
Rakesh Kumar Motika nt Jha	Ratish Balkrishna Dichwalkar
SUB. - ENG. (B. P.) CITY	ASST. - ENG. (B. P.) CITY
EXE. - ENG. (B. P.) CITY	
STAMP OF APPROVAL PLANS	

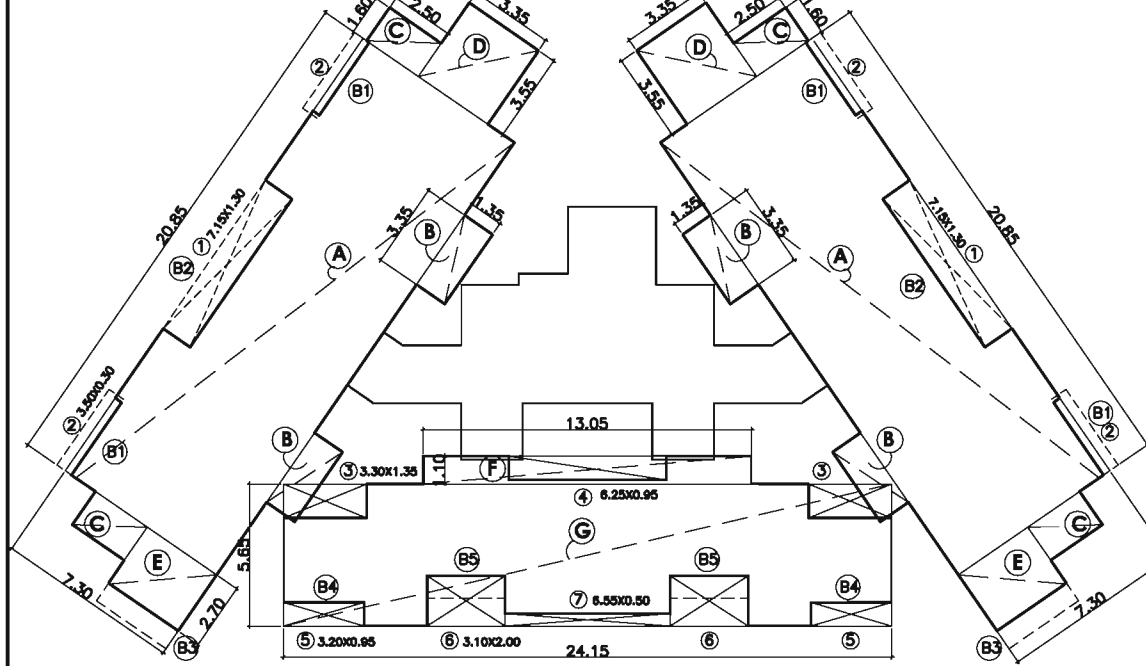


AREA LINE DIAGRAM
(11TH, 12TH, 14TH, 16TH, 19TH TO 21ST & 23RD FLOOR)

11TH, 16TH, 19TH TO 21ST & 23RD FL.									
A)	20.85	X	7.30	X	2	=	304.41	SQ. MT.	
B)	3.35	X	1.35	X	4	=	18.09	-	
C)	2.50	X	1.60	X	4	=	16.00	-	
D)	3.35	X	3.55	X	2	=	23.79	-	
E)	3.35	X	2.70	X	2	=	18.09	-	
TOTAL								380.38	SQ. MT.

BALKONY AREA CALCULATION 11TH & 16TH FL.									
B1)	3.65	X	0.70	X	4	=	10.22	SQ. MT.	
B2)	7.15	X	1.30	X	2	=	14.60	SQ. MT.	
B3)	3.35	X	0.85	X	2	=	5.70	-	
TOTAL								36.89	SQ. MT.

BALKONY AREA CALCULATION 19TH TO 21ST & 23RD FL.									
B1)	3.65	X	0.70	X	4	=	10.22	SQ. MT.	
B2)	7.15	X	1.30	X	2	=	18.59	-	
B3)	3.35	X	0.85	X	2	=	5.70	-	
TOTAL								34.51	SQ. MT.


12TH & 14TH FLOOR									
A)	20.85	X	7.30	X	2	=	304.41	SQ. MT.	
B)	3.35	X	1.35	X	4	=	18.09	-	
C)	2.50	X	1.60	X	4	=	16.00	-	
D)	3.35	X	3.55	X	2	=	23.79	-	
E)	3.35	X	2.70	X	2	=	18.09	-	
TOTAL								531.19	SQ. MT.

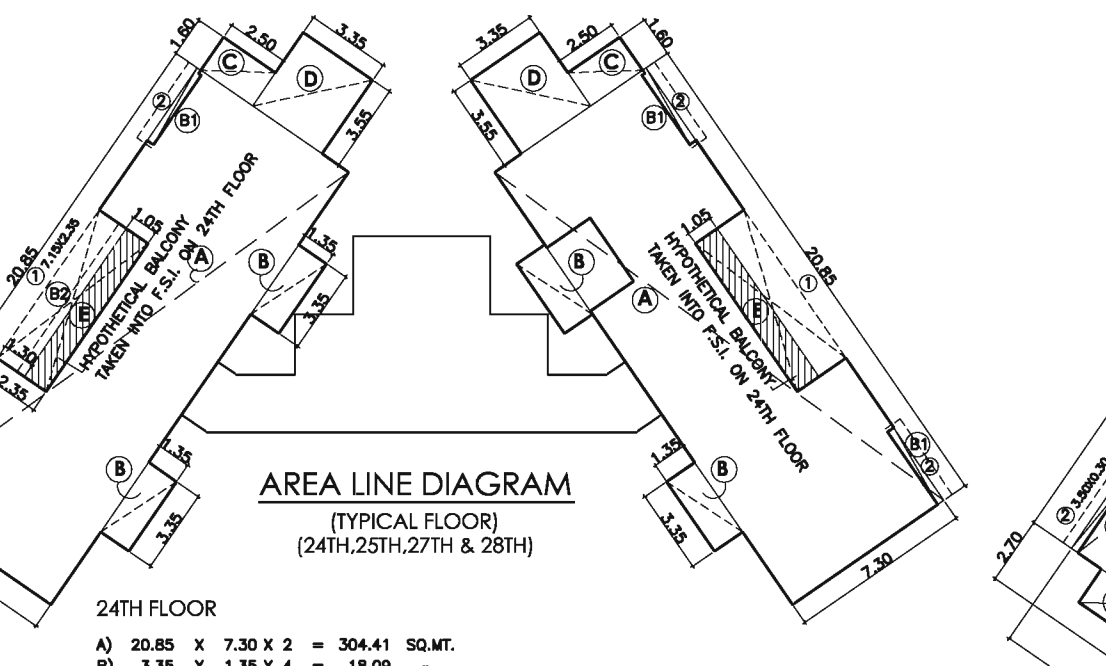

AREA LINE DIAGRAM
(TYPICAL FLOOR)
(24TH, 25TH, 27TH & 28TH)


24TH FLOOR									
A)	20.85	X	7.30	X	2	=	304.41	SQ. MT.	
B)	3.35	X	1.35	X	4	=	18.09	-	
C)	2.50	X	1.60	X	4	=	16.00	-	
D)	3.35	X	3.55	X	2	=	23.79	-	
E)	7.15	X	1.05	X	2	=	15.02	SQ. MT.	
TOTAL								369.31	SQ. MT.

BALKONY AREA CALCULATION 25TH, 27TH & 28TH FLOOR									
B1)	3.65	X	0.70	X	4	=	10.22	SQ. MT.	
B2)	7.15	X	1.40	X	2	=	20.02	-	
TOTAL								30.24	SQ. MT.

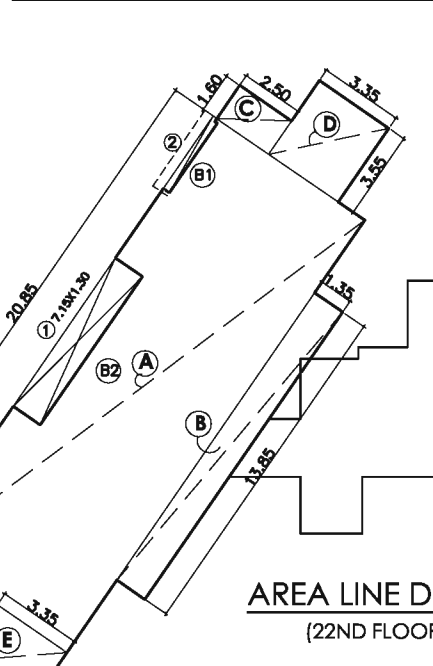


AREA LINE DIAGRAM
(22ND FLOOR)


22ND FLOOR						
A)	20.85	X	7.30	=	152.21	SQ.MT.
B)	13.85	X	1.35	=	18.70	"
C)	2.50	X	1.60 X 2	=	8.00	"
D)	3.35	X	3.55	=	11.89	"
E)	3.35	X	2.70	=	9.05	"
TOTAL				=	199.85	SQ.MT.

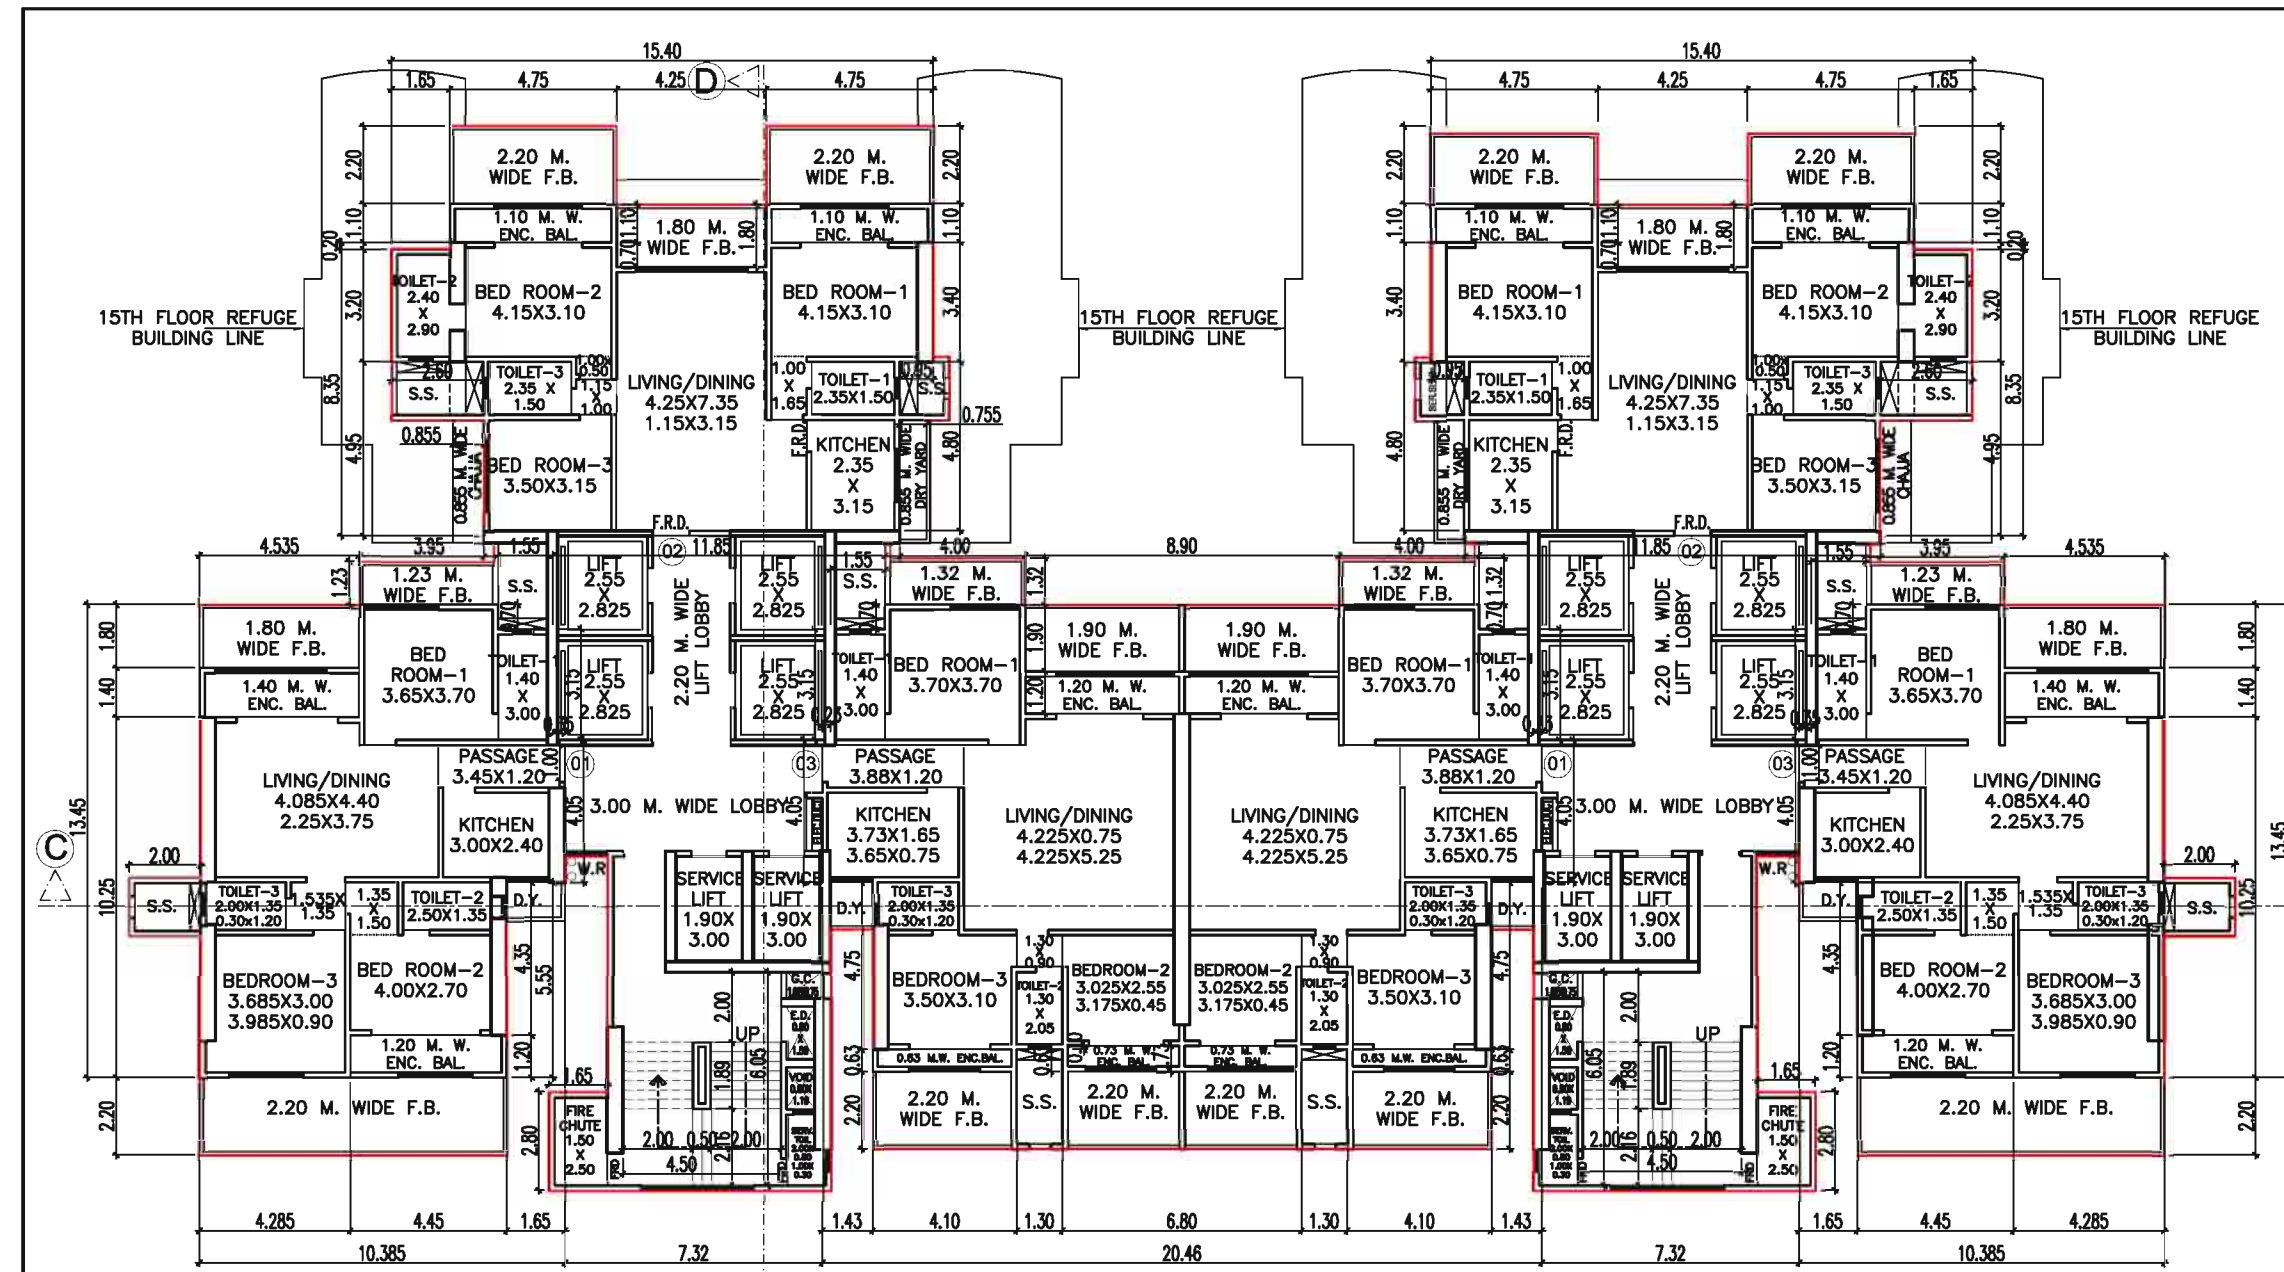


16TH FLOOR PLAN
SCALE - 1:200

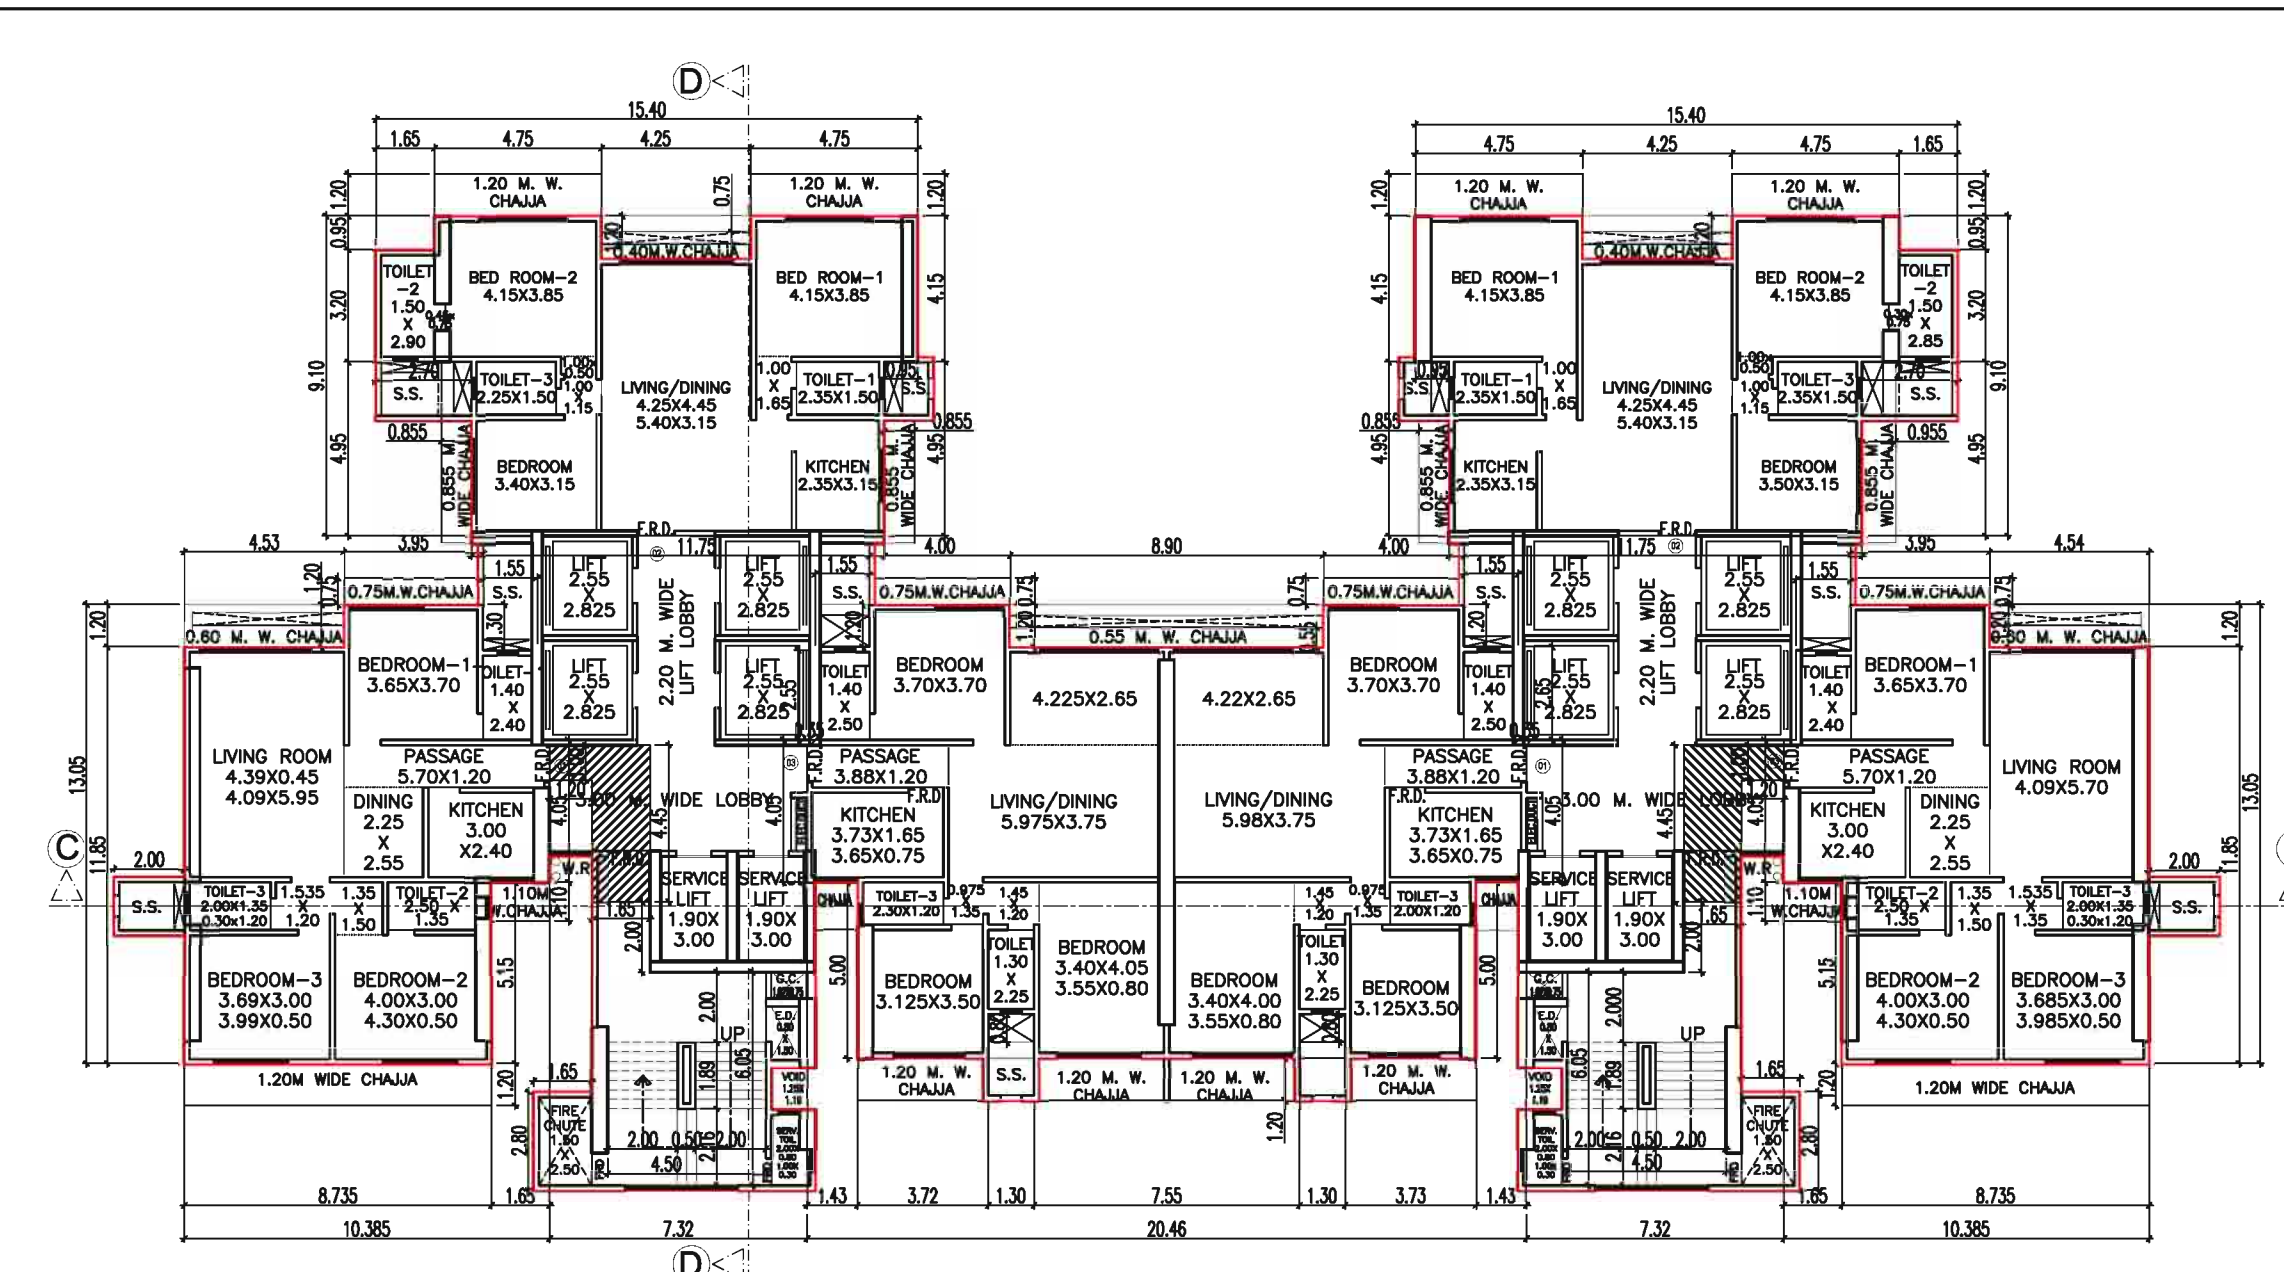


TYPICAL FLOOR PLAN
(23RD TO 28TH FLOOR)

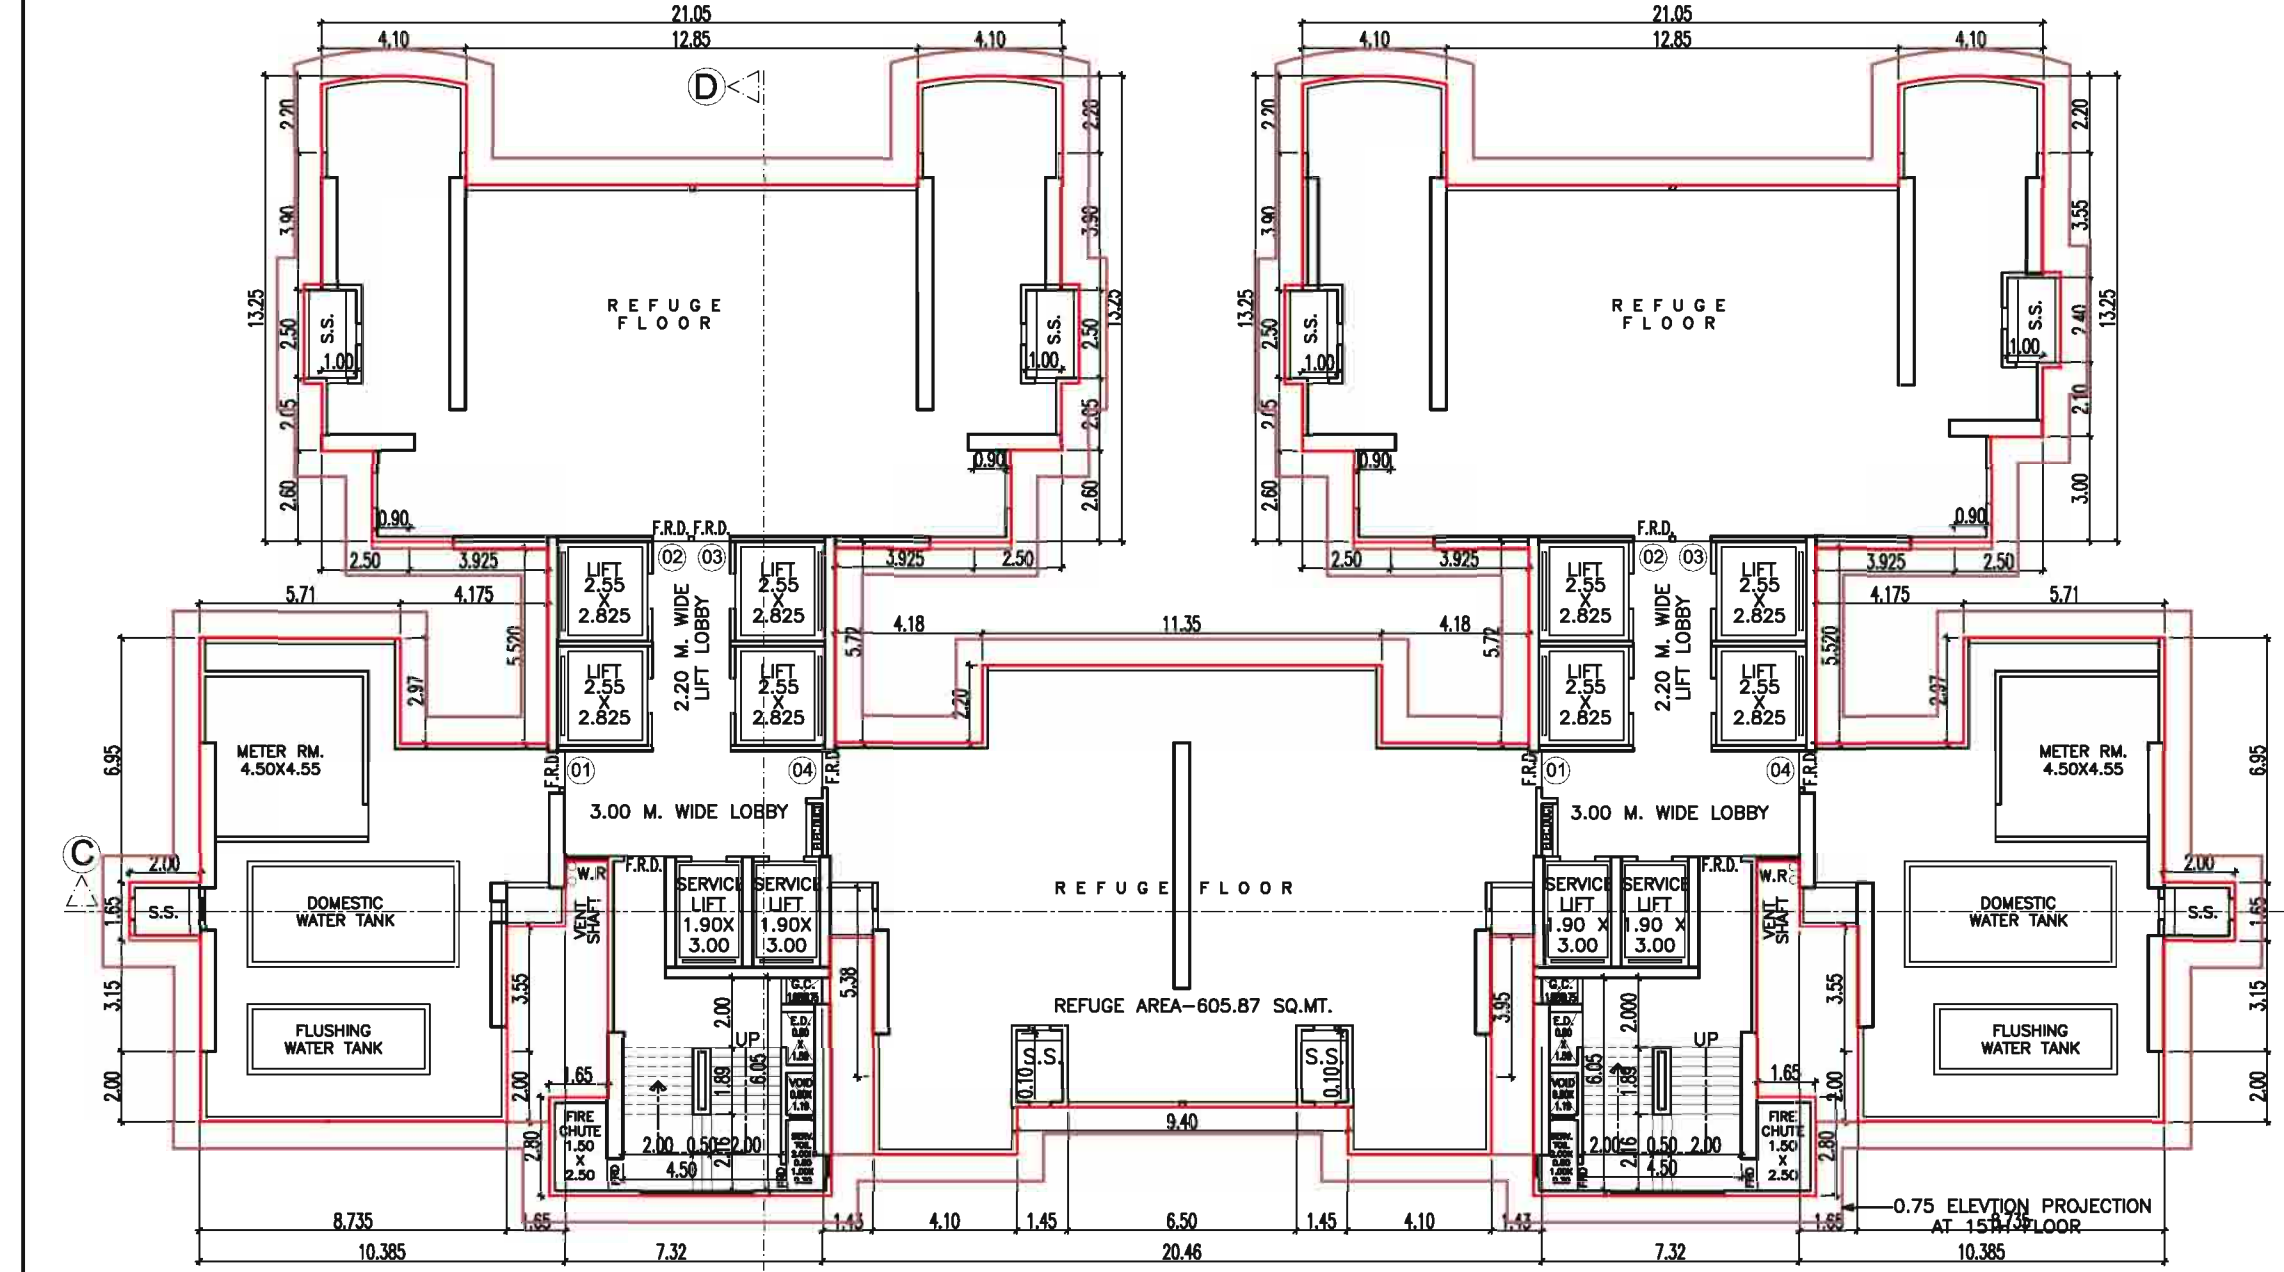


REFUGE FLOOR PLAN
(15TH)
SCALE - 1:200

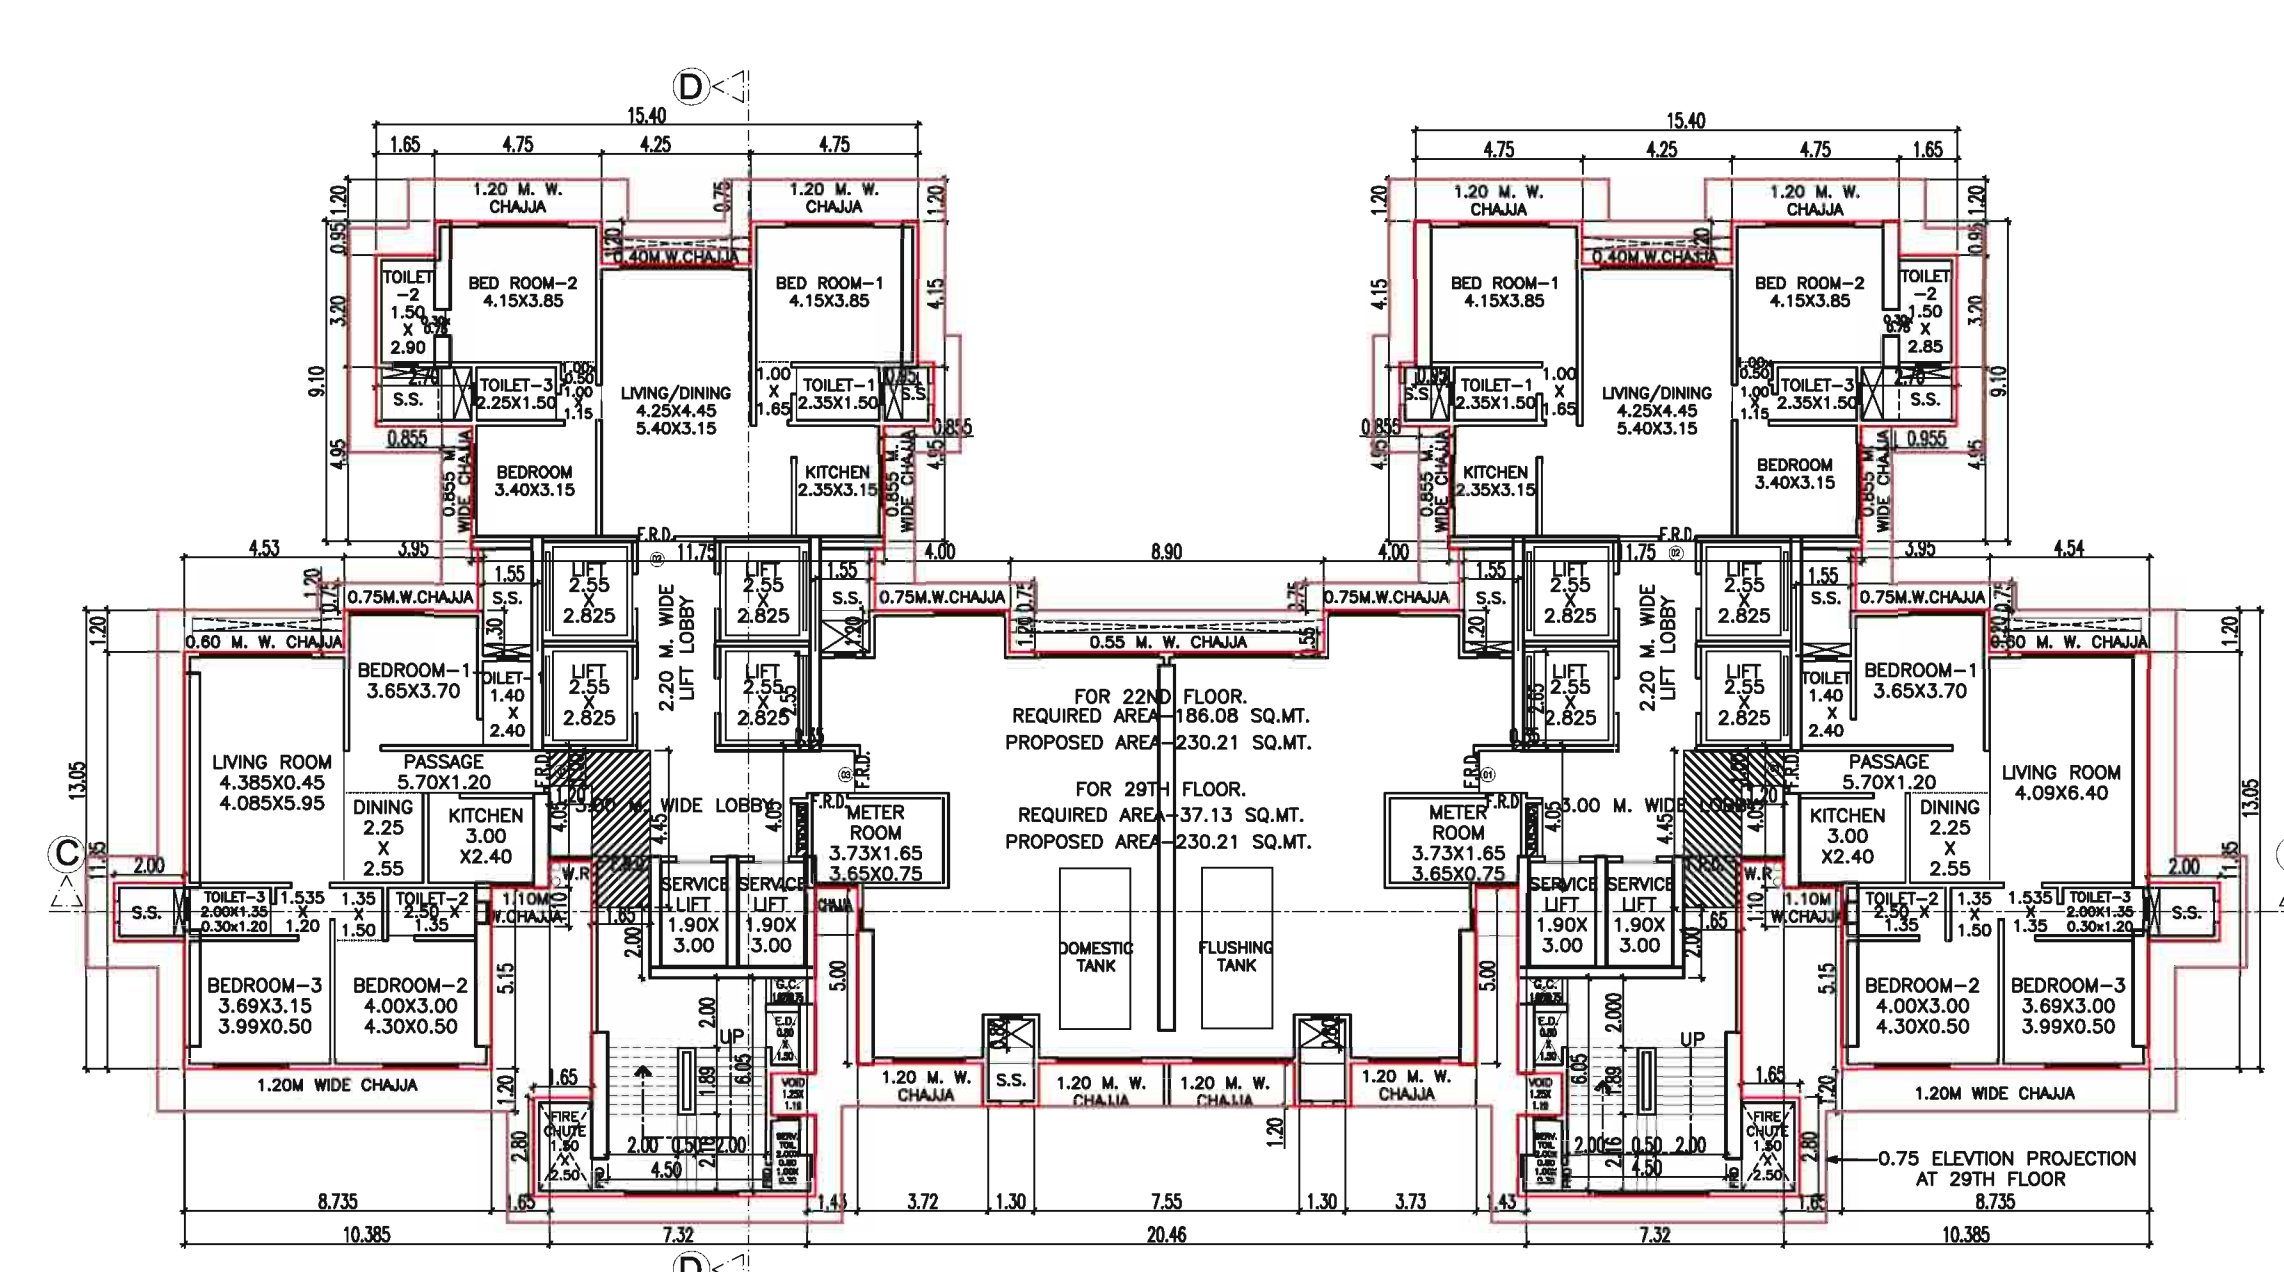


REFUGE FLOOR PLAN
(22ND & 29TH)
SCALE - 1:200

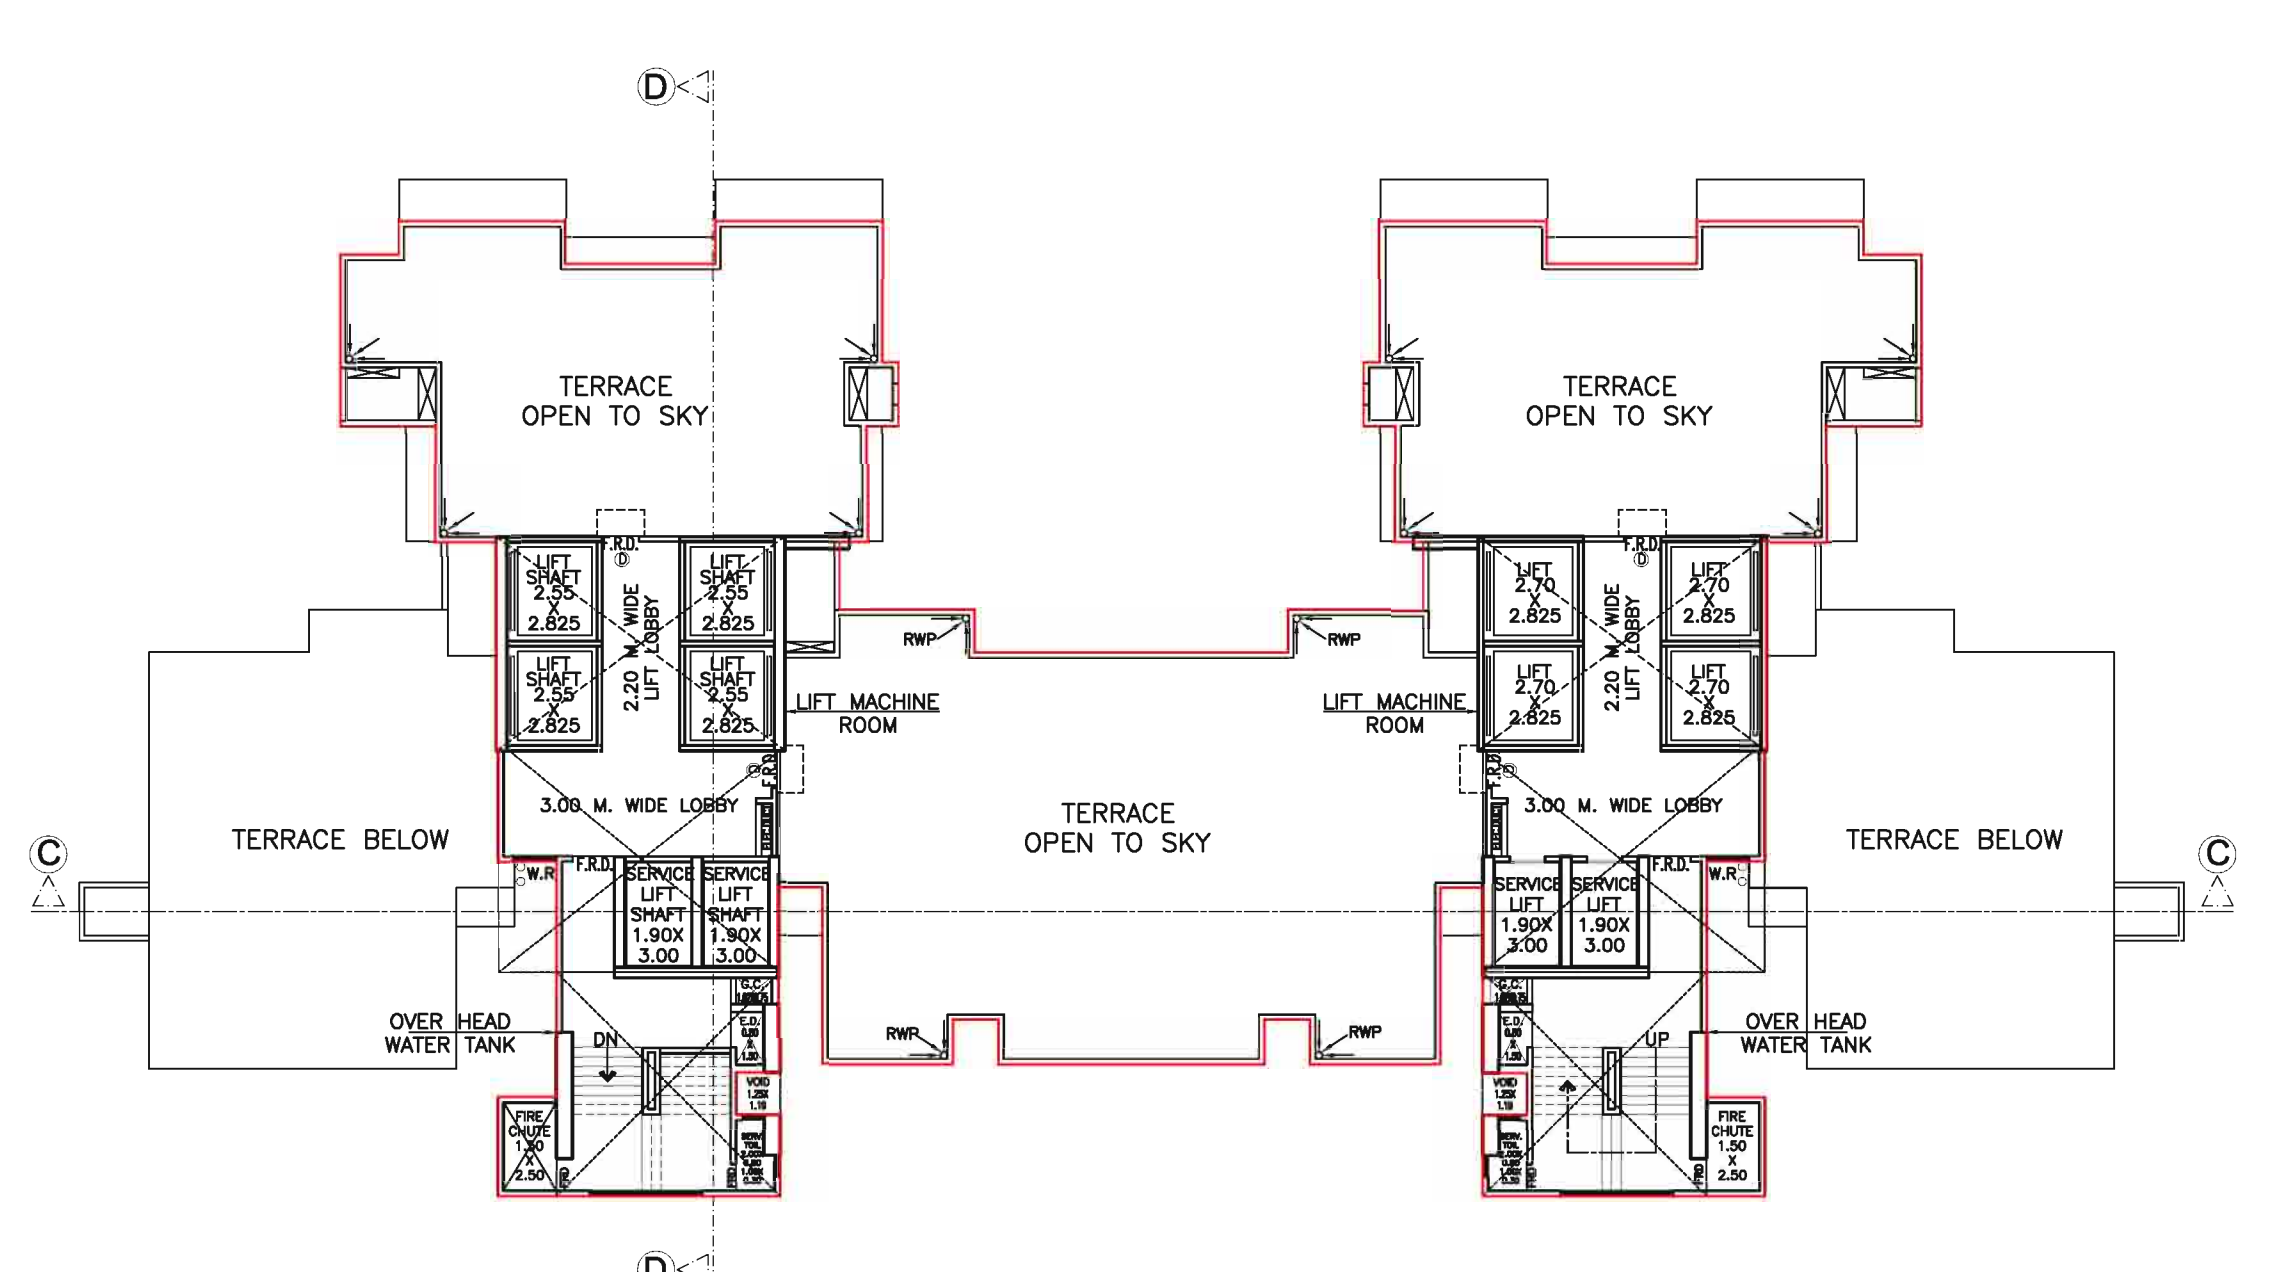


TERRACE PLAN
SCALE - 1:200

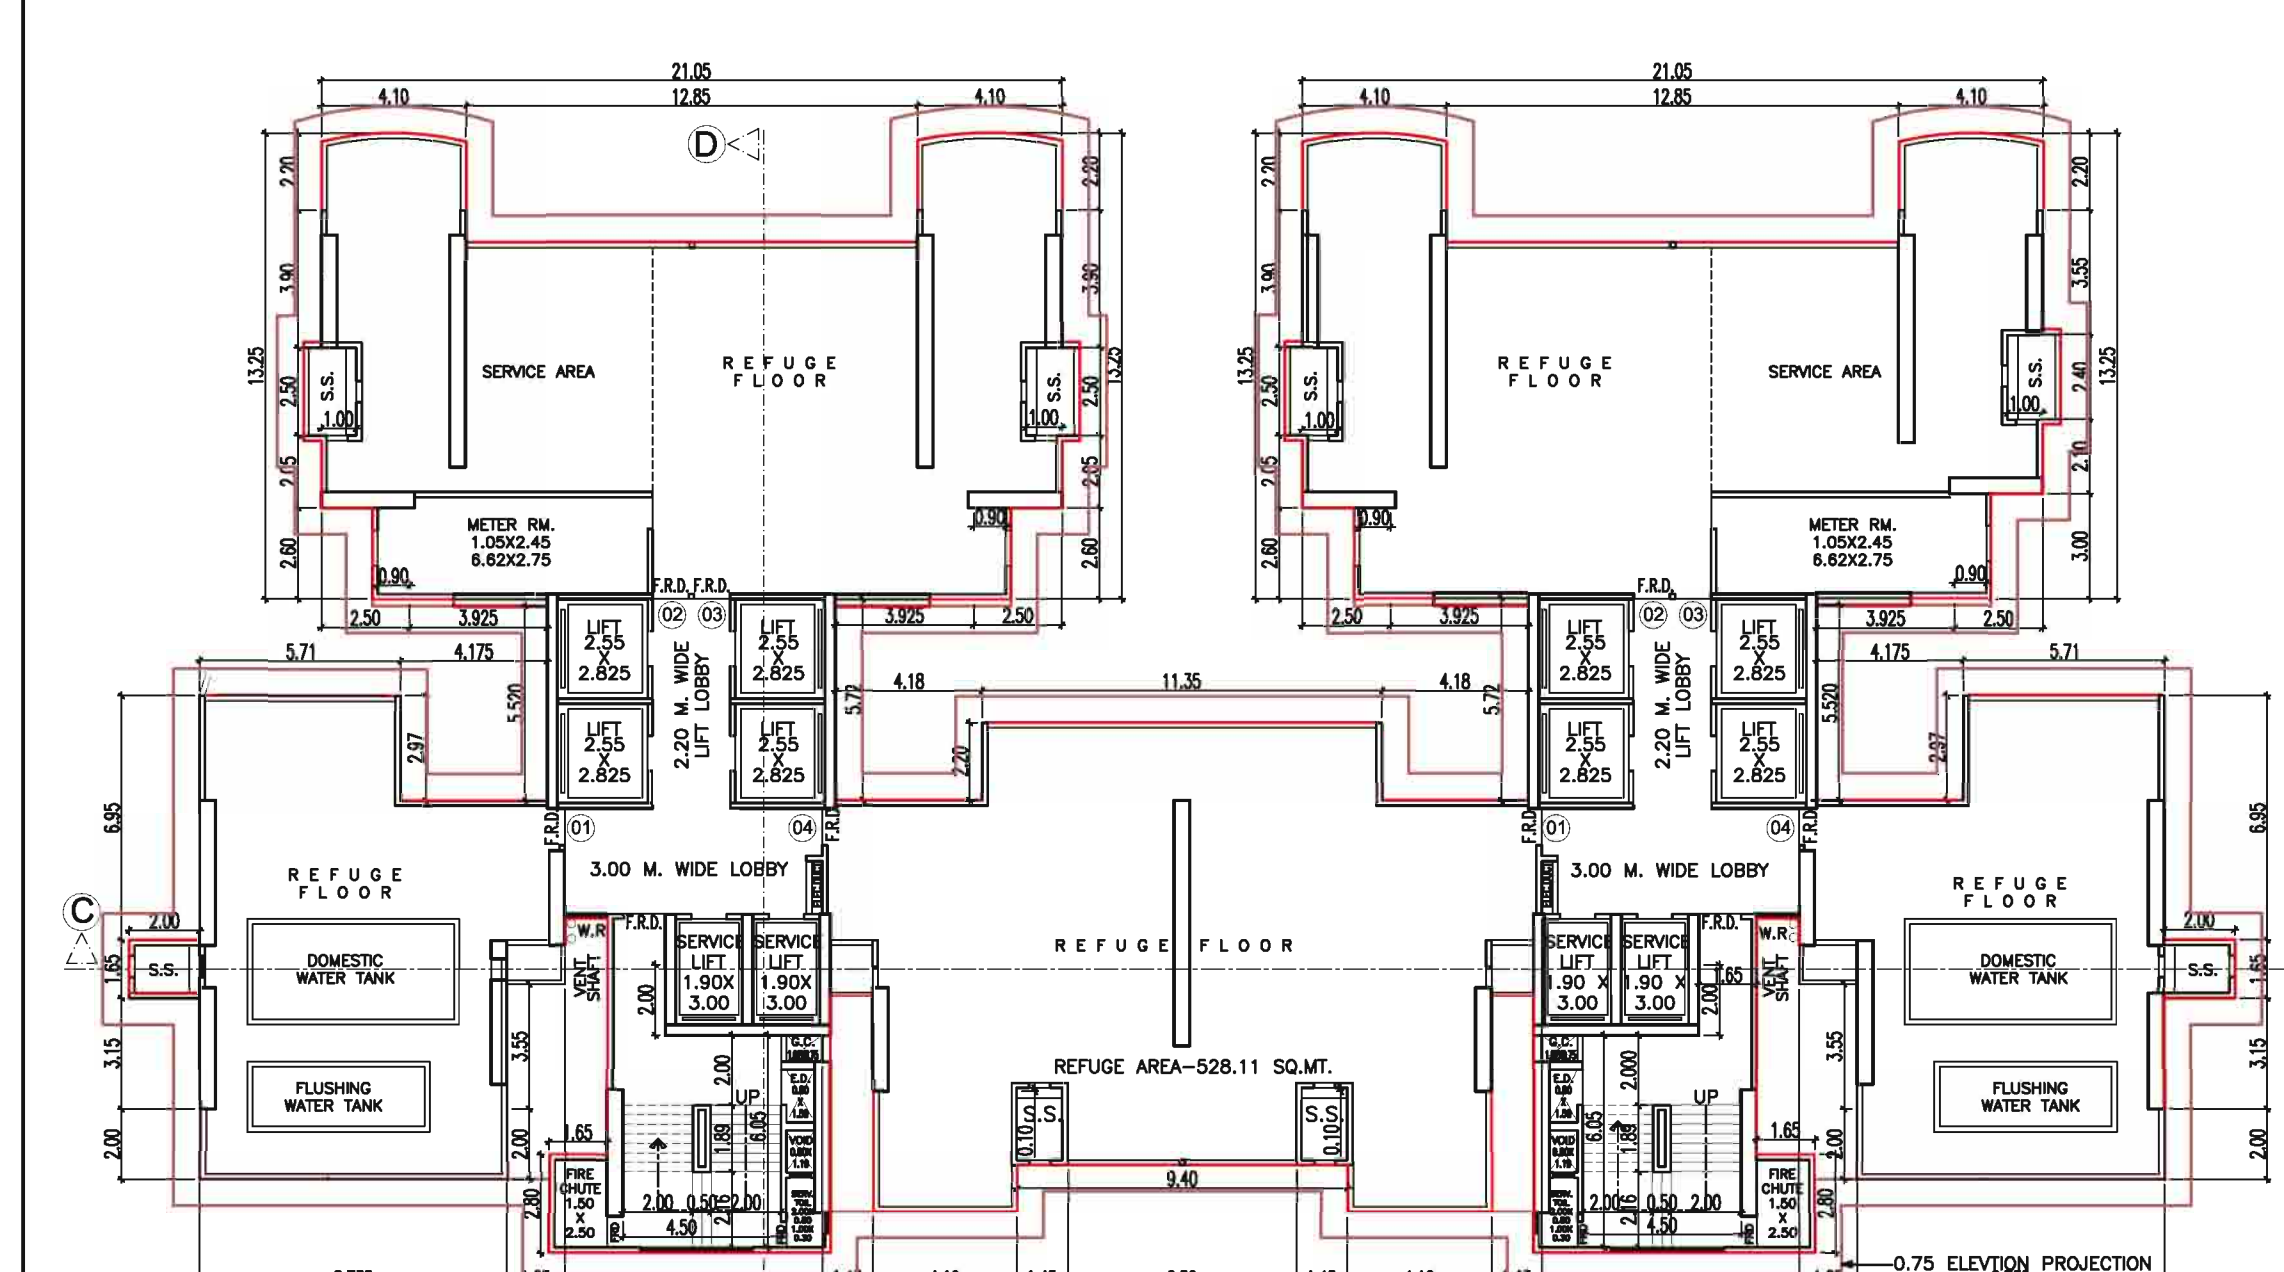


REFUGE FLOOR PLAN
(8TH)
SCALE - 1:200

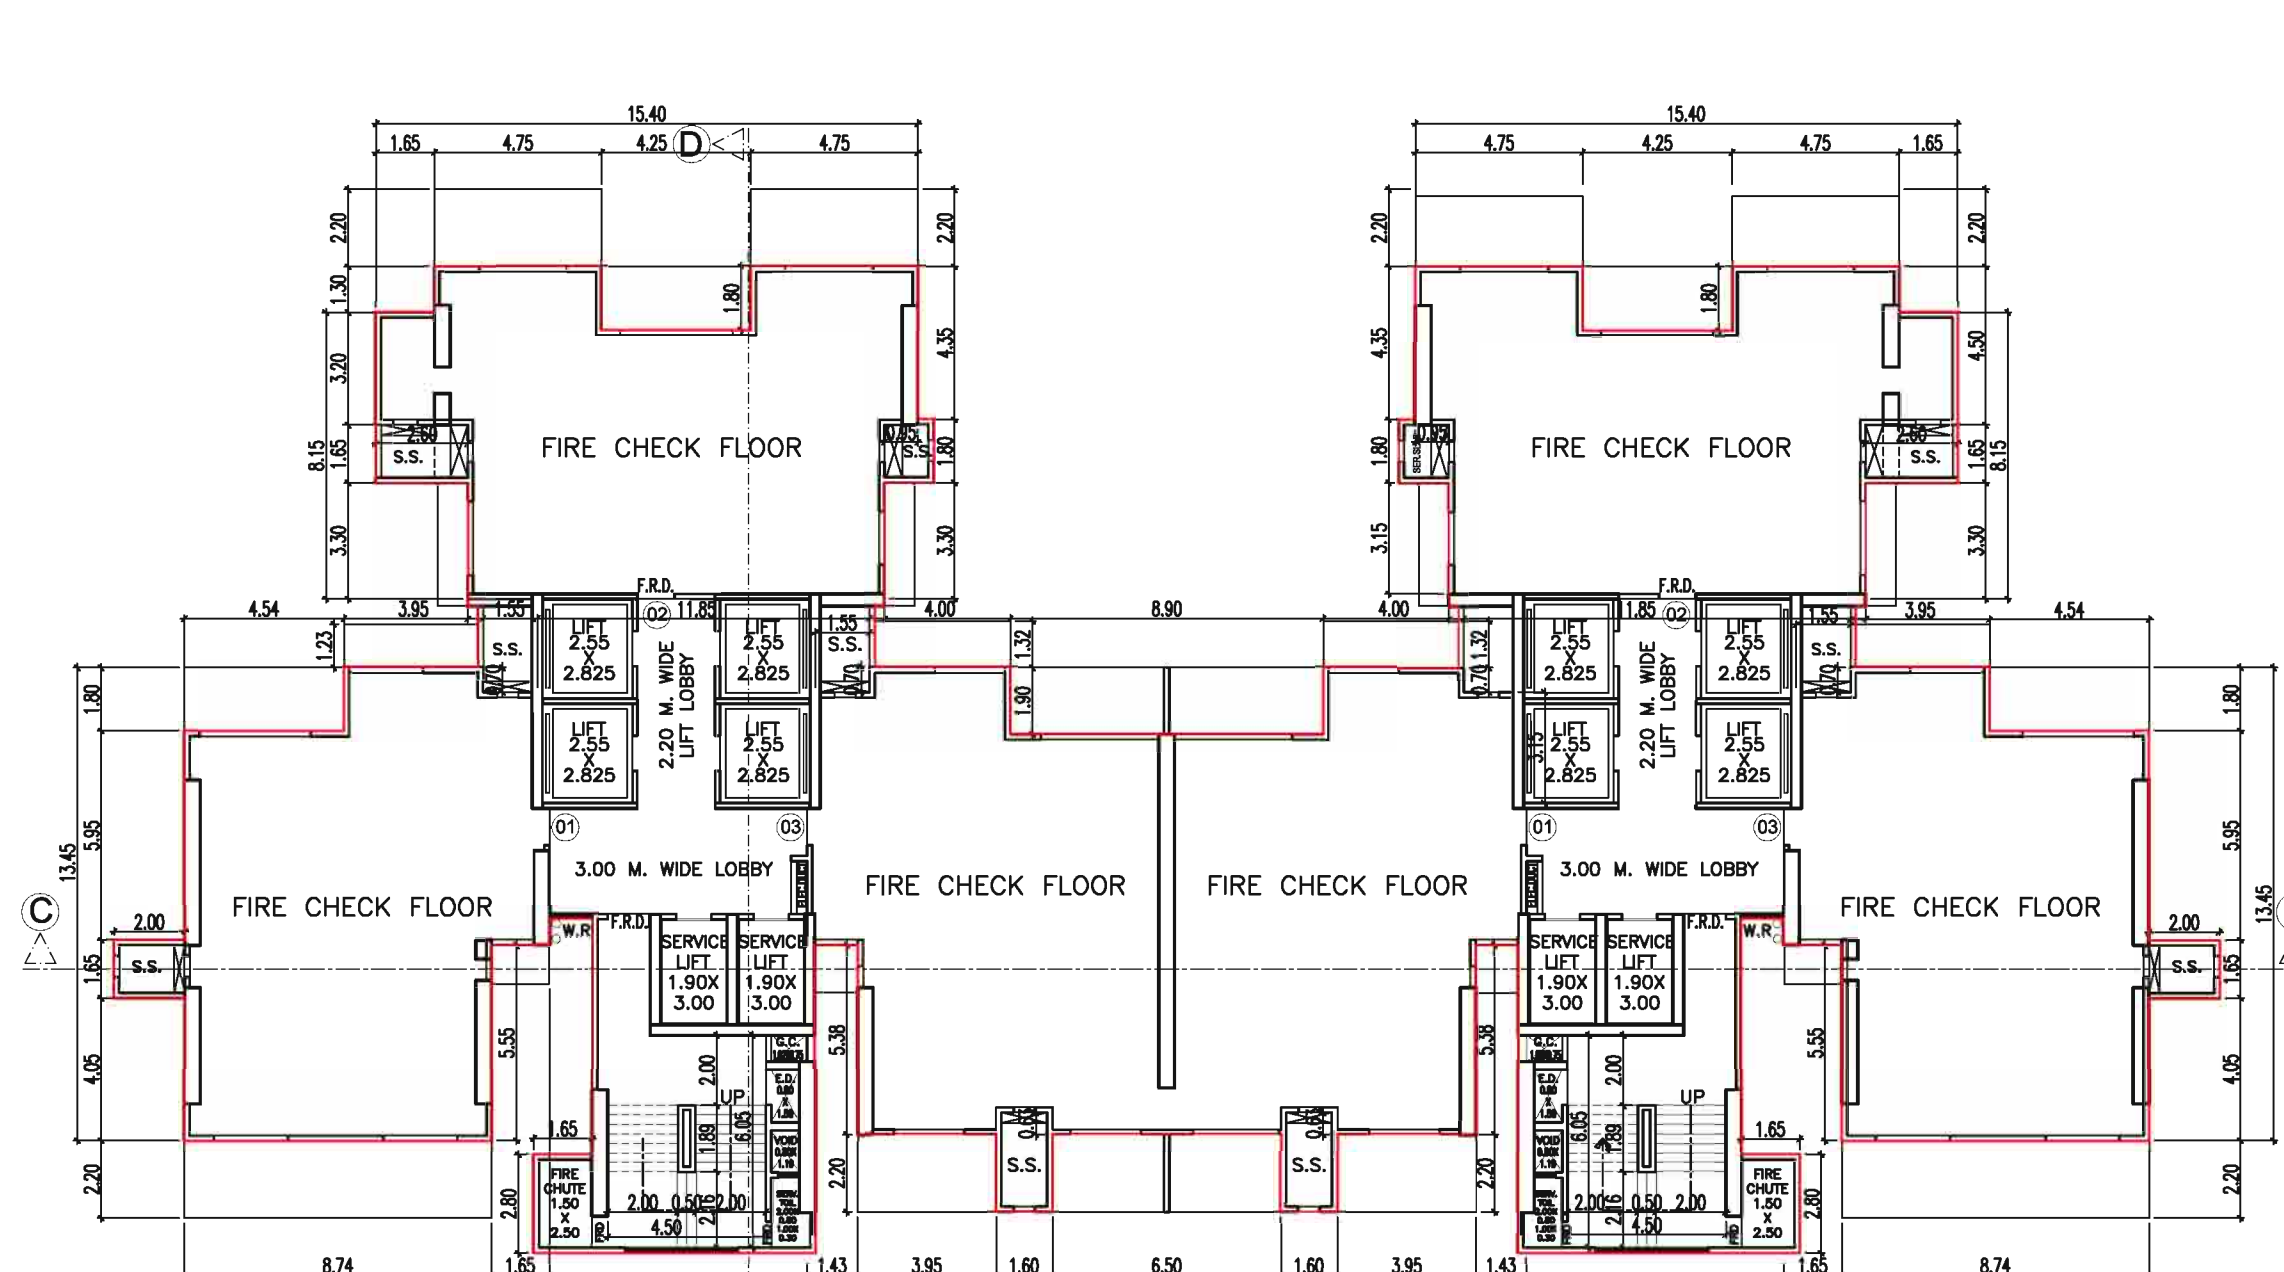


FIRE CHECK FLOOR
SCALE - 1:200

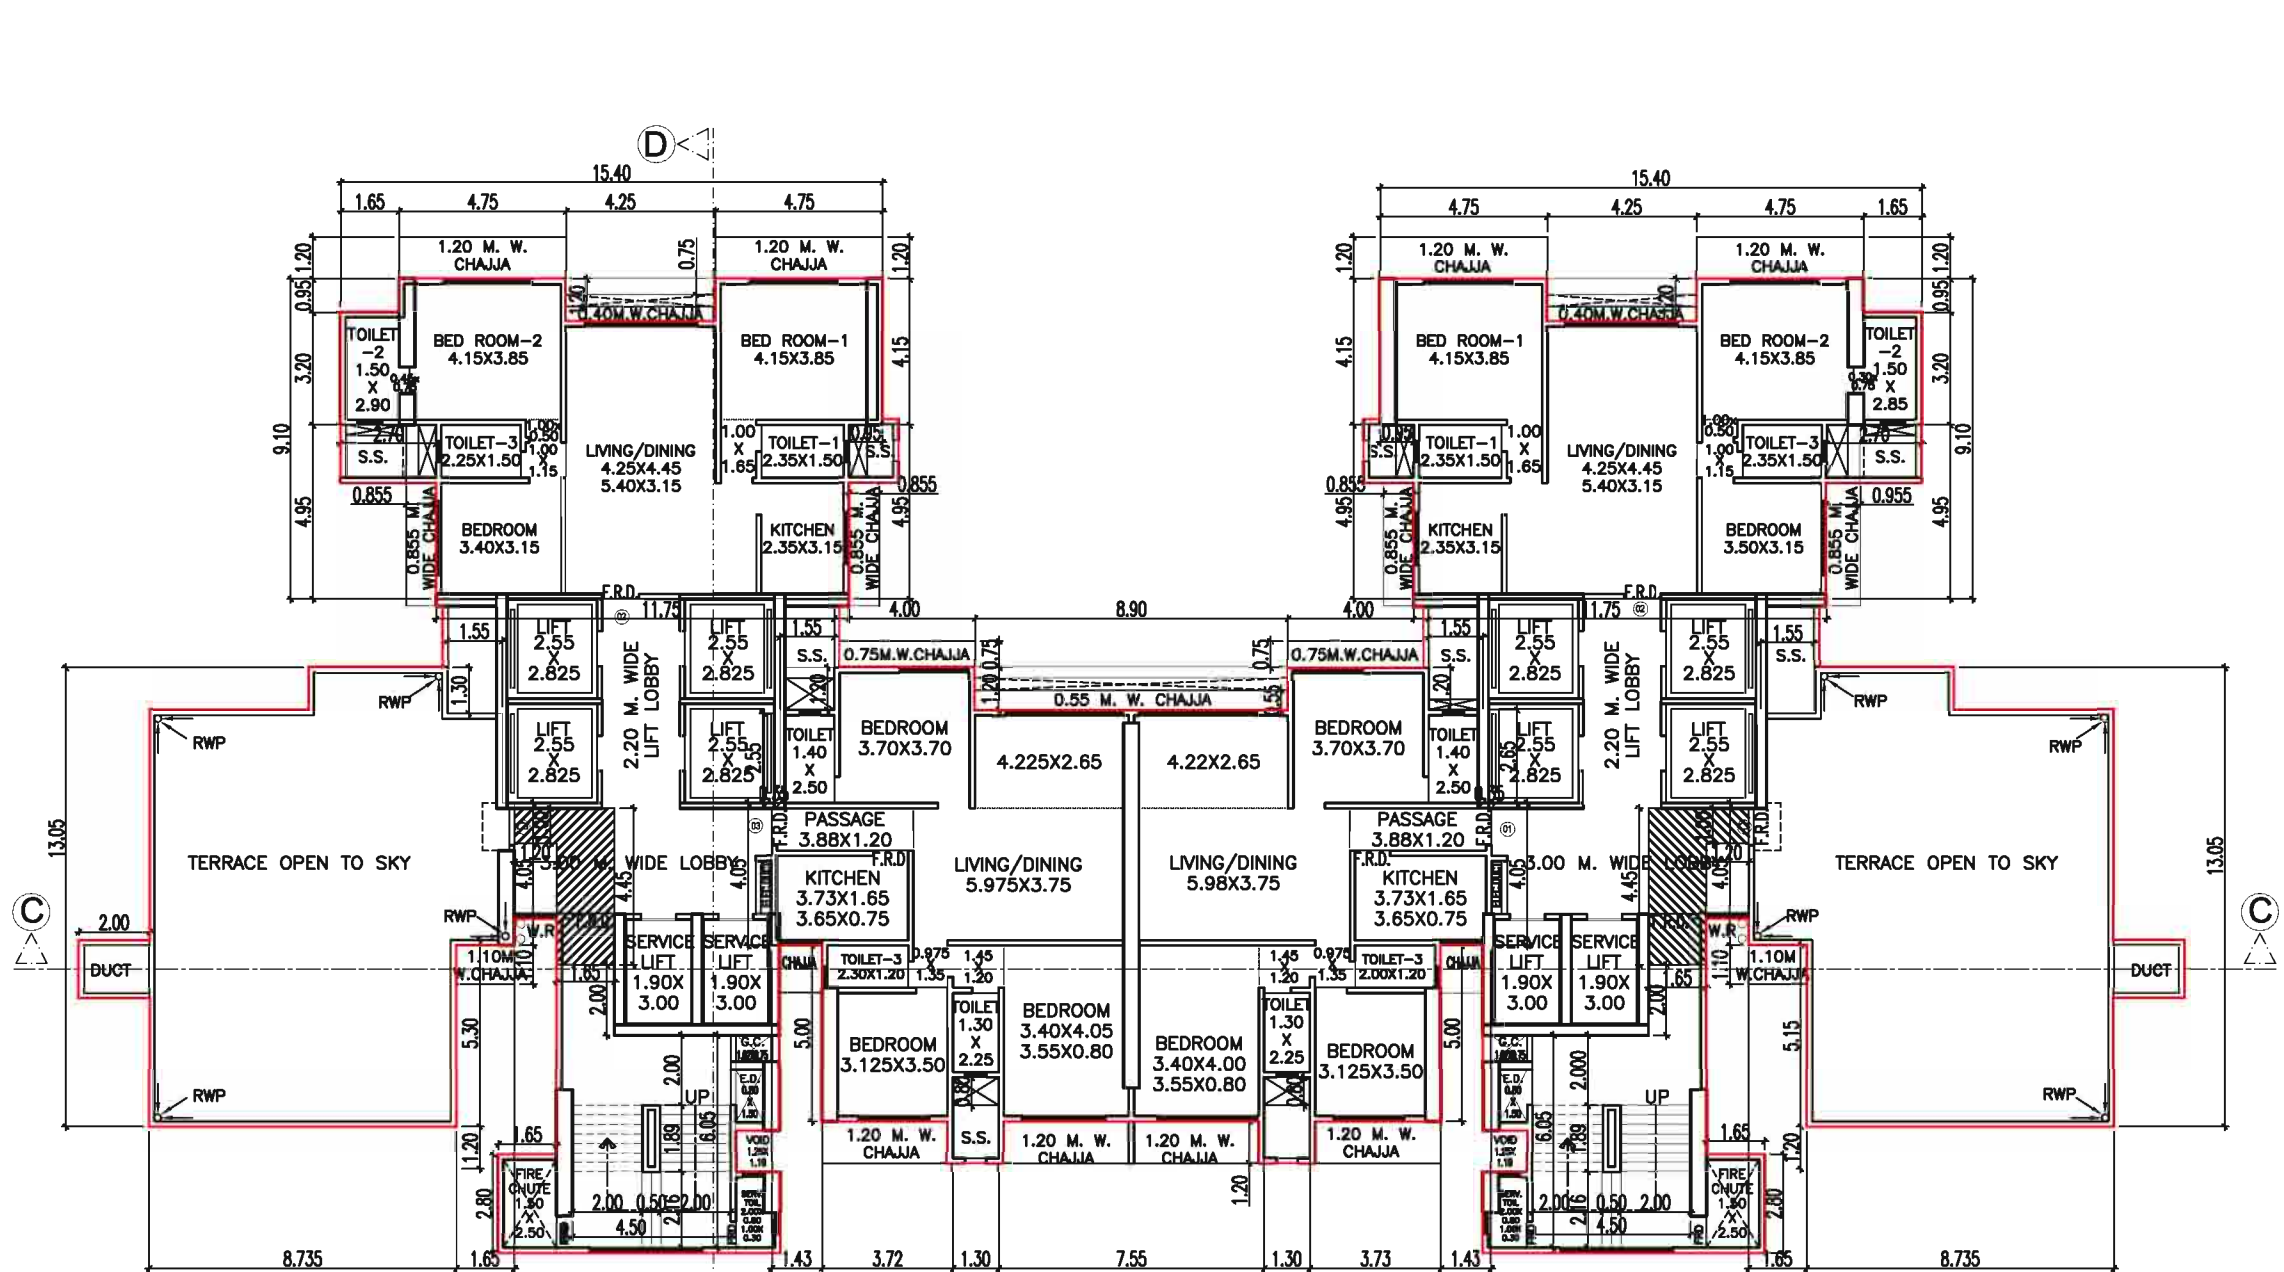

30TH FLOOR PLAN
SCALE - 1:200

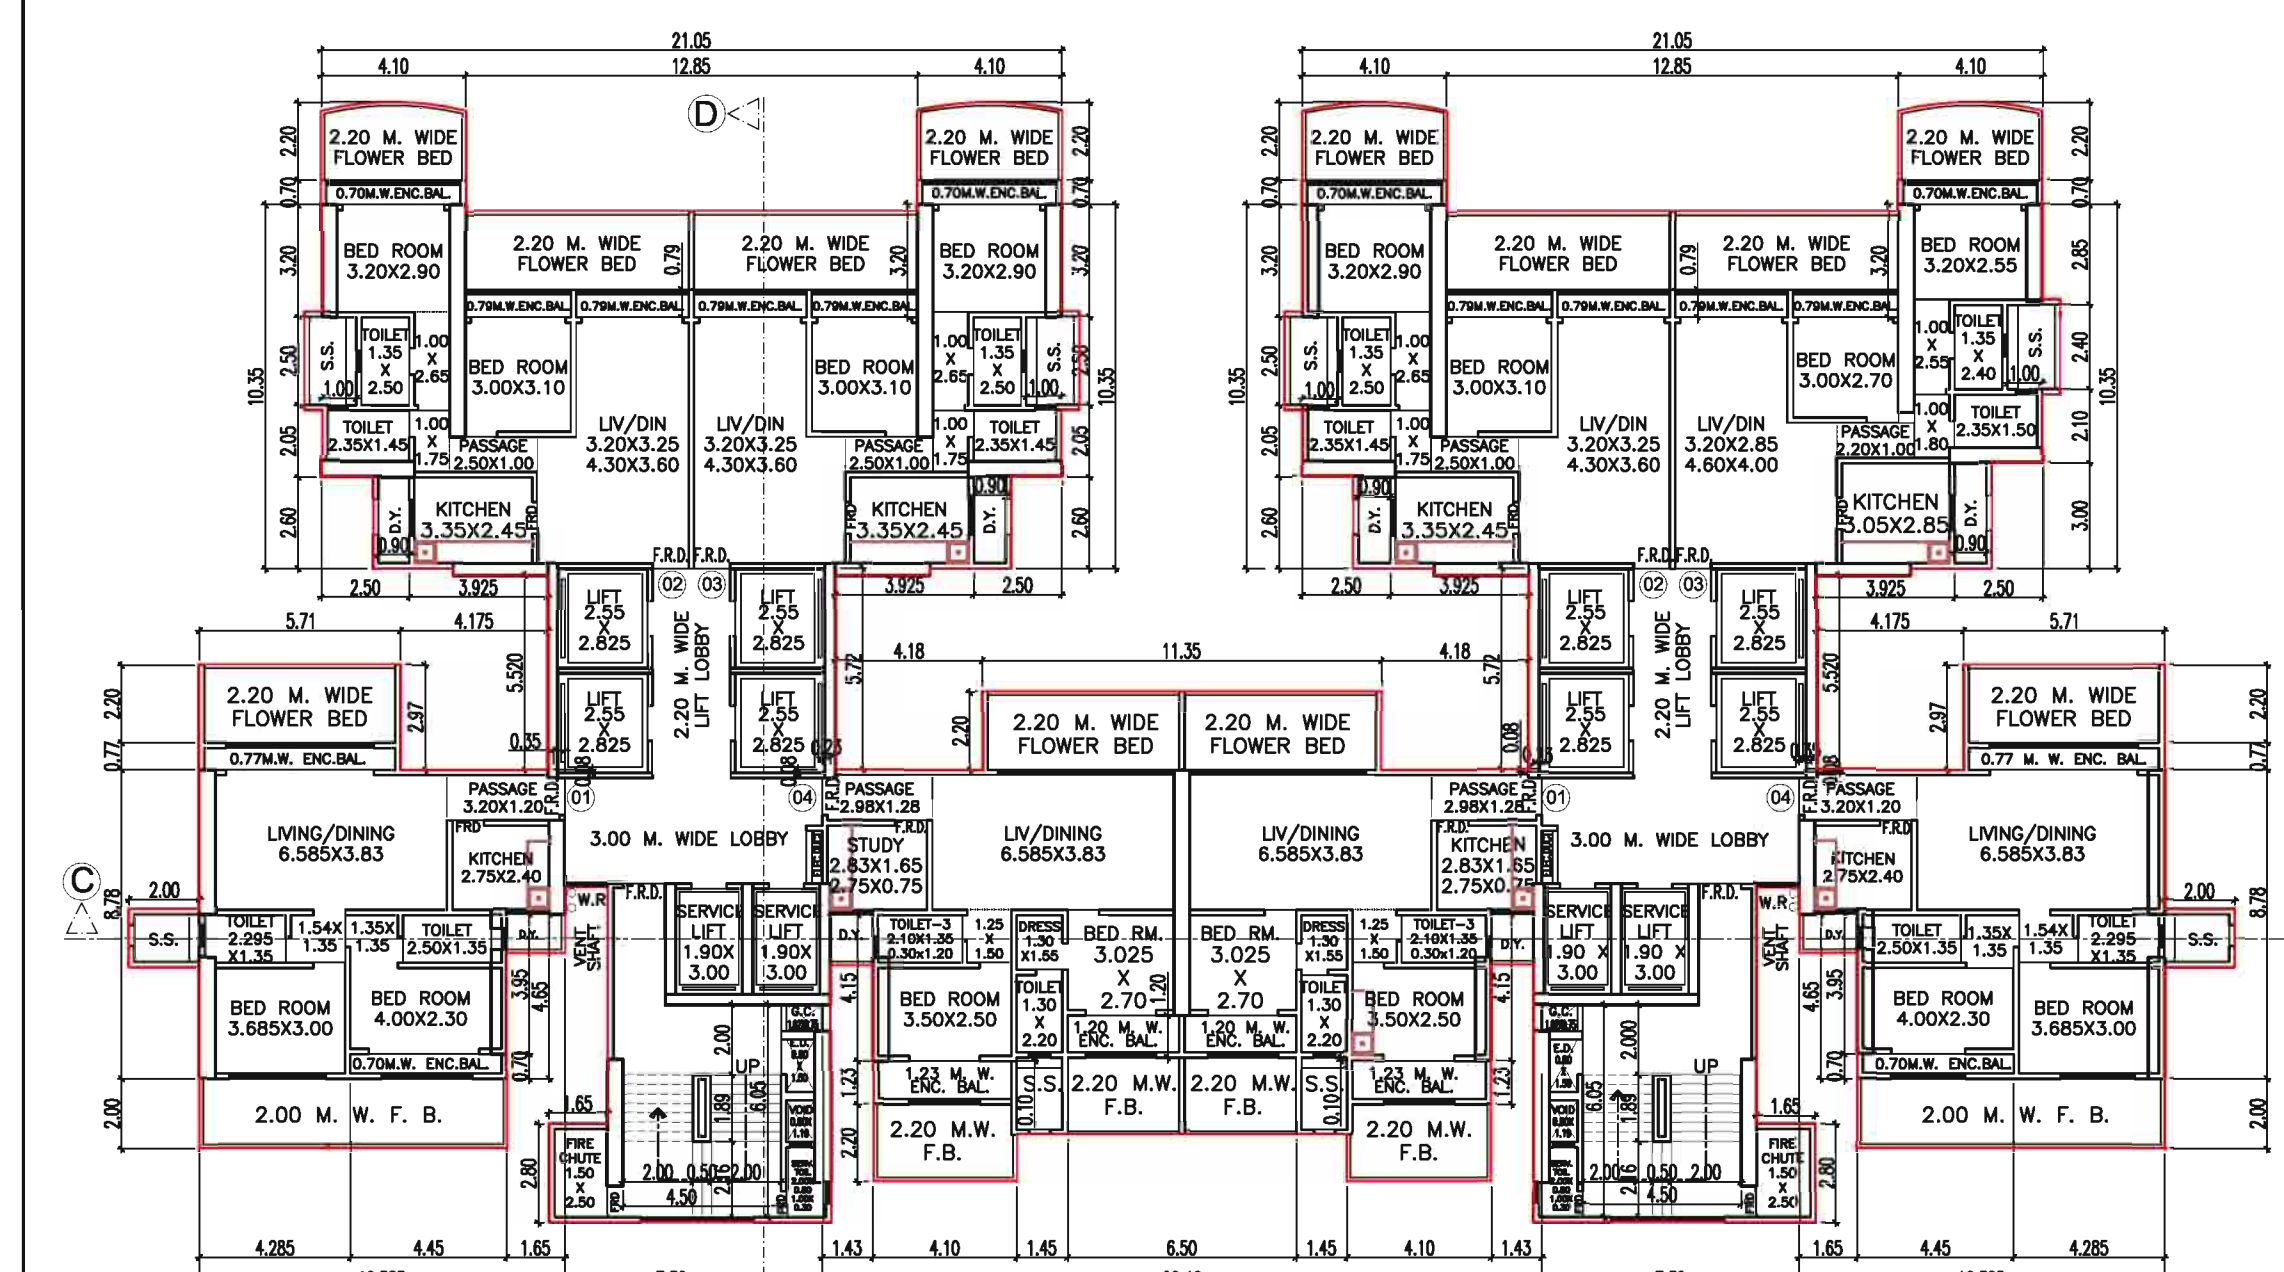

TYPICAL FLOOR PLAN
(4TH TO 7TH & 9TH TO 14TH)
SCALE - 1:200

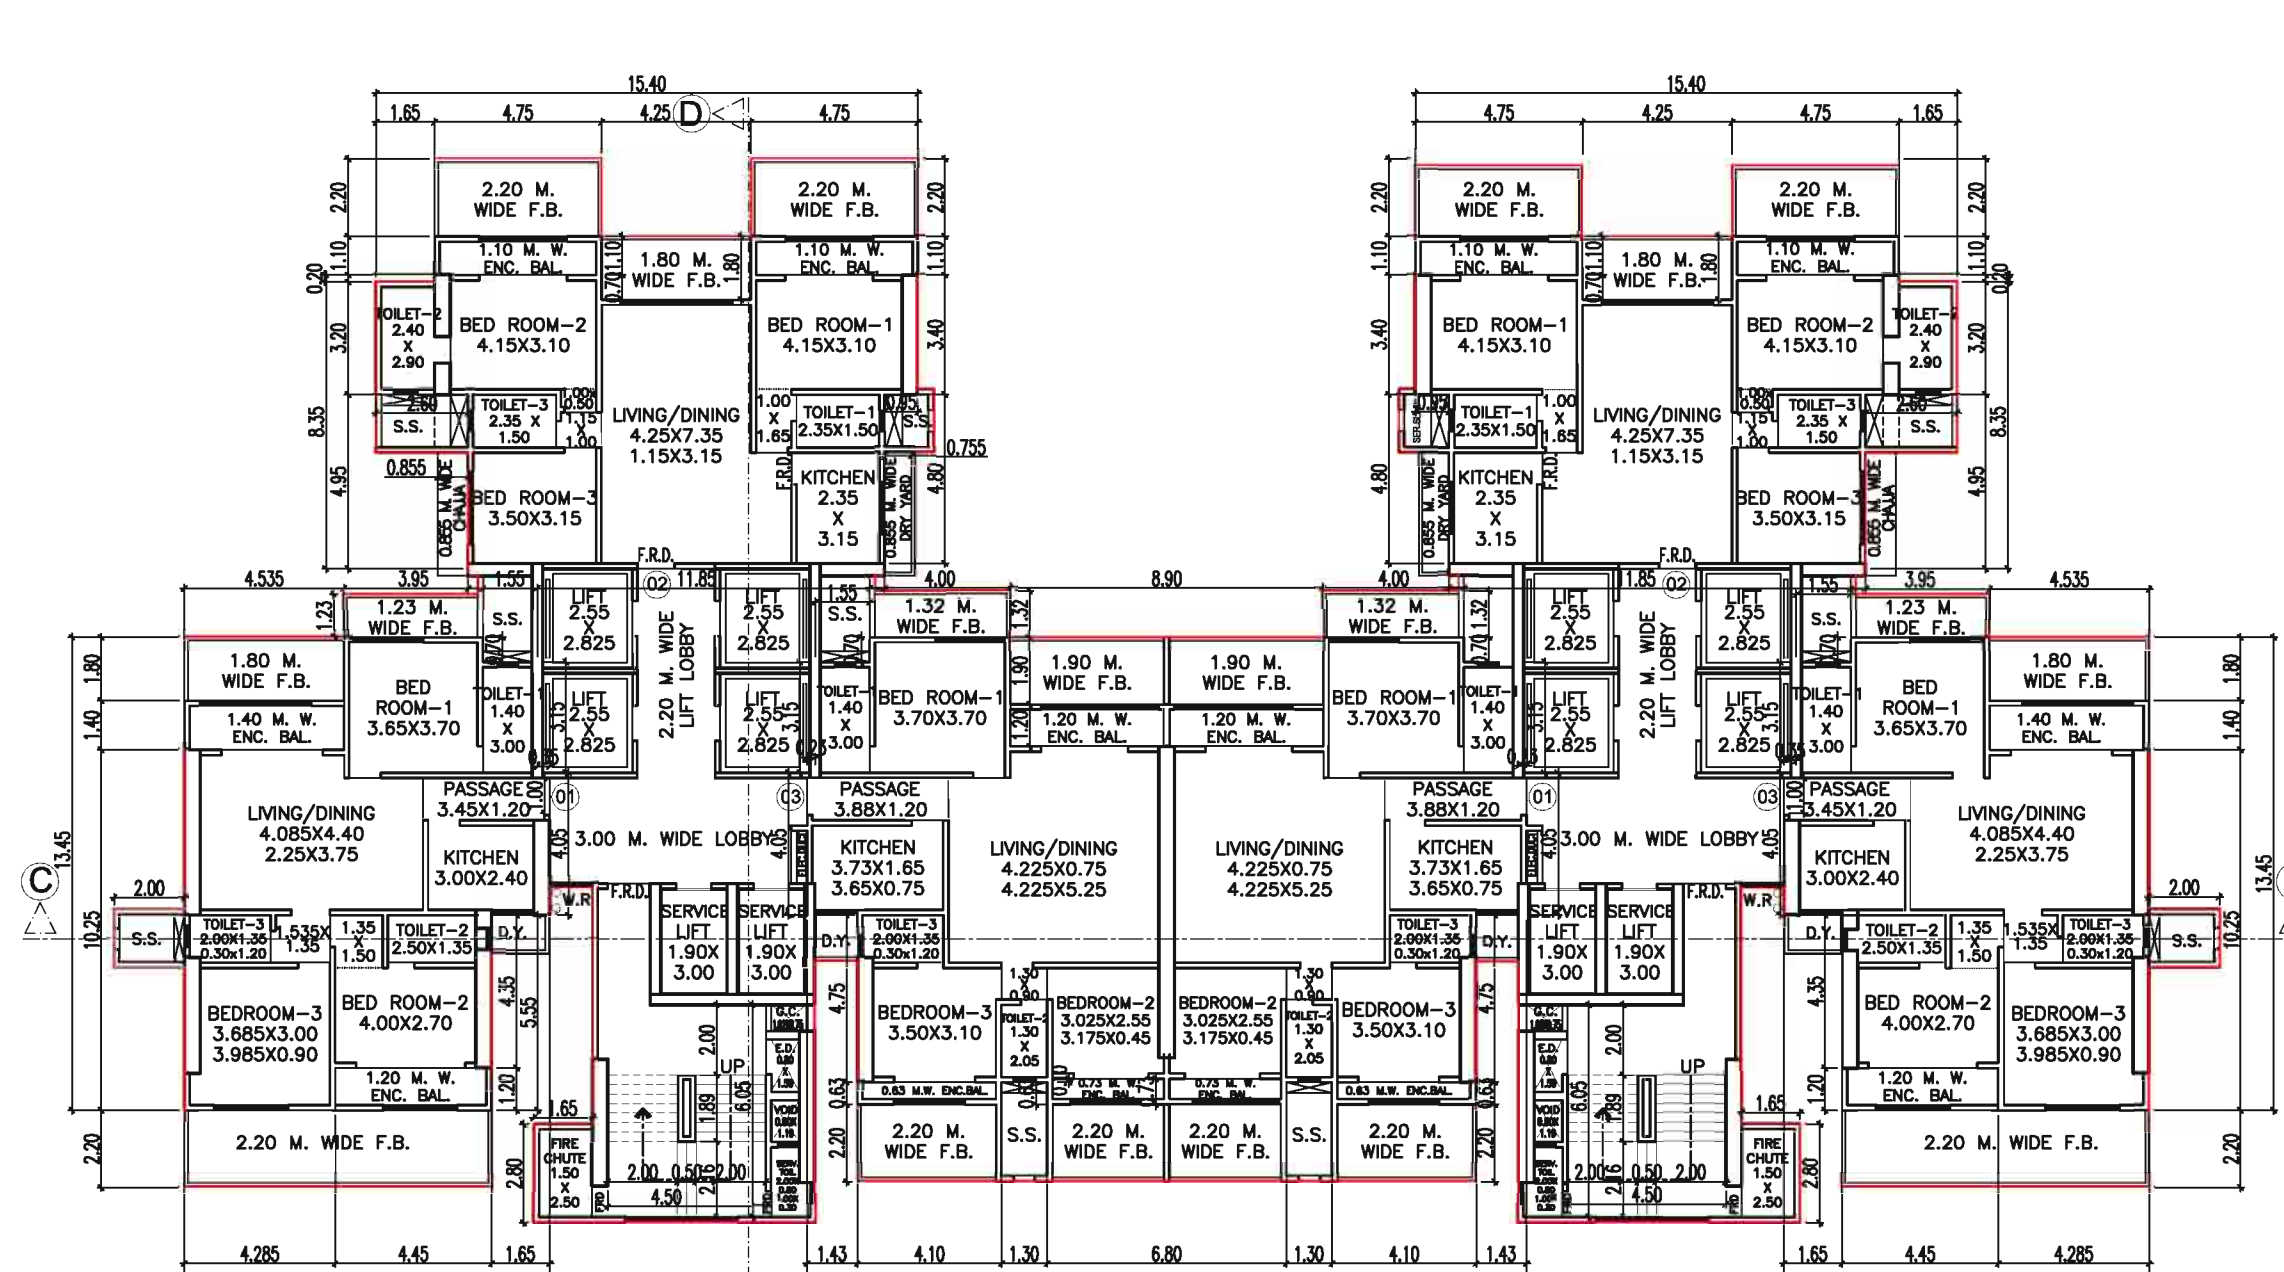


TYPICAL FLOOR PLAN
(17TH TO 21ST)
SCALE - 1:200


FILE NO. :- EEBP / 8190 / D / A	SHEET NO. :- 10 / 12
DIGITAL SIGN OF APPROVAL PLAN	SIGNATURE
Rakesh kumar Motika nt Jha	Ratish Balkris hna Dichw alkar
SUB. - ENG. (B. P.) CITY	ASST. - ENG. (B. P.) CITY
STAMP OF APPROVAL PLANS	

PROFORMA-B	
CONTENTS OF SHEET:- WING 'D' & 'E' 4TH TO 30TH (PART) FLOOR PLAN	
NAME OF DEVELOPER & ADDRESS	SIGNATURE
SHREEPATI JEWELS 401/501 SHREEPATI ARCADE, AUGUST KRANTI MARG, NANA CHOWK, MUMBAI - 400 095.	Tapas Rajendra Chaturvedi
NAME OF LICENCE SURVEYOR & ADDRESS	SIGNATURE
L. D. SHAH (L. D. SHAH & KALPESH L. SHAH) ARCHITECT, CONSULTING STRUCTURAL ENGINEER, GOVERNMENT APPROVED VALUER, AND PROJECT MANAGEMENT CONSULTANTS. 7081 SHAWDHYA BUILDING, WAGHANS MASTER ROAD, 3RD FLOOR, FORT, MUMBAI - 400025.	Laxmidas Dahyabhai Shah
PROPOSED RE - DEVELOPMENT ON AMALGAMATED PLOT BEARING C.S. NO.- 370, 371, 372 & 391, OF GIRGAON DIVISION, AT TATYA CHARPARE MARG & KHATTAR ALLI LANE, IN D - WARD, MUMBAI - 400 004.	
NORTH	CHECK BY: DRAWN BY: JOB NO. SCALE DATE DRG. NO.
ANANT	dHRAJ 515 1:200 10




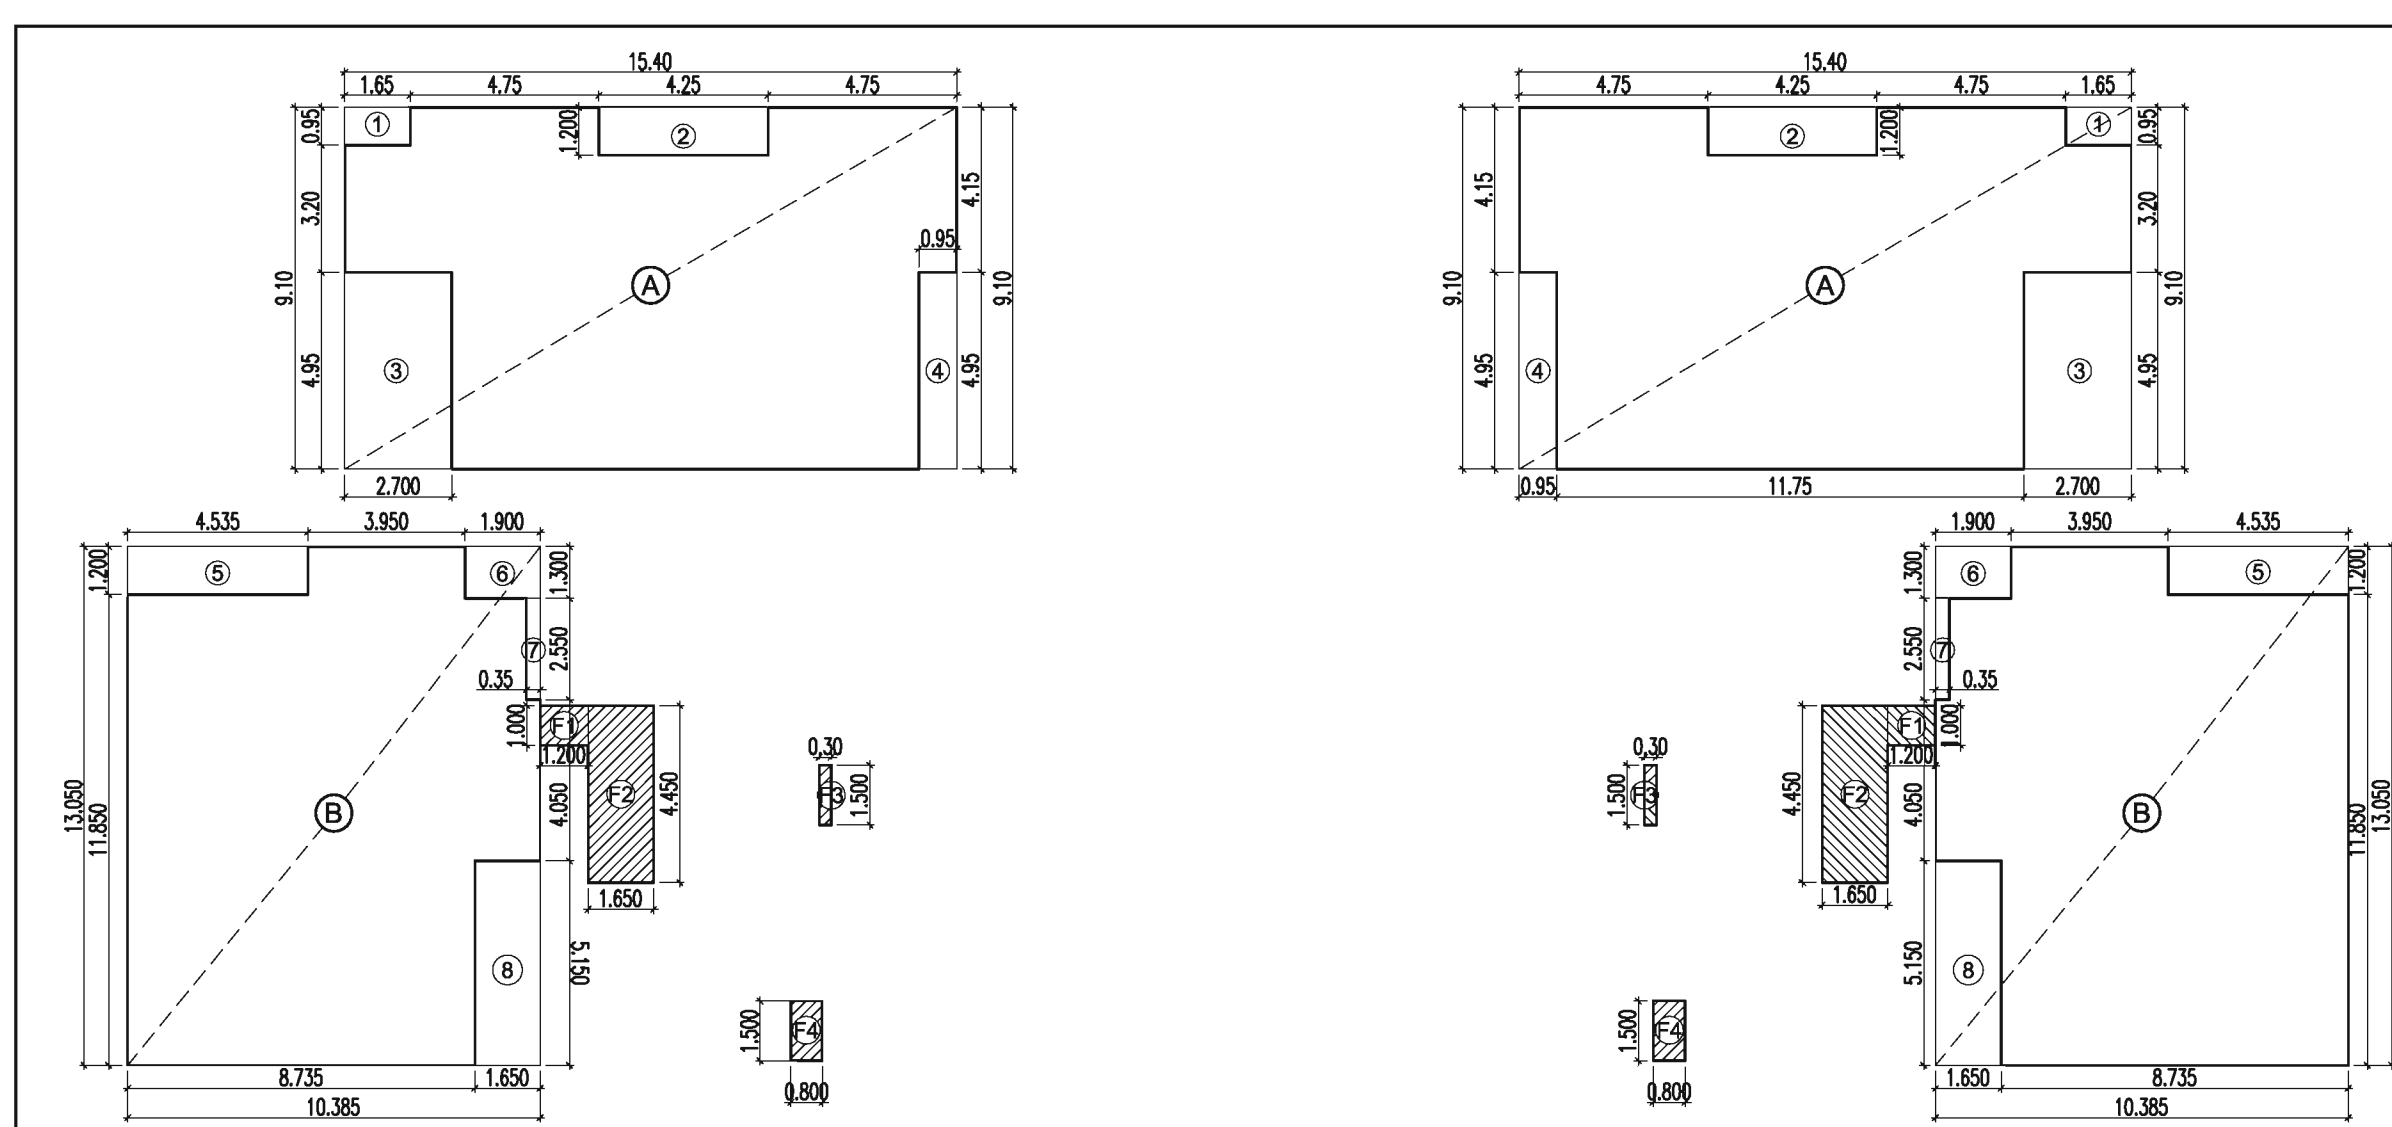


AREA LINE DIAGRAM
FOR REFUGE FLOOR
(22ND & 29TH)

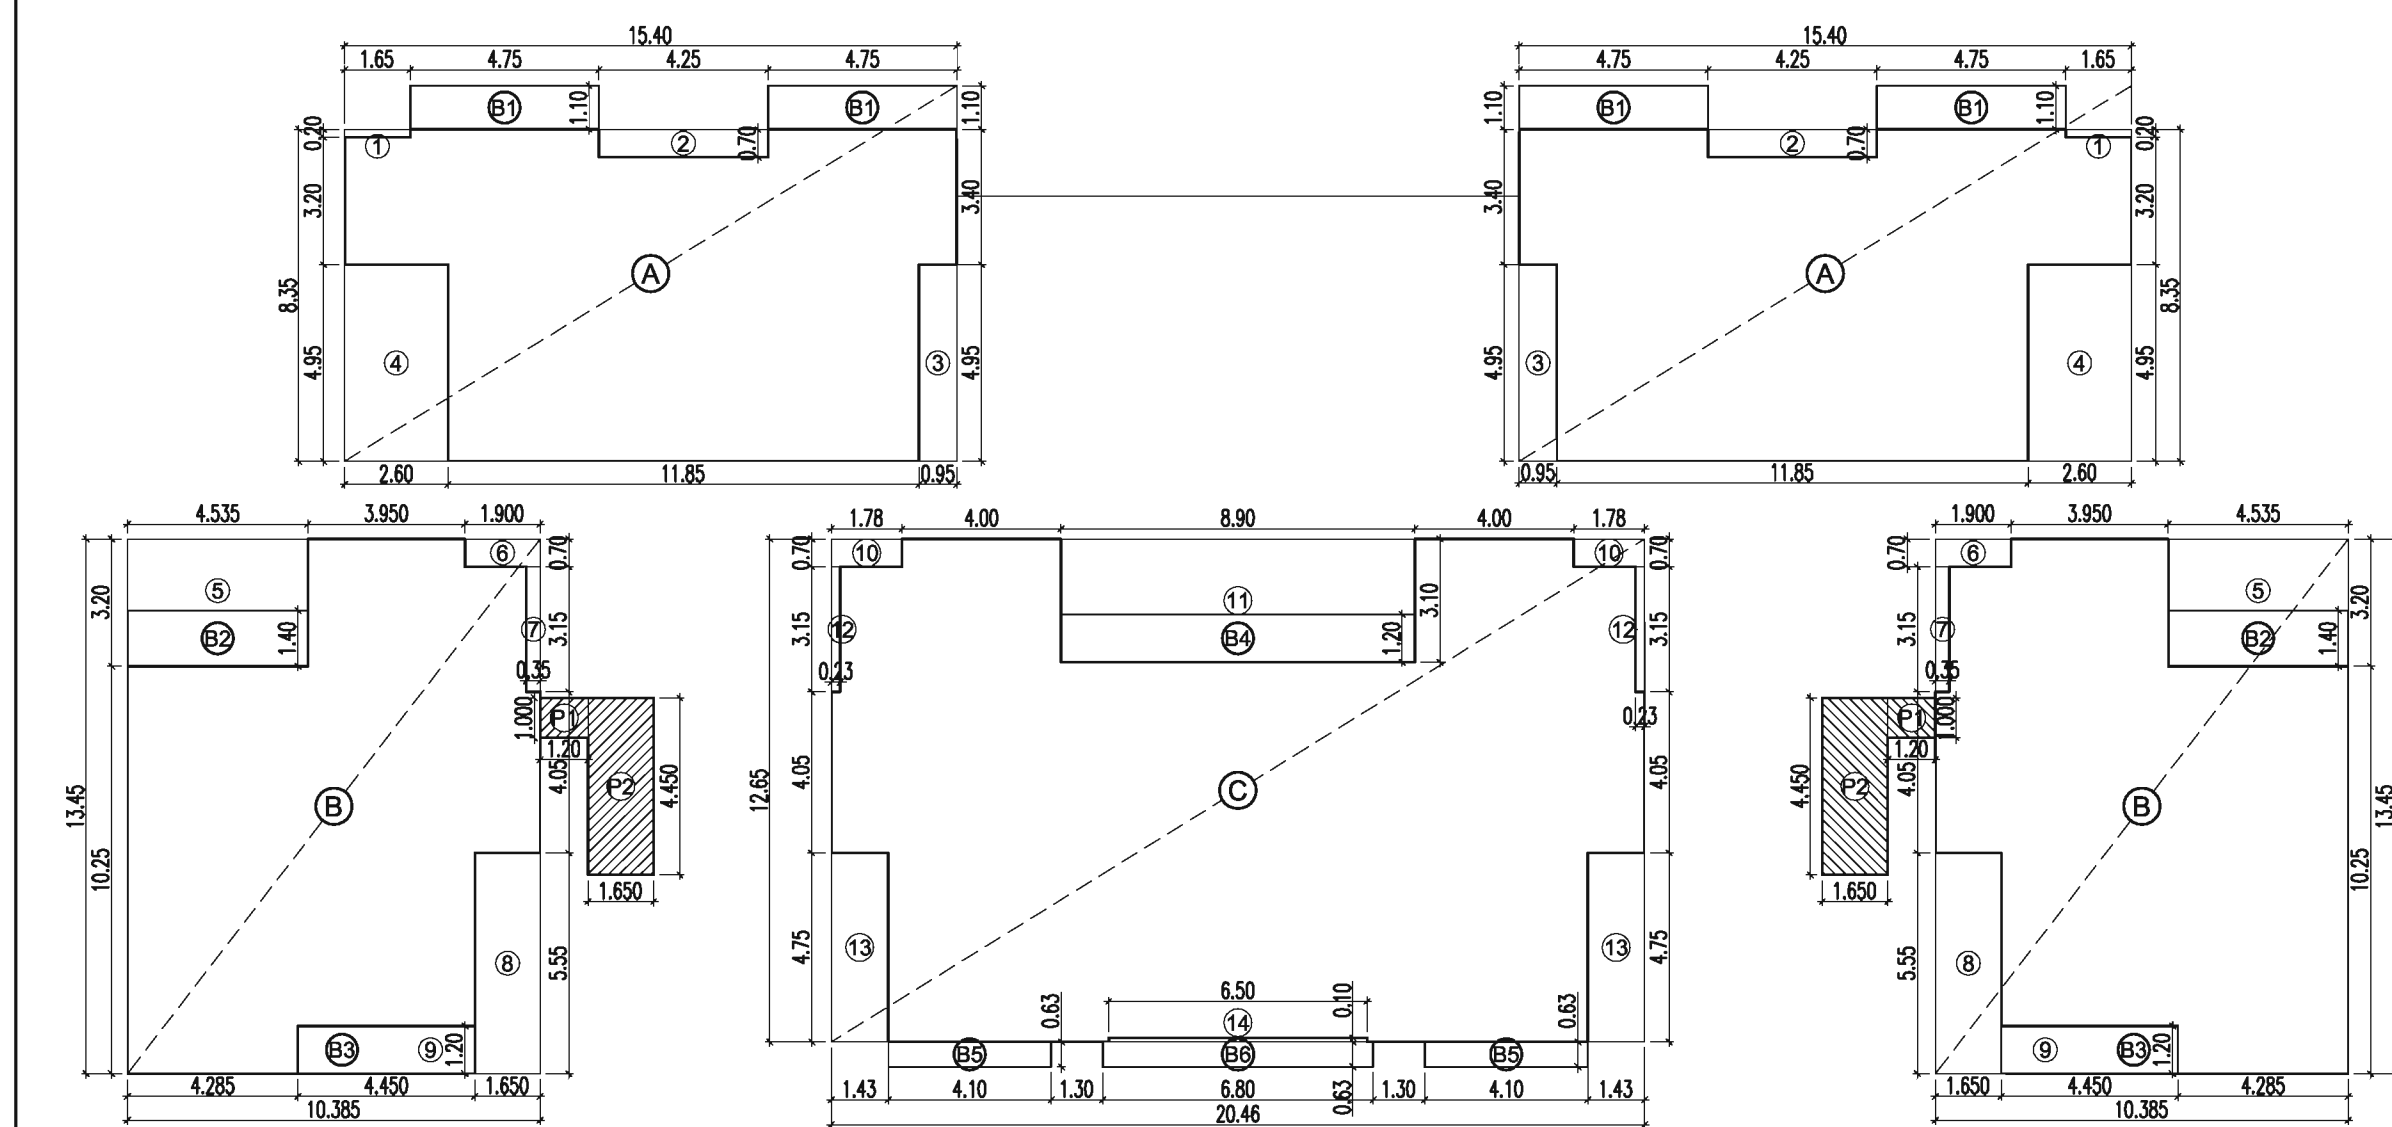

AREA LINE DIAGRAM
FOR TYPICAL FLOOR
(16TH TO 21ST)

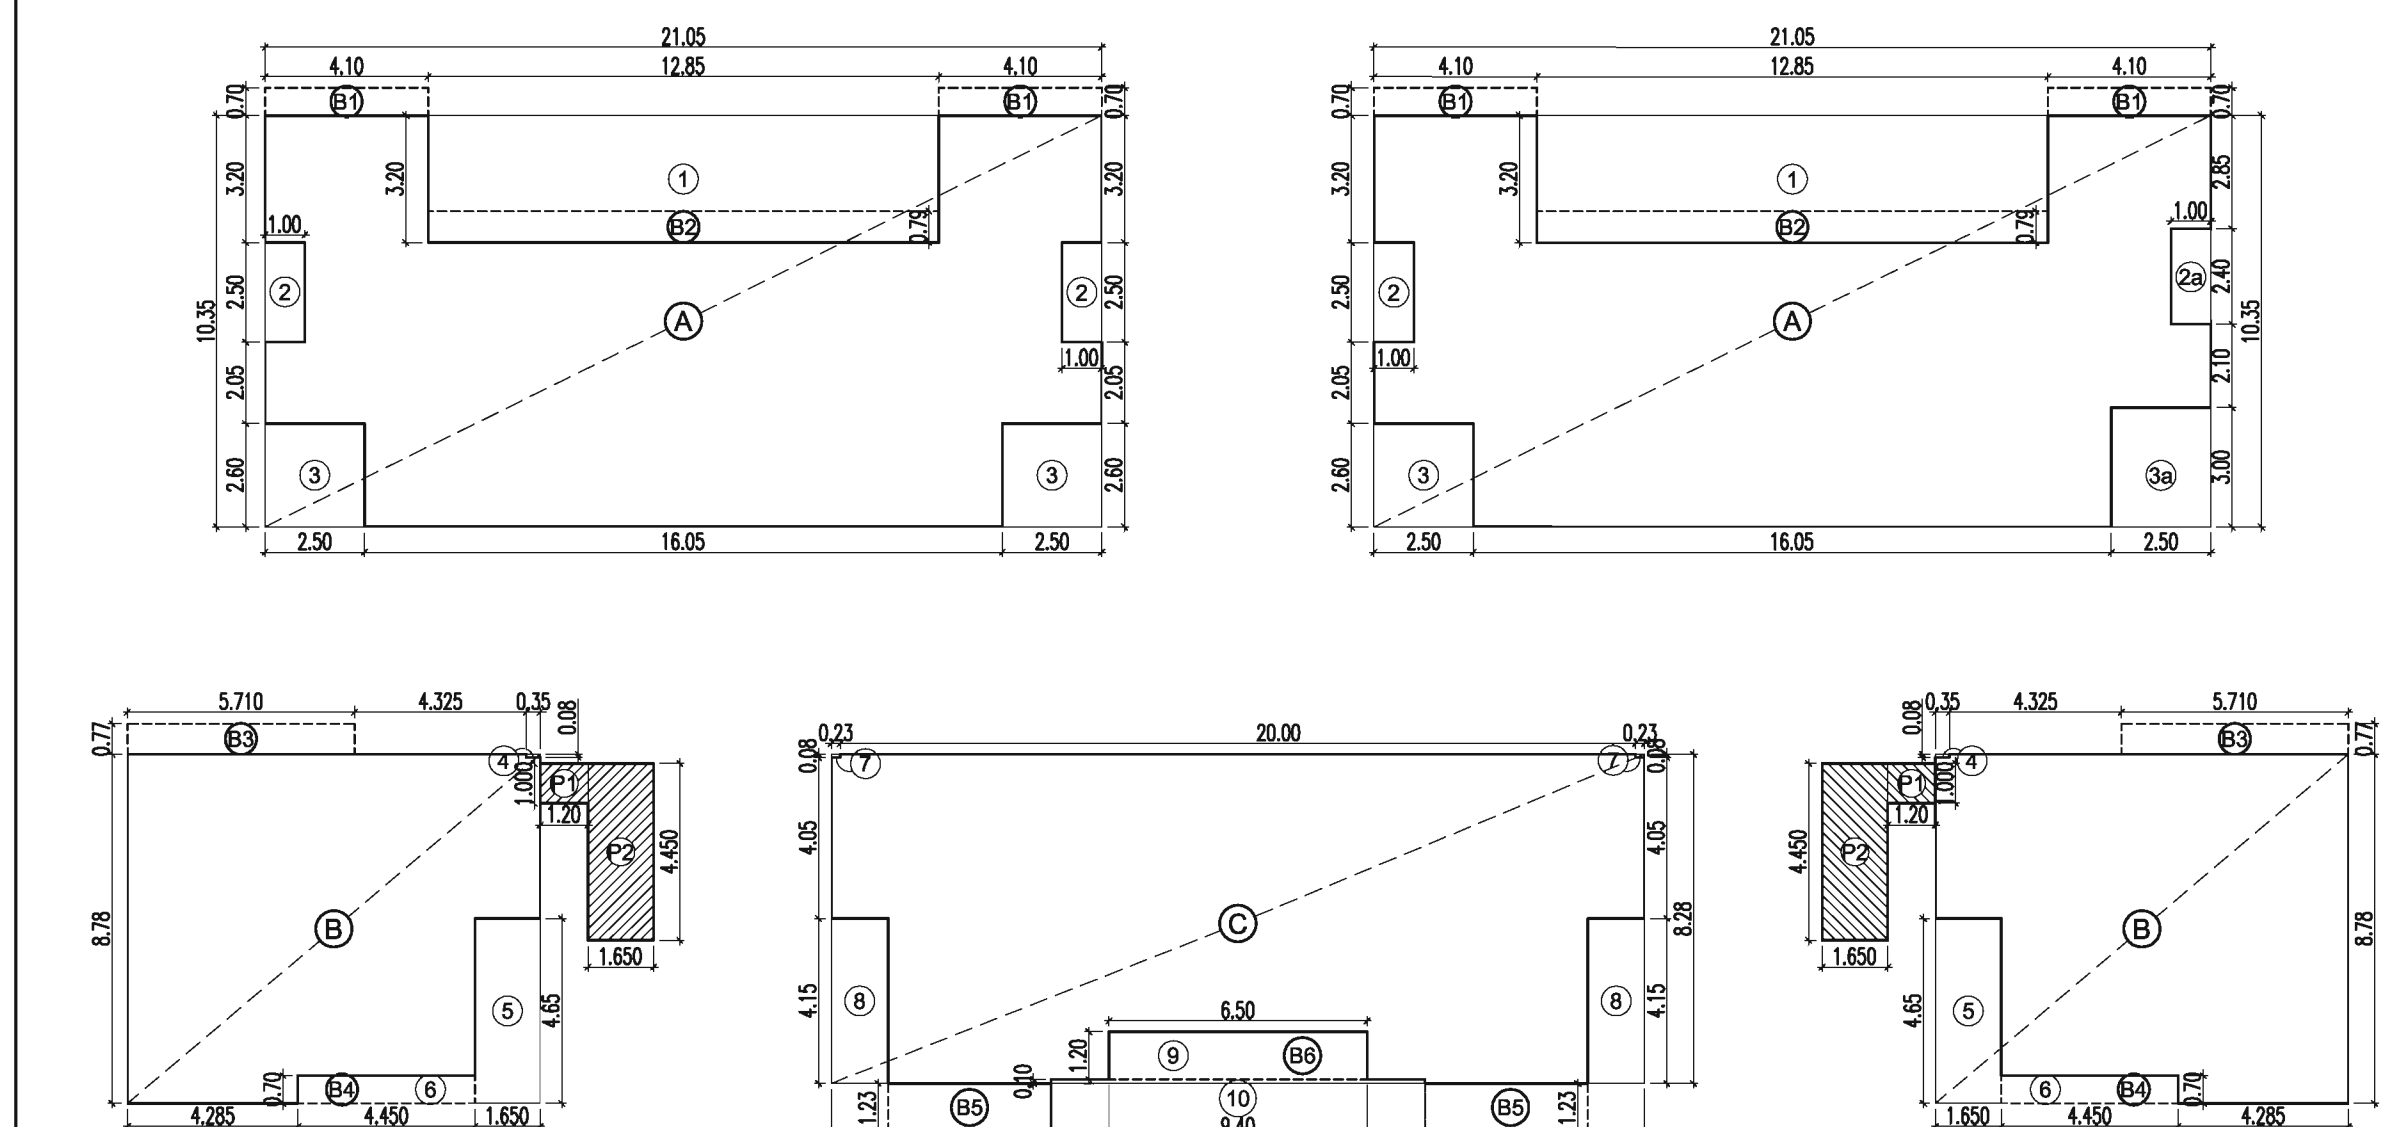

AREA DIAGRAM
(4TH TO 7TH & 9TH TO 14TH)
SCALE - 1:200

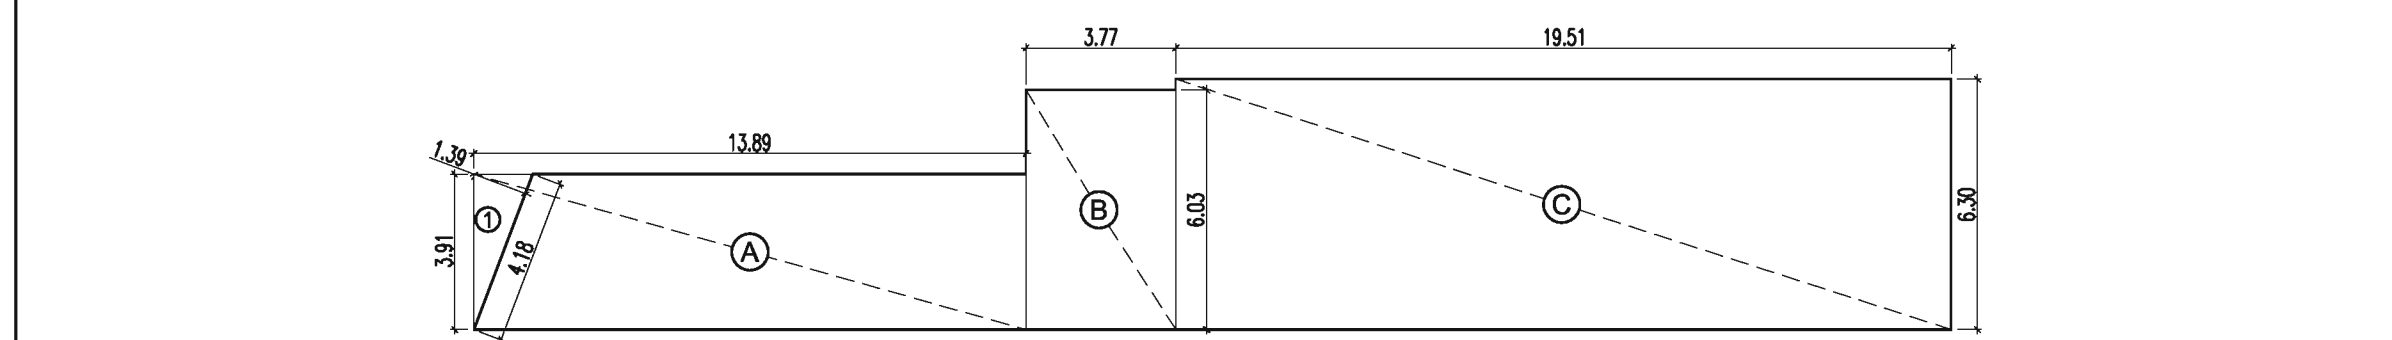

AREA LINE DIAGRAM
GROUND FLOOR
SCALE - 1:200

BUILT UP AREA CALCULATION 22ND & 29TH FLOOR					
ADDITIONS					
A	15.40	X	9.10	X	2 = 280.28 SQ.MT
B	10.39	X	13.05	X	2 = 271.05 SQ.MT
TOTAL ADDITIONS					= 551.33 SQ.MT X
DEDUCTIONS					
1	1.65	X	0.95	X	2 = 3.14 SQ.MT
2	4.25	X	1.20	X	2 = 10.20 SQ.MT
3	2.70	X	4.95	X	2 = 26.73 SQ.MT
4	0.95	X	4.95	X	2 = 9.41 SQ.MT
5	4.54	X	1.20	X	2 = 10.88 SQ.MT
6	1.90	X	1.30	X	2 = 4.94 SQ.MT
7	0.35	X	2.55	X	2 = 1.79 SQ.MT
8	1.65	X	5.15	X	2 = 17.00 SQ.MT
TOTAL DEDUCTION					= 84.07 SQ.MT Y
TOTAL B/UP AREA (X - Y)					= 467.25 SQ.MT X

COMMON FUNGIBLE AREA CALCULATION 22ND & 29TH FLOOR					
ADDITIONS					
F1	1.20	X	1.00	X	2 = 2.40 SQ.MT
F2	1.65	X	4.45	X	2 = 14.69 SQ.MT
F3	0.30	X	1.50	X	2 = 0.90 SQ.MT
F4	0.80	X	1.50	X	2 = 2.40 SQ.MT
TOTAL					= 20.39 SQ.MT X

BUILT UP AREA CALCULATION 16TH TO 21ST FLOOR					
ADDITIONS					
A	15.40	X	8.35	X	2 = 257.18 SQ.MT
B	10.39	X	13.45	X	2 = 279.36 SQ.MT
C	20.46	X	12.65	X	1 = 258.82 SQ.MT
P1	1.20	X	1.00	X	2 = 2.40 SQ.MT
P2	1.65	X	4.45	X	2 = 14.69 SQ.MT
TOTAL					= 812.44 SQ.MT X
DEDUCTIONS					
1	1.65	X	0.20	X	2 = 0.66 SQ.MT
2	4.25	X	0.70	X	2 = 5.95 SQ.MT
3	0.95	X	4.95	X	2 = 9.41 SQ.MT
4	2.60	X	4.95	X	2 = 25.74 SQ.MT
5	4.54	X	3.20	X	2 = 29.02 SQ.MT
6	1.90	X	0.70	X	2 = 2.66 SQ.MT
7	0.35	X	3.15	X	2 = 2.21 SQ.MT
8	1.65	X	5.55	X	2 = 18.32 SQ.MT
9	4.45	X	1.20	X	2 = 10.68 SQ.MT
10	1.78	X	0.70	X	2 = 2.49 SQ.MT
11	8.90	X	3.10	X	2 = 27.59 SQ.MT
12	0.23	X	3.15	X	2 = 1.45 SQ.MT
13	1.43	X	4.75	X	2 = 13.59 SQ.MT
14	6.50	X	0.10	X	1 = 0.65 SQ.MT
TOTAL DEDUCTION					= 150.41 SQ.MT Y
TOTAL B/UP AREA (X - Y)					= 662.04 SQ.MT X


BALCONY AREA STATEMENT 16TH TO 21ST FLOOR					
ADDITIONS					
B1	4.75	X	1.10	X	4 = 20.90 SQ.MT
B2	4.54	X	1.40	X	2 = 12.70 SQ.MT
B3	4.45	X	1.20	X	2 = 10.68 SQ.MT
B4	8.90	X	1.20	X	1 = 10.68 SQ.MT
B5	4.10	X	0.63	X	2 = 5.17 SQ.MT
B6	6.50	X	0.10	X	1 = 0.65 SQ.MT
B7	6.80	X	0.63	X	1 = 4.28 SQ.MT
TOTAL					= 65.06 SQ.MT X

BUILT UP AREA CALCULATION 4TH TO 7TH & 9TH TO 14TH FLOOR					
ADDITIONS					
A	21.05	X	10.35	X	2 = 435.74 SQ.MT
B	10.39	X	8.78	X	2 = 182.36 SQ.MT
C	20.46	X	8.28	X	1 = 169.41 SQ.MT
P1	1.20	X	1.00	X	2 = 2.40 SQ.MT
P2	1.65	X	4.45	X	2 = 14.69 SQ.MT
TOTAL					= 804.59 SQ.MT X
DEDUCTIONS					
1	12.85	X	3.20	X	2 = 82.24 SQ.MT
2	1.00	X	2.50	X	3 = 7.50 SQ.MT
2a	1.00	X	2.40	X	1 = 2.40 SQ.MT
3	2.50	X	2.60	X	3 = 19.50 SQ.MT
3a	2.50	X	3.00	X	1 = 7.50 SQ.MT
4	0.35	X	0.08	X	2 = 0.06 SQ.MT
5	1.65	X	4.65	X	2 = 15.35 SQ.MT
6	4.54	X	0.70	X	2 = 6.35 SQ.MT
7	0.23	X	0.08	X	2 = 0.04 SQ.MT
8	1.43	X	4.15	X	2 = 11.87 SQ.MT
9	6.50	X	1.20	X	1 = 7.80 SQ.MT
10	9.40	X	0.10	X	1 = 0.94 SQ.MT
TOTAL DEDUCTION					= 161.54 SQ.MT Y
TOTAL B/UP AREA (X - Y)					= 643.05 SQ.MT X

BALCONY AREA STATEMENT TYPICAL FLOOR (4TH TO 7TH & 9TH TO 14TH)					
ADDITIONS					
B1	4.10	X	0.70	X	4 = 11.48 SQ.MT
B2	12.85	X	0.78	X	2 = 20.30 SQ.MT
B3	5.71	X	0.77	X	2 = 8.79 SQ.MT
B4	4.45	X	0.70	X	2 = 6.23 SQ.MT
B5	4.10	X	1.23	X	2 = 10.09 SQ.MT
B6	6.50	X	1.20	X	1 = 7.80 SQ.MT
TOTAL					= 64.69 SQ.MT X

BUILT UP AREA CALCULATION GROUND FLOOR					
ADDITIONS					
A	13.89	X	3.91	X	1 = 54.31 SQ.MT
B	3.77	X	6.03	X	1 = 22.73 SQ.MT
C	19.51	X	6.30	X	1 = 122.91 SQ.MT
TOTAL					= 199.96 SQ.MT X


DEDUCTIONS					
1	4.18	X	1.39	X	1 = 2.91 SQ.MT
TOTAL DEDUCTION					= 2.91 SQ.MT Y
TOTAL B/UP AREA (X - Y)					= 197.05 SQ.MT

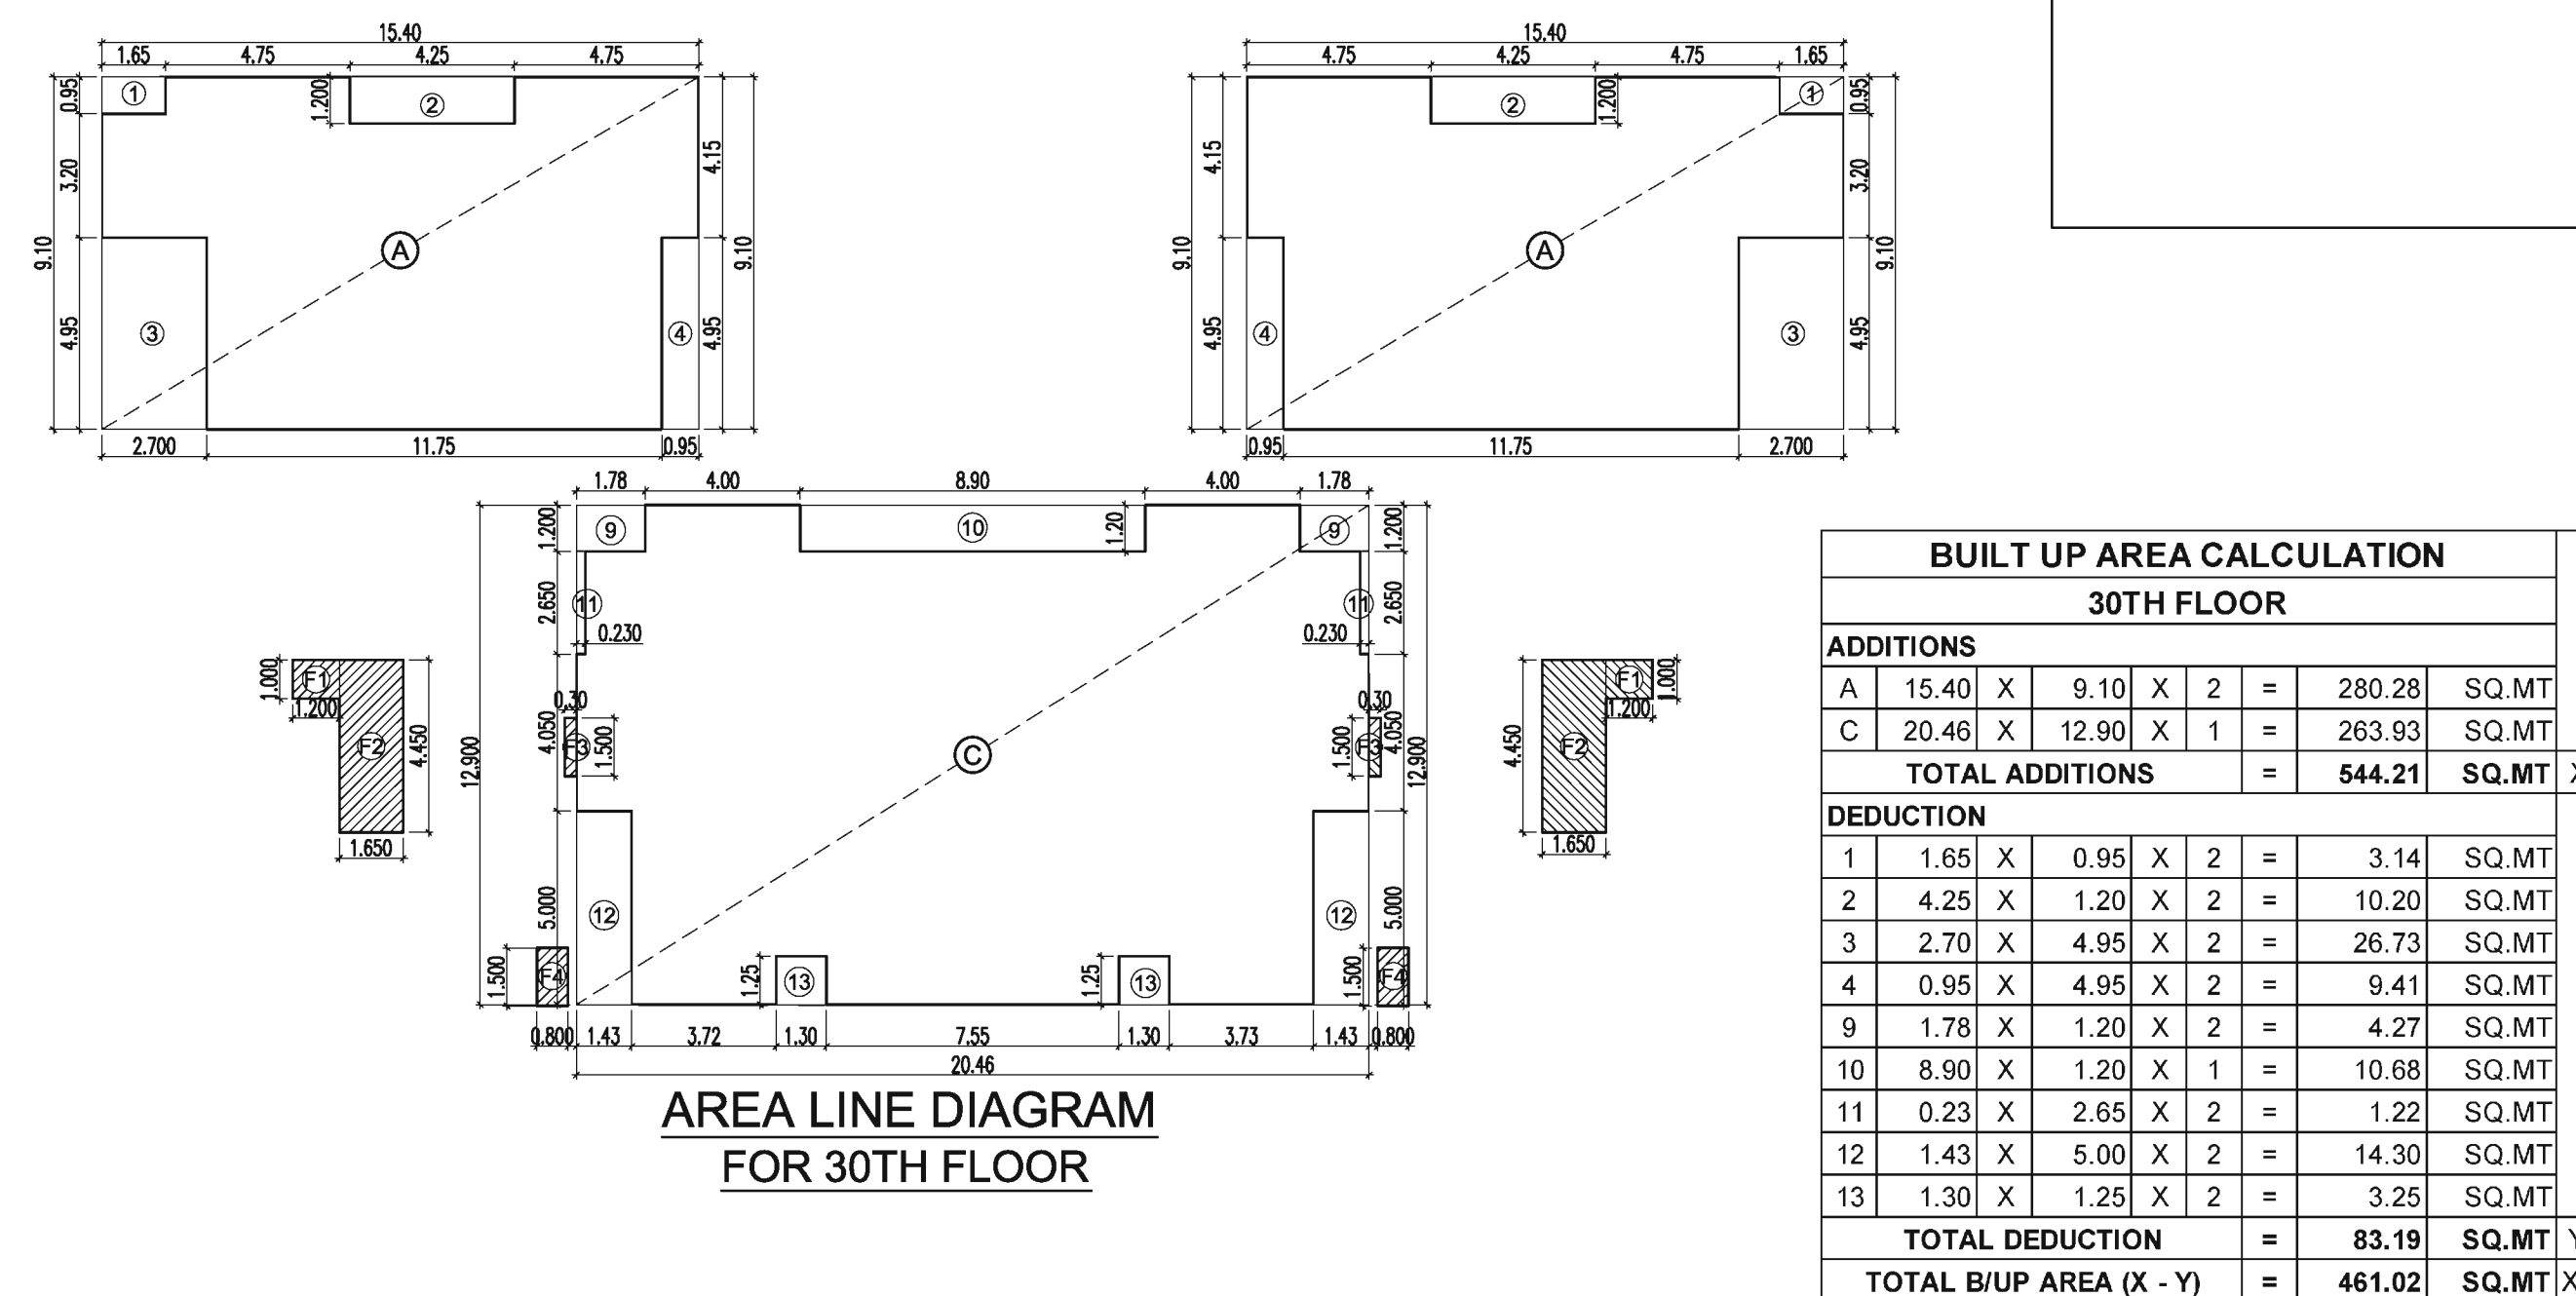

AREA LINE DIAGRAM
FOR 30TH FLOOR

REFUGE AREA CALCULATION 22ND & 29TH FLOOR					
ADDITIONS					
A	20.46	X	12.90	X	1 = 263.93 SQ.MT
TOTAL ADDITIONS					= 263.93 SQ.MT X
DEDUCTIONS					
1	1.78	X	1.20	X	2 = 4.27 SQ.MT
2	8.90	X	1.20	X	1 = 10.68 SQ.MT
3	0.23	X	2.65	X	2 = 1.22 SQ.MT
4	1.43	X	5.00	X	2 = 14.30 SQ.MT
5	1.30	X	1.25	X	2 = 3.25 SQ.MT
TOTAL DEDUCTION					= 33.72 SQ.MT Y
TOTAL B/UP AREA (X - Y)					= 230.21 SQ.MT X

REFUGE AREA LINE DIAGRAM
FOR 22ND & 29TH FLOOR

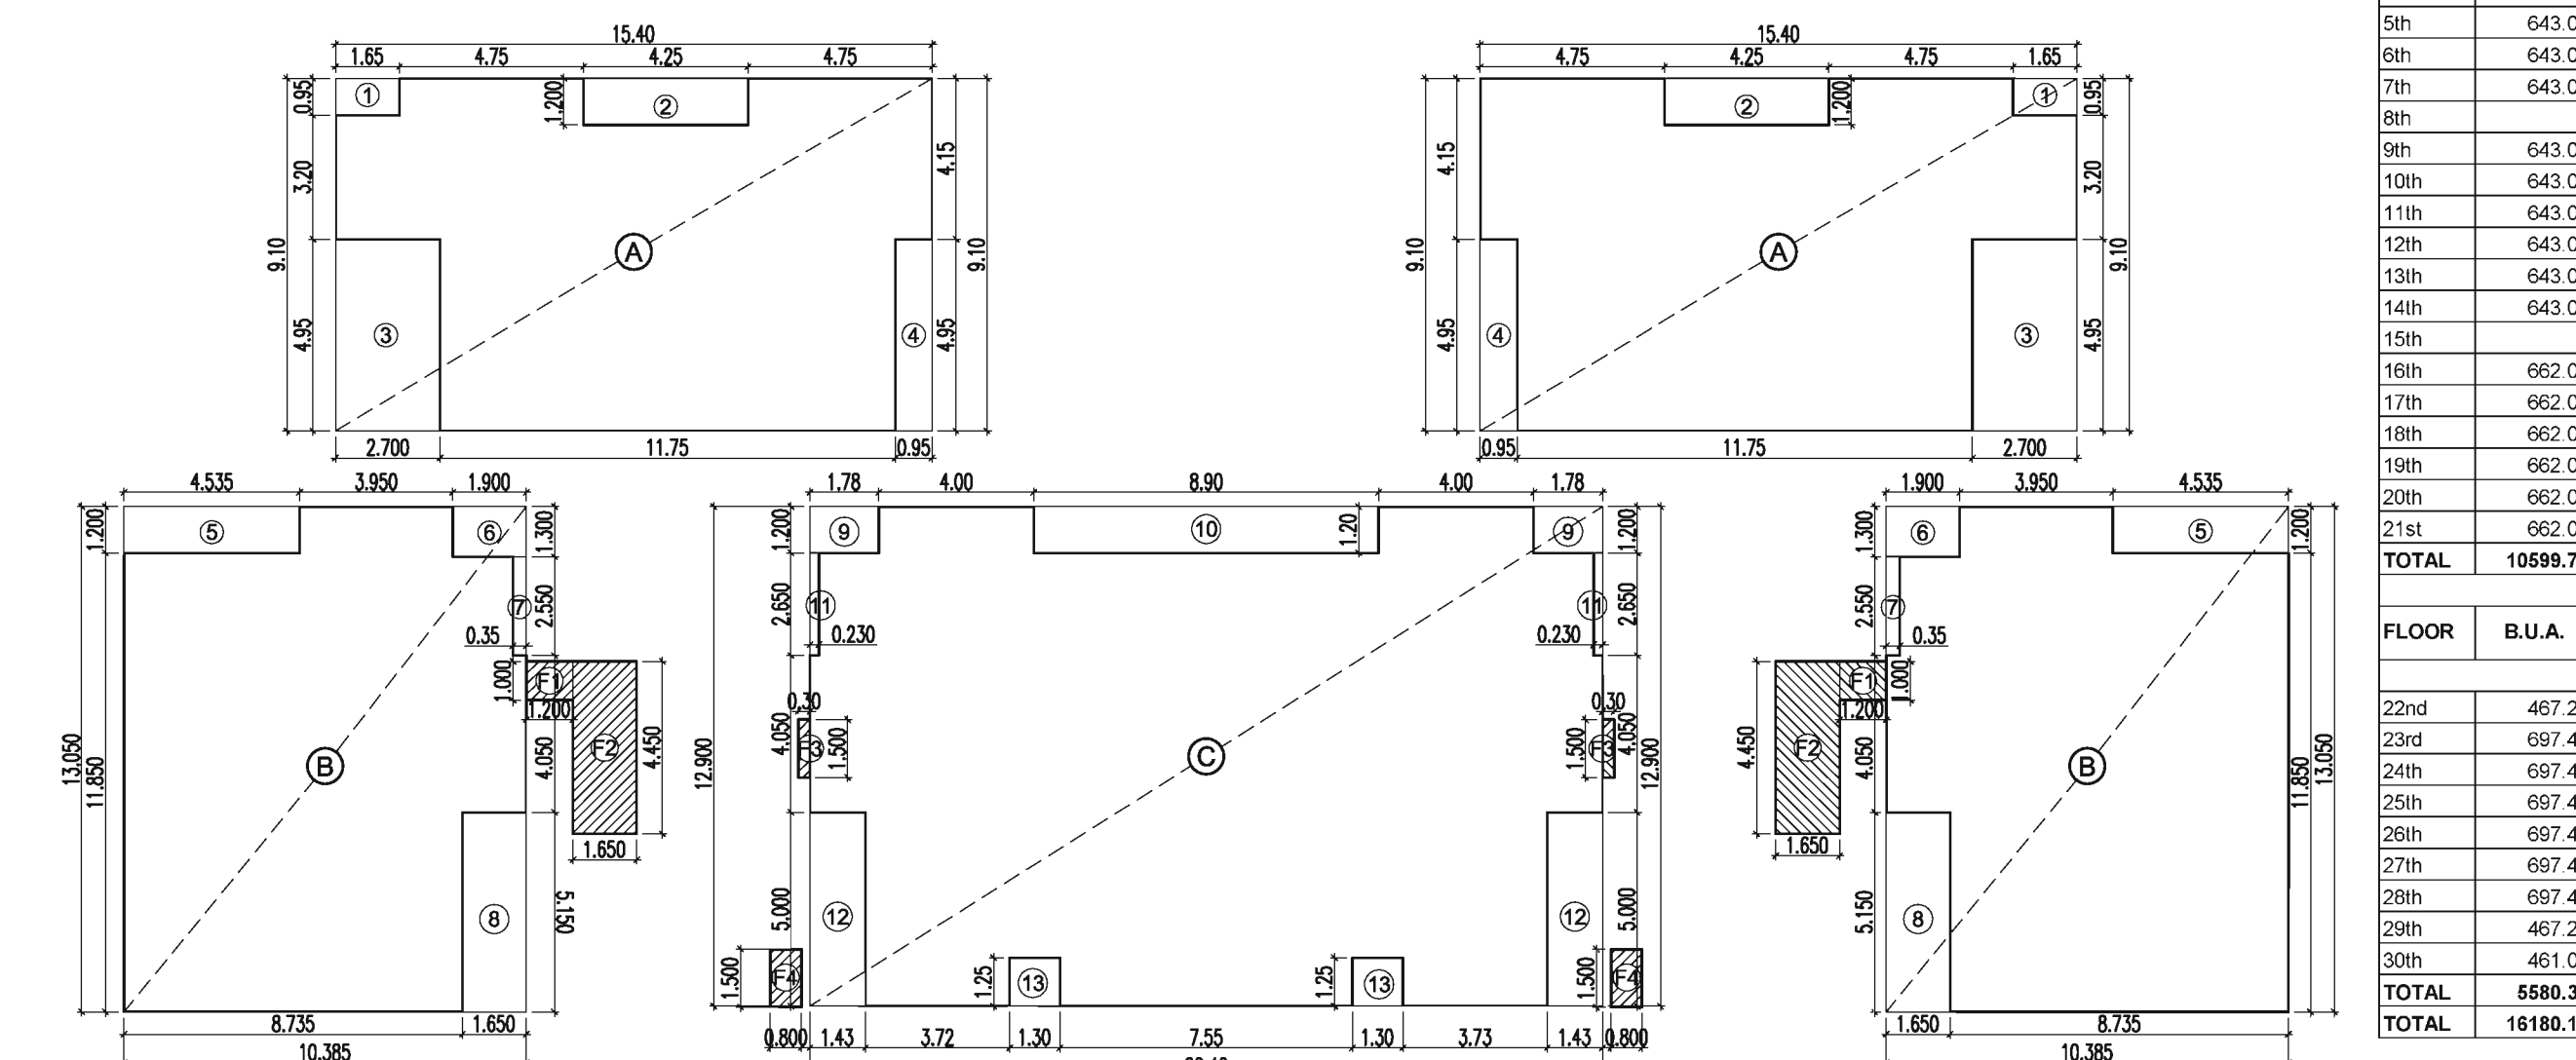

AREA LINE DIAGRAM
FOR TYPICAL FLOOR
(23RD TO 28TH)

BUILT UP AREA CALCULATION TYPICAL FLOOR (23RD TO 28TH)					
ADDITIONS					
A	15.40	X	9.10	X	2 = 280.28 SQ.MT
B	10.39	X	13.05	X	2 = 271.05 SQ.MT
C	20.46	X	12.90	X	1 = 263.93 SQ.MT
TOTAL ADDITIONS					= 815.26 SQ.MT X
DEDUCTIONS					
1	1.65	X	0.95	X	2 = 3.14 SQ.MT
2	4.25	X	1.20	X	2 = 10.20 SQ.MT
3	2.70	X	4.95	X	2 = 26.73 SQ.MT
4	0.95	X	4.95	X	2 = 9.41 SQ.MT
5	4.54	X	1.20	X	2 = 10.88 SQ.MT
6	1.90	X	1.30	X	2 = 4.94 SQ.MT
7	0.35	X	2.55	X	2 = 1.79 SQ.MT
8	1.65	X	5.15	X	2 = 17.00 SQ.MT
9	1.78	X	1.20	X	2 = 4.27 SQ.MT
10	8.90	X	1.20	X	1 = 10.68 SQ.MT
11	0.23	X	2.65	X	2 = 1.22 SQ.MT
12	1.43	X	5.00	X	2 = 14.30 SQ.MT
13	1.30	X	1.25	X	2 = 3.25 SQ.MT
TOTAL DEDUCTION					= 117.80 SQ.MT Y
TOTAL B/UP AREA (X - Y)					= 697.47 SQ.MT X

COMMON FUNGIBLE AREA CALCULATION TYPICAL FLOOR (23RD TO 28TH & 30TH TO 35TH)					
ADDITIONS					
F1	1.20	X	1.00	X	2 = 2.40 SQ.MT
F2	1.65	X	4.45	X	2 = 14.69 SQ.MT
F3	0.30	X	1.50	X	2 = 0.90 SQ.MT
F4	0.80	X	1.50	X	2 = 2.40 SQ.MT
TOTAL					= 20.39 SQ.MT X

REFUGE AREA STATEMENT FOR 22ND FLOOR (WING - 'D' & 'E')					
B/UP AREA (22ND FLOOR) (REFUGE) + (22ND TO 28TH FLOOR)					
467.25 SQ.MT. (22ND FLOOR) (REFUGE) (467.25 X 1) = 467.25 SQ.MT. (A)					
697.47 SQ.MT. (23RD TO 28TH FLOOR) (697.47 X 6) = 4184.82 SQ.MT. (B)					
TOTAL AREA (A + B) = 4652.07 SQ.MT.					
TOTAL REFUGED AREA REQUIRED = 4% OF 4652.07 SQ.MT. = 186.08 SQ.MT.					
TOTAL REFUGED AREA PROPOSED = 230.21 SQ.MT.					
REMAINING AREA TAKEN IN FUNGIBLE FSI = 44.33 SQ.MT.					

REFUGE AREA STATEMENT FOR 15TH FLOOR (WING - 'D' & 'E')					
B/UP AREA (15TH FLOOR) (REFUGE) + (16TH TO 21ST FLOOR)					
662.04 SQ.MT. (15TH FLOOR) (REFUGE) (662.04 X 6) = 3972.24 SQ.MT. (A)					
TOTAL AREA (A + B) = 3972.24 SQ.MT.					
TOTAL REFUGED AREA REQUIRED = 4% OF 3972.24 SQ.MT. = 158.89 SQ.MT.					
TOTAL REFUGED AREA PROPOSED = 914.68 SQ.MT.					

REFUGE AREA STATEMENT FOR 8TH FLOOR (WING - 'D' & 'E')					
B/UP AREA (8TH FLOOR) (REFUGE) + (9TH TO 14TH FLOOR)					
643.05 SQ.MT. (8TH FLOOR) (REFUGE) (643.05 X 6) = 3858.30 SQ.MT. (A)					
TOTAL AREA (A + B) = 3858.30 SQ.MT.					
TOTAL REFUGED AREA REQUIRED = 4% OF 3858.30 SQ.MT. = 154.33 SQ.MT.					
TOTAL REFUGED AREA PROPOSED = 914.68 SQ.MT.					

FILE NO :- EEBP / 8190 / D / A		SHEET NO :- 12 / 12
--------------------------------	--	---------------------