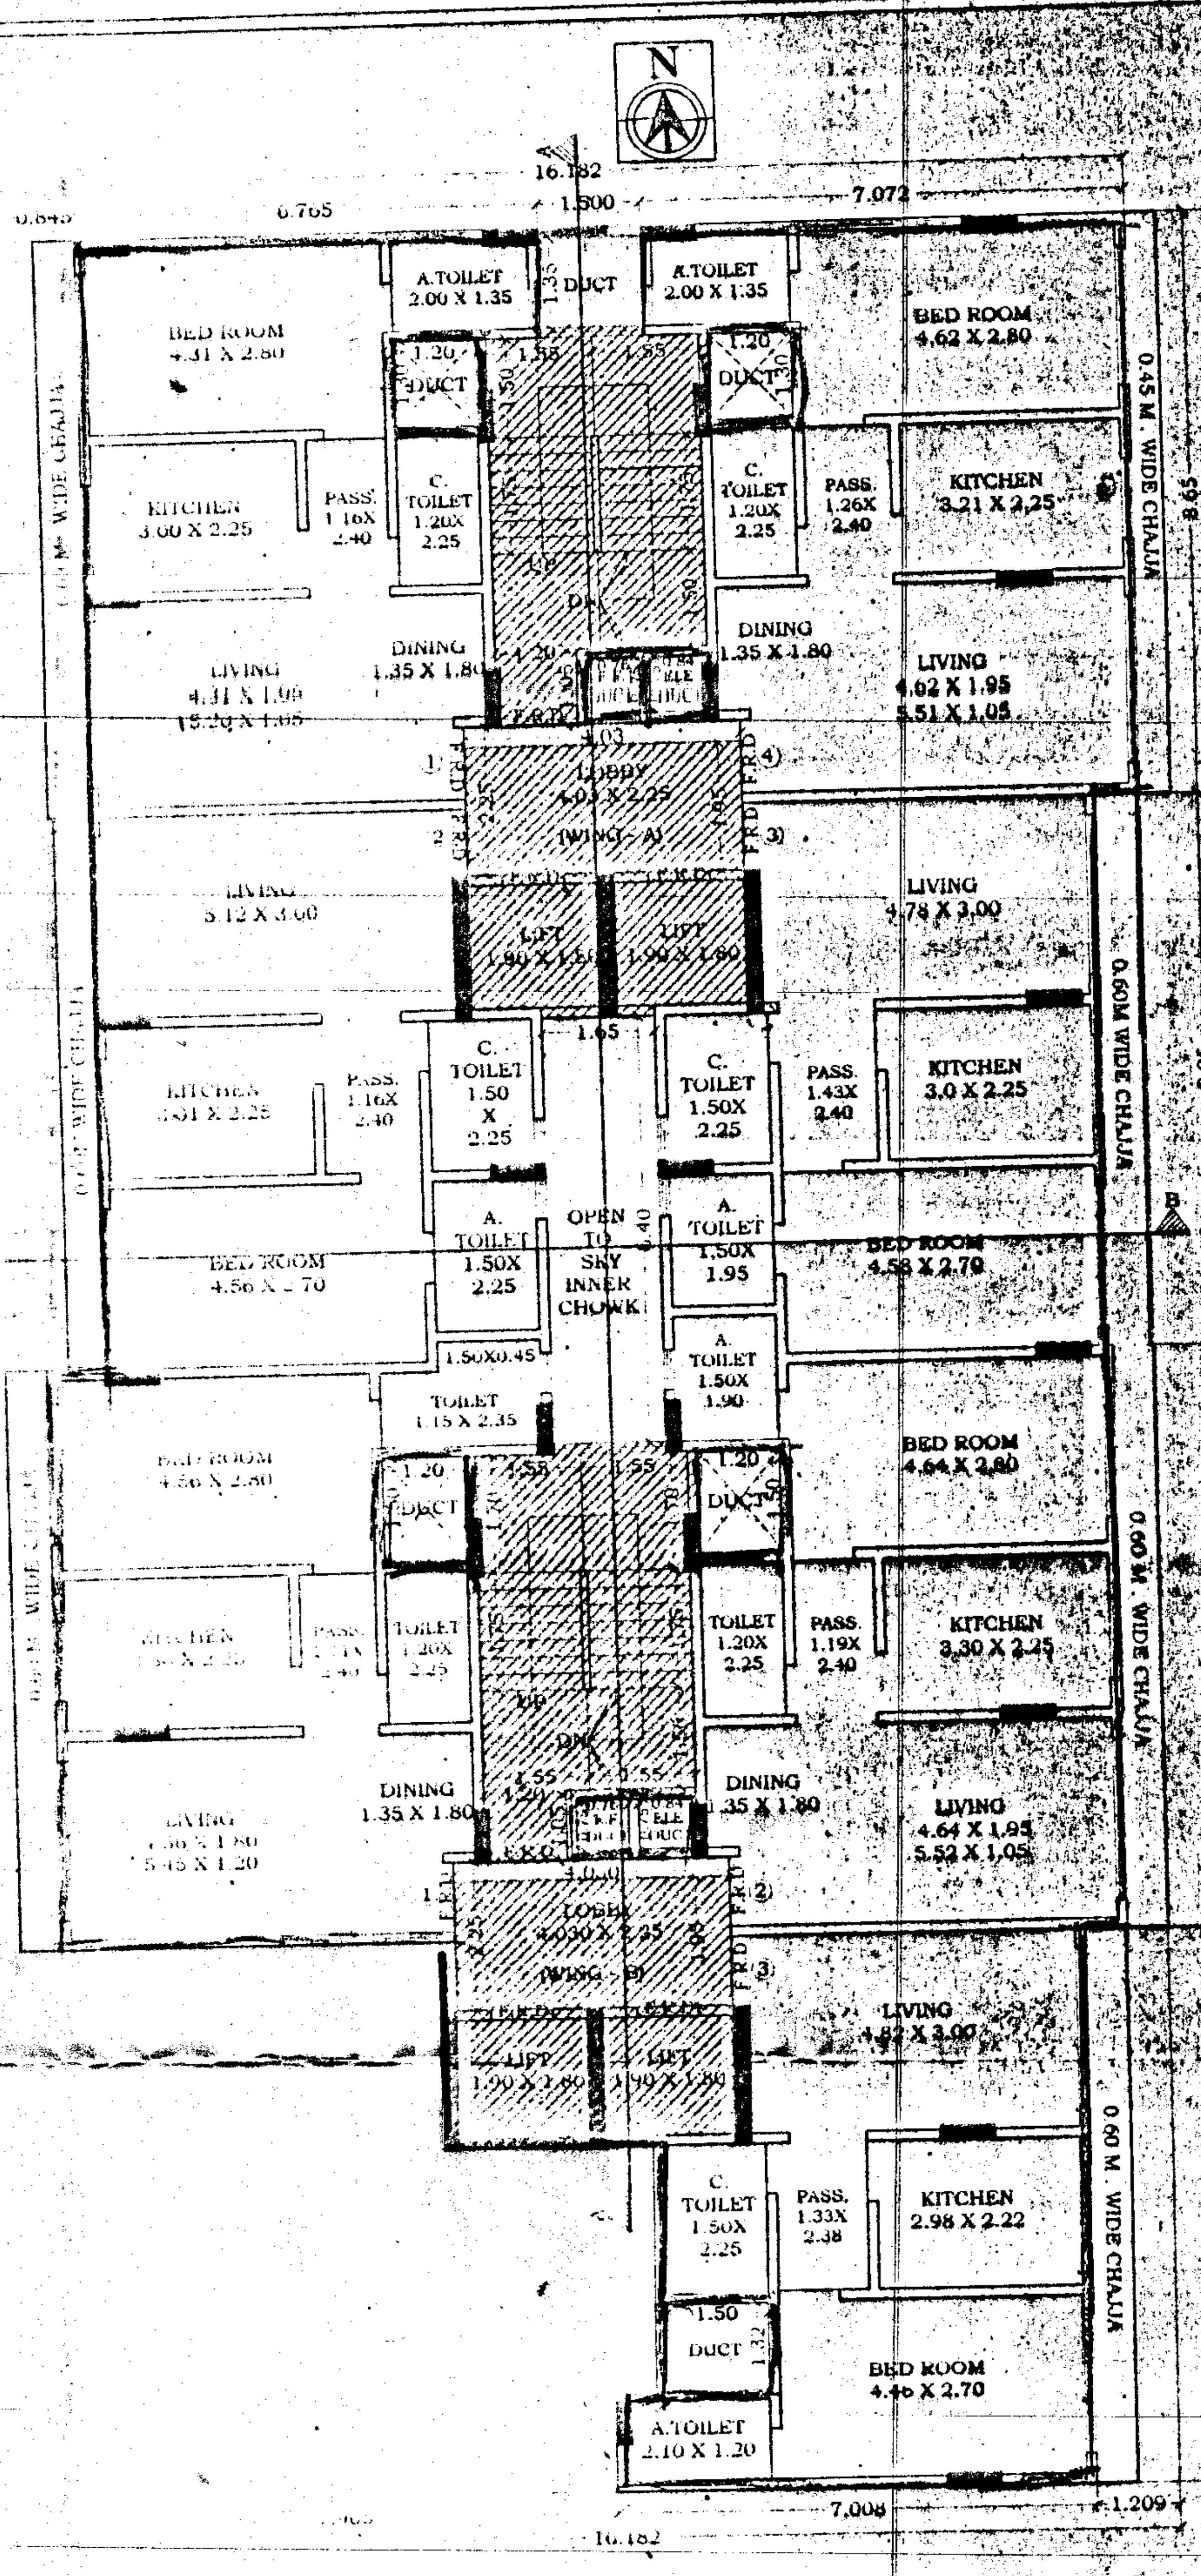
N
16.182
0.845
6.765
7.072
1.500
BED ROOM 4.31 X 2.80
A.TOILET 2.00 X 1.35
DUCT
BED ROOM 4.62 X 2.80
KITCHEN 3.00 X 2.25
PASS 1.16X 2.40
C. TOILET 1.20X 2.25
KITCHEN 3.21 X 2.25
LIVING 4.31 X 1.90
DINING 1.35 X 1.80
DINING 1.35 X 1.80
LIVING 4.62 X 1.95 5.51 X 1.05
LOBBY 4.03 X 2.25
(WING - A)
LIVING 5.12 X 3.00
LIVING 4.74 X 3.00
LIFT 1.90 X 1.80
KITCHEN 3.00 X 2.25
C. TOILET 1.50 X 2.25
PASS 1.43X 2.40
KITCHEN 3.0 X 2.25
BED ROOM 4.56 X 2.70
A. TOILET 1.50X 2.25
OPEN TO SKY INNER CHOWK
A. TOILET 1.50X 1.95
BED ROOM 4.58 X 2.70
1.50X0.45
A. TOILET 1.15 X 2.35
A. TOILET 1.50X 1.90
BED ROOM 4.56 X 2.80
BED ROOM 4.64 X 2.80
KITCHEN
C. TOILET 1.20X 2.25
PASS 1.19X 2.40
KITCHEN 3.30 X 2.25
LIVING 5.45 X 1.20
DINING 1.35 X 1.80
DINING 1.35 X 1.80
LIVING 4.64 X 1.95 5.53 X 1.05
LOBBY 4.030 X 2.25
(WING - B)
LIFT 1.90 X 1.80
LIVING 4.62 X 3.00
C. TOILET 1.20X 2.25
PASS 1.33X 2.38
KITCHEN 2.98 X 2.22
DUCT 1.50
BED ROOM 4.46 X 2.70
A.TOILET 2.10 X 1.20
0.45 M. WIDE CHAJJA
0.60M WIDE CHAJJA
0.60 M. WIDE CHAJJA
8.65
8.25
33.93
8.38
7.008
1.209
16.182

OOR PLAN (2ND TO 7TH)

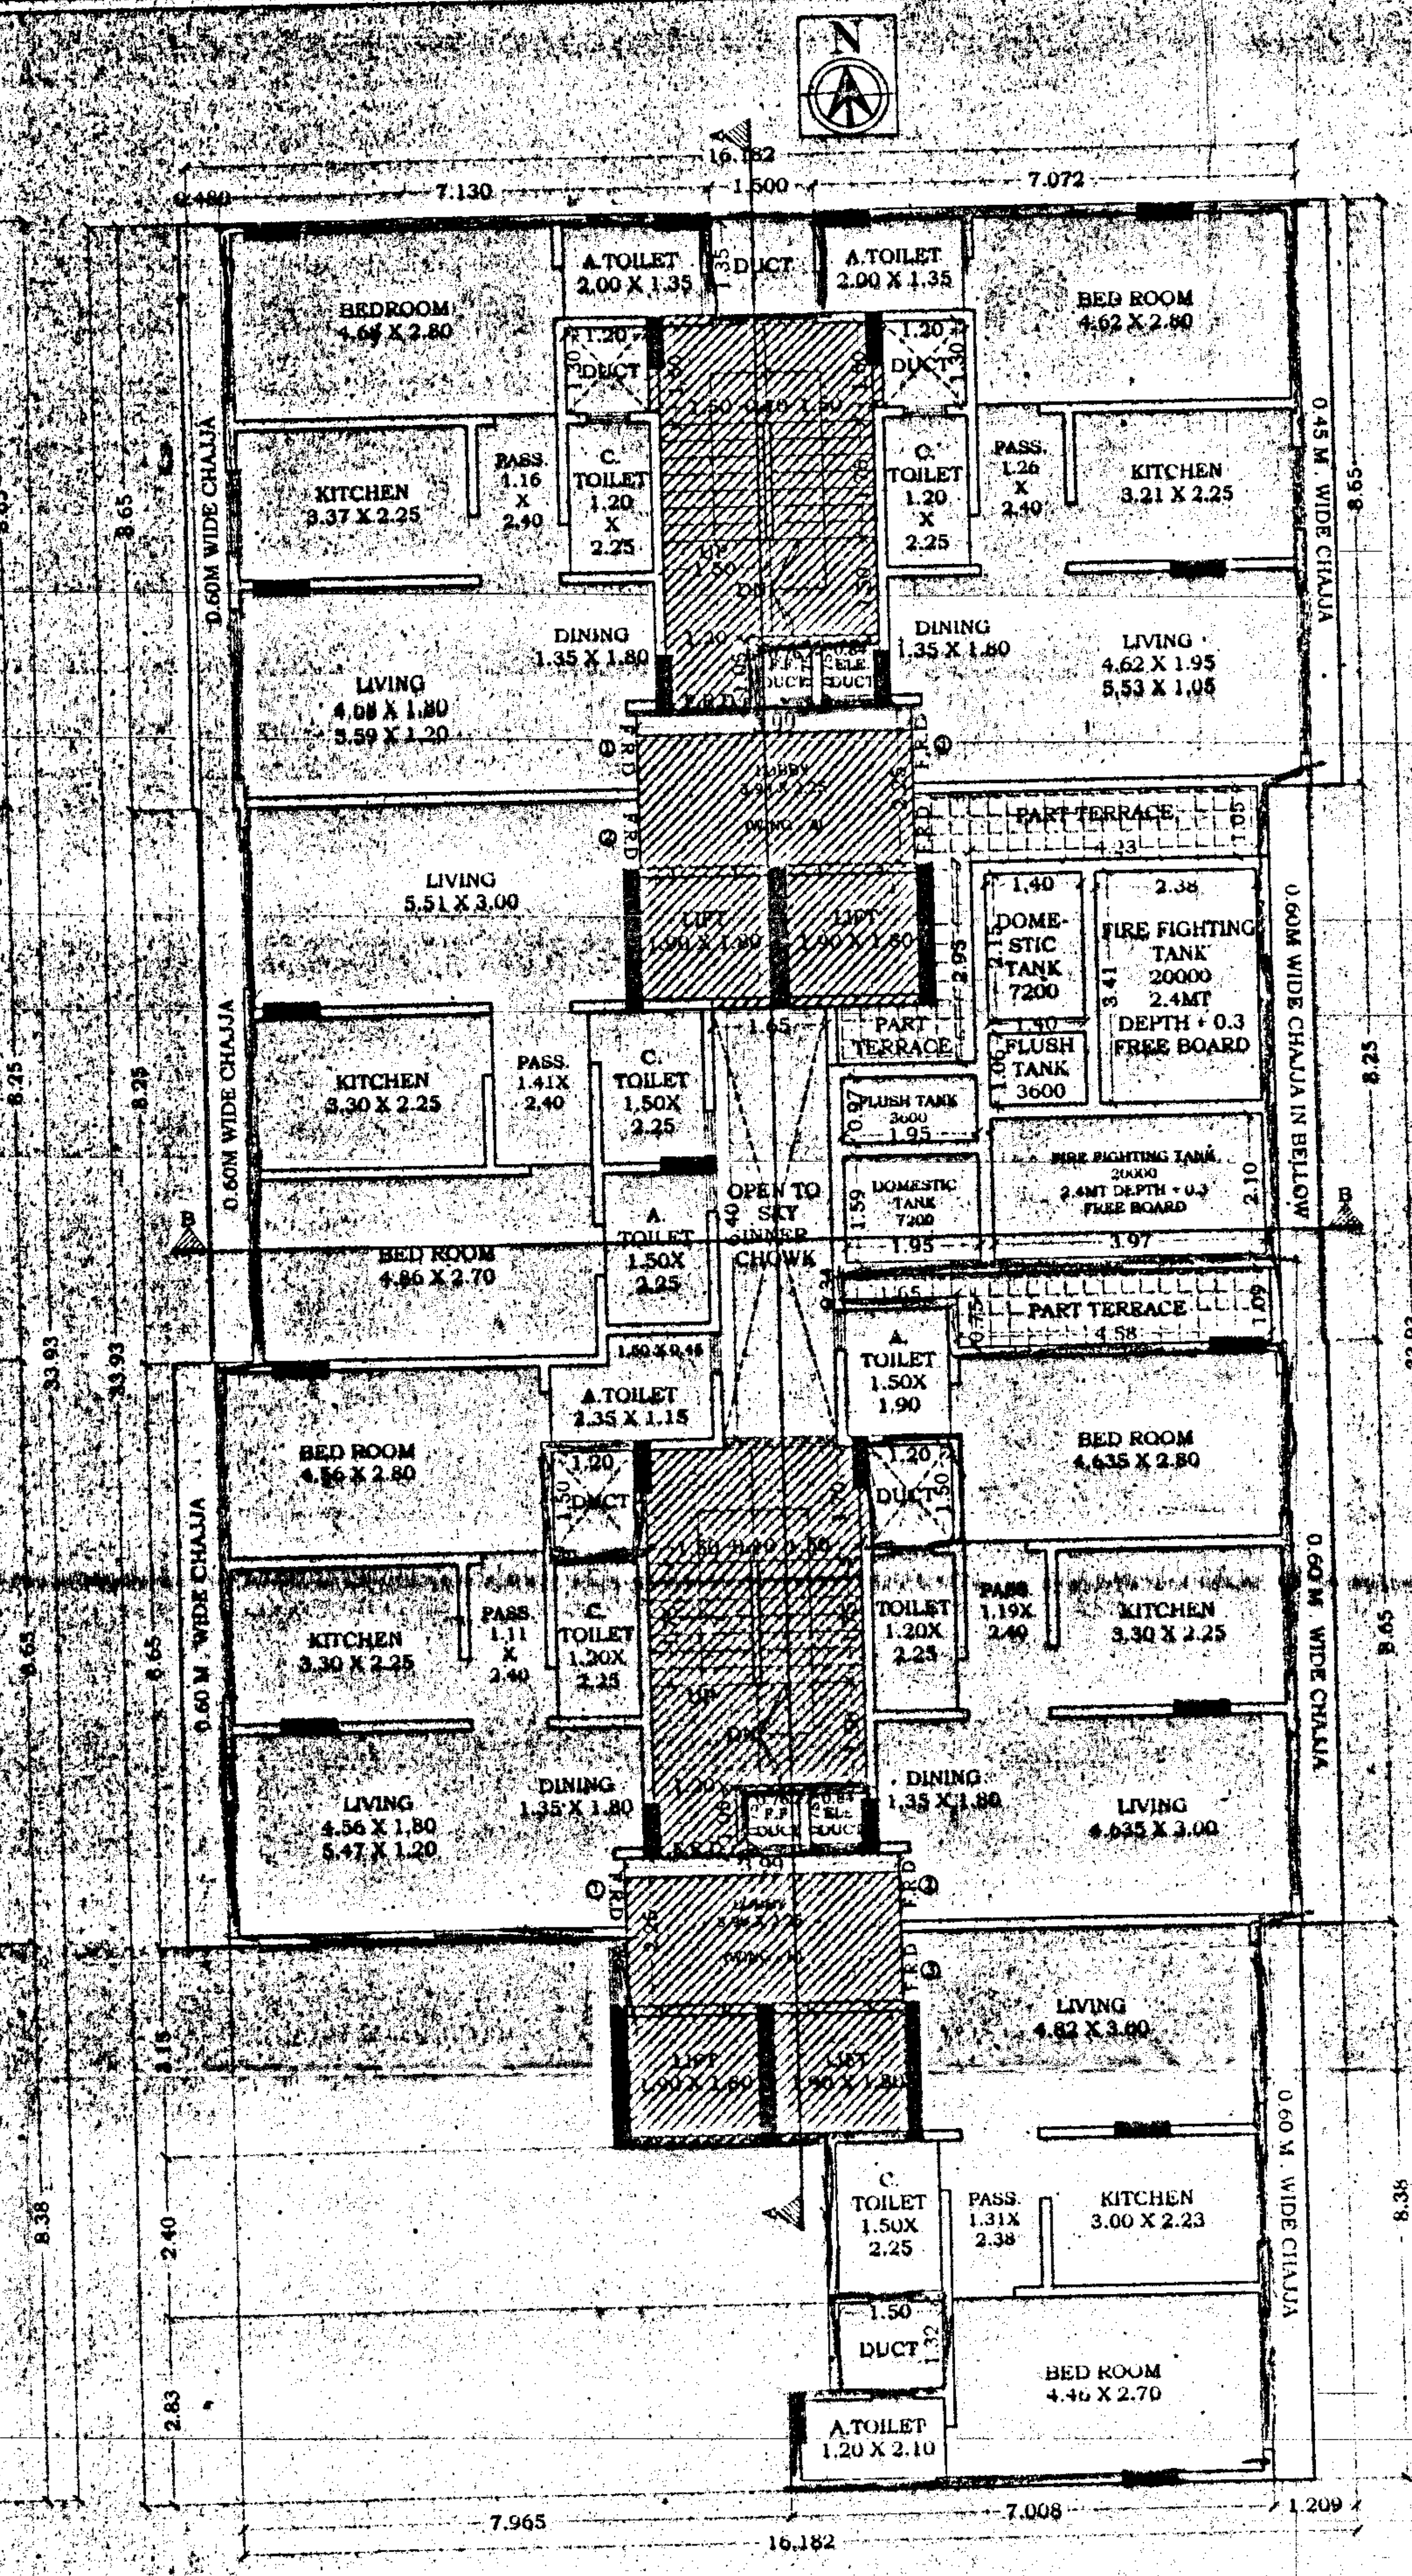
N
16.182
0.440
7.130
1.500
7.072
BEDROOM 4.68 X 2.80
A.TOILET 2.00 X 1.35
DUCT
A.TOILET 2.00 X 1.35
BED ROOM 4.62 X 2.80
KITCHEN 3.37 X 2.25
PASS. 1.16 X 2.40
C. TOILET 1.20 X 2.25
C. TOILET 1.20 X 2.25
PASS. 1.26 X 2.40
KITCHEN 3.21 X 2.25
LIVING 4.68 X 1.80 5.59 X 1.20
DINING 1.35 X 1.80
DINING 1.35 X 1.80
LIVING 4.62 X 1.95 5.53 X 1.05
LOBBY
PART TERRACE
LIVING 5.51 X 3.00
LIFT 1.90 X 1.80
DOME-STIC TANK 7200
FIRE FIGHTING TANK 20000 2.4MT DEPTH + 0.3 FREE BOARD
FLUSH TANK 3600
KITCHEN 3.30 X 2.25
PASS. 1.41X 2.40
C. TOILET 1.50X 2.25
OPEN TO SKY CHOWK
A. TOILET 1.50X 2.25
BED ROOM 4.86 X 2.70
PART TERRACE
A. TOILET 1.50X 1.90
BED ROOM 4.56 X 2.80
A.TOILET 2.35 X 1.15
BED ROOM 4.635 X 2.80
KITCHEN 3.30 X 2.25
PASS. 1.11 X 2.40
C. TOILET 1.20X 2.25
TOILET 1.20X 2.25
PASS. 1.19X 2.40
KITCHEN 3.30 X 2.25
LIVING 4.56 X 1.80 5.47 X 1.20
DINING 1.35 X 1.80
DINING 1.35 X 1.80
LIVING 4.635 X 3.00
LIFT 1.90 X 1.80
LIVING 4.62 X 3.80
C. TOILET 1.50X 2.25
PASS. 1.31X 2.38
KITCHEN 3.00 X 2.23
DUCT 1.50
BED ROOM 4.46 X 2.70
A.TOILET 1.20 X 2.10
0.60M WIDE CHAJJA
0.60M WIDE CHAJJA IN BELOW
0.45 M. WIDE CHAJJA
0.60 M. WIDE CHAJJA
8.65
8.25
8.38
33.93
2.40
2.83
7.965
7.008
1.209
16.182

8 TH FLOOR PLAN

SALE BUILDING NO - 2 WING A & B

SCALE - 1:100

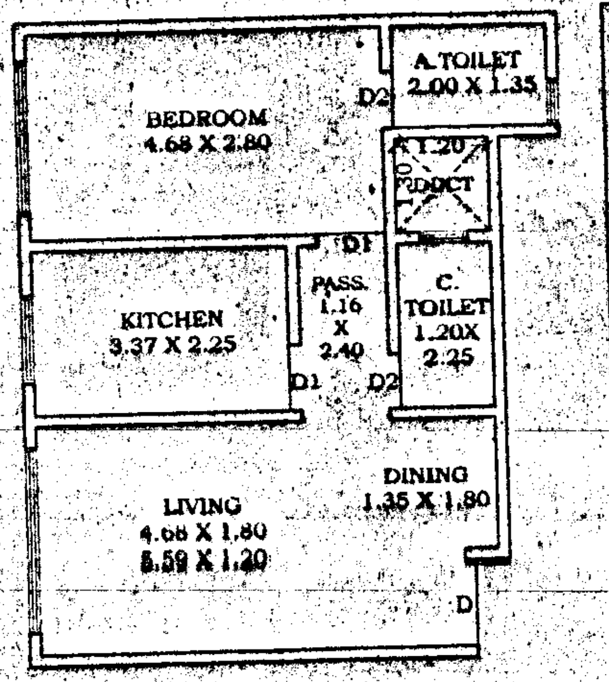
BEDROOM 4.68 X 2.80
A.TOILET 2.00 X 1.35
D2
D1
DUCT
KITCHEN 3.37 X 2.25
PASS. 1.16 X 2.40
C. TOILET 1.20X 2.25
LIVING 4.68 X 1.80 5.59 X 1.20
DINING 1.35 X 1.80
D

CARPET AREA CALCULATION SALE UNIT-1[WING-A] 8TH FLOOR	A	B	C	D=AxBxC IN SQ.M
LIVING	4.68	1.80	1	8.42
	5.59	1.20	1	6.71
DINING	1.35	1.80	1	2.43
BED ROOM	4.68	2.80	1	13.10
KITCHEN	3.37	2.25	1	7.58
PASS	1.16	2.40	1	2.78
A.TOILET	2.00	1.35	1	2.70
C.TOILET	1.20	2.25	1	2.70
D	1.05	0.15	1	0.16
D1	0.90	0.15	2	0.27
D2	0.75	0.15	2	0.23
TOTAL				47.08

SALE UNIT NO- [1] WING -A

8TH FLOOR

SCALE - 1:100

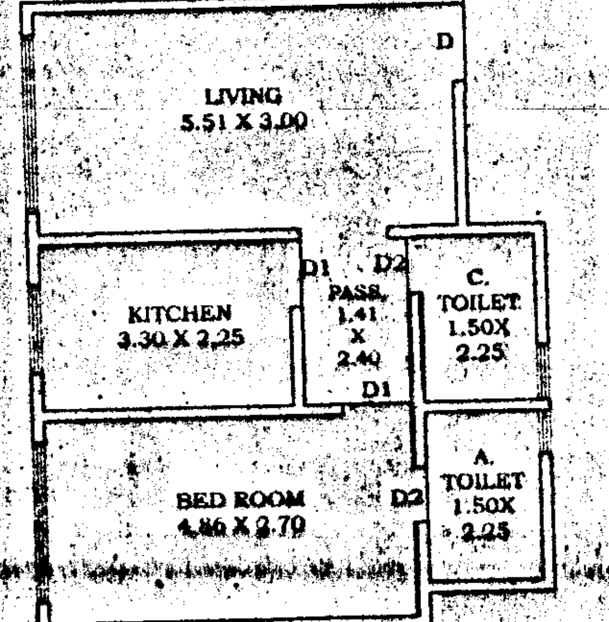
LIVING 5.51 X 3.00
D
KITCHEN 3.30 X 2.25
D1
D2
PASS. 1.41 X 2.40
C. TOILET 1.50X 2.25
BED ROOM 4.86 X 2.70
A. TOILET 1.50X 2.25

CARPET AREA CALCULATION SALE UNIT-2[WING-A] 8TH FLOOR	A	B	C	D=AxBxC IN SQ.M
LIVING	5.51	3.00	1	16.53
BED ROOM	4.86	2.70	1	13.12
KITCHEN	3.30	2.25	1	7.42
PASS	1.41	2.40	1	3.38
A.TOILET	1.50	2.25	1	3.38
C.TOILET	1.50	2.25	1	3.38
D	1.05	0.15	1	0.16
D1	0.90	0.15	2	0.27
D2	0.75	0.15	2	0.23
TOTAL				47.87

SALE UNIT NO- [2] WING -A

8TH FLOOR

SCALE - 1:100

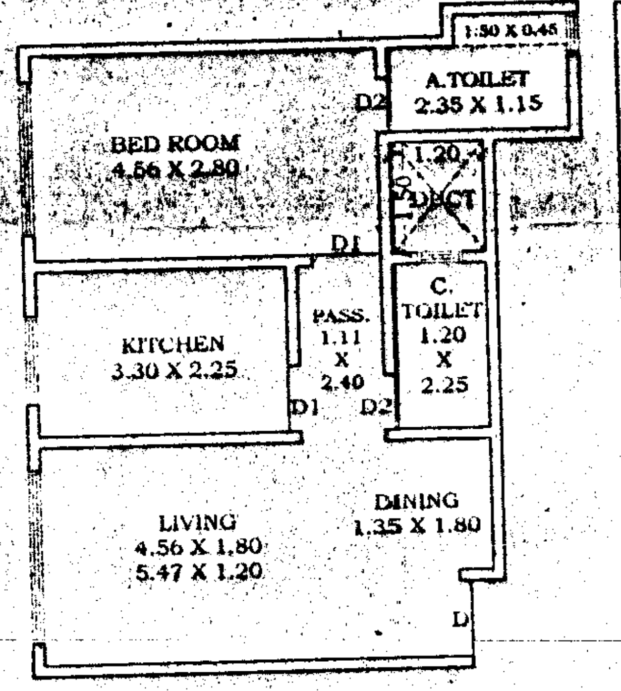
1.50 X 0.45
A.TOILET 2.35 X 1.15
BED ROOM 4.56 X 2.80
D2
DUCT
D1
KITCHEN 3.30 X 2.25
PASS. 1.11 X 2.40
C. TOILET 1.20 X 2.25
LIVING 4.56 X 1.80 5.47 X 1.20
DINING 1.35 X 1.80
D

CARPET AREA CALCULATION SALE UNIT-1[WING-B] 8TH FLOOR	A	B	C	D=AxBxC IN SQ.M
LIVING	4.56	1.80	1	8.21
	5.47	1.20	1	6.56
DINING	1.35	1.80	1	2.43
BED ROOM	4.56	2.80	1	12.77
KITCHEN	3.30	2.25	1	7.42
PASS	1.11	2.40	1	2.66
A.TOILET	1.50	0.45	1	0.68
	2.35	1.15	1	2.70
C.TOILET	1.20	2.25	1	2.70
D	1.05	0.15	1	0.16
D1	0.90	0.15	2	0.27
D2	0.75	0.15	2	0.23
TOTAL				46.79

SALE UNIT NO- [1] WING -B

8TH FLOOR

SCALE - 1:100

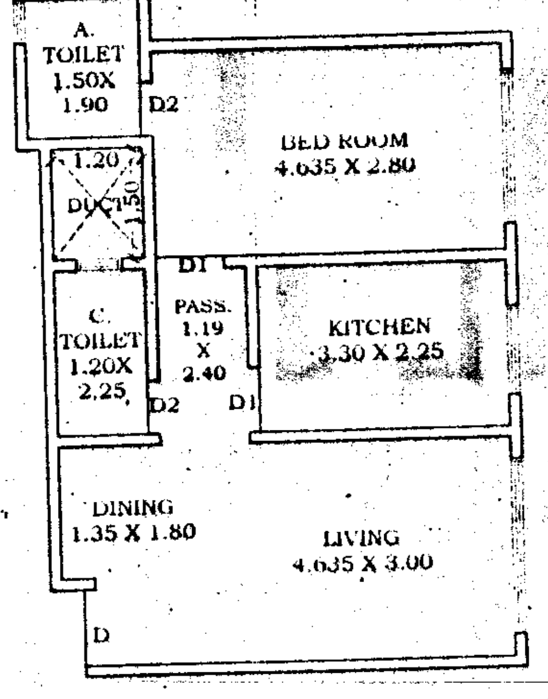
A. TOILET 1.50X 1.90
D2
BED ROOM 4.635 X 2.80
DUCT
D1
C. TOILET 1.20X 2.25
PASS. 1.19 X 2.40
KITCHEN 3.30 X 2.25
DINING 1.35 X 1.80
LIVING 4.635 X 3.00
D

CARPET AREA CALCULATION SALE UNIT-2[WING-B] 8TH FLOOR	A	B	C	D=AxBxC IN SQ.M
LIVING	4.635	3.00	1	[illegible]
DINING	1.35	1.80	1	[illegible]
BED ROOM	4.635	2.80	1	[illegible]
KITCHEN	3.30	2.25	1	[illegible]
PASS	1.19	2.40	1	[illegible]
A.TOILET	1.50	1.90	1	[illegible]
C.TOILET	1.20	2.25	1	[illegible]
D	1.05	0.15	1	[illegible]
D1	0.90	0.15	2	[illegible]
D2	0.75	0.15	2	[illegible]
TOTAL				[illegible]

SALE UNIT NO- [2] WING -B

8TH FLOOR

SCALE - 1:100

NOTE:-

1. ALL EXTERNAL & INTERNAL WALLS ARE 0.15 MT. THICK
2. ALL DIMENSIONS ARE IN METERS

PROFORMA 'B'

SALE BUILDING NO-2

CONTENTS OF SHEET

TYPICAL FLOOR PLAN (2ND TO 8TH), CARPET AREA STATEMENT [illegible]

DESCRIPTION OF PROPOSAL & PROPERTY

PROPOSED S.R SCHEME ON PLOT BERING C.T.S. NO.53 & 54 (PT) [illegible]
54/94 TO 117.54/121 & 54/122 OF VILLAGE KIROL, MUMBAI SUBURBAN DISTRICT
AT R.B. KADAM MARG, BHATWADI, GHATKOPAR (W), MUMBAI - [illegible]

STAMP OF DATE OF RECEIPT OF PLANS	STAMP OF DATE OF APPROVAL OF PLANS
This cancels Approval to the Previous Plans Sanctioned under No. SRA/ENG/2947/N/PL-STGL/AP Dated. 11/07/2014	Approved subject to the conditions mentioned in this office permission Log. No. SRA/ENG/2947/N/PL-STGL/AP D 28 MAY 2015 Executive Engineer E.S. Slum Rehabilitation Authority

NAME OF DEVELOPER

for

M/S.NEUMEC ESTATE DEVELOPERS L.L.P.

JOB NO.	SGSG/AMND-01	DRAWN BY	[illegible]
DRAWING NO.	SALE-03	CHECKED BY	[illegible]
REVISION	R0		

NORTH

NAME OF ARCHITECT

TRYFOUR ASSOCIATES

ARCHITECTS [illegible]

M/S. TRYFOUR ASSOCIATES MUMBAI LOWER PAREL