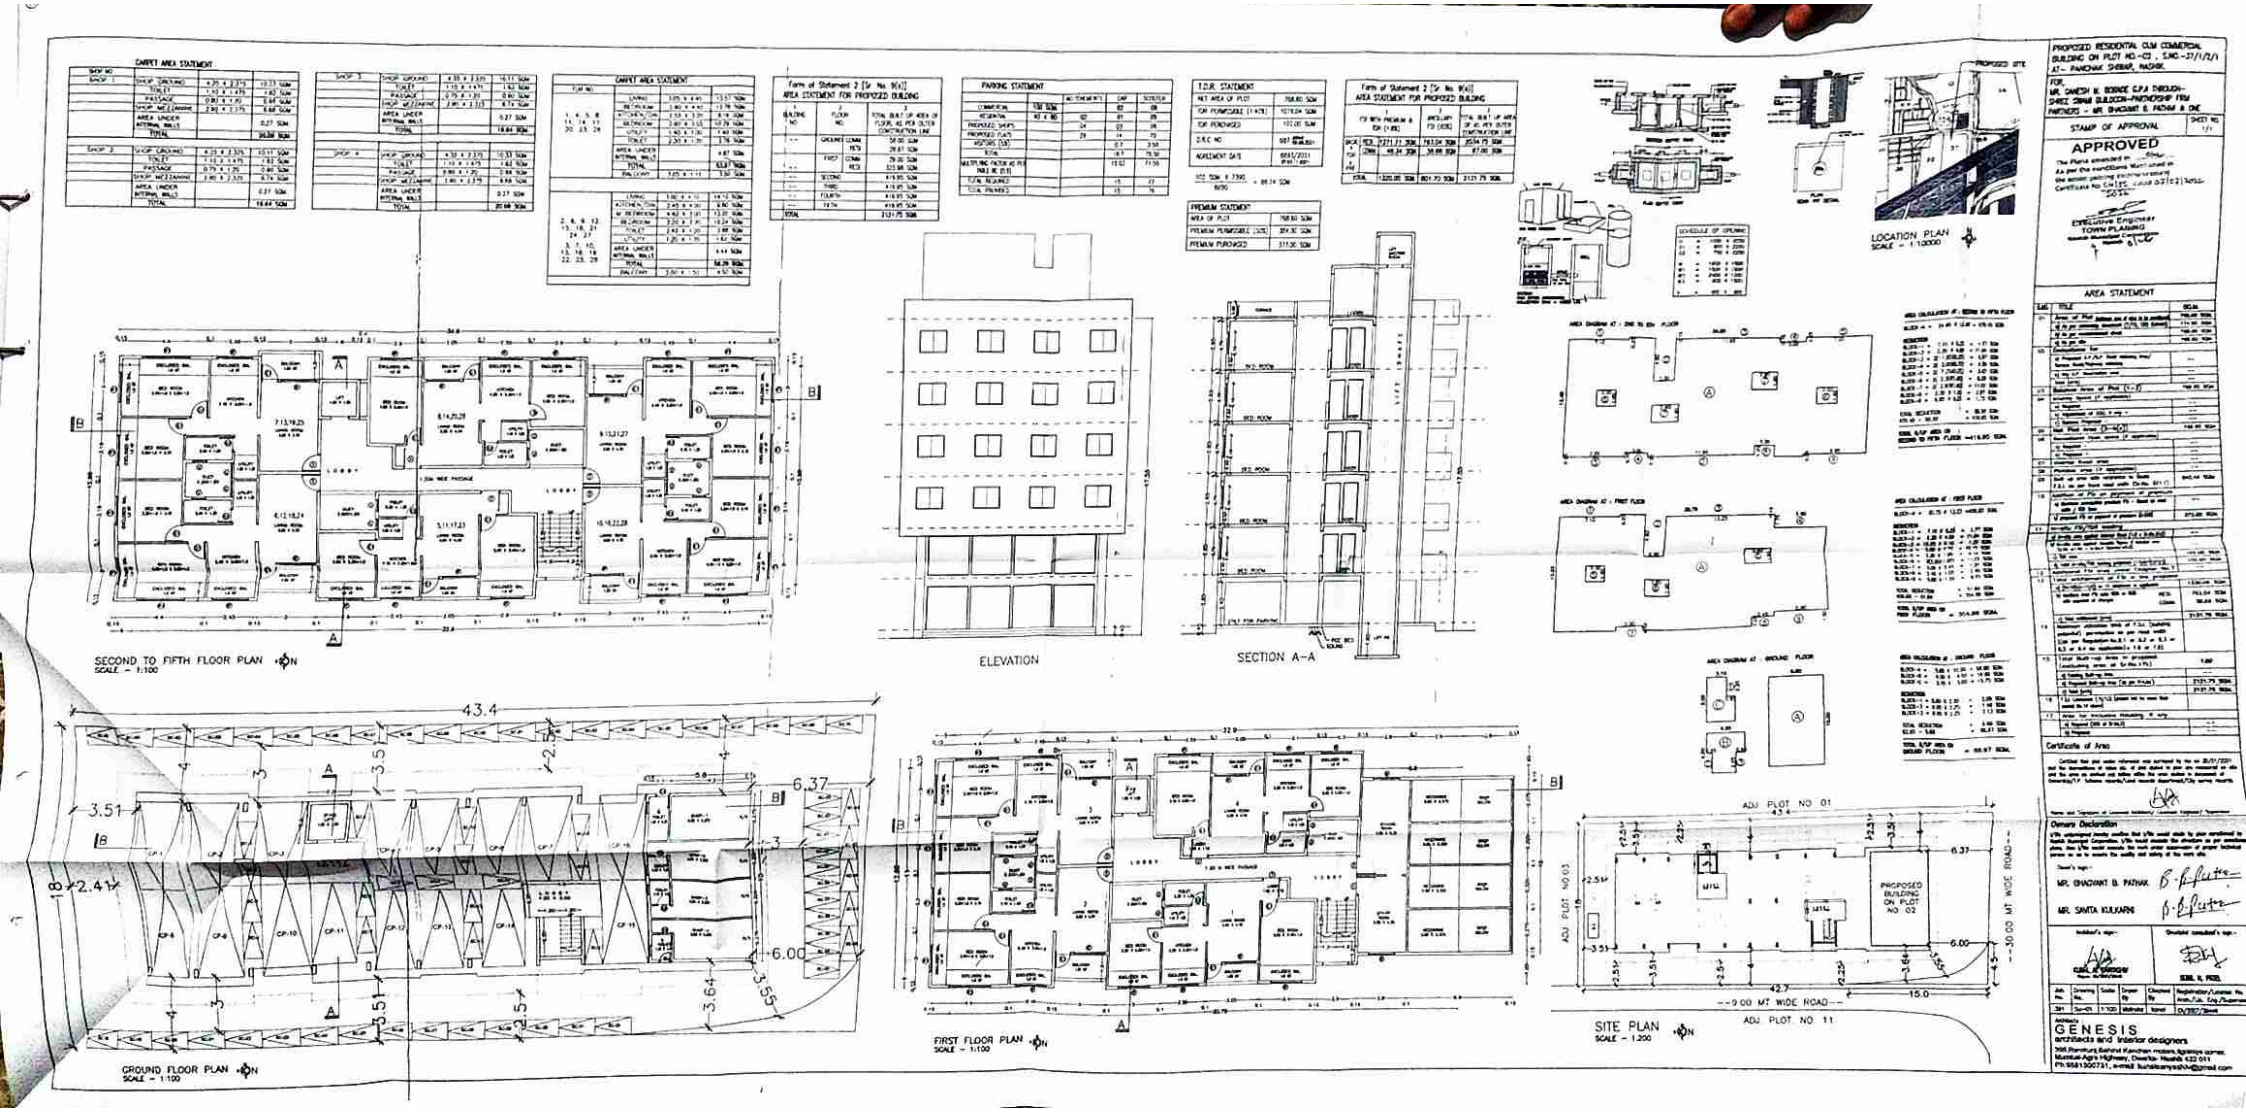
SECOND TO FIFTH FLOOR PLAN
SCALE - 1:100
ELEVATION
SECTION A-A
LOCATION PLAN
SCALE - 1:10000
GROUND FLOOR PLAN
SCALE - 1:100
FIRST FLOOR PLAN
SCALE - 1:100
SITE PLAN
SCALE - 1:200
ADJ PLOT NO. 01
ADJ PLOT NO. 03
ADJ PLOT NO. 11
PROPOSED BUILDING ON PLOT NO. 02
9.00 MT WIDE ROAD
30.00 MT WIDE ROAD
APPROVED
AREA STATEMENT
Certificate of Area
Owners Declaration
GENESIS
architects and interior designers