GROUND FLOOR PLANS

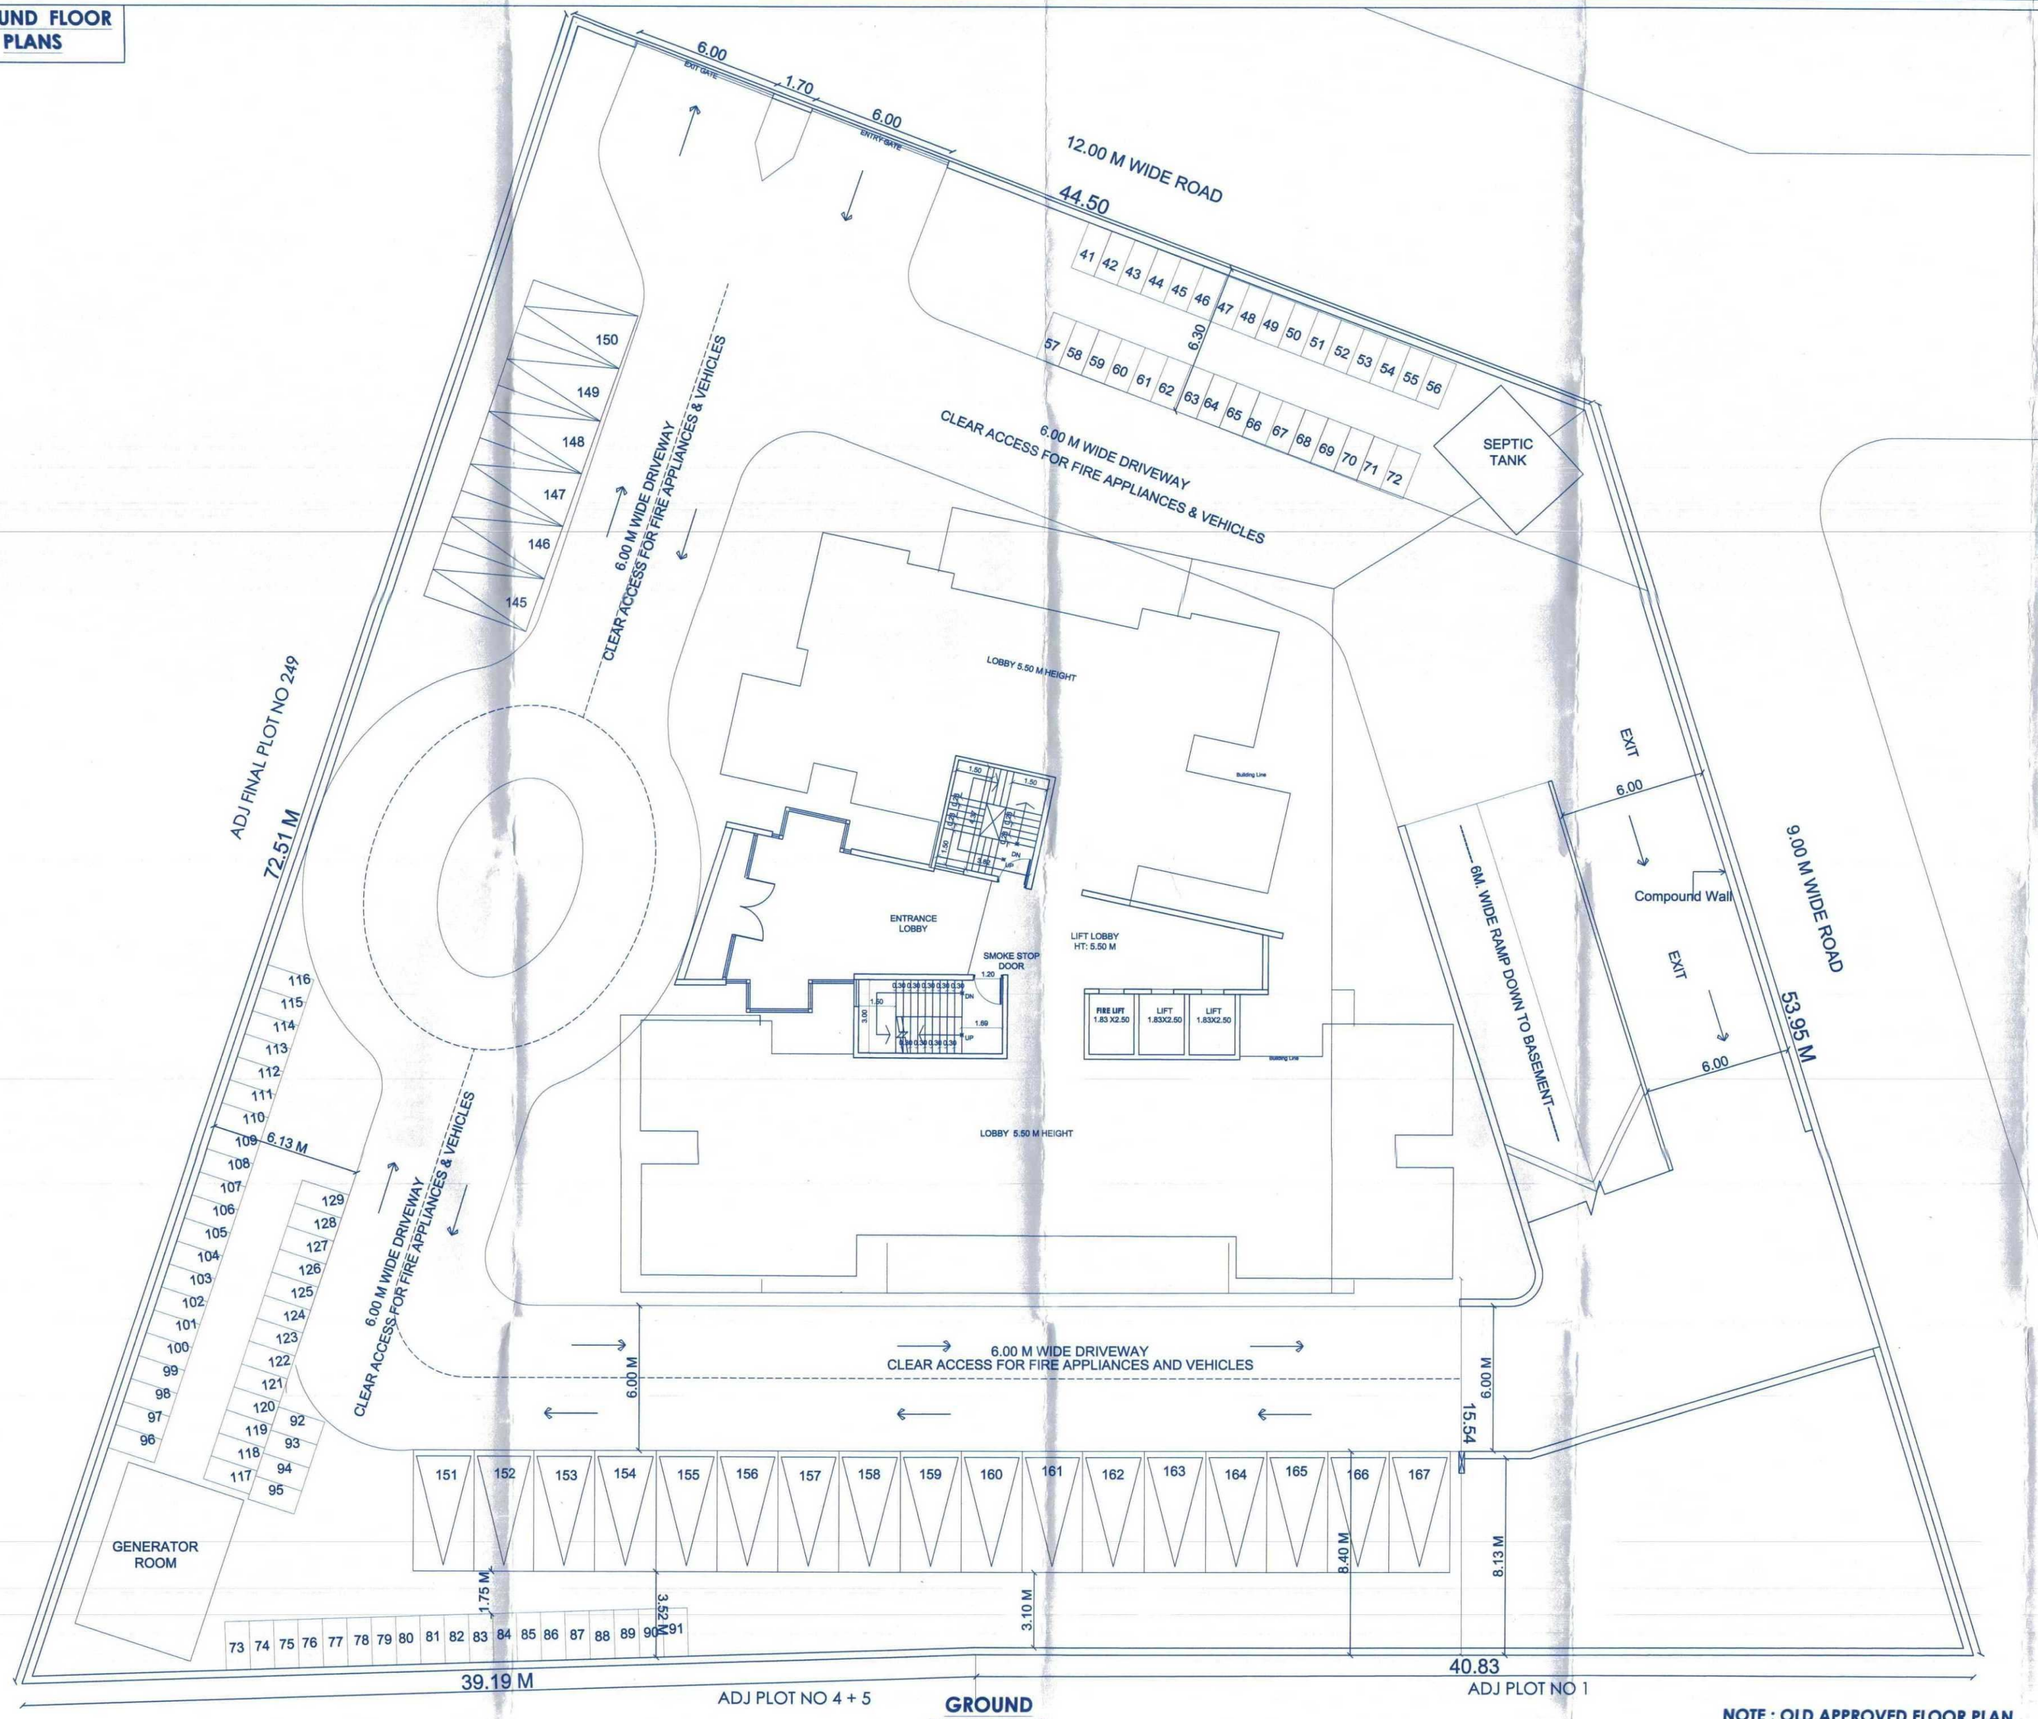

GROUND FLOOR PLAN

NOTE : OLD APPROVED FLOOR PLAN RETAINED AS IT IS.

6/9

APPROVED
The Plans amended in .....
As per the conditions Mentioned in the accompaining commencement Certificate No. A1/BP/308/2022 dated 04/02/2022
Executive Engineer
TOWN PLANING
Nashik Municipal Corporation
Nashik

NOTE: The plan previously approved by NMC commencement certificate no. LND/BP/05 /2020, dated - 20/05/2020 (Basement 1&2+G+17 floors)

SCHEDULE OF DOOR /WINDOW

1	D	1.05 X 2.40
2	D1	0.90 X 2.40
3	D2	0.75 X 2.40
4	W	0.85 X 1.50
5	W1	2.75 X 1.50
6	W2	1.05 X 1.20

REVISED PROPOSED RESIDENTIAL BUILDING PERMISSION ON C.T.S NO 6821 to 6824, F.P. No. 250 S NO 646/7B/1/2/A/2 NASHIK SHIWAR.

For :
Bhavik & Saraf Ventures Partnership Firm

SIGNATURE OF ARCHITECT	SIGNATURE OF STRUCTURAL ENG.	SIGNATURE OF OWNER

ARCHITECT
SUMIT & BANSRI KUMATH
78,7th Floor,JITO Business Bay,
Shri Hari Narayan Kotari Marg,
Nashik-422009.
Ph-0253 2394485
Email- sumitkumath@gmail.com
WEB: sumitkumath.com