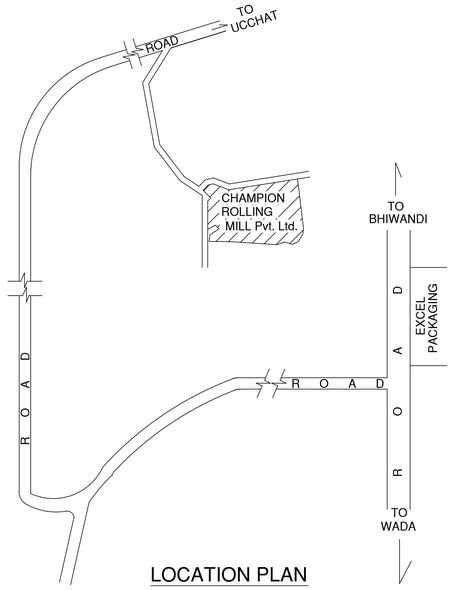

LOCATION PLAN
1:4000

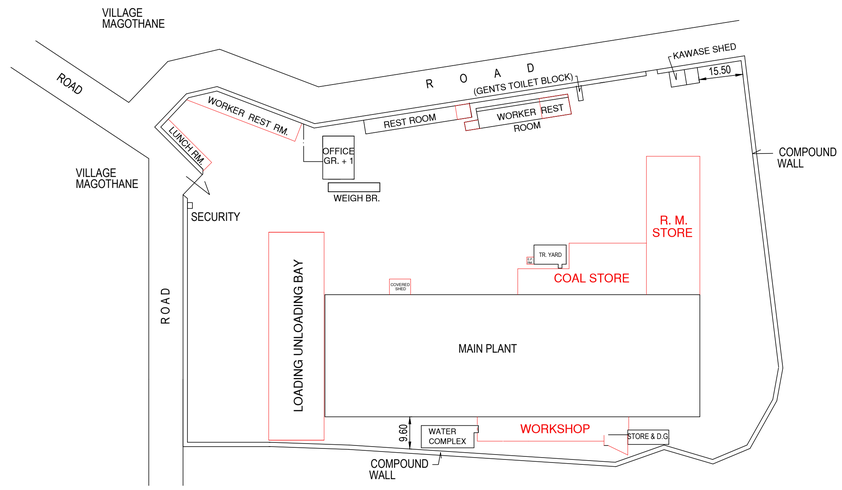

BLOCK PLAN
1:1000

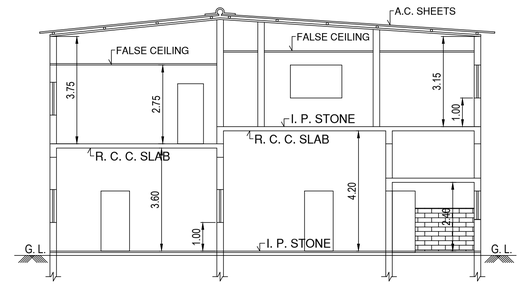

SECTION B - B
1:100

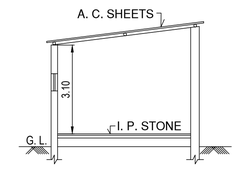

SECTION C - C
1:100

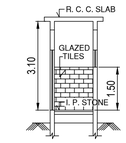

SECTION E - E
1:100

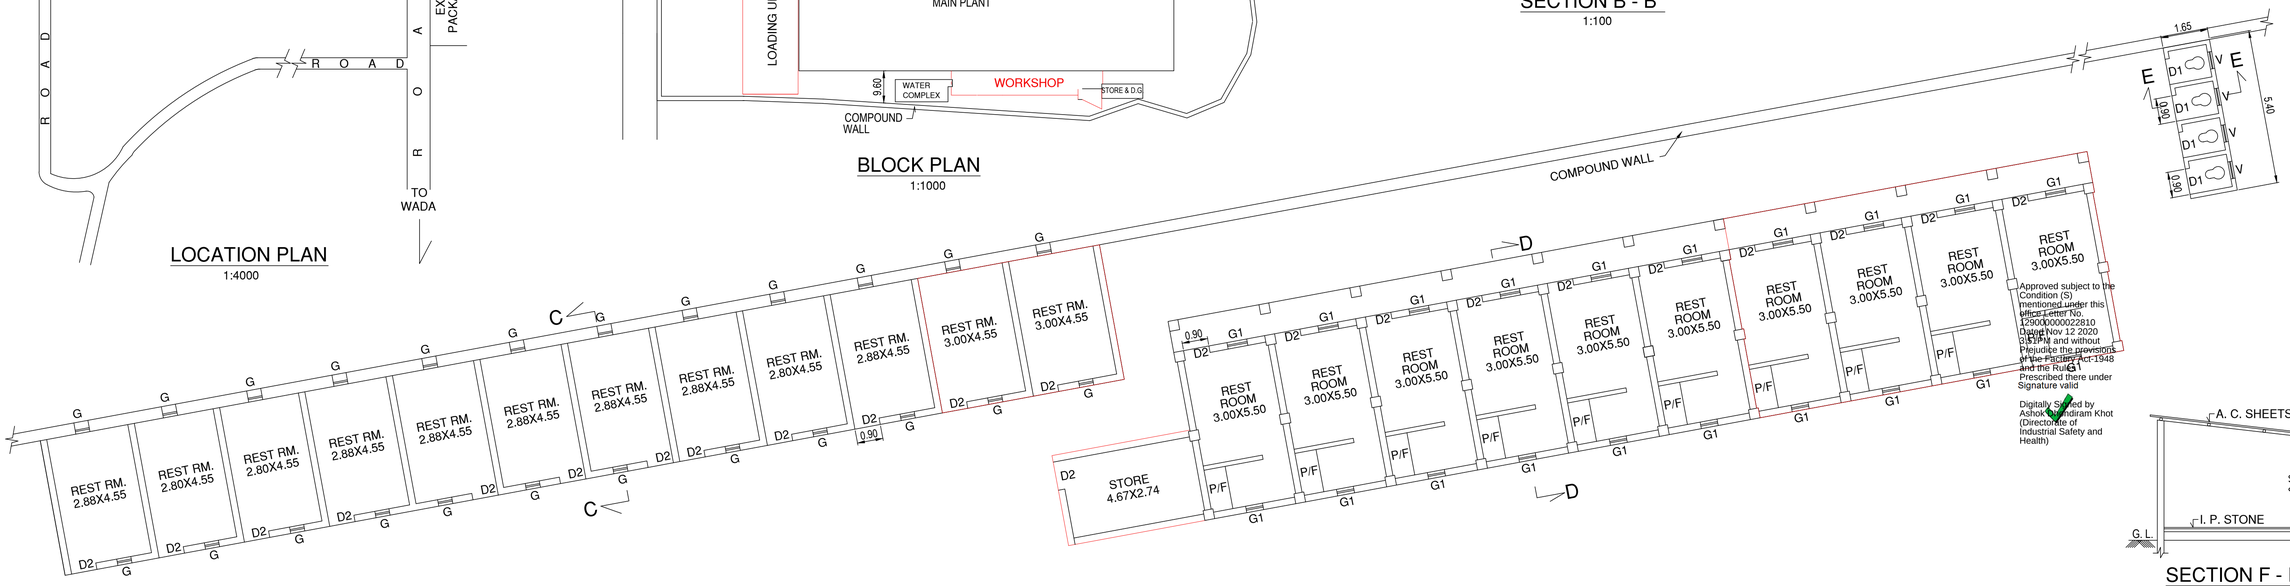

Approved subject to the Condition (S) mentioned under this office Letter No. 129000000022810 Dated Nov 12 2020 3:21PM and without Prejudice the provisions of the Factory Act 1948 and the Rules Prescribed there under Signature valid

Digitally Signed by Ashok Narendram Khot (Directorate of Industrial Safety and Health)

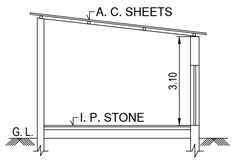

SECTION F - F
1:100

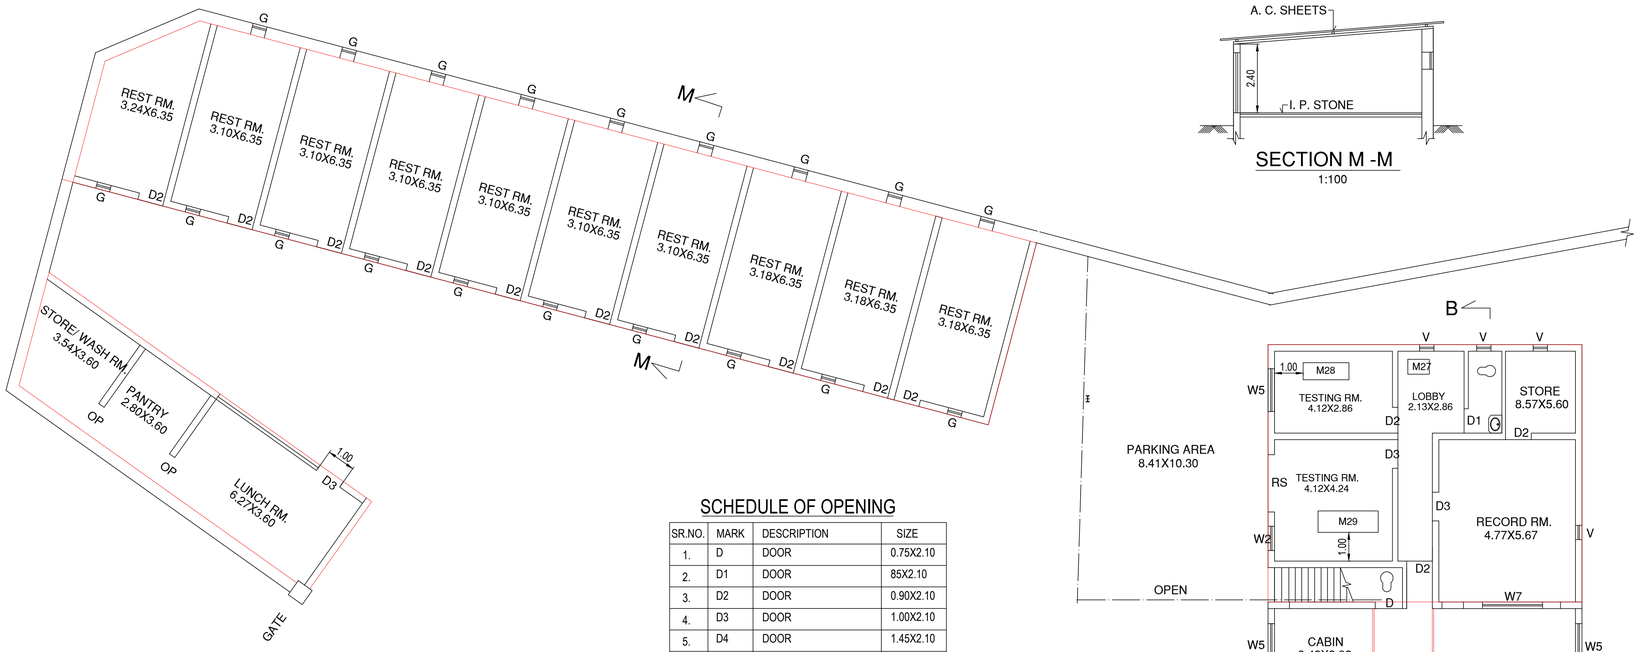

SECTION M -M
1:100

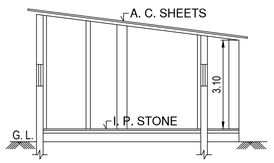

SECTION D - D
1:100

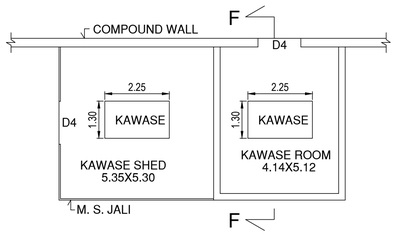

GROUND FLOOR PLAN
1:100
(KAWASE SHED)

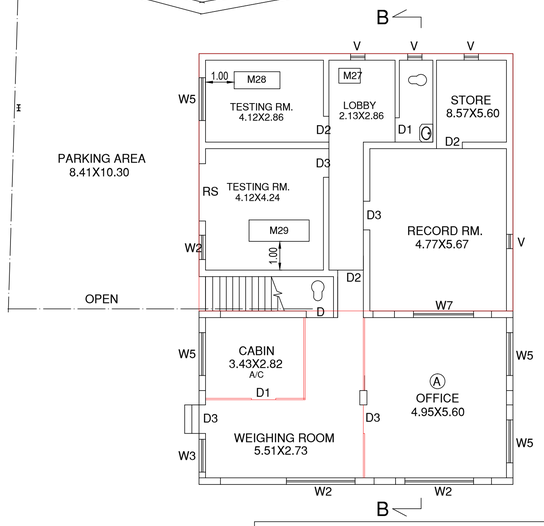

GROUND FLOOR PLAN
1:100
(OFFICE BLDG.)

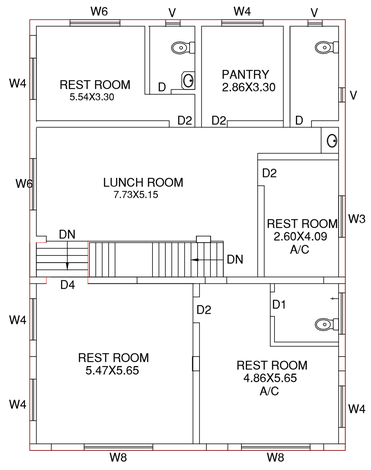

FIRST FLOOR PLAN
1:100
(OFFICE BLDG.)

EARLIER APPROVAL NO.
PLN/KLN/VVK/315/7018/08
DATED = 01-12-2008

REFER:-
FOR MAIN SHED REFER DRG. NO. P-67/OA

NOTES:-
1. APPLICANT'S PREMISES SHOWN THUS
2. MACHINERY SHOWN THUS
3. URINALS SHOWN THUS
4. WASH BASINS SHOWN THUS

SCHEDULE OF OPENING

SR.NO.	MARK	DESCRIPTION	SIZE
1.	D	DOOR	0.75X2.10
2.	D1	DOOR	85X2.10
3.	D2	DOOR	0.90X2.10
4.	D3	DOOR	1.00X2.10
5.	D4	DOOR	1.45X2.10
6.	RS	ROLLING SHUTTER	2.00X2.40
7.	W	GLASS WINDOW	1.05X1.10
8.	W1	GLASS WINDOW	0.90X1.10
9.	W2	GLASS WINDOW	0.85X1.15
10.	W3	GLASS WINDOW	1.15X1.15
11.	W4	GLASS WINDOW	1.45X1.15
12.	W5	GLASS WINDOW	1.50X1.15
13.	W6	GLASS WINDOW	1.75X1.15
14.	W7	GLASS WINDOW	2.10X1.15
15.	W8	GLASS WINDOW	2.40X1.15
16.	V	VENT	0.60X0.60
17.	G	R. C. C. GRILL	0.60X0.60
18.	V	VENT.	0.50X0.90

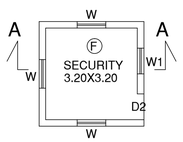

GROUND FLOOR PLAN
1:100
(SECURITY)

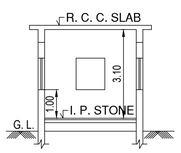

SECTION A - A
1:100

CHAMPION ROLLING MILL Pvt. Ltd.
GUT NO.- 2, 4, 21 &16, VILLAGE.=WARDHA,
TAL.- WADA, DIST.- THANE. PIN NO.-421303

MACHINE LAY - OUT

DRG.NO.	JOB.NO.	DATE	DRN BY	CHD BY	SCALE
P - 68/OB	68/20	11/20	SHRIKANT	A.C.K.	AS SHOWN