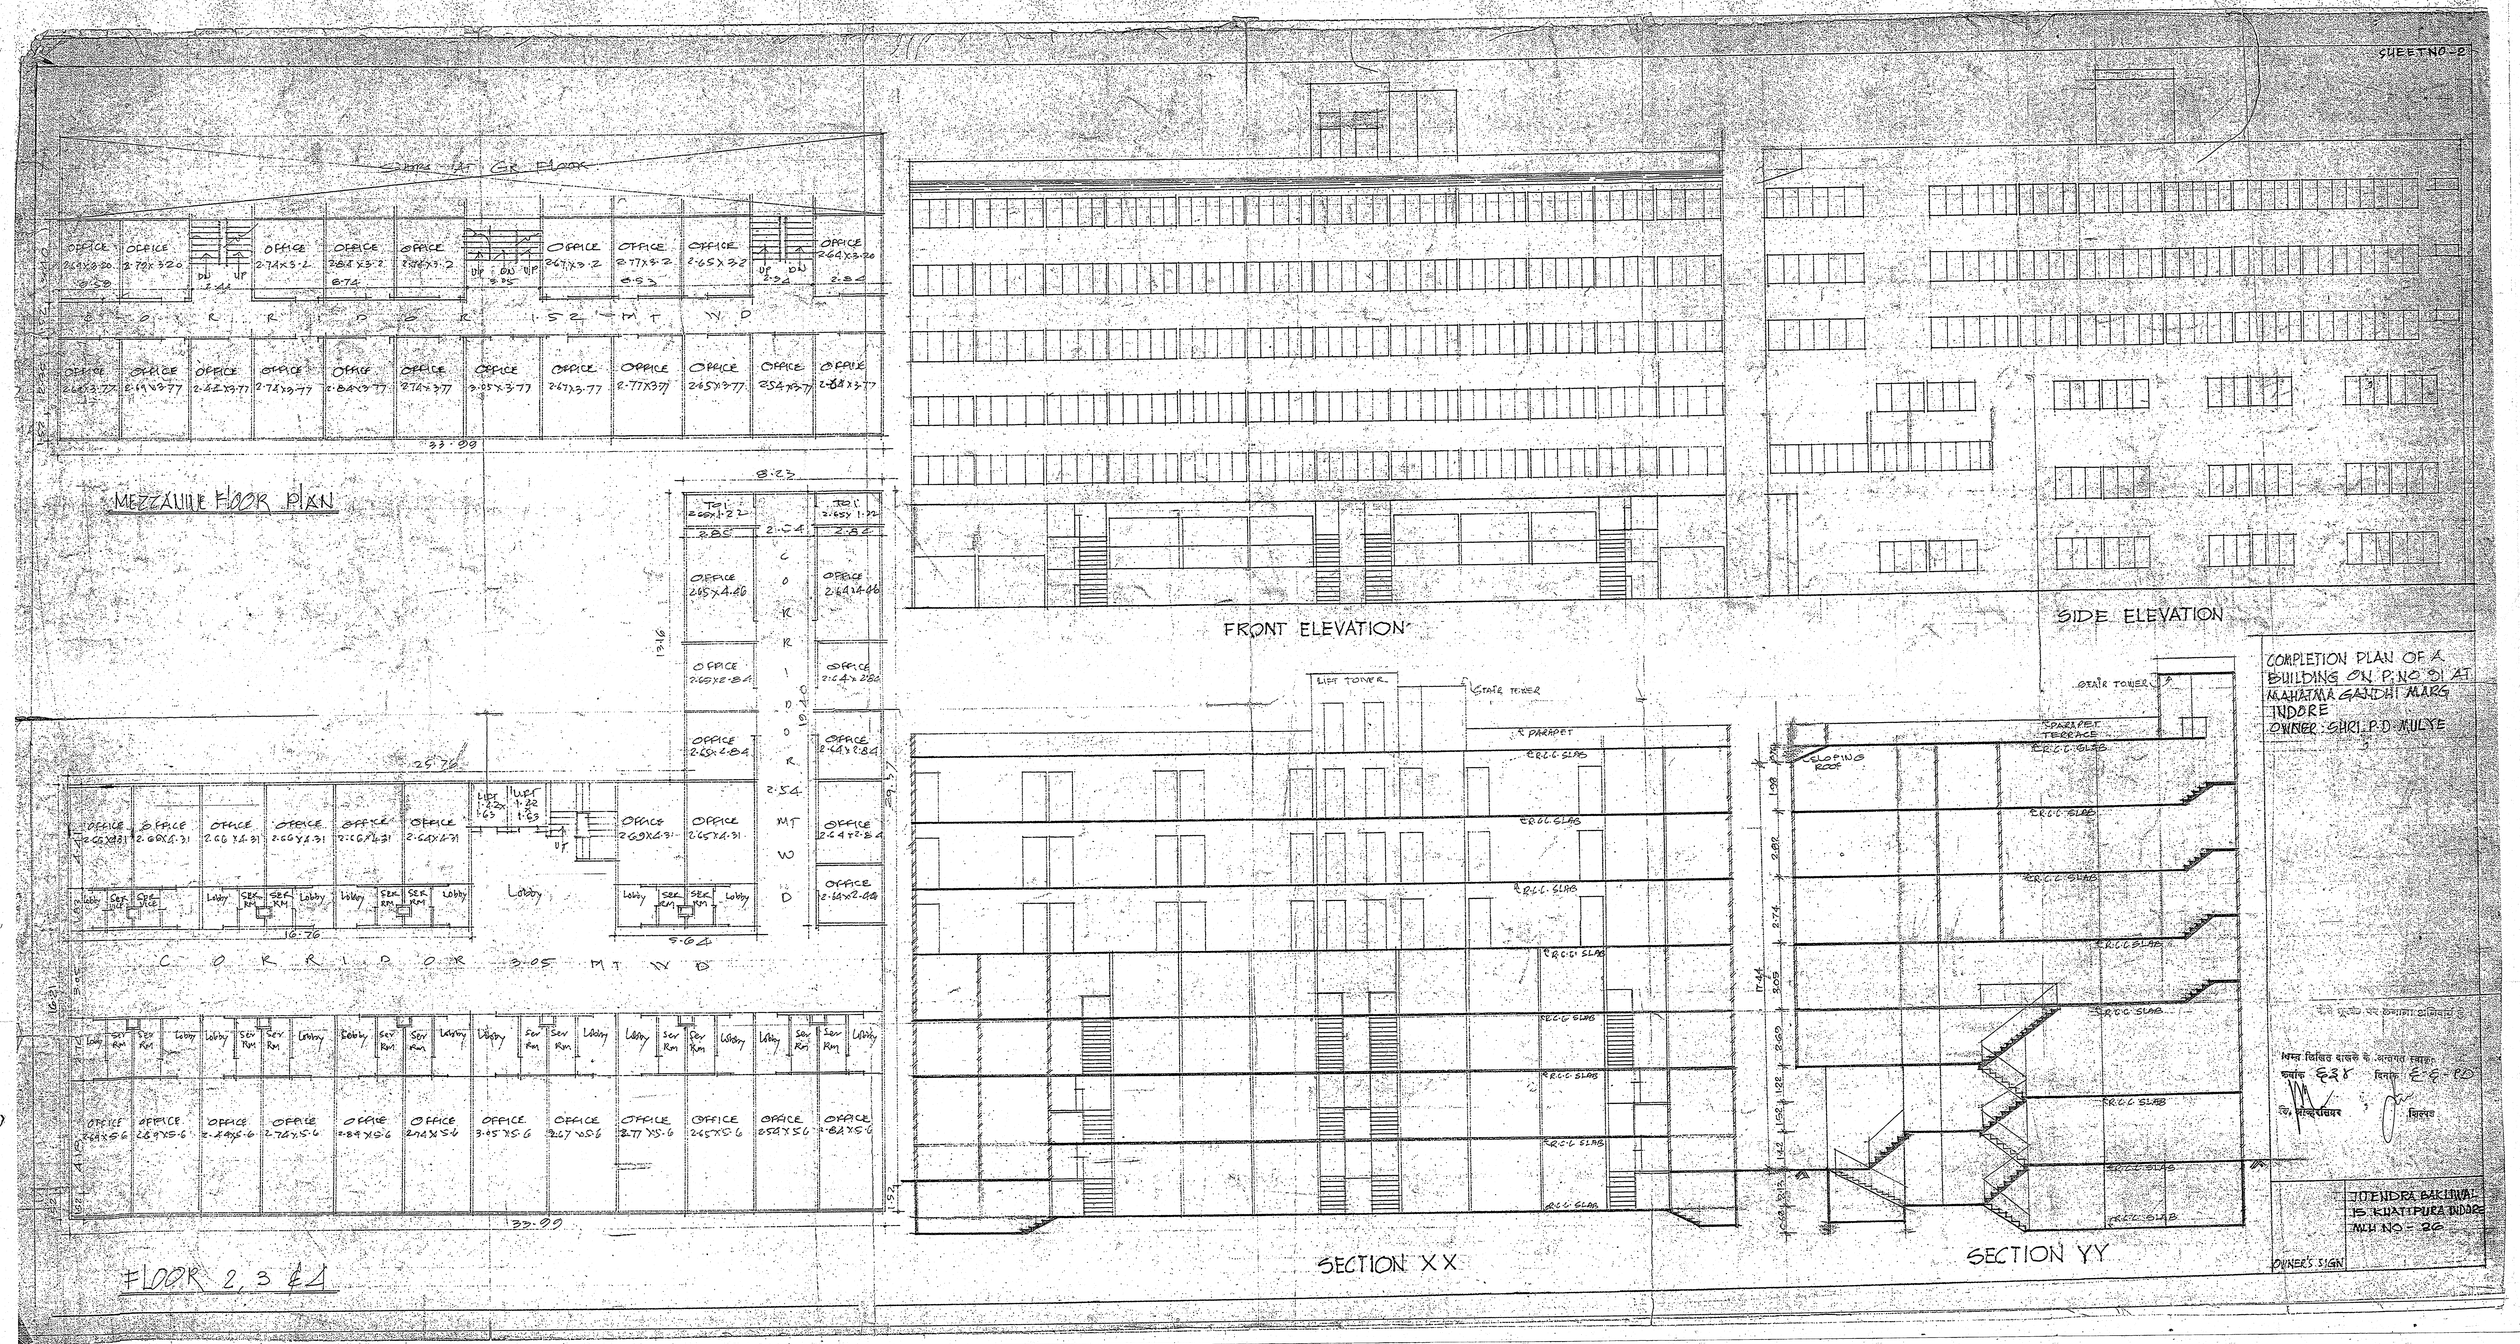
SHEET NO-2
MEZZANINE FLOOR PLAN
FLOOR 2, 3 & 4
FRONT ELEVATION
SIDE ELEVATION
SECTION XX
SECTION YY
COMPLETION PLAN OF A BUILDING ON P.NO 91 AT MAHATMA GANDHI MARG INDORE
OWNER: SHRI. P.D. MULYE
JITENDRA BAKLIWAL
15 KHATIPURA INDORE
MCH NO - 26
OWNER'S SIGN