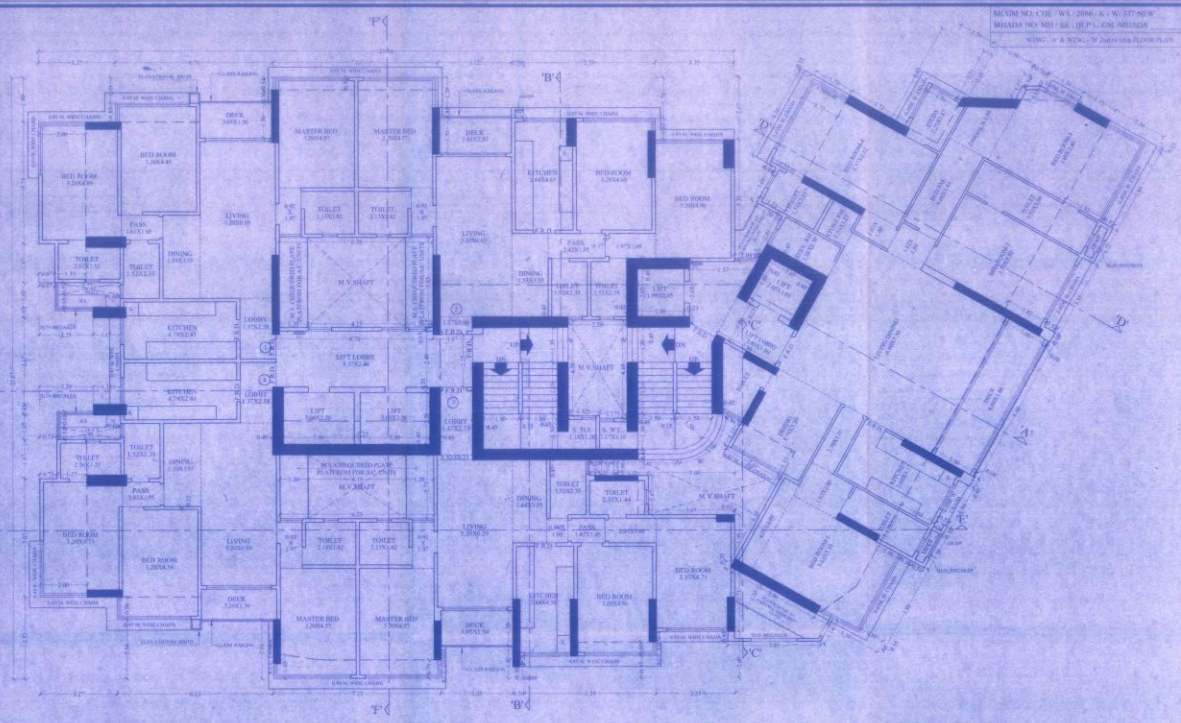

3rd To 7th & 9th (TO BE HANDED OVER TO MHADA) TYPICAL FLOOR PLAN (WING -'A')
10th To 16th TYPICAL FLOOR PLAN (WING -'A')
SCALE 1:100

2nd To 6th & 8th To 15th TYPICAL FLOOR PLAN (WING -'B')
SCALE 1:100

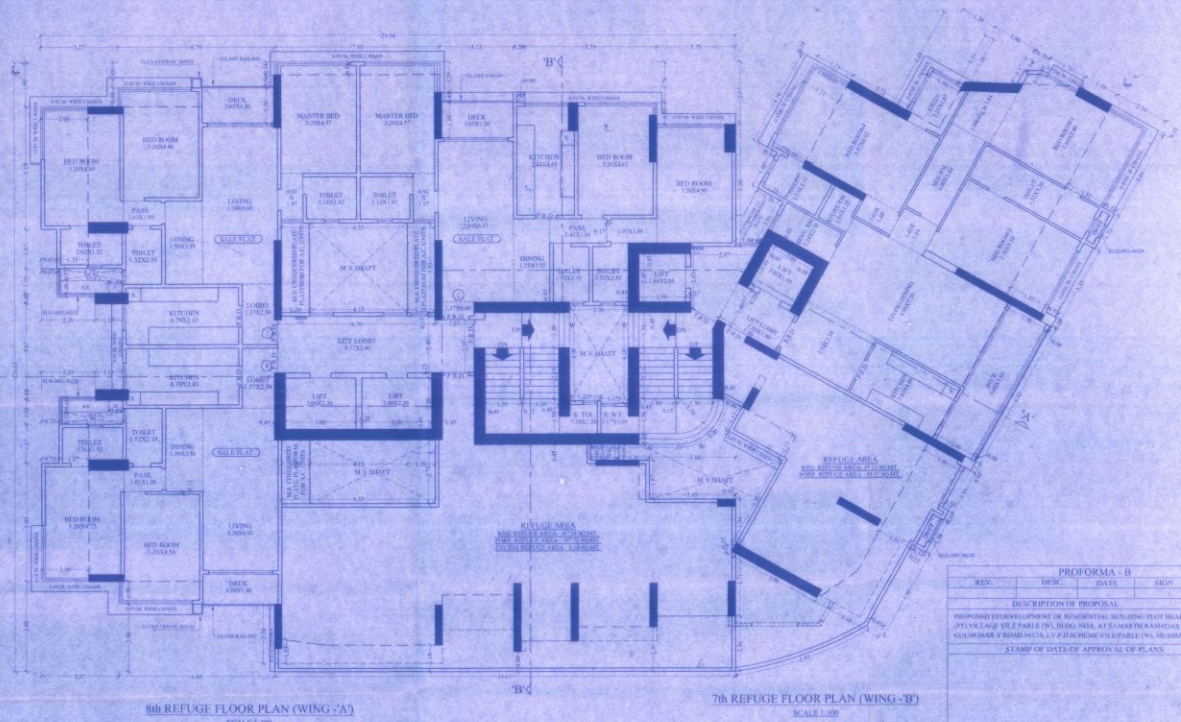

8th REFUGE FLOOR PLAN (WING -'A')
SCALE 1:100

7th REFUGE FLOOR PLAN (WING -'B')
SCALE 1:100

CARPET AREA CALCULATION

2nd to 16th FLOOR (WING 'A') FLAT NO. 601

LIVING	3.20	X	6.69	X	1 NO	=	21.41	SQ.MT.
DECK	1.60	X	1.50	X	1 NO	=	4.59	SQ.MT.
LOBBY	1.37	X	2.58	X	1 NO	=	3.53	SQ.MT.
DINING	3.09	X	2.35	X	1 NO	=	7.66	SQ.MT.
KITCHEN	4.79	X	2.40	X	1 NO	=	11.04	SQ.MT.
BED ROOM	3.26	X	4.49	X	1 NO	=	14.37	SQ.MT.
BED ROOM	3.20	X	4.89	X	1 NO	=	15.05	SQ.MT.
TOILET	2.40	X	1.52	X	1 NO	=	3.99	SQ.MT.
MASTER BED	3.20	X	4.57	X	1 NO	=	14.62	SQ.MT.
	0.92	X	1.97	X	1 NO	=	1.81	SQ.MT.
TOILET	2.12	X	1.82	X	1 NO	=	3.85	SQ.MT.
TOILET	1.52	X	2.35	X	1 NO	=	3.57	SQ.MT.
PASS.	1.61	X	1.05	X	1 NO	=	1.69	SQ.MT.
D.J.	1.05	X	0.15	X	1 NO	=	0.16	SQ.MT.
	0.90	X	0.15	X	5 NOS	=	0.68	SQ.MT.
	0.75	X	0.15	X	5 NOS	=	0.56	SQ.MT.
	2.74	X	0.15	X	1 NO	=	0.41	SQ.MT.
TOTAL ADDITION						=	105.96	SQ.MT.

CARPET AREA CALCULATION

2nd to 16th FLOOR (WING 'A') FLAT NO. 602

LIVING	3.20	X	6.65	X	1 NO	=	21.86	SQ.MT.
DECK	3.05	X	1.50	X	1 NO	=	4.58	SQ.MT.
LOBBY	1.37	X	0.60	X	1 NO	=	0.82	SQ.MT.
DINING	3.13	X	2.35	X	1 NO	=	7.43	SQ.MT.
KITCHEN	2.40	X	4.65	X	1 NO	=	11.26	SQ.MT.
BED ROOM	3.20	X	4.65	X	1 NO	=	14.82	SQ.MT.
BED ROOM	3.20	X	4.90	X	1 NO	=	15.66	SQ.MT.
	0.92	X	1.97	X	1 NO	=	1.80	SQ.MT.
MASTER BED	3.20	X	4.89	X	1 NO	=	14.62	SQ.MT.
	0.92	X	1.97	X	1 NO	=	1.81	SQ.MT.
TOILET	2.12	X	1.82	X	1 NO	=	3.85	SQ.MT.
TOILET	1.52	X	2.35	X	2 NOS	=	7.14	SQ.MT.
PASS.	2.42	X	1.05	X	1 NO	=	2.54	SQ.MT.
D.J.	1.05	X	0.15	X	1 NO	=	0.16	SQ.MT.
	0.90	X	0.15	X	4 NOS	=	0.54	SQ.MT.
	0.75	X	0.15	X	3 NOS	=	0.34	SQ.MT.
	2.74	X	0.15	X	1 NO	=	0.41	SQ.MT.
TOTAL ADDITION						=	106.88	SQ.MT.

CARPET AREA CALCULATION

2nd to 7th & 9th to 16th FLOOR (WING 'A') FLAT NO. 603

LIVING	3.20	X	6.29	X	4 NO	=	20.13	SQ.MT.
DECK	1.05	X	1.50	X	1 NO	=	4.58	SQ.MT.
LOBBY	1.37	X	2.75	X	1 NO	=	3.74	SQ.MT.
DINING	3.13	X	2.35	X	1 NO	=	0.32	SQ.MT.
DINING	7.44	X	2.55	X	1 NO	=	5.11	SQ.MT.
KITCHEN	3.44	X	4.86	X	1 NO	=	11.33	SQ.MT.
BED ROOM	3.17	X	4.71	X	1 NO	=	14.93	SQ.MT.
	0.92	X	1.97	X	1 NO	=	2.33	SQ.MT.
TOILET	2.27	X	1.44	X	1 NO	=	3.26	SQ.MT.
BED ROOM	3.20	X	4.86	X	1 NO	=	15.59	SQ.MT.
MASTER BED	3.20	X	4.87	X	1 NO	=	14.65	SQ.MT.
	0.92	X	1.97	X	1 NO	=	1.81	SQ.MT.
TOILET	2.11	X	1.82	X	1 NO	=	3.84	SQ.MT.
TOILET	1.52	X	2.35	X	2 NOS	=	7.14	SQ.MT.
PASS.	1.42	X	1.05	X	1 NO	=	1.49	SQ.MT.
	0.90	X	1.05	X	1 NO	=	0.95	SQ.MT.
D.J.	0.90	X	0.15	X	1 NO	=	0.14	SQ.MT.
	0.90	X	0.75	X	5 NOS	=	0.68	SQ.MT.
	0.23	X	0.15	X	5 NOS	=	0.34	SQ.MT.
	2.74	X	0.15	X	1 NO	=	0.41	SQ.MT.
TOTAL ADDITION						=	105.95	SQ.MT.

CARPET AREA CALCULATION

2nd to 7th & 9th to 16th FLOOR (WING 'A' - FLAT NO. 604)

LIVING	3.20	X	6.91	X	1 NO	=	22.16	SQ.MT.
DECK	3.20	X	1.30	X	1 NO	=	4.59	SQ.MT.
LOBBY	1.37	X	2.58	X	1 NO	=	3.53	SQ.MT.
DINING	3.19	X	2.35	X	1 NO	=	7.64	SQ.MT.
KITCHEN	4.79	X	2.40	X	1 NO	=	11.04	SQ.MT.
BED ROOM	3.26	X	4.75	X	1 NO	=	15.26	SQ.MT.
TOILET	2.56	X	1.52	X	1 NO	=	3.89	SQ.MT.
BED ROOM	3.20	X	4.56	X	1 NO	=	14.59	SQ.MT.
MASTER BED	3.20	X	4.57	X	1 NO	=	14.62	SQ.MT.
	0.92	X	1.97	X	1 NO	=	1.81	SQ.MT.
TOILET	2.12	X	1.82	X	1 NO	=	3.85	SQ.MT.
TOILET	1.52	X	2.35	X	1 NO	=	3.57	SQ.MT.
PASS.	1.61	X	1.05	X	1 NO	=	1.68	SQ.MT.
D.J.	1.05	X	0.15	X	1 NO	=	0.16	SQ.MT.
	0.90	X	0.15	X	5 NOS	=	0.68	SQ.MT.
	0.75	X	0.15	X	3 NOS	=	0.34	SQ.MT.
	2.74	X	0.15	X	1 NO	=	0.41	SQ.MT.
TOTAL ADDITION						=	105.99	SQ.MT.

PROFORMA - B

REV.	DESC.	DATE	SIGN

DESCRIPTION OF PROPOSAL

PROPOSED REDEVELOPMENT OF RESIDENTIAL BUILDING PLOT BEARING C.T.S. NO.2 (PT) VILLAGE VILE PARLE (W), BLDG. NOS. AT SAMARTH RAMDAS MARG, GULMOHAR X ROAD NO.10, J.V.P.D.SCHEME VILE PARLE (W), MUMBAI 400049

STAMP OF DATE OF APPROVAL OF PLANS

Approved subject to conditions mentioned in this office Letter No. 104/583 Building Cell/GM/MHADA
B 1 AUG 2018
Ex. Engr. Bldg. Permission Cell/Greater Mumbai
Maharashtra Housing & Area Development Authority

For Bharat Infrastructure & Engineering Pvt. Ltd.
NAME OF OWNER — SIGNATURE
DHAVAL BAROT
Director
BHARAT INFRASTRUCTURE & ENGINEERING PVT. LTD.
C.A. TO HDFC VRIKANT CHHE.

SHEET NO.	SCALE	DATE	DRN. BY	CHK'D. BY
	AS SHOWN			

ARCHITECTS — SIGNATURE

NORTH

AR. PARAG MUNGALE

S.P. ASSOCIATES
ARCHITECTS & ENGINEERS.
'CASABLANCA',1401, AT JN. OF GULMOHAR X ROAD NO.10 - SAMARTH RAMDAS RD. JVPD SCHEME, VILE PARLE (W.) MUMBAI - 400 049.