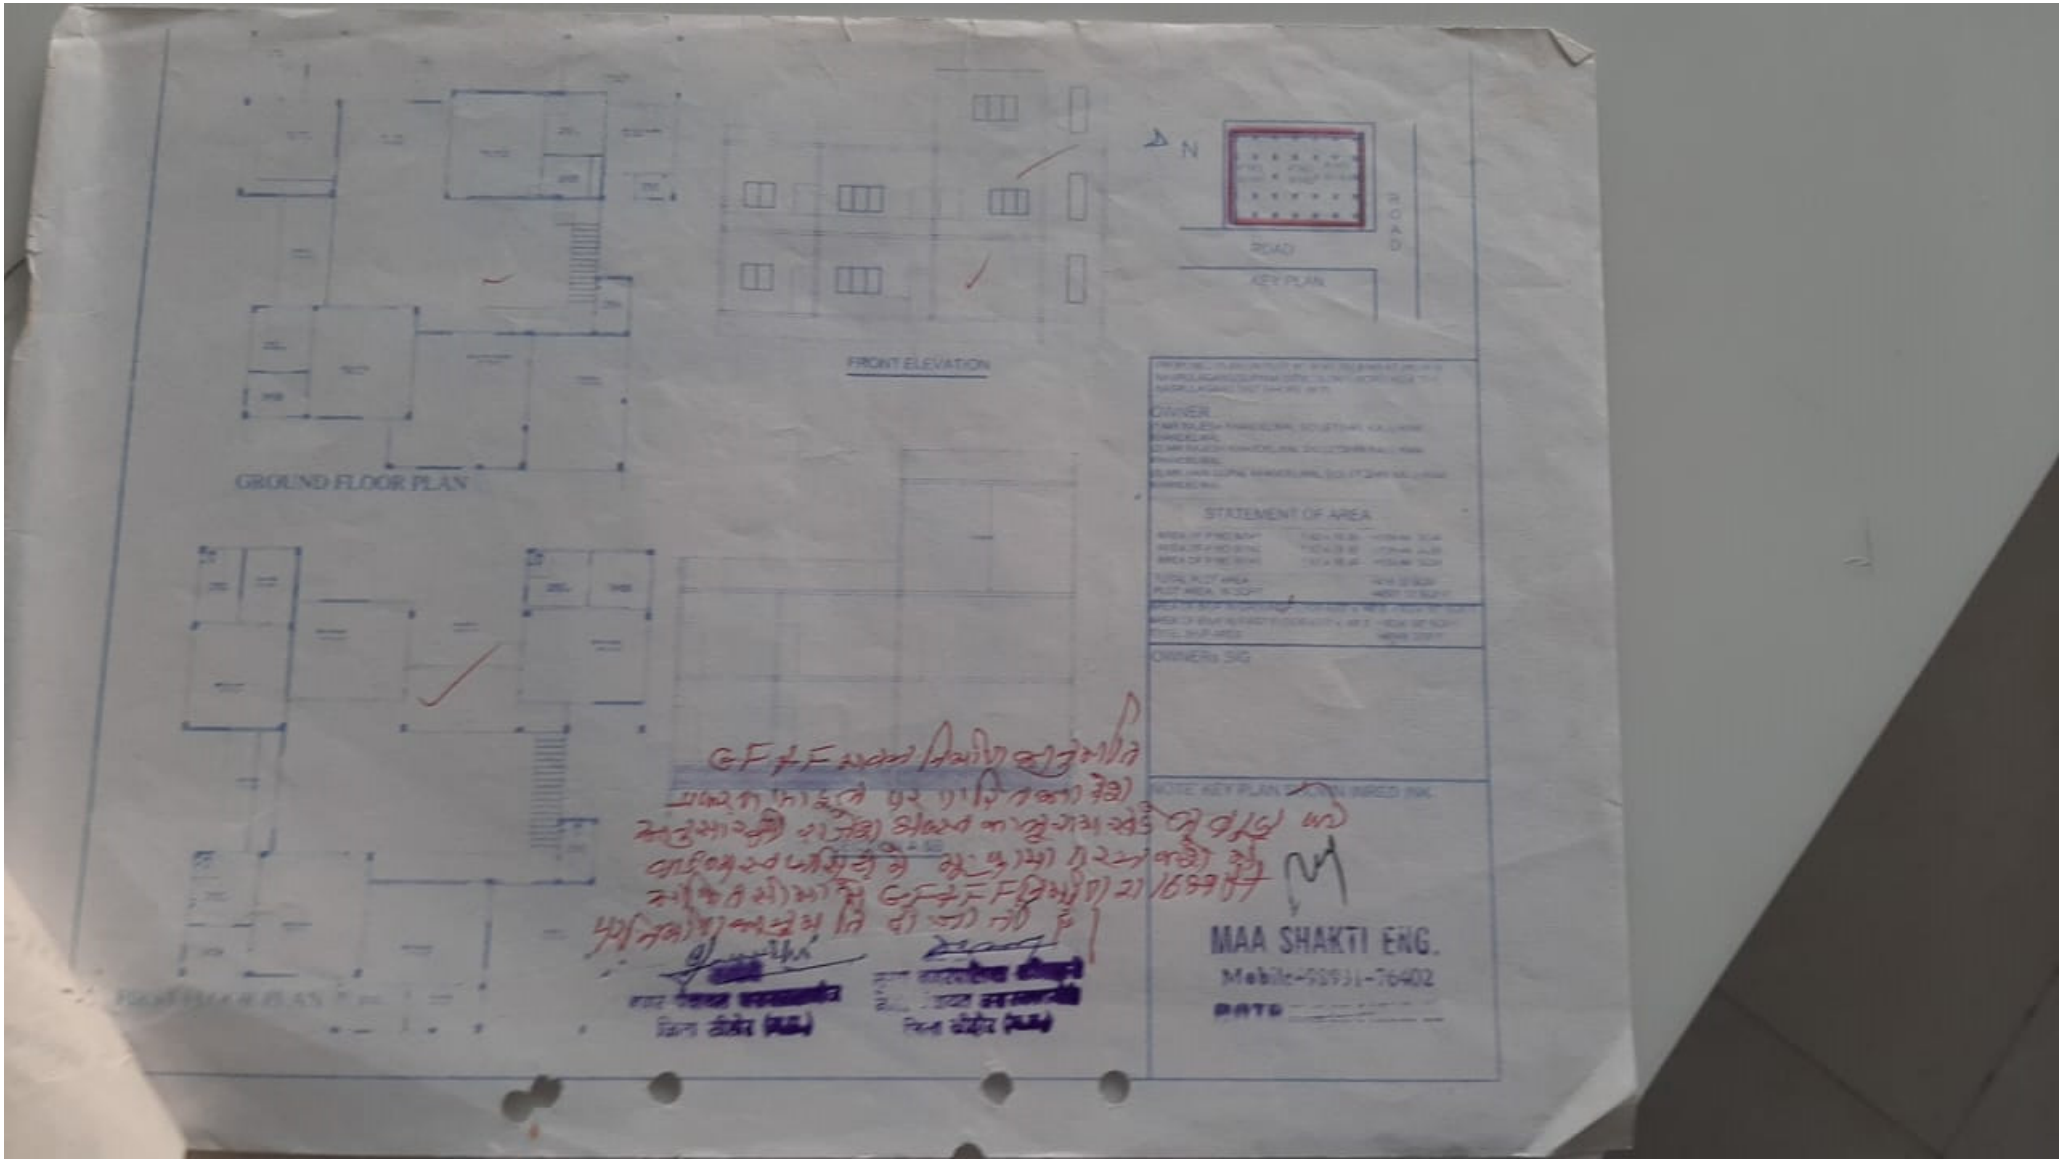
GROUND FLOOR PLAN
FRONT ELEVATION
N
ROAD
KEY PLAN
OWNER
STATEMENT OF AREA
OWNER's SIG.
MAA SHAKTI ENG.
Mobile-93931-76402
DATE