This is to certify that the Commencement Certificate/Development Permission/Revised Commencement Certificate/Revised Development Permission/Part Occupancy Certificate/Occupancy Certificate/Revised Occupancy Certificate granted/revised by the Competent Authority vide its Letter No. CHE/1033/20/AP/SRA dated 17/04/2019 is enclosed herewith.

Dated 17/04/2019

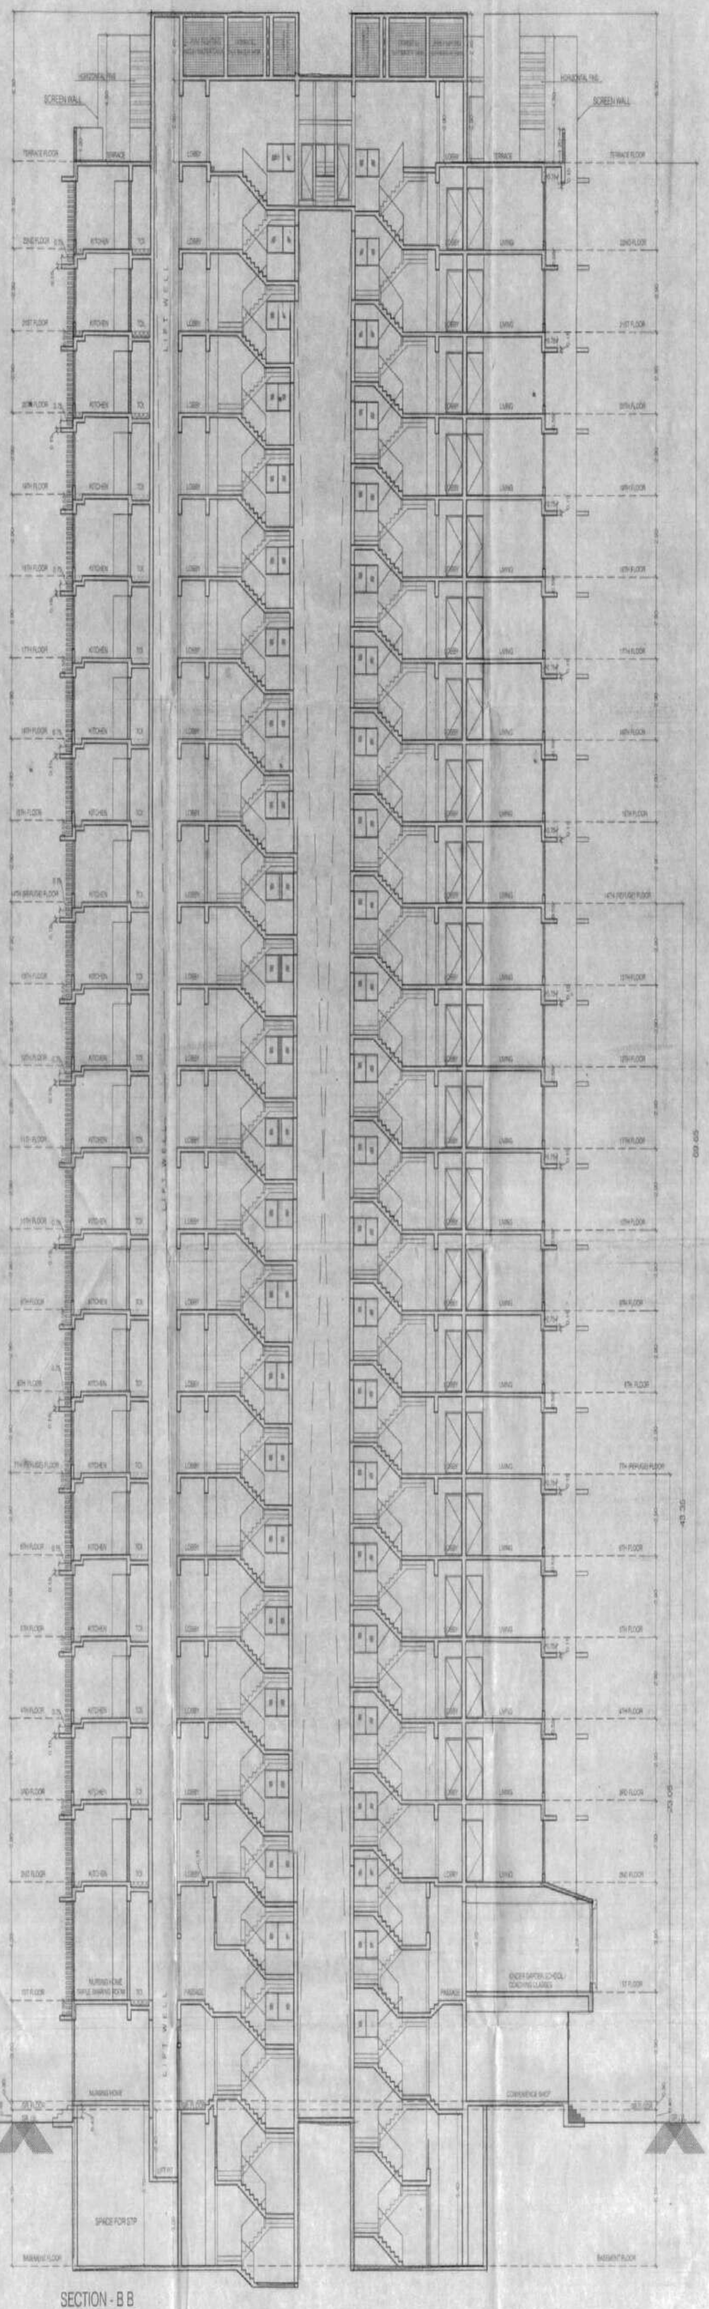

SECTION - B B
SCALE - 1:100

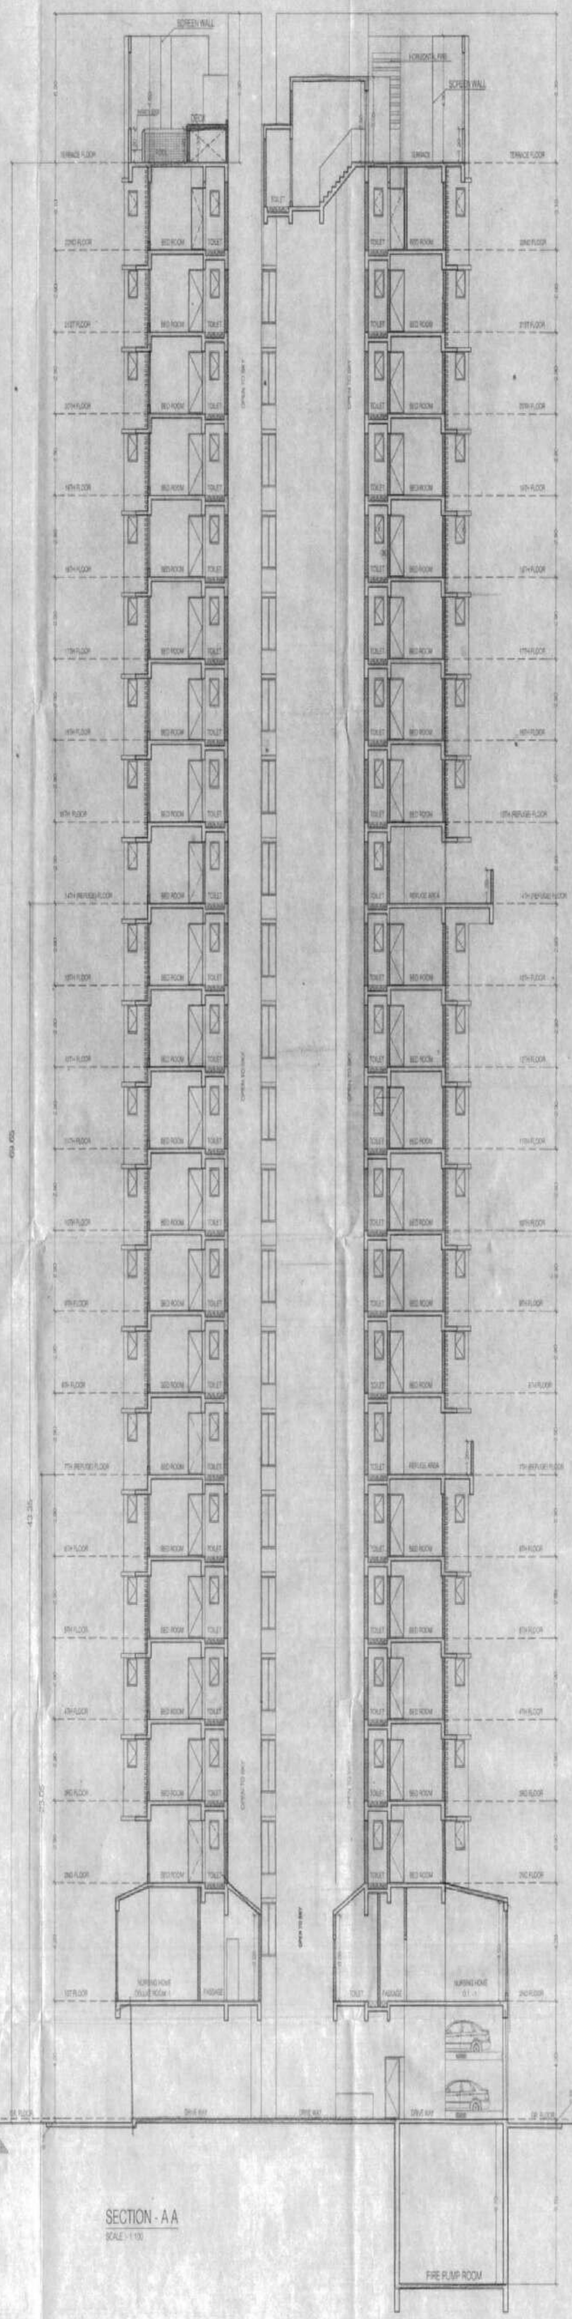

SECTION - A A
SCALE - 1:100

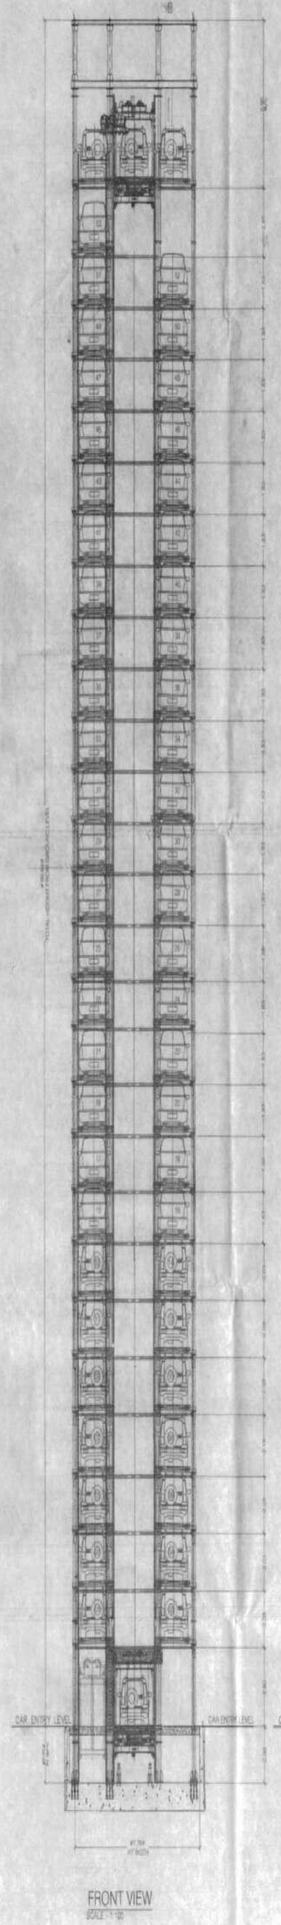

FRONT VIEW
SCALE - 1:100

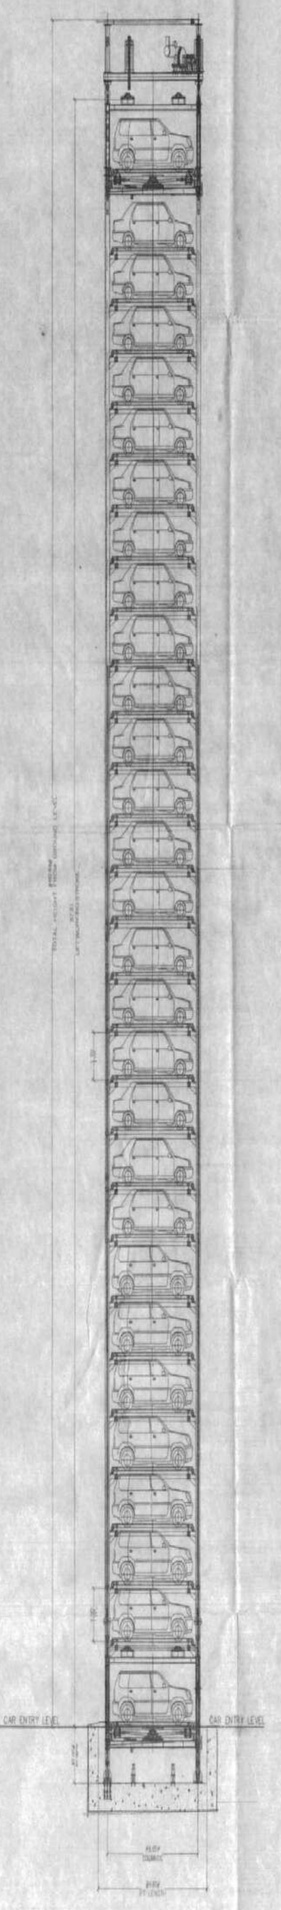

SIDE VIEW
SCALE - 1:100

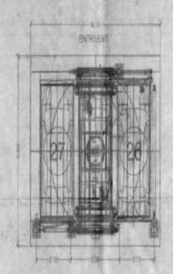

PARKING TOWER PLAN
SCALE - 1:100

FORM - II

CONTENTS OF SHEET

SECTION AA, BB AND PARKING TOWER DETAIL AND SECTION

DESCRIPTION OF PROPOSAL

PROPOSED S. R. SCHEME U/REG. 33(10) OF DCPR 2034 ON PROPERTY BEARING CTS NO. 2482/A & 2426 (PT.) OF VILLAGE DAHISAR, AT DAHISAR EAST, MUMBAI FOR :- BAJARANGDAS BAPPA SRA CHSL (LTD.).

NAME OF OWNER	SIGNATURE
M/S. OM SAATH REALTIES LLP.	
15A, VIN ELEGANCE, L.T. ROAD, BORIVALI (WEST), MUMBAI - 400 092.	

NAME, ADDRESS & SIGNATURE OF ARCHITECT	SIGNATURE
aakar ARCHITECTURE 3RD, MEZZANINE FLOOR, SATYAMEVA PRIMA COMMERCIAL CENTRE, DAHANUKAR WADI, KURLA (E), MUMBAI - 400 070. Ph.: 022 6772 8822 / 66 / 55 / 65 www.aakarmumbai.org	

STAMP OF DATE OF RECEIPT OF PLANS	STAMP OF DATE OF APPROVAL OF PLANS
	Approved Subject to the condition Mentioned in this office permission Letter no. SRA/ENG/ 1033/20/AP/SRA/17/4/2019 Dt. 22 APR 2019 Executive Engineer Slum Rehabilitation Authority

NORTH	DRAWN BY	JOB NO.	PATH:-
	MANISH	5038	