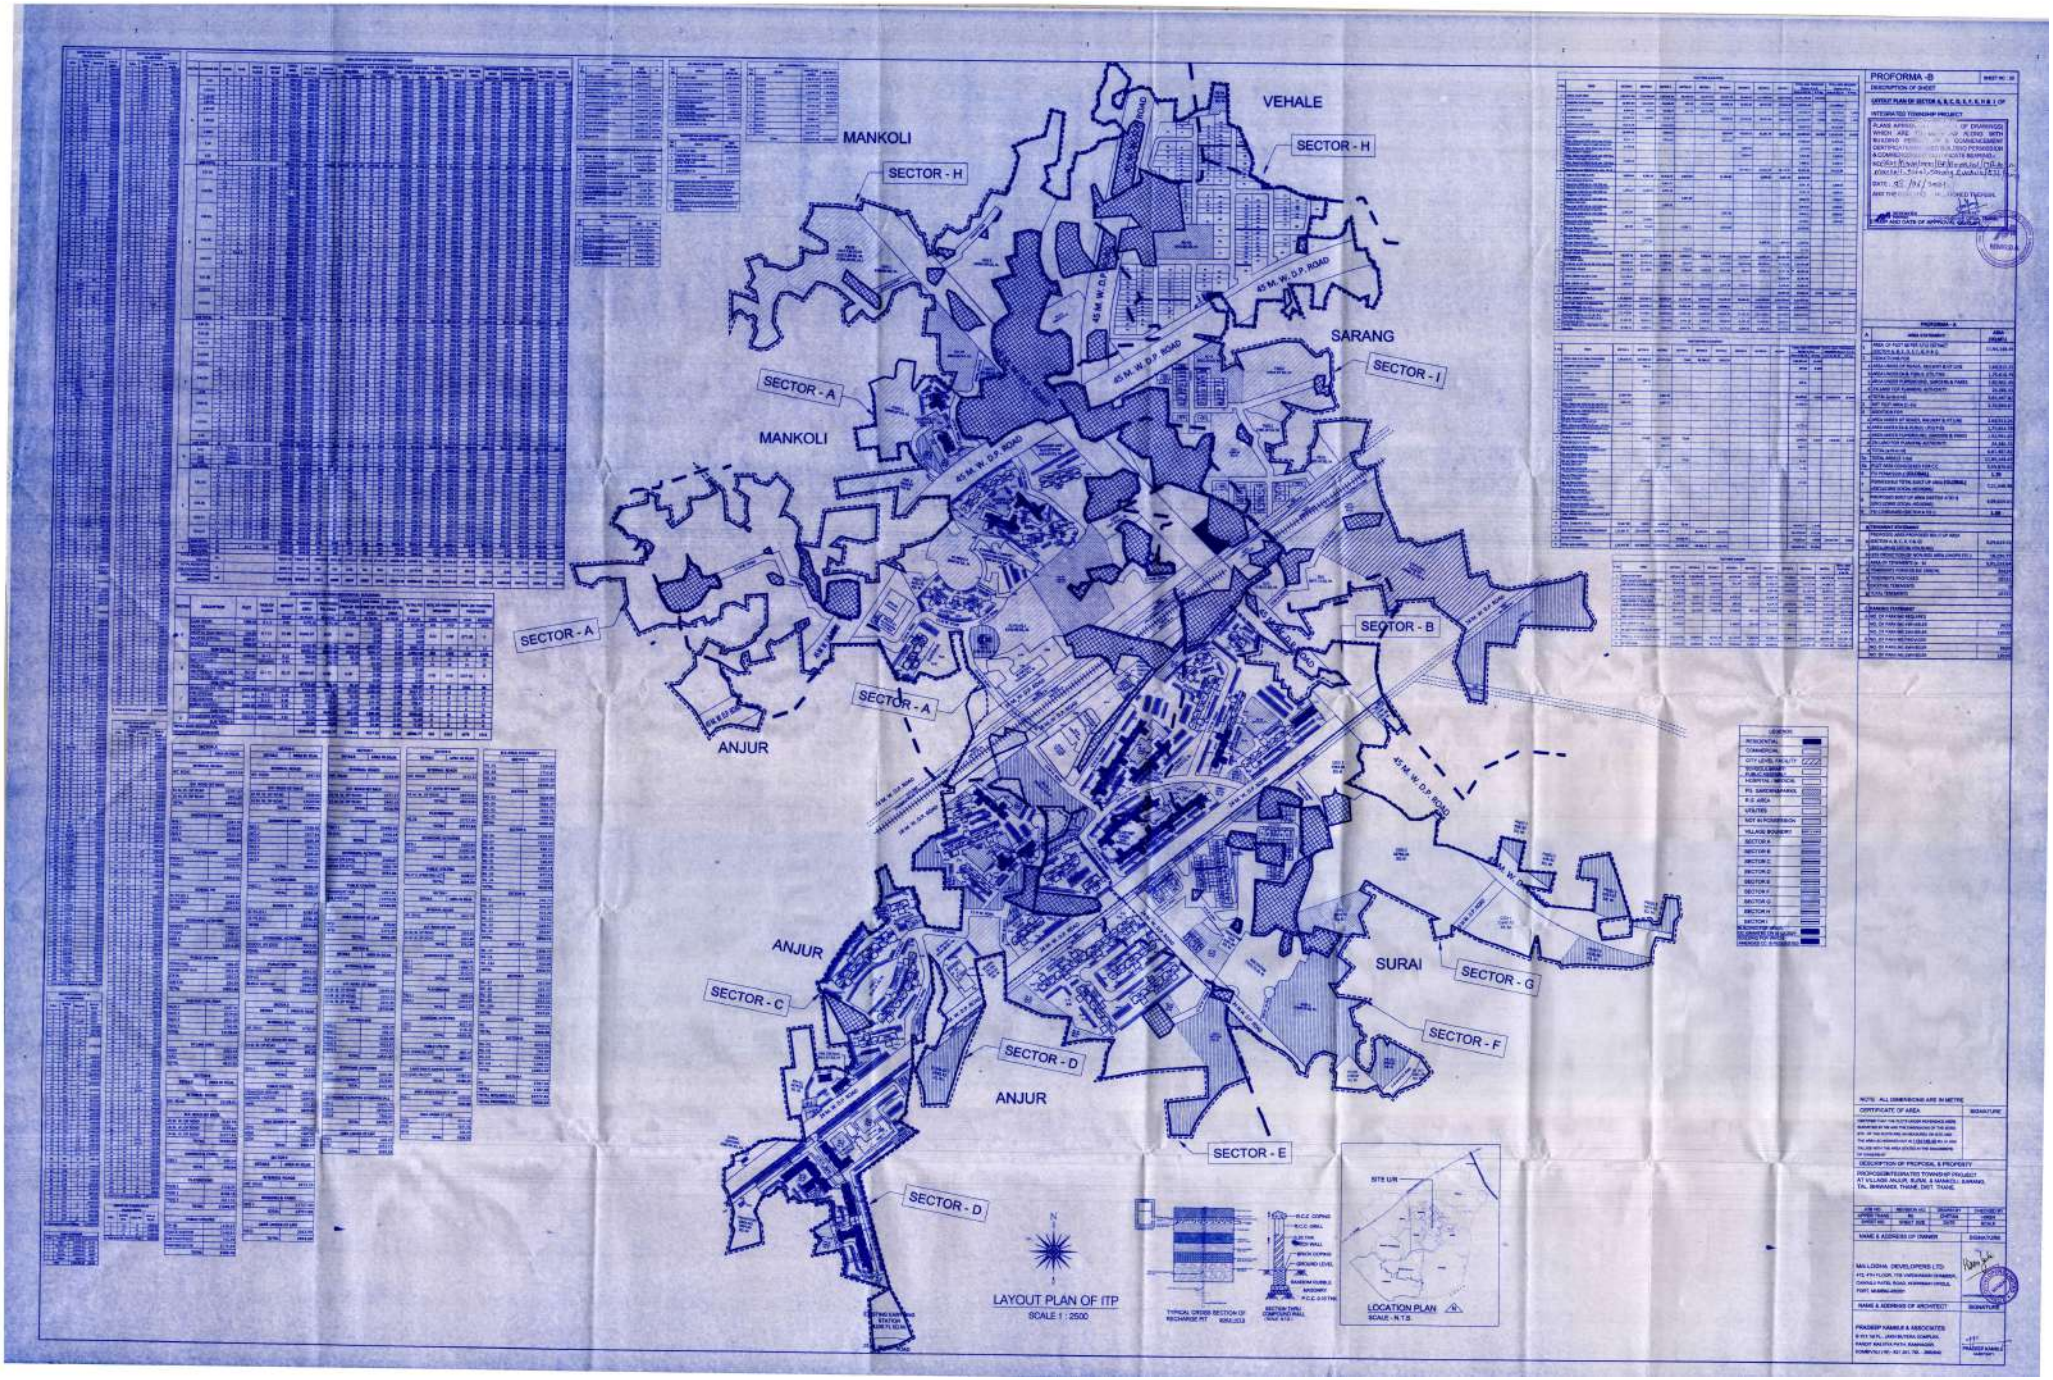
VEHALE
SECTOR - H
MANKOLI
SECTOR - H
45 M. W. D.P. ROAD
SARANG
SECTOR - I
SECTOR - A
MANKOLI
SECTOR - A
SECTOR - B
SECTOR - A
ANJUR
ANJUR
SECTOR - C
SECTOR - D
SURAI
SECTOR - G
SECTOR - F
ANJUR
SECTOR - E
SECTOR - D
LAYOUT PLAN OF ITP
SCALE 1 : 2500
LOCATION PLAN
SCALE - N.T.S.
PROFORMA -B