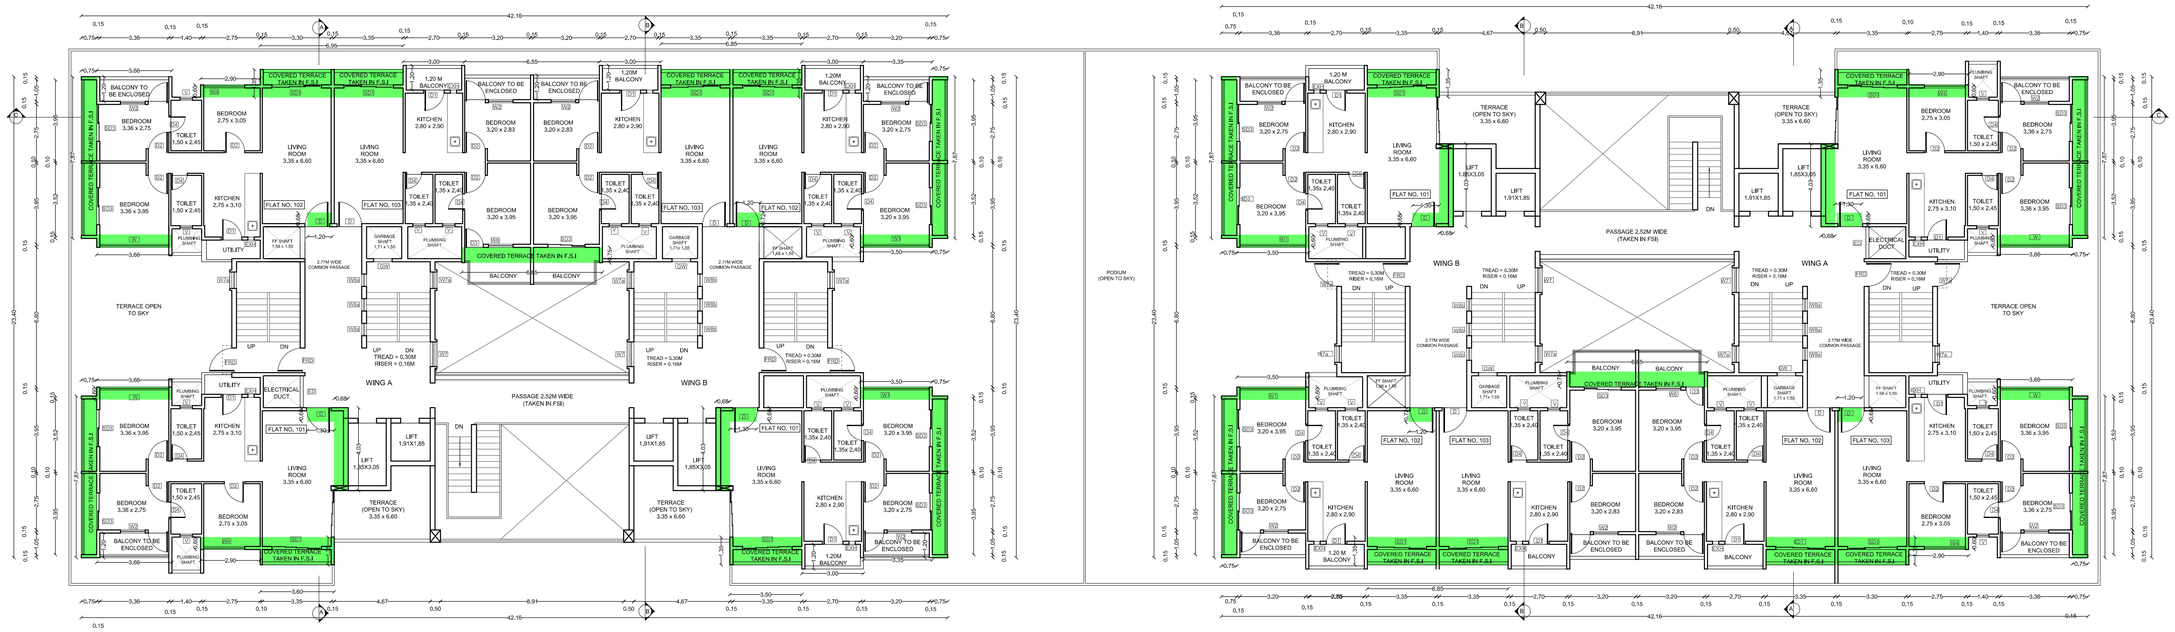

FIRST FLOOR PLAN
BUILDING TYPE - C1
(SCALE 1:100)

FIRST FLOOR PLAN
BUILDING TYPE - C2
(SCALE 1:100)

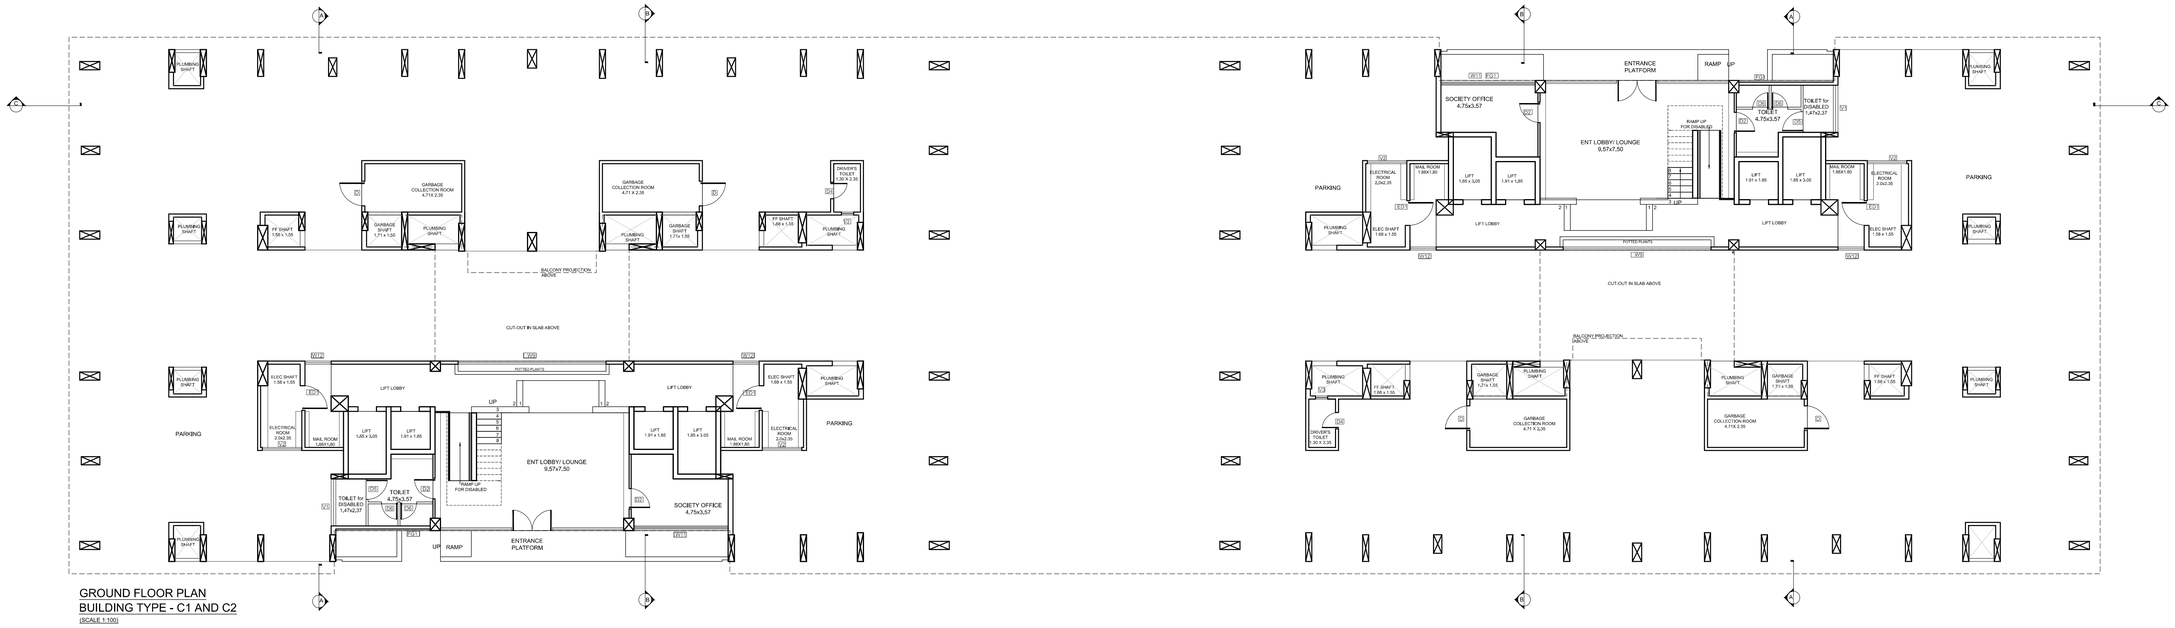

GROUND FLOOR PLAN
BUILDING TYPE - C1 AND C2
(SCALE 1:100)

LEGEND

ADDITION FOR FSI

BUILDING TYPE - C
WING 'C1' &'C2'

DRAWING YET TO BE SANCTIONED BY NASHIK MUNICIPAL CORPORATION

STAMP OF AUTHORITY

SHEET NO.09/22

OWNERS CONFIRMATION :

I CONFIRM THE ABOVE STATEMENT AND SHALL BE RESPONSIBLE FOR THE EXECUTION OF THE WORK AS PER SANCTIONED PLAN IN ALL RESPECTS .

SIGNATURE OF OWNER

OWNER :

M/S PRABHAV GRIHANIRMAN PVT.LTD.
NAME OF THE OWNER

ARCHITECT	NITIN KUTE	STRUCTURAL ENGINEER:	SANJAY RATNAPARKHI
Reg. No.	CA/91/13816	Reg. No.	

TITLE :

MUNICIPAL DRAWING

PROPOSED RESIDENTIAL GROUP HOUSING ON P.NO.01, S. NO. 210(P) & 213(P), AT PATHARDI ROAD , NASHIK. FOR M/S PRABHAV GRIHANIRMAN PVT. LTD.

NOTE :

UNLESS OTHERWISE SPECIFIED , DIMENSIONS ARE IN METERS WRITTEN DIMENSIONS TO BE FOLLOWED RATHER THAN SCALING THE DRAWING.

DRAWN BY	MAHARSHINEE	DWG.NO	01
CHKD. BY	AR. ARCHANA	SHT.NO	09/22
DATE	31.05.2017	SCALE	1:100

FILE PATH:-\\server\sfid-drive\oa-civil\2012\oac12-12-mahreya realtors group housing\prabhav grihanirman pvt ltd\04-submission\dwg\municipal 1\building c1 c2_27.05.2017_1_33_9189.dwg

ORIGIN ARCHITECTS
ARCHITECTS INTERIORS LANDSCAPE DESIGNERS
55, ADIMAI , SECTOR B ,
NEAR NAVASHYA GANAPATI,
OFF GANGAPUR RD., NASHIK.
PH.NO. 0253 2340828