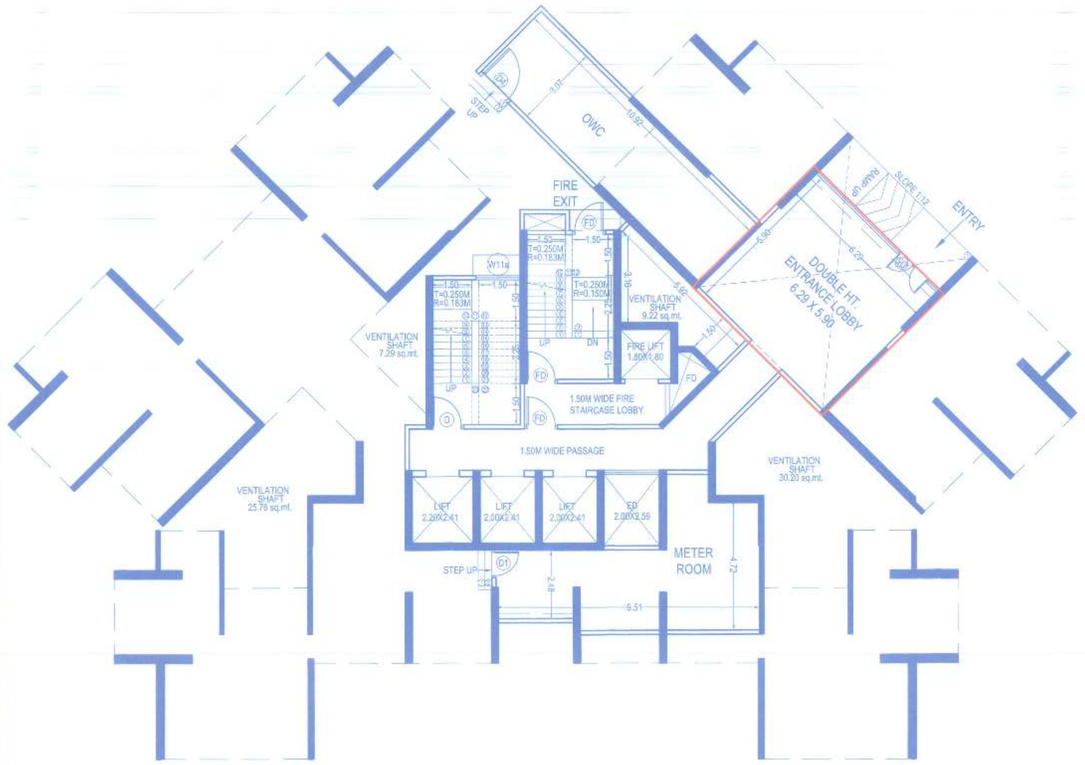

1 UPPER STILT LVL PLAN (BUILDING C)
Scale: 1:100

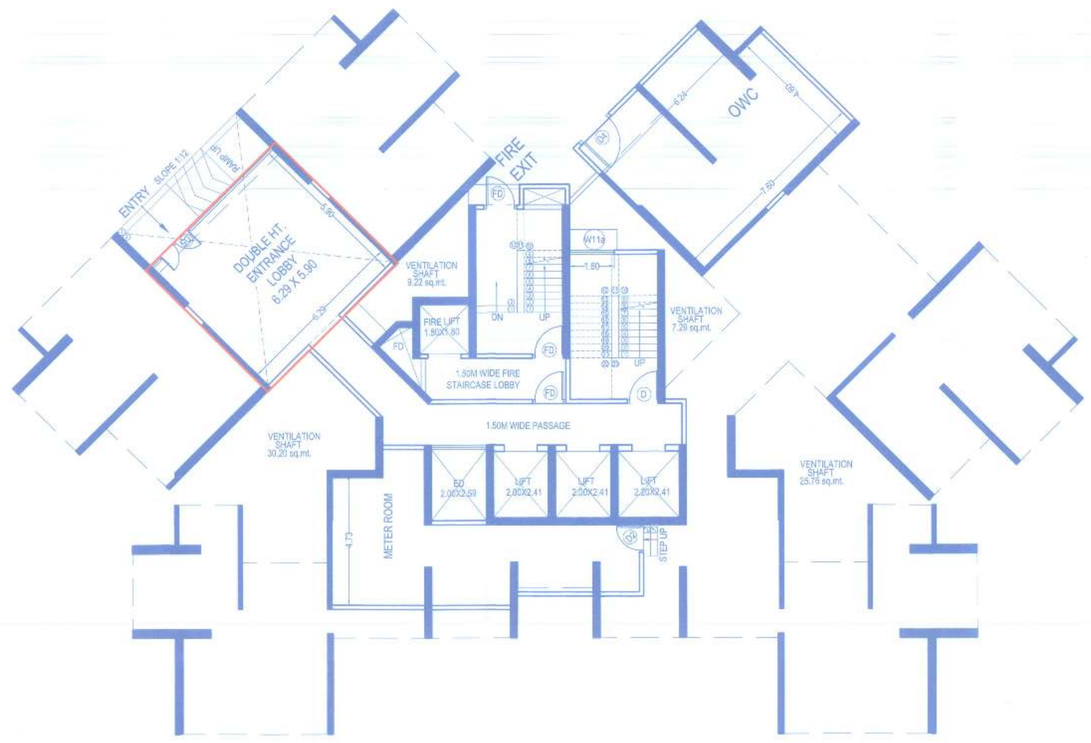

2 UPPER STILT LVL PLAN (BUILDING D)
Scale: 1:100

BUILT UP AREA STATEMENT- BUILDING C	
FLOORS	BUA
LOWER STILT LVL	0.00
UPPER STILT LVL	40.86
1st FLOOR	0.00
2nd FLOOR	0.00
3rd FLOOR	0.00
4th FLOOR	0.00
5th FLOOR	227.51
6th FLOOR	487.37
7th FLOOR	513.87
8th FLOOR	513.87
9th FLOOR	513.87
10th FLOOR	487.37
11th FLOOR	513.87
12th FLOOR	513.87
13th FLOOR	513.87
14th FLOOR	513.87
15th FLOOR	487.37
16th FLOOR	513.87
17th FLOOR	513.87
18th FLOOR	513.87
19th FLOOR	513.87
20th FLOOR	487.37
21st FLOOR	513.87
22nd FLOOR	513.87
23rd FLOOR	513.87
24th FLOOR	513.87
25th FLOOR	487.37
26th FLOOR	513.87
27th FLOOR	513.87
28th FLOOR	513.87
29th FLOOR	513.87
30th FLOOR	487.37
31st FLOOR	513.87
32nd FLOOR	513.87
33rd FLOOR	513.87
34th FLOOR	513.87
35th FLOOR	487.37
36th FLOOR	513.87
37th FLOOR	513.87
38th FLOOR	513.87
TOTAL	**17040.58**

BUILT UP AREA STATEMENT- BUILDING D	
FLOORS	BUA
LOWER STILT LVL	0.00
UPPER STILT LVL	40.86
1st FLOOR	0.00
2nd FLOOR	0.00
3rd FLOOR	0.00
4th FLOOR	0.00
5th FLOOR	227.51
6th FLOOR	487.37
7th FLOOR	513.87
8th FLOOR	513.87
9th FLOOR	513.87
10th FLOOR	487.37
11th FLOOR	513.87
12th FLOOR	513.87
13th FLOOR	513.87
14th FLOOR	513.87
15th FLOOR	487.37
16th FLOOR	513.87
17th FLOOR	513.87
18th FLOOR	513.87
19th FLOOR	513.87
20th FLOOR	487.37
21st FLOOR	513.87
22nd FLOOR	513.87
23rd FLOOR	513.87
24th FLOOR	513.87
25th FLOOR	487.37
26th FLOOR	513.87
27th FLOOR	513.87
28th FLOOR	513.87
29th FLOOR	513.87
30th FLOOR	487.37
31st FLOOR	513.87
32nd FLOOR	513.87
33rd FLOOR	513.87
34th FLOOR	513.87
35th FLOOR	487.37
36th FLOOR	0
37th FLOOR	513.87
38th FLOOR	513.87
TOTAL	**16526.71**

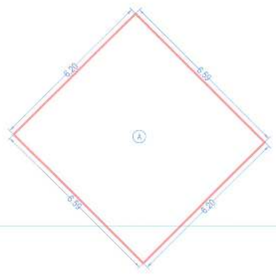

BUILT UP AREA CALCULATION								
ENTRANCE LOBBY-BLDG C & D								
A		6.2	X	6.59	X	1	NO =	40.86 SQ.MT.
TOTAL BUILT UP AREA							=	40.86 SQ.MT.

3 ENTRANCE LOBBY AREA DIAGRAM
BUILDING C & D
Scale: 1:100

TENEMENT STATEMENT			
BUILDING	FLOOR	FLAT NO.	CARPET AREA
C	6th TO 38TH	1	77.49
	6th TO 38TH	2	59.74
	6th TO 38TH	3	59.74
	7-9, 11-14, 16-19, 21-24, 26-29,31-34, 36-38	4	58.52
	7-9, 11-14, 16-19, 21-24, 26-29,31-34, 36-39	5	58.52
	6,10,15,20,25,30,35	5A	91.71
	6th TO 38TH	6	77.49

TENEMENT STATEMENT			
BUILDING	FLOOR	FLAT NO.	CARPET AREA
D	6th TO 38TH	1	77.49
	6th TO 38TH	2	59.74
	6th TO 38TH	3	59.74
	7-9, 11-14, 16-19, 21-24, 26-29,31-34, 36-38	4	58.52
	7-9, 11-14, 16-19, 21-24, 26-29,31-34, 36-39	5	58.52
	6,10,15,20,25,30,35	5A	91.71
	6th TO 38TH	6	77.49

UNIT CALCLUTIONS (BUILDING C)				
FLAT NO.	CARPET AREA	4BHK	3BHK	2BHK
1	77.49		33	
2	59.74			33
3	59.74			33
4	58.52			26
5	58.52			26
5A	91.71	7		
6	77.49		33	
		7	66	118
	TOTAL		191	

UNIT CALCLUTIONS (BUILDING D)				
FLAT NO.	CARPET AREA	4BHK	3BHK	2BHK
1	77.49		33	
2	59.74			33
3	59.74			33
4	58.52			26
5	58.52			26
5A	91.71	7		
6	77.49		33	
		7	66	118
	TOTAL		191	

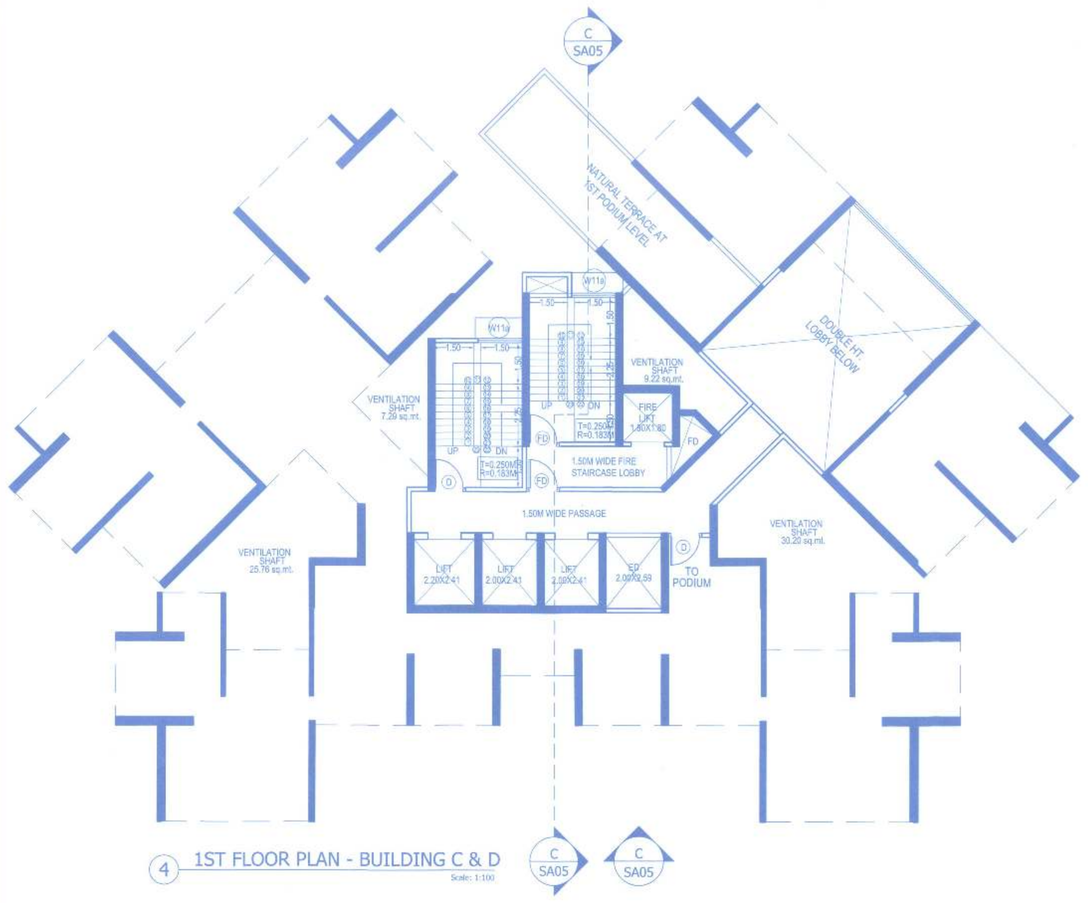

4 1ST FLOOR PLAN - BUILDING C & D
Scale: 1:100

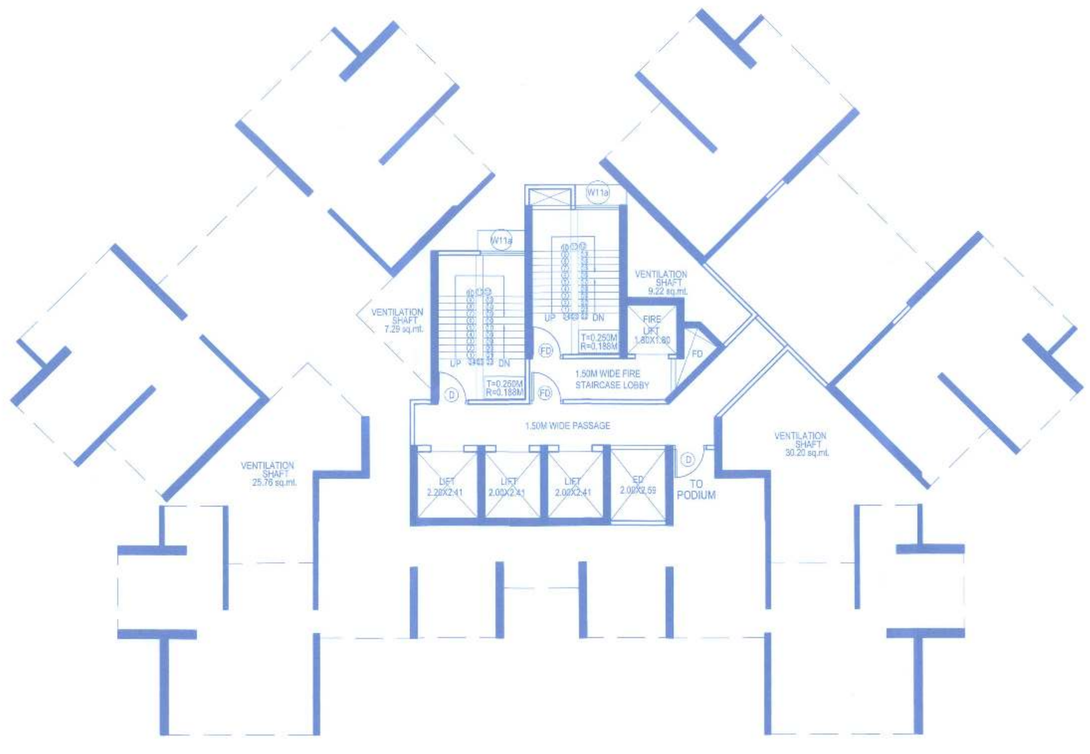

5 2ND, 3RD & 4TH FLOOR PLAN
BUILDING C & D
Scale: 1:100

DOORS SCHEDULE				
TYPE	SIZE			DESCRIPTION
FD	1.20	X	2.10	FIRE RESISTANCE DOOR
FD1	1.00	X	2.10	FIRE RESISTANCE DOOR
D	1.20	X	2.10	LAMINATED FLUSH DOOR
D1	1.00	X	2.10	LAMINATED FLUSH DOOR
D2	0.90	X	2.10	LAMINATED FLUSH DOOR
D3	0.75	X	2.10	LAMINATED FLUSH DOOR
D4	1.50	X	2.10	LAMINATED FLUSH DOOR
D5	1.50	X	2.10	GLASS DOUBLE DOOR
WINDOWS SCHEDULE				
TYPE	SIZE			DESCRIPTION
W1	3.07	X	2.35	SLIDING WINDOW
W2	2.90	X	2.35	SLIDING WINDOW
W3	2.30	X	2.35	SLIDING WINDOW
W4	3.29	X	2.35	SLIDING WINDOW
W4a	2.70	X	2.35	SLIDING WINDOW
W5	1.75	X	2.35	SLIDING WINDOW
W6	1.20	X	2.35	SLIDING WINDOW
W7	1.30	X	2.35	SLIDING WINDOW
W8	0.90	X	2.35	SLIDING WINDOW
W9	1.10	X	2.35	SLIDING WINDOW
W10	2.95	X	1.20	SLIDING WINDOW
W11	3.15	X	1.20	SLIDING WINDOW
W11a	1.60	X	1.20	SLIDING WINDOW
W12	2.45	X	2.35	SLIDING WINDOW
W13	1.80	X	2.35	SLIDING WINDOW
V	0.46	X	0.90	LOUVERED WINDOW
V1	0.75	X	0.90	LOUVERED WINDOW
V2	0.50	X	0.90	LOUVERED WINDOW

STAMP OF APPROVAL

या कार्यालयाचे बांधकाम परवानगी दाखीचे पत्रांक/दि- ७५९६३/दि.२७/०४/२०२३ नमांकित करी शर्तीस अधिन राहुन सदर परवानगी देण्यात येत आहे.
सहायक संचालक, नगररचना
पनवेल महानगरपालिका

DESCRIPTION OF PROPOSAL & PROPERTY

PROPOSED RESIDENTIAL COMPLEX ON PLOT BEARING GUT NOS. 51(2), 56 & 57(2), DIGHA, NAVI MUMBAI

NAME & SIGNATURE OF OWNER

M/S. B.K.S. GALAXY REALTORS PVT. LTD. &
M/S. PROVISO BUILDERS AND DEVELOPERS

Ar. Vishal Shah
CA / 2001 / 28393
ARCHITECT'S SIGNATURE

DRG No.	SCALE	DRAWN BY	CHECKED BY	DATE
TF/BKS05/A-SA22	AS SHOWN	SGH	–	06.04.2023

NAME & SIGNATURE OF ARCHITECT

THE FIRM
architecture
THE FIRM
architecture | interiors | landscape | media facilities
1st COMMODITY EXCHANGE, G.F., PLOT NO. 2, 3 & 4, SECTOR 19H, VASHI, NAVI MUMBAI 400 705., INDIA
THE FIRM ASSOCIATES UK LIMITED
7, F., ONE GREENWICH QUAY, LONDON, SURREY, UNITED KINGDOM
T. : +022 27810329 / 30 / 31
E : info@thefirmarchitecture.com
W : www.thefirmarchitecture.com