V.P.NO. 5330 | BLDG NO.1
WING A,B&C
(SHEET NO. 2 OF 4)

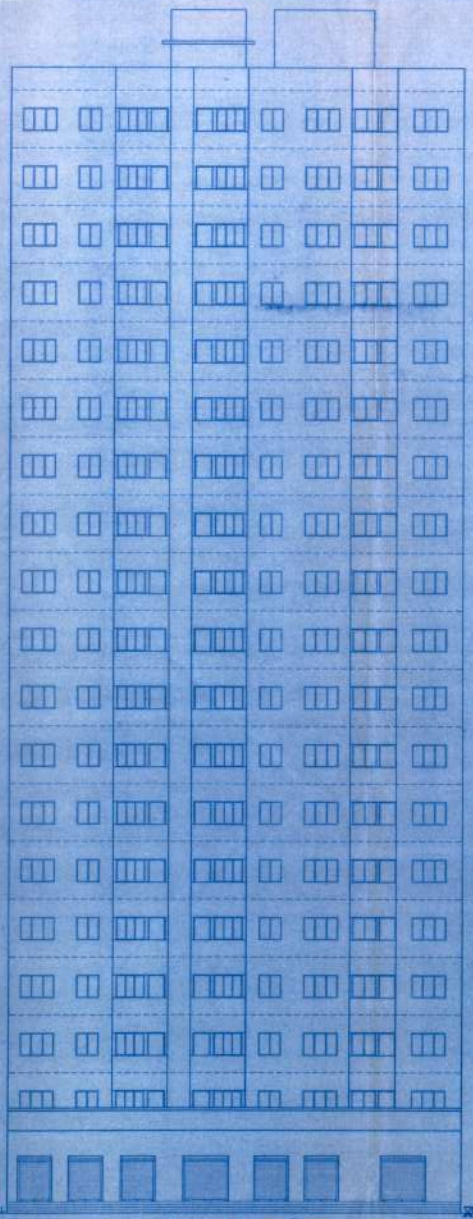

ELEVATION
SCALE 1:100

VIEW A-A

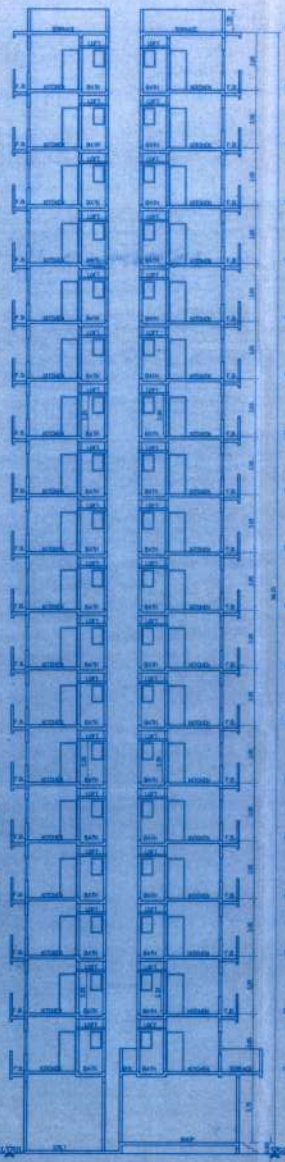

SECTION A-A
(SCALE 1:100)

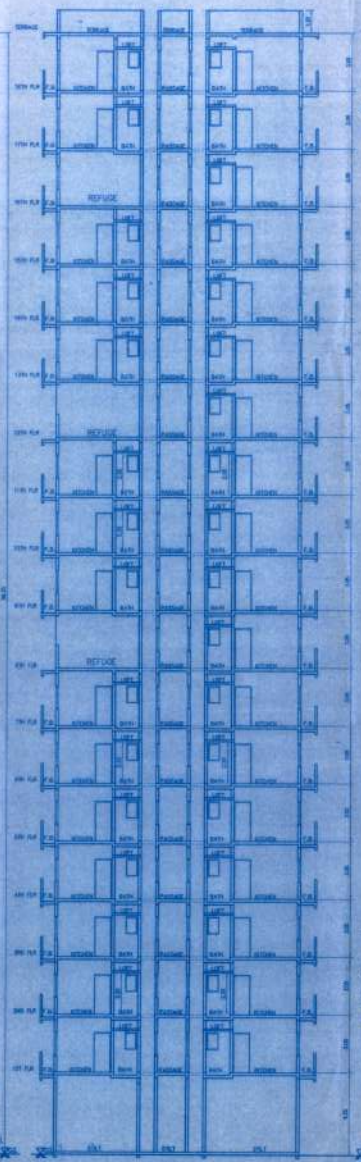

SECTION C-C
(SCALE 1:100)

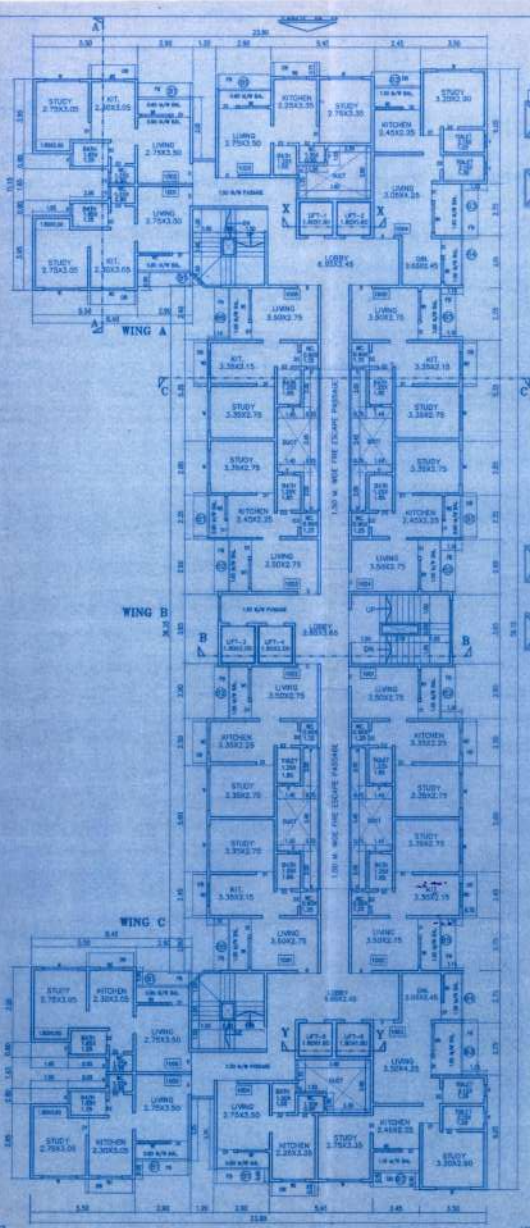

10 TH FLOOR PLAN
(SCALE 1:100)

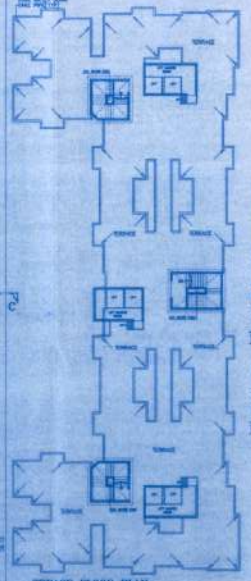

TERRACE FLOOR PLAN
(SCALE 1:100)

FB/DB AREA CALCULATION

1	2.60	X	0.75	X 2	=	3.90 SQMT
2	2.90	X	0.75	X 3	=	6.75 SQMT
3	2.55	X	0.75	X 1	=	1.91 SQMT
4	2.40	X	0.75	X 2	=	3.51 SQMT
5	3.75	X	0.75	X 2	=	4.13 SQMT
TOTAL					=	24.15 SQMT

FB/DB AREA CALCULATION

1	3.45	X	0.75	X 2	=	5.85 SQMT
2	3.30	X	0.75	X 4	=	10.67 SQMT
3	2.00	X	0.75	X 2	=	1.91 SQMT
TOTAL					=	18.67 SQMT

FB/DB AREA CALCULATION

1	3.60	X	0.75	X 2	=	2.85 SQMT
2	2.90	X	0.75	X 4	=	8.70 SQMT
3	2.55	X	0.75	X 1	=	1.91 SQMT
4	2.40	X	0.75	X 2	=	3.51 SQMT
5	3.75	X	0.75	X 2	=	4.13 SQMT
TOTAL					=	24.15 SQMT

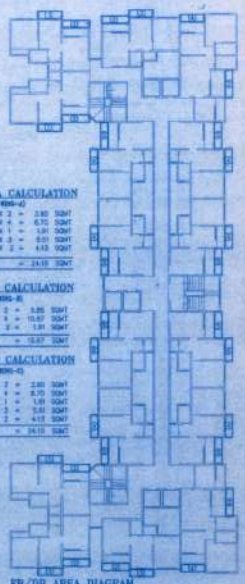

FB/DB AREA DIAGRAM
(SCALE 1:100)

PROFORMA 3

CONTENTS OF SHEET
ELEVATION, SECTION, TERRACE FLOOR PLAN, 10TH FL. PLAN

CERTIFICATE OF AREA

STAMP OF DATE OF RECEIPT OF PLANS

STAMP OF APPROVAL OF PLANS

REVISIONS	DESCRIPTION	SIGNATURE

DESCRIPTION OF PROPOSAL & PROPERTY

PROPOSED RESIDENTIAL WITH SHOPLINE BLDG. RESIDENTIAL BLDGS ON PLOT BEARING S.NO.131,H.NO.5&6, S.NO.133, H.NO.2,3,S.NO.139, H.NO.5,15,17/1,S.NO.140,H.NO.2/2, AT VILL-VIRAR, TAL-VASAI DIST-PALGHAR

NAME OF APPLICANT/P.A.HOLDER
Mr. PRAMOD C.PATIL, Mr. NATALIA A.TUSCAN
Mrs. SHARDA B.PATIL, Mr. PRADEEP H.PATIL & OTHERS
THROUGH P.A.HOLDER MR.HEMANT R. MHATRE

SIGNATURE OF APPLICANT

JOB NO. PLZ NO.1565 (28) VP. 5330
DATE 27/04/2022
DRAWING NO.
SCALE AS SHOWN
NORTH LINE
DRAWN BY DINESH
CHECKED BY

EN-CON
Architecture & Structure Works
Project Consultants
S 1/8 "D" WING, SEVA PALACE,AMBADI ROAD, VASAI ROAD (WEST) 401 202
Phone: 9biz.3.3.3.3, 3.3.3.3.3.
Email: [illegible]

SANJAY S. NARANG
REGISTERED ENGINEER
Regn.No.VVC/ENGINEER/