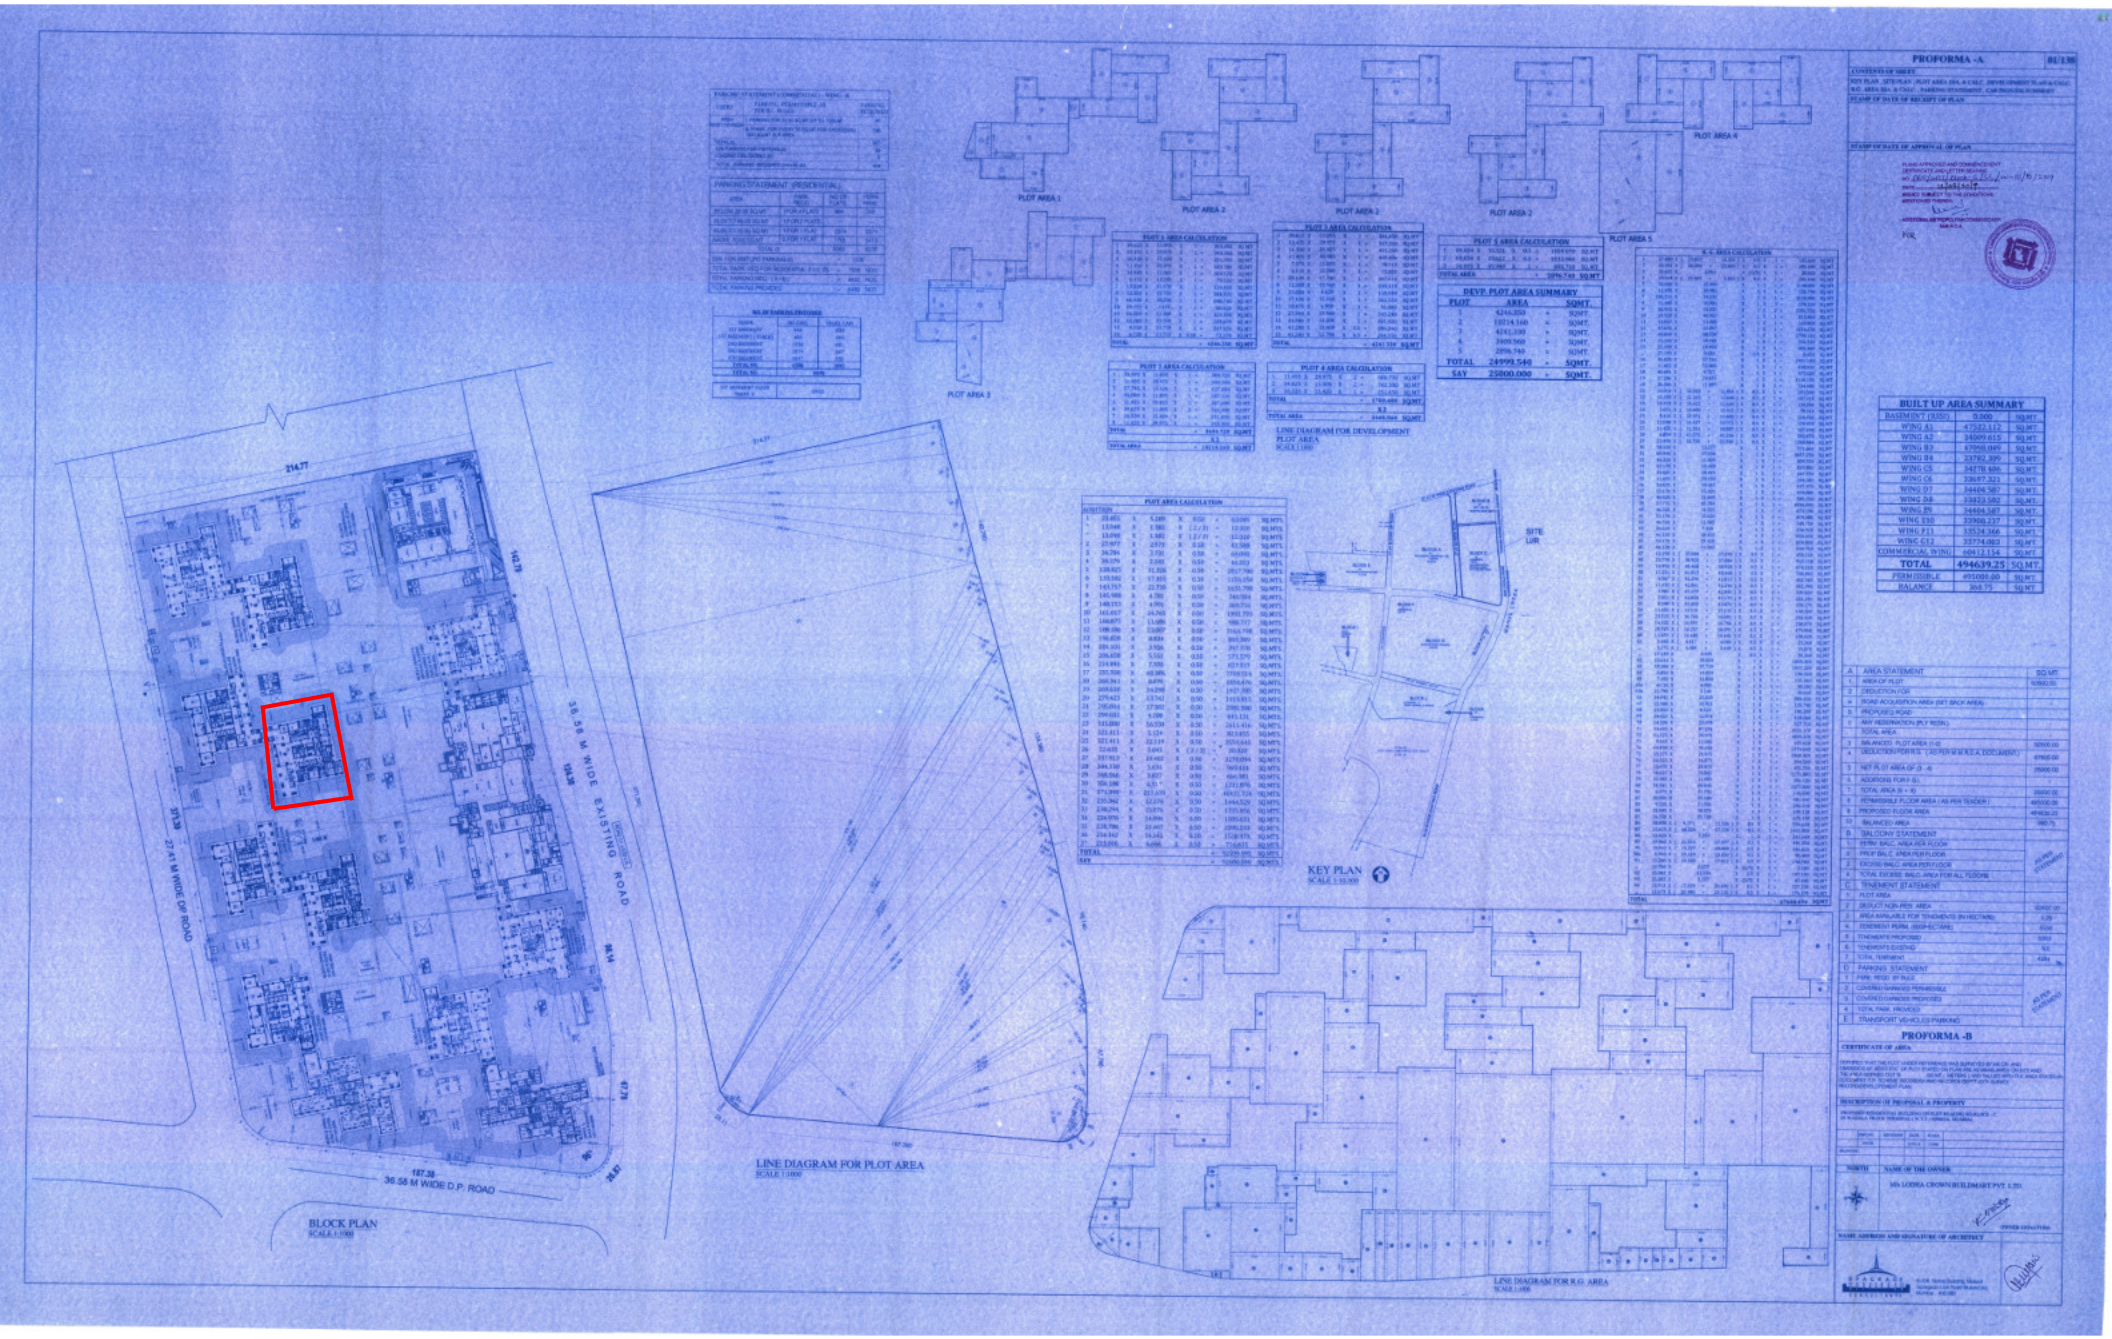
PROFORMA -A
PROFORMA -B
BUILT UP AREA SUMMARY
DEVP. PLOT AREA SUMMARY
PLOT AREA 1
PLOT AREA 2
PLOT AREA 3
PLOT AREA 4
PLOT AREA 5
BLOCK PLAN
SCALE 1:1000
LINE DIAGRAM FOR PLOT AREA
SCALE 1:1000
LINE DIAGRAM FOR DEVELOPMENT PLOT AREA
SCALE 1:1000
KEY PLAN
SCALE 1:10,000
LINE DIAGRAM FOR R.G. AREA
SCALE 1:400
36.58 M WIDE EXISTING ROAD
36.58 M WIDE D.P. ROAD
22.41 M WIDE DP ROAD
SITE
LIR