PRODUCED BY AN AUTODESK EDUCATIONAL PRODUCT

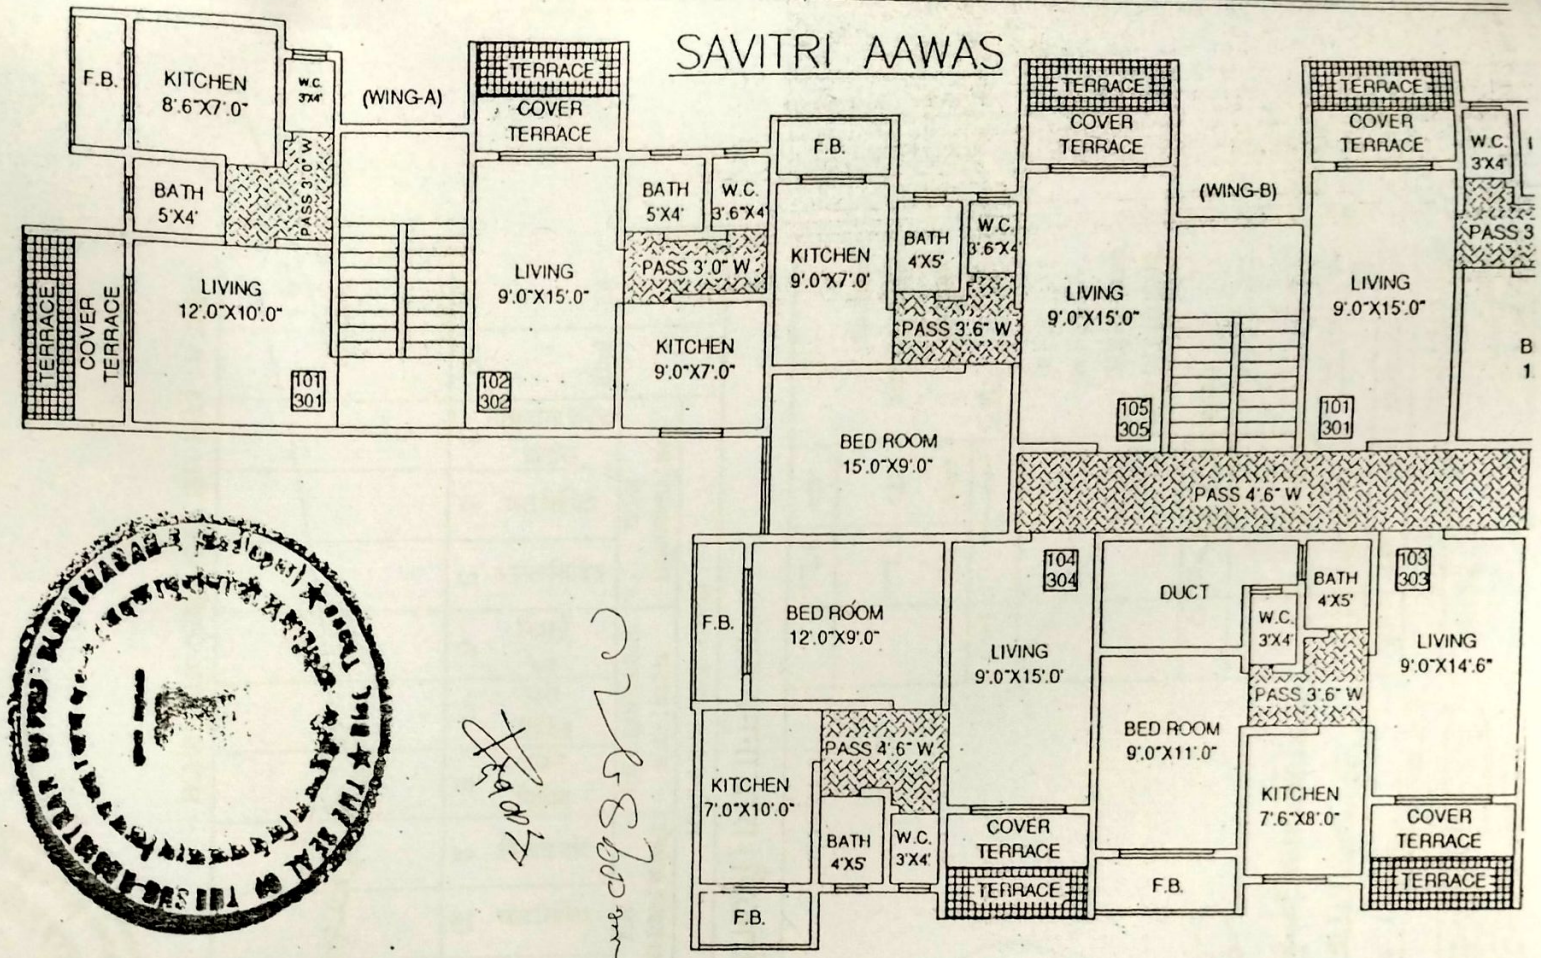

FIRST & THIRD FLOOR PLAN

BUILDER & DEVELOPERS	DESCRIPTION	ARCHITECT
SHREEKRISHNA ENTERPRISES	PROPOSED BUILDING ON LAND BEARING S.NO. 47(P) P.NO. 5+6+7(P) AT VILLAGE:-MANJARLI TAL: AMBARNATH DIST: THANE.	RAJ & AS GROUND FLOOR M BEHIND VAISHALI T BADLAPUR (W). PH.NO.2673366 / 26

PRODUCED BY AN AUTODESK EDUCATIONAL PRODUCT