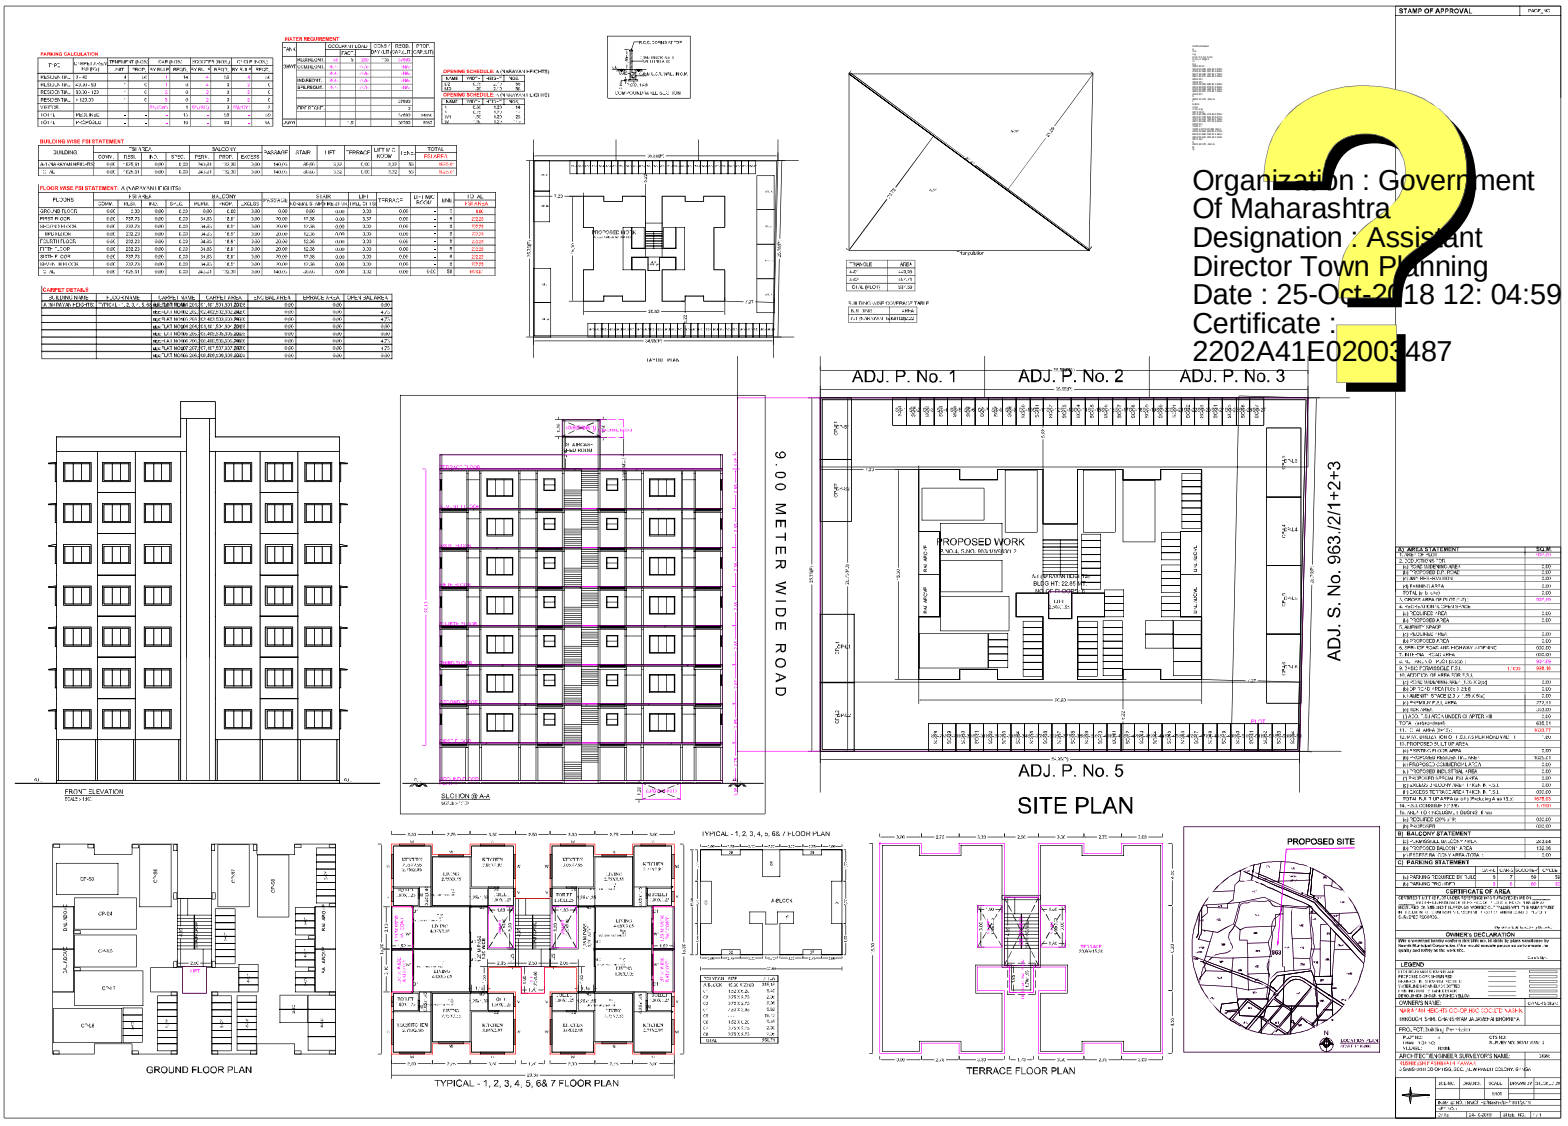


THIS IS A SYSTEM GENERATED DRAWING APPROVED COPY AS PER THE SOFTWARE SUBMITTED BY THE ARCHITECT, NO DISCREPANCY