AMENDED IOA	SALE BUILDING - 1	16/17
	WING C	

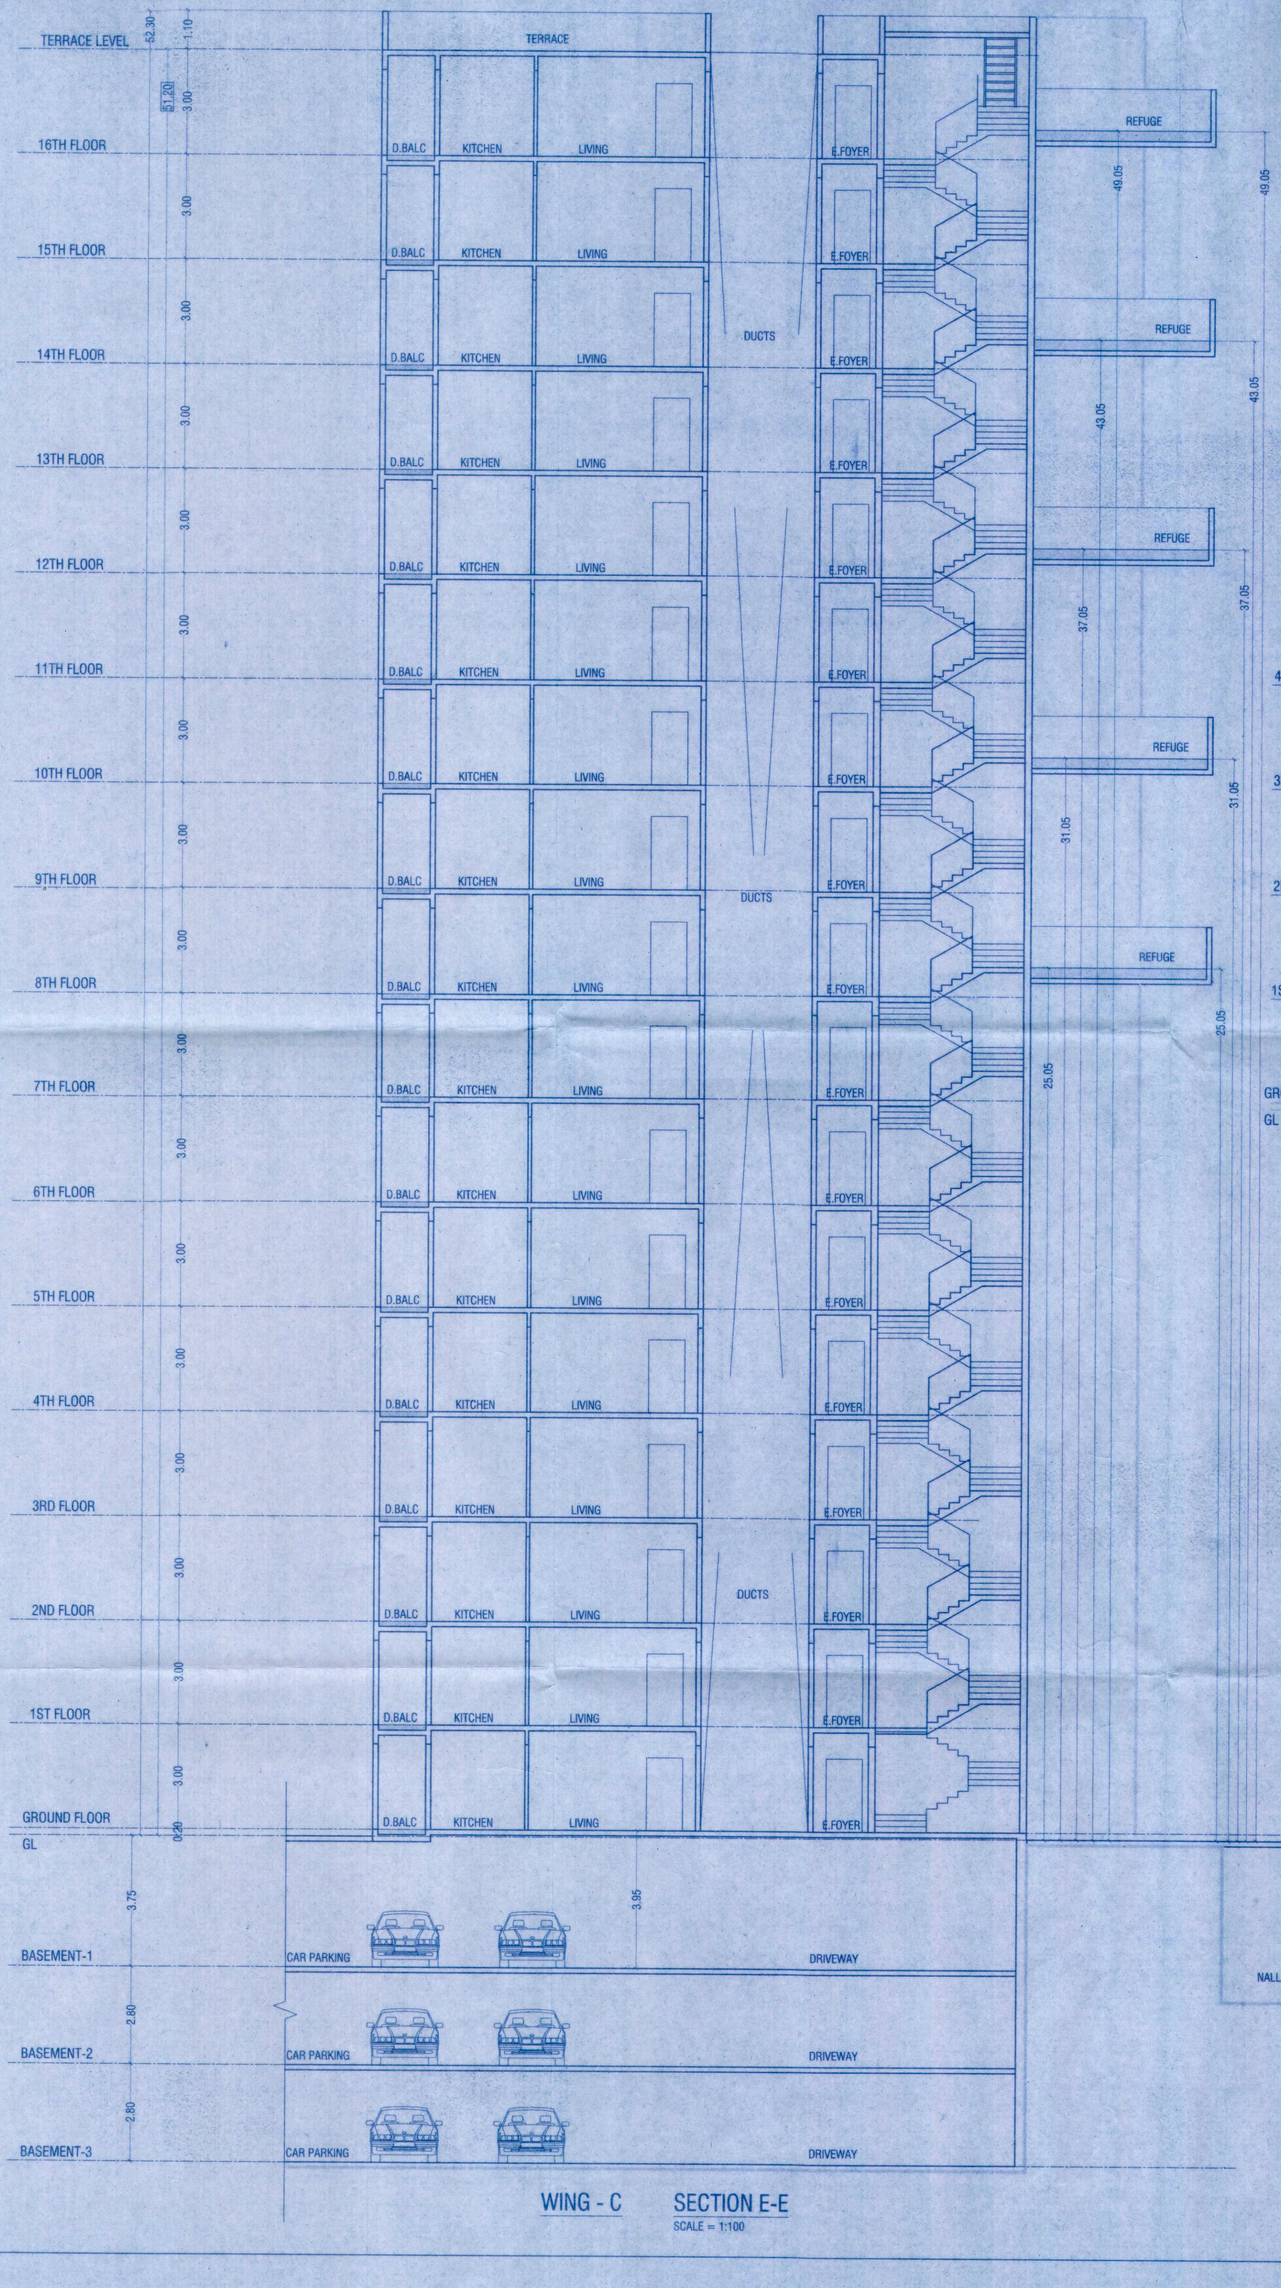

WING - C SECTION E-E

SCALE = 1:100

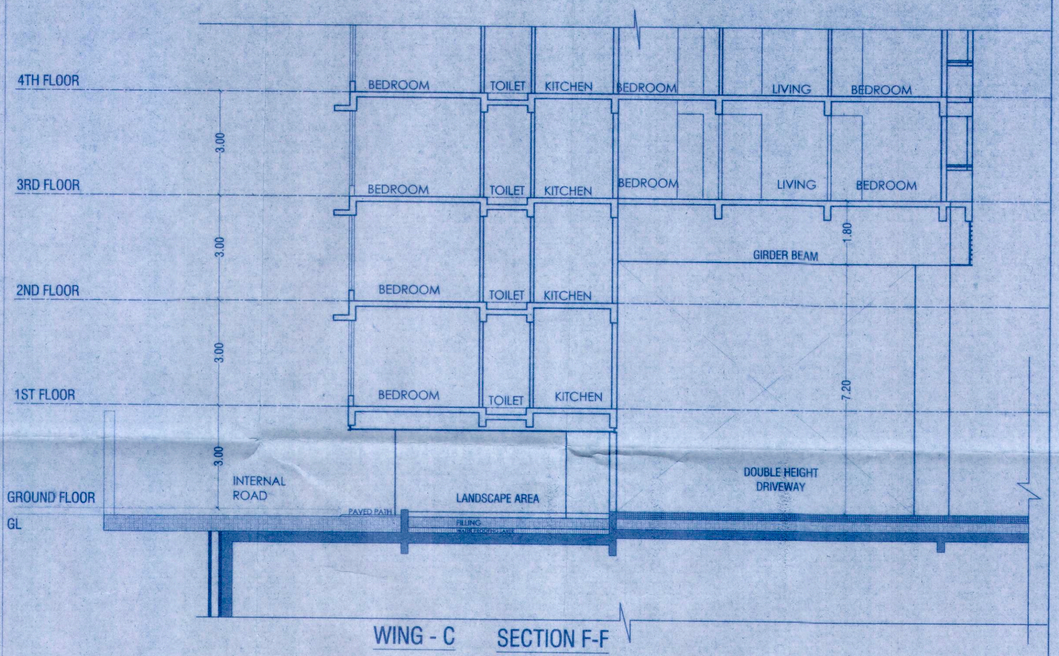

WING - C SECTION F-F

SCALE = 1:100

FORM 'II'

CONTENTS OF SHEET

SECTION AT E-E

DESCRIPTION OF PROPOSAL

PROPOSED S. R. SCHEME UNDER REG. 33(10) ON PLOT BEARING CTS NO. C.T.S. NO. 10, 10/1, 11, 11/1 TO 3, 12, 13, 28, 29, 31, 32, 32/1 TO 4, 33, 34, 35,35/1 TO 3, 36, 36/1 TO 4, 37, 37/1, 38, 39, 39/1 TO 7, 40, 41-A (PT.), 41B/1/1, 41B/1/2,42, 42/1 TO 2, 43, 43/1, 44 & 45 OF VILLAGE BAPNALA, SAHARA MSD, SAHARA AIRPORT ROAD, ANDHERI (EAST), MUMBAI FOR " NEW TECHNICAL SRA C.H.S. LTD. & EMANUEL LELEWADI SRA C.H.S. LTD."

NAME OF OWNER	SIGNATURE
M/s. Eversmile Construction Co. Pvt. Ltd. CONWOOD HOUSE, YASHODHAM, GEN. A.K. VAIDYA MARG, GOREGAON (E) MUMBAI - 400 063	Schiphlodi

NAME, ADDRESS & SIGNATURE OF ARCHITECT	SIGNATURE
aakar ARCHITECTS&CONSULTANTS GROUND FLOOR, SATYANARAYAN PRASAD-COMMERCIAL CENTRE, DAYALDAS ROAD, VILE PARLE (E), MUMBAI- 400 057. Ph:-022-2612 9933/ 44/ 55/ 66. www.aakararchitect.org	

STAMP OF DATE OF RECEIPT OF PLANS	STAMP OF DATE OF APPROVAL OF PLANS
	This cancels Approval to the Previous Plans sanctioned under no. SRA/ENG/2949/KE/PL/PP Dated 21/10/2013 Approved Subject to the condition Mentioned in this office permission Letter no. SRA/ENG/2949/KE/PL/PP Dt. 21 SEP 2022 Executive Engineer Slum Rehabilitation Authority

NORTH	DRAWN BY	CHECKED BY	JOB NO.	DATE
	ARUN		5017	18.08.2022

NIDHIN \ 5017-D. B. REALTY - SAHAR \ AUTOCAD FILE \ AS PER DCPR 2034 \ AMENDED IOA \ 18.08.2022 SALE BLDG. 1 AMENDED IOA