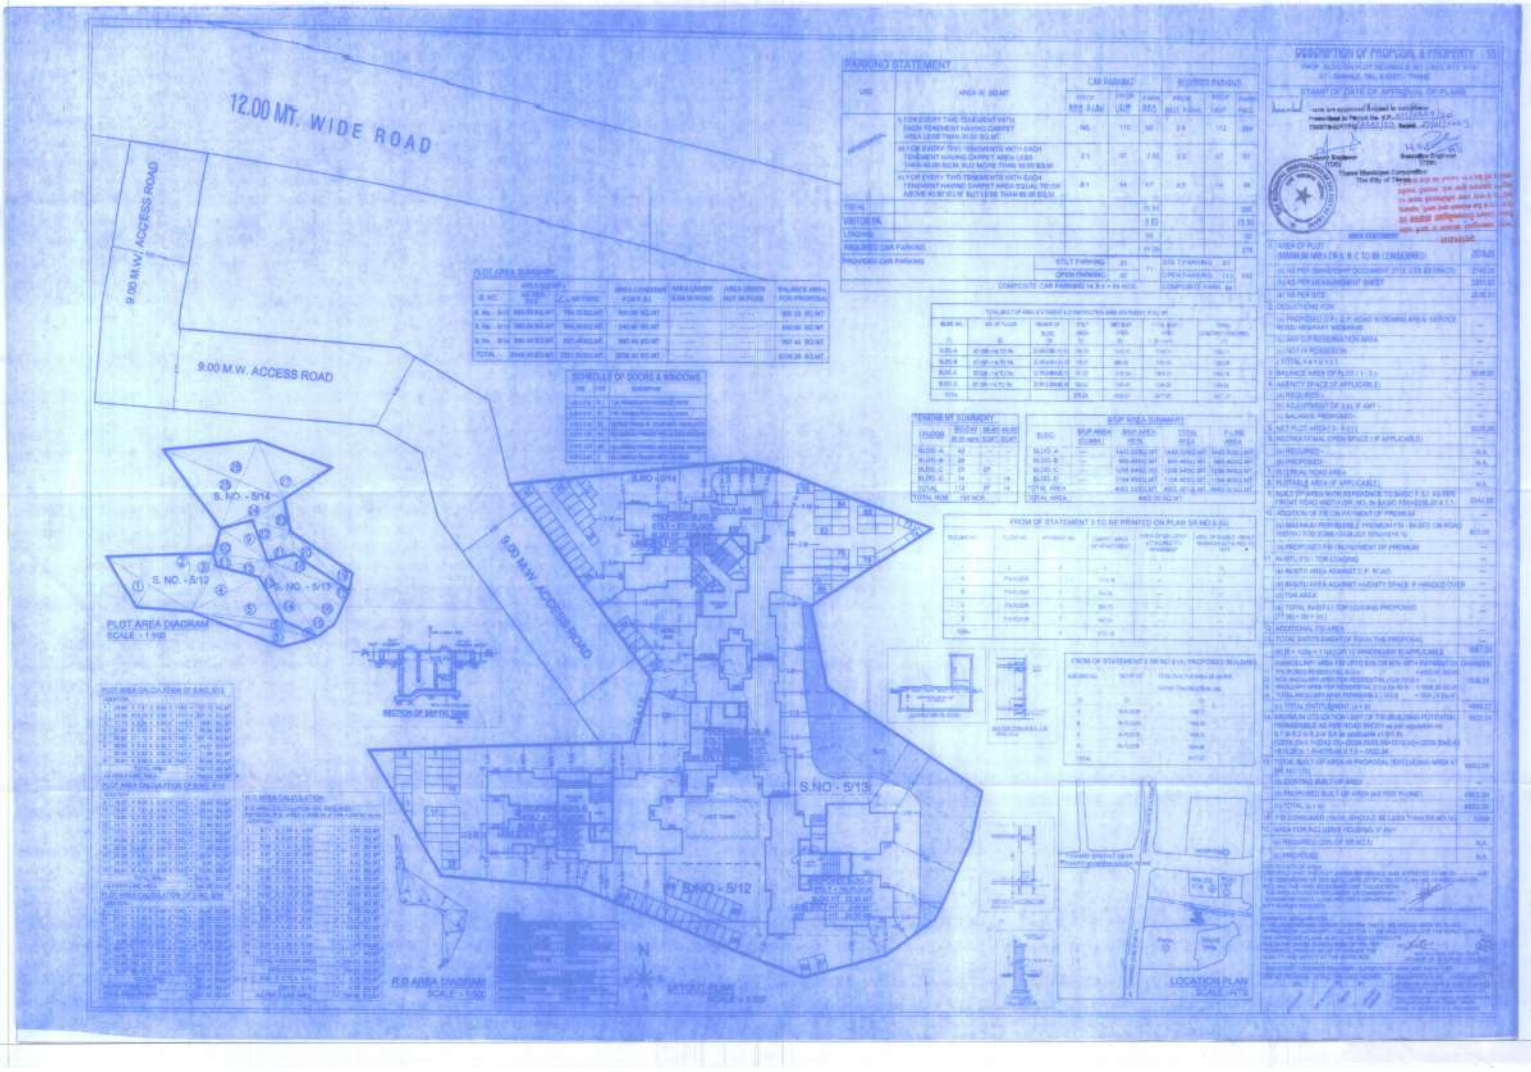
12.00 MT. WIDE ROAD
9.00 M.W. ACCESS ROAD
9.00 M.W. ACCESS ROAD
9.00 M.W. ACCESS ROAD
S.NO - 5/14
S. NO. - 5/12
S. NO. - 5/17
S.NO - 5/13
S.NO - 5/12
PLOT AREA DIAGRAM
SCALE - 1:500
R.G AREA DIAGRAM
SCALE - 1:500
LOCATION PLAN
SCALE - NTS
PARKING STATEMENT
DESCRIPTION OF PROPOSAL & PROPERTY
STAMP OF DATE OF APPROVAL OF PLANS
SCHEDULE OF DOORS & WINDOWS
BUILT UP AREA SUMMARY

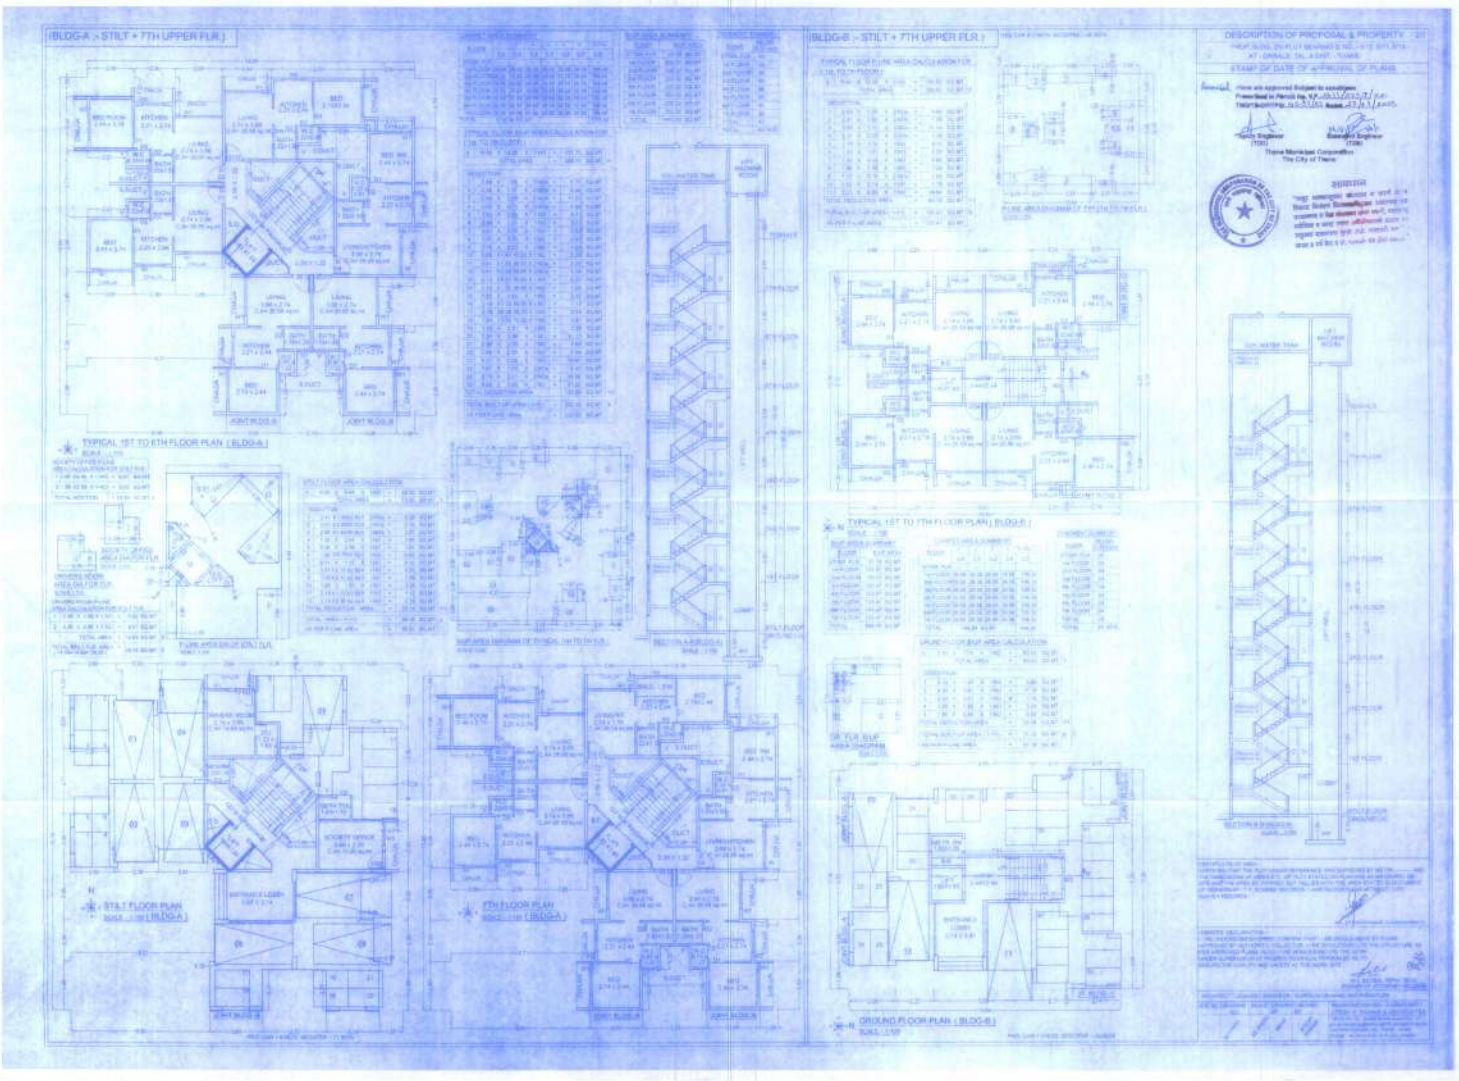
(BLDG-A :- STILT + 7TH UPPER FLR.)
(BLDG-B :- STILT + 7TH UPPER FLR.)
DESCRIPTION OF PROPOSAL & PROPERTY
STAMP OF DATE OF APPROVAL OF PLANS
TYPICAL 1ST TO 6TH FLOOR PLAN (BLDG-A)
TYPICAL 1ST TO 7TH FLOOR PLAN (BLDG-B)
STILT FLOOR PLAN
7TH FLOOR PLAN
GROUND FLOOR PLAN (BLDG-B)

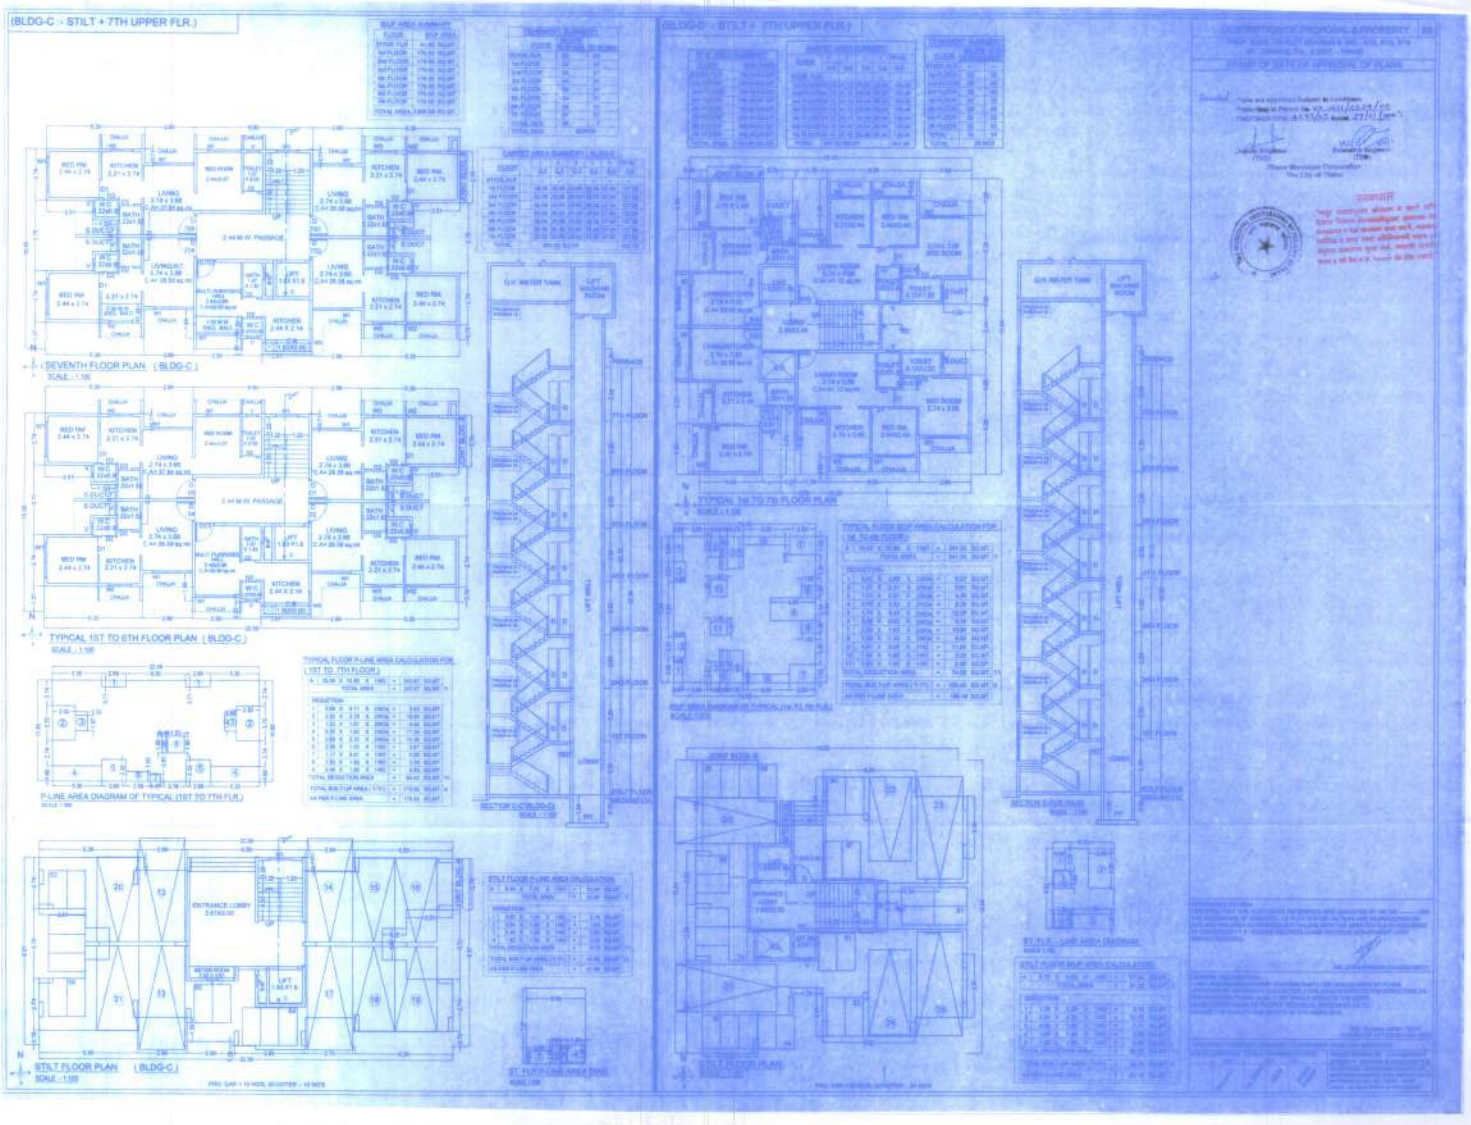
(BLDG-C :- STILT + 7TH UPPER FLR.)
(SEVENTH FLOOR PLAN (BLDG-C)
TYPICAL 1ST TO 6TH FLOOR PLAN (BLDG-C)
P-LINE AREA DIAGRAM OF TYPICAL (1ST TO 7TH FLR.)
STILT FLOOR PLAN (BLDG-C)
(BLDG-C :- STILT + 7TH UPPER FLR.)
TYPICAL 1st TO 7th FLOOR PLAN
STILT FLOOR PLAN