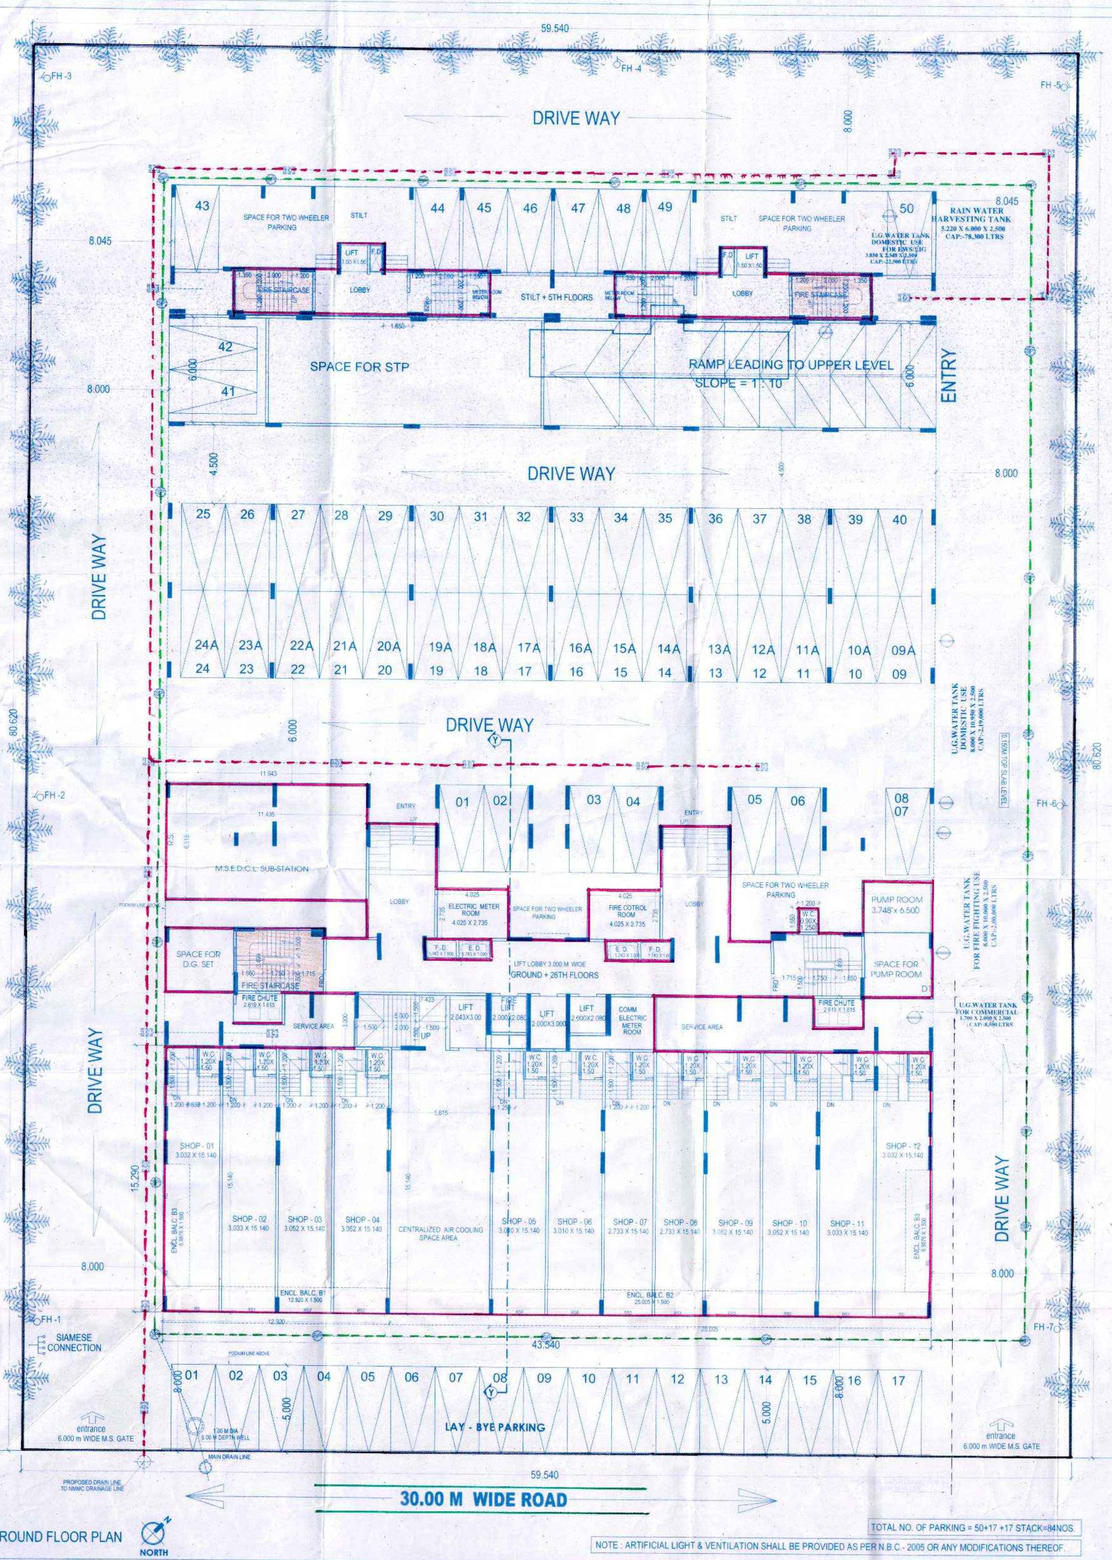

GROUND FLOOR PLAN

NORTH

TOTAL NO. OF PARKING = 50+17 +17 STACK=84NOS.

NOTE : ARTIFICIAL LIGHT & VENTILATION SHALL BE PROVIDED AS PER N.B.C.- 2005 OR ANY MODIFICATIONS THEREOF.

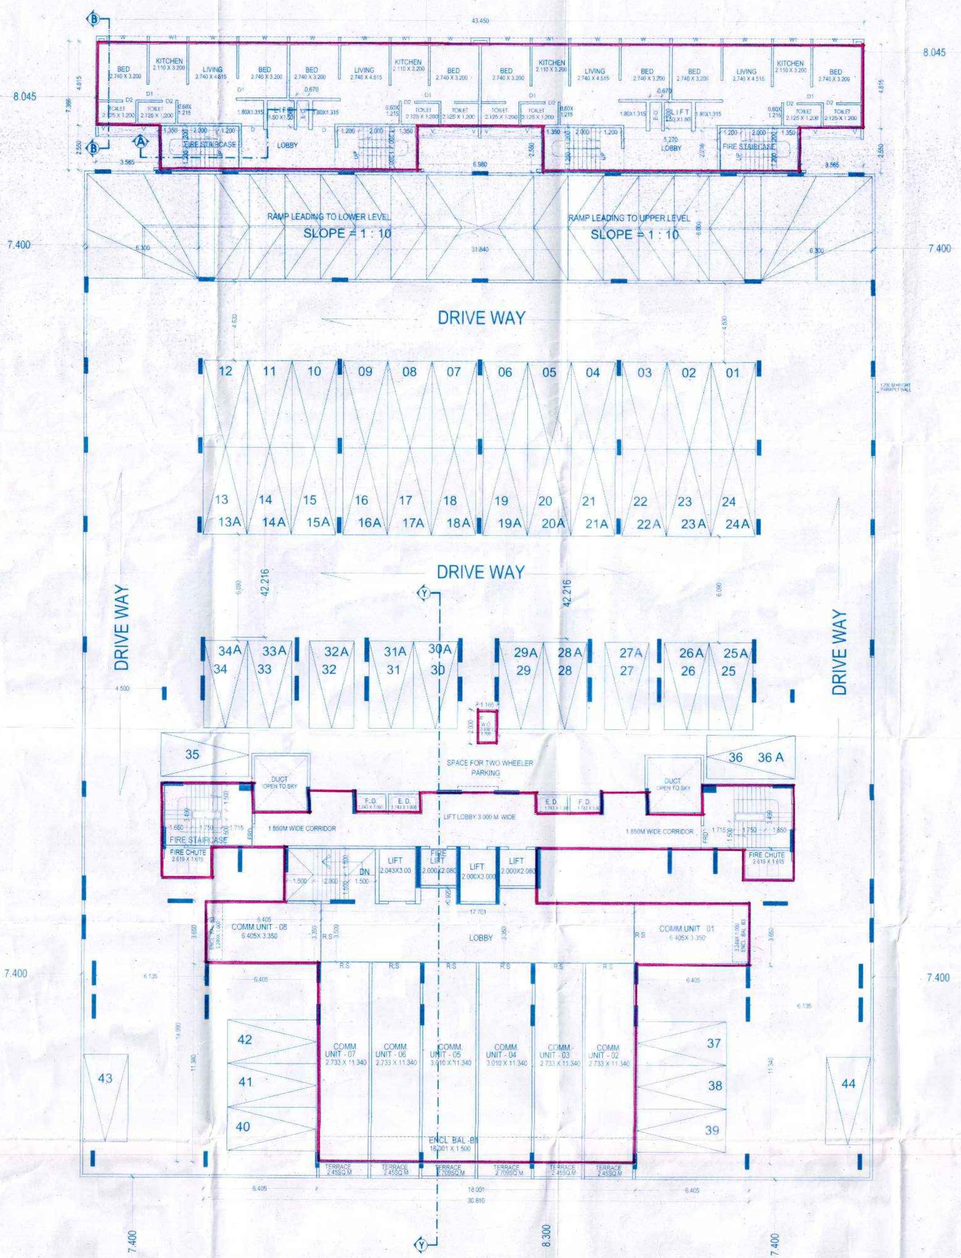

1ST FLOOR PLAN

TOTAL NO. OF PARKING = 44+23 STACK = 67NOS.

LEGEND :

SEWER LINE	
INSPECTION CHAMBER	
RAIN WATER COLLECTING MAIN	
CATCH PIT FOR RAIN WATER HARVESTING	
WATER SUPPLY MAIN	

SHEET NO. 2/7

Date & Stamp Of Approval

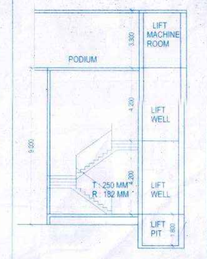

PART SECTION COMM. STAIRCASE& LIFT

CAD BY.	BHARAT.	SHEET NO.
CHKD.BY.	Manoj	2/7
DATE -	13/07/2017	
DATE OF REV.		
J.E.		

Description OF Proposal & Property

DEVELOPMENT PERMISSION FOR :
PROPOSED RESIDENTIAL BUILDING
ON PLOT No. 25, SECTOR - 08,
GHANSOLI,
NAVI MUMBAI.

Name,Address & Sign Of The Owner

SHRI. GAMI INFOTECH PVT. LTD.
101, Real Tech Park, Plot No. 39,
Sector - 30A, Opp. Vashi Railway station,
Vashi, Navi Mumbai. - 400703.

For Shri Gami Infotech Pvt. Ltd.
Director / Auth. Signatory

Sign OF Architect

DIMENSIONS
ARCHITECTS PVT. LTD.
ARCHITECTS PROJECTS MANAGERS
TOWN PLANNERS

AR. LENA K GOSAVI (C A /94/17690)

ARCHITECT

DIMENSIONS
ARCHITECTS PVT. LTD
Studio: Plot No.99,Near Sagar Vihar, Sector- 8,
Vashi,Navi Mumbai-400 703 India
Tel - 91-22-2782 3141(10Lines) Fax 91-22-2782 3641
Email : dimensions.india@rediffmail.com
info@dimensionsarchitect.in