SHEET NO. 3/7

Date & Stamp Of Approval

2019761VMM C 11164
सह आयुक्त(नगर) कोकण भवन नवी मुंबई महानगरपालिका
नवीन/-
मंजूरीचे वर्ष साठीच उद्वाहन सहित इमारत बांधणे
मुलभूत चेसक्षेत्रफळ चालविण्यास परवानगी
वापरासाठी भोगवटा / तात्पुरता भोगवटा मंजूर

सहायक संचालक, नगररचना
नवी मुंबई महानगरपालिका

2ND FLOOR PLAN

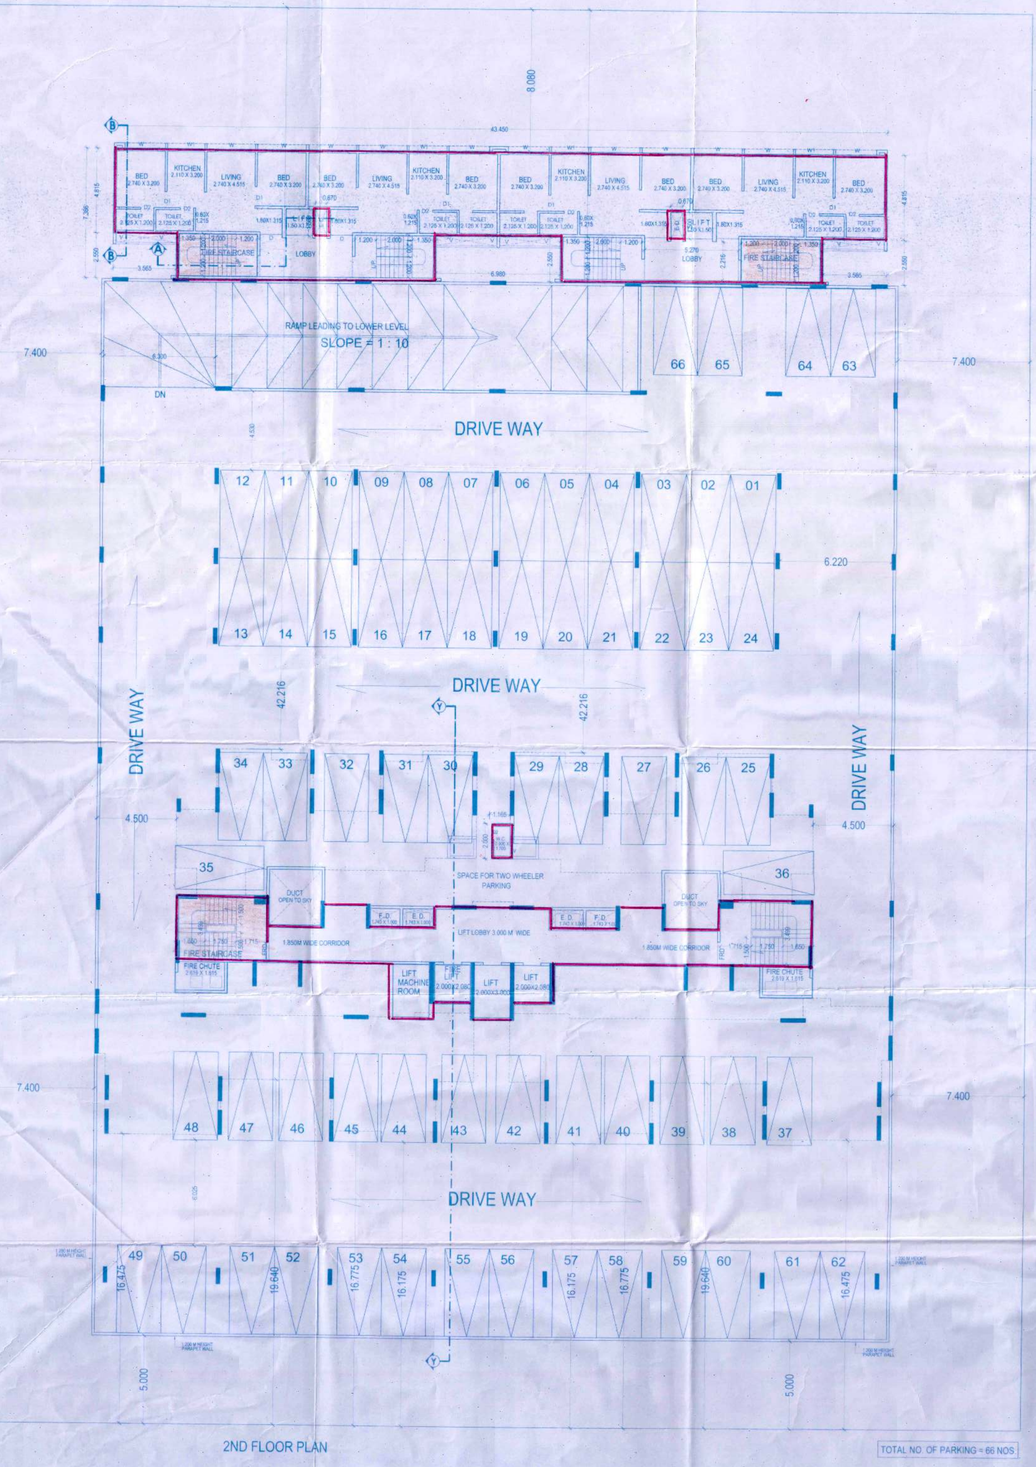

3RD FLOOR PLAN

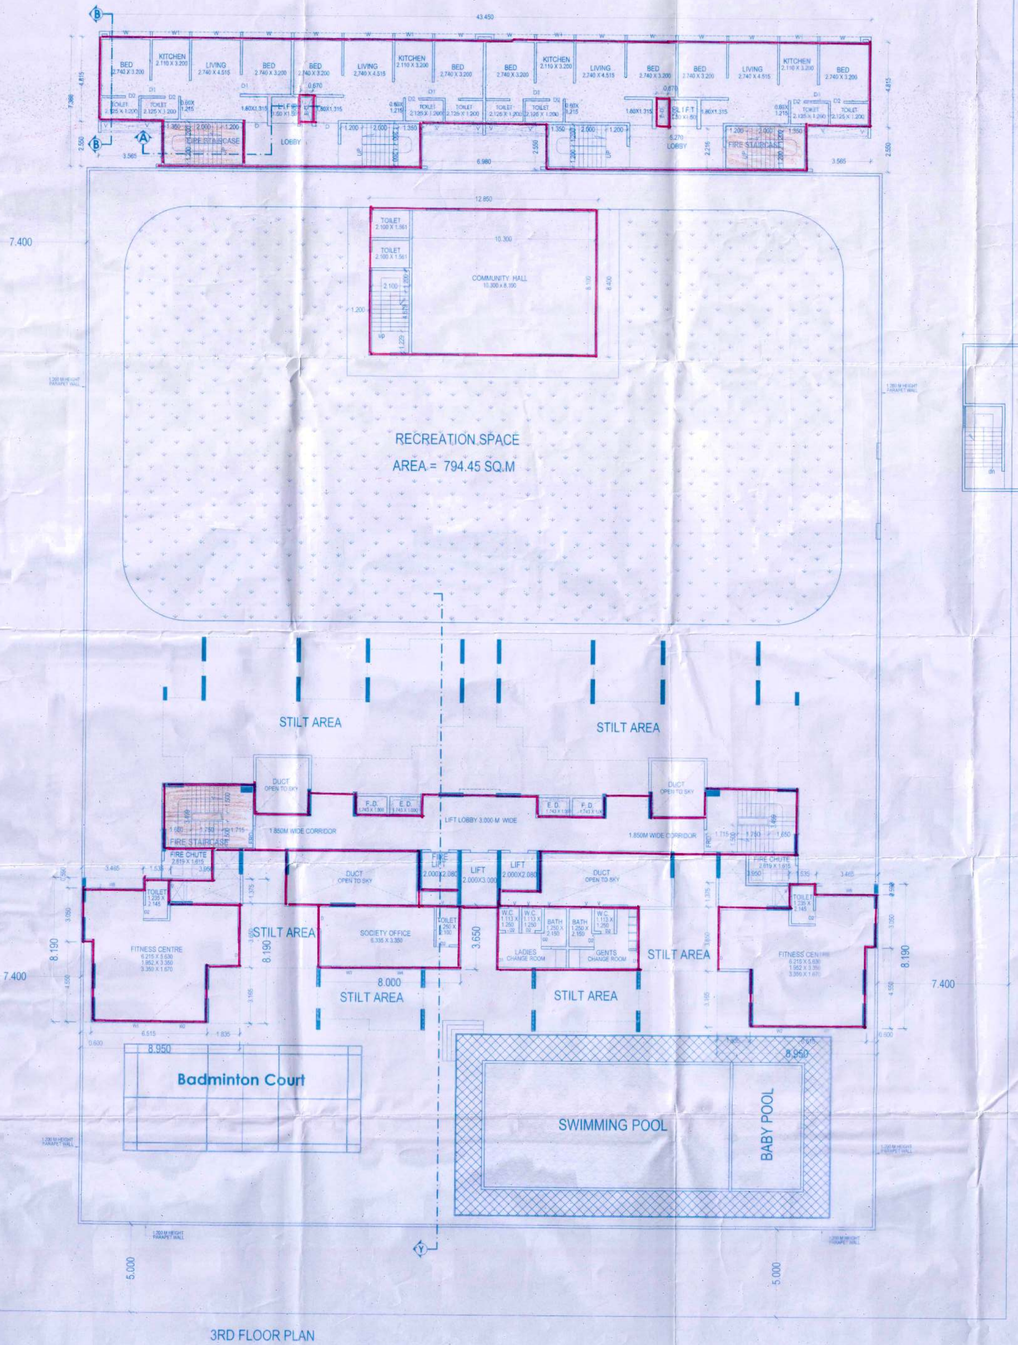

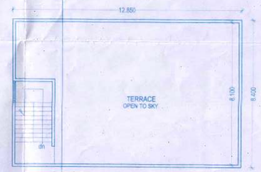

COMMUNITY HALL
TERRACE FLOOR PLAN

CAD BY.	BHARAT	SHEET NO.
CHKD BY.	Manoj	3/7
DATE :-	13/07/2017	
DATE OF REV.	----------	
J.E.	----------	

Description OF Proposal & Property

DEVELOPMENT PERMISSION FOR PROPOSED RESIDENTIAL BUILDING ON PLOT No. 25, SECTOR - 08, GHANSOLI, NAVI MUMBAI.

Name,Address & Sign Of The Owner

SHRI. GAMI INFOTECH PVT.LTD
101, Real Tech Park, Plot No. 39
Sector - 30A, Opp. Vashi Railway station,
Vashi, Navi Mumbai. - 400703.

For Shri Gami Infotech Pvt. Ltd.
Director / Auth. Signatory

Sign OF Architect

DIMENSIONS
ARCHITECTS PVT. LTD.
ARCHITECTS PROJECTS MANAGERS
CONSULTANTS
AR. LENA K.GOSAVI (C.A./94/17690)
ARCHITECT

DIMENSIONS
ARCHITECTS PVT. LTD.
Studio: Plot No.99,Near Sagar Vihar,Sector - 8,
Vashi,Navi Mumbai-400 703 India
Tel :- 91-22-2782 3141(10Lines) Fax 91-22-2782 3641
Email:- dimensions_india@rediffmail.com
Info@dimensionsarchitect.in