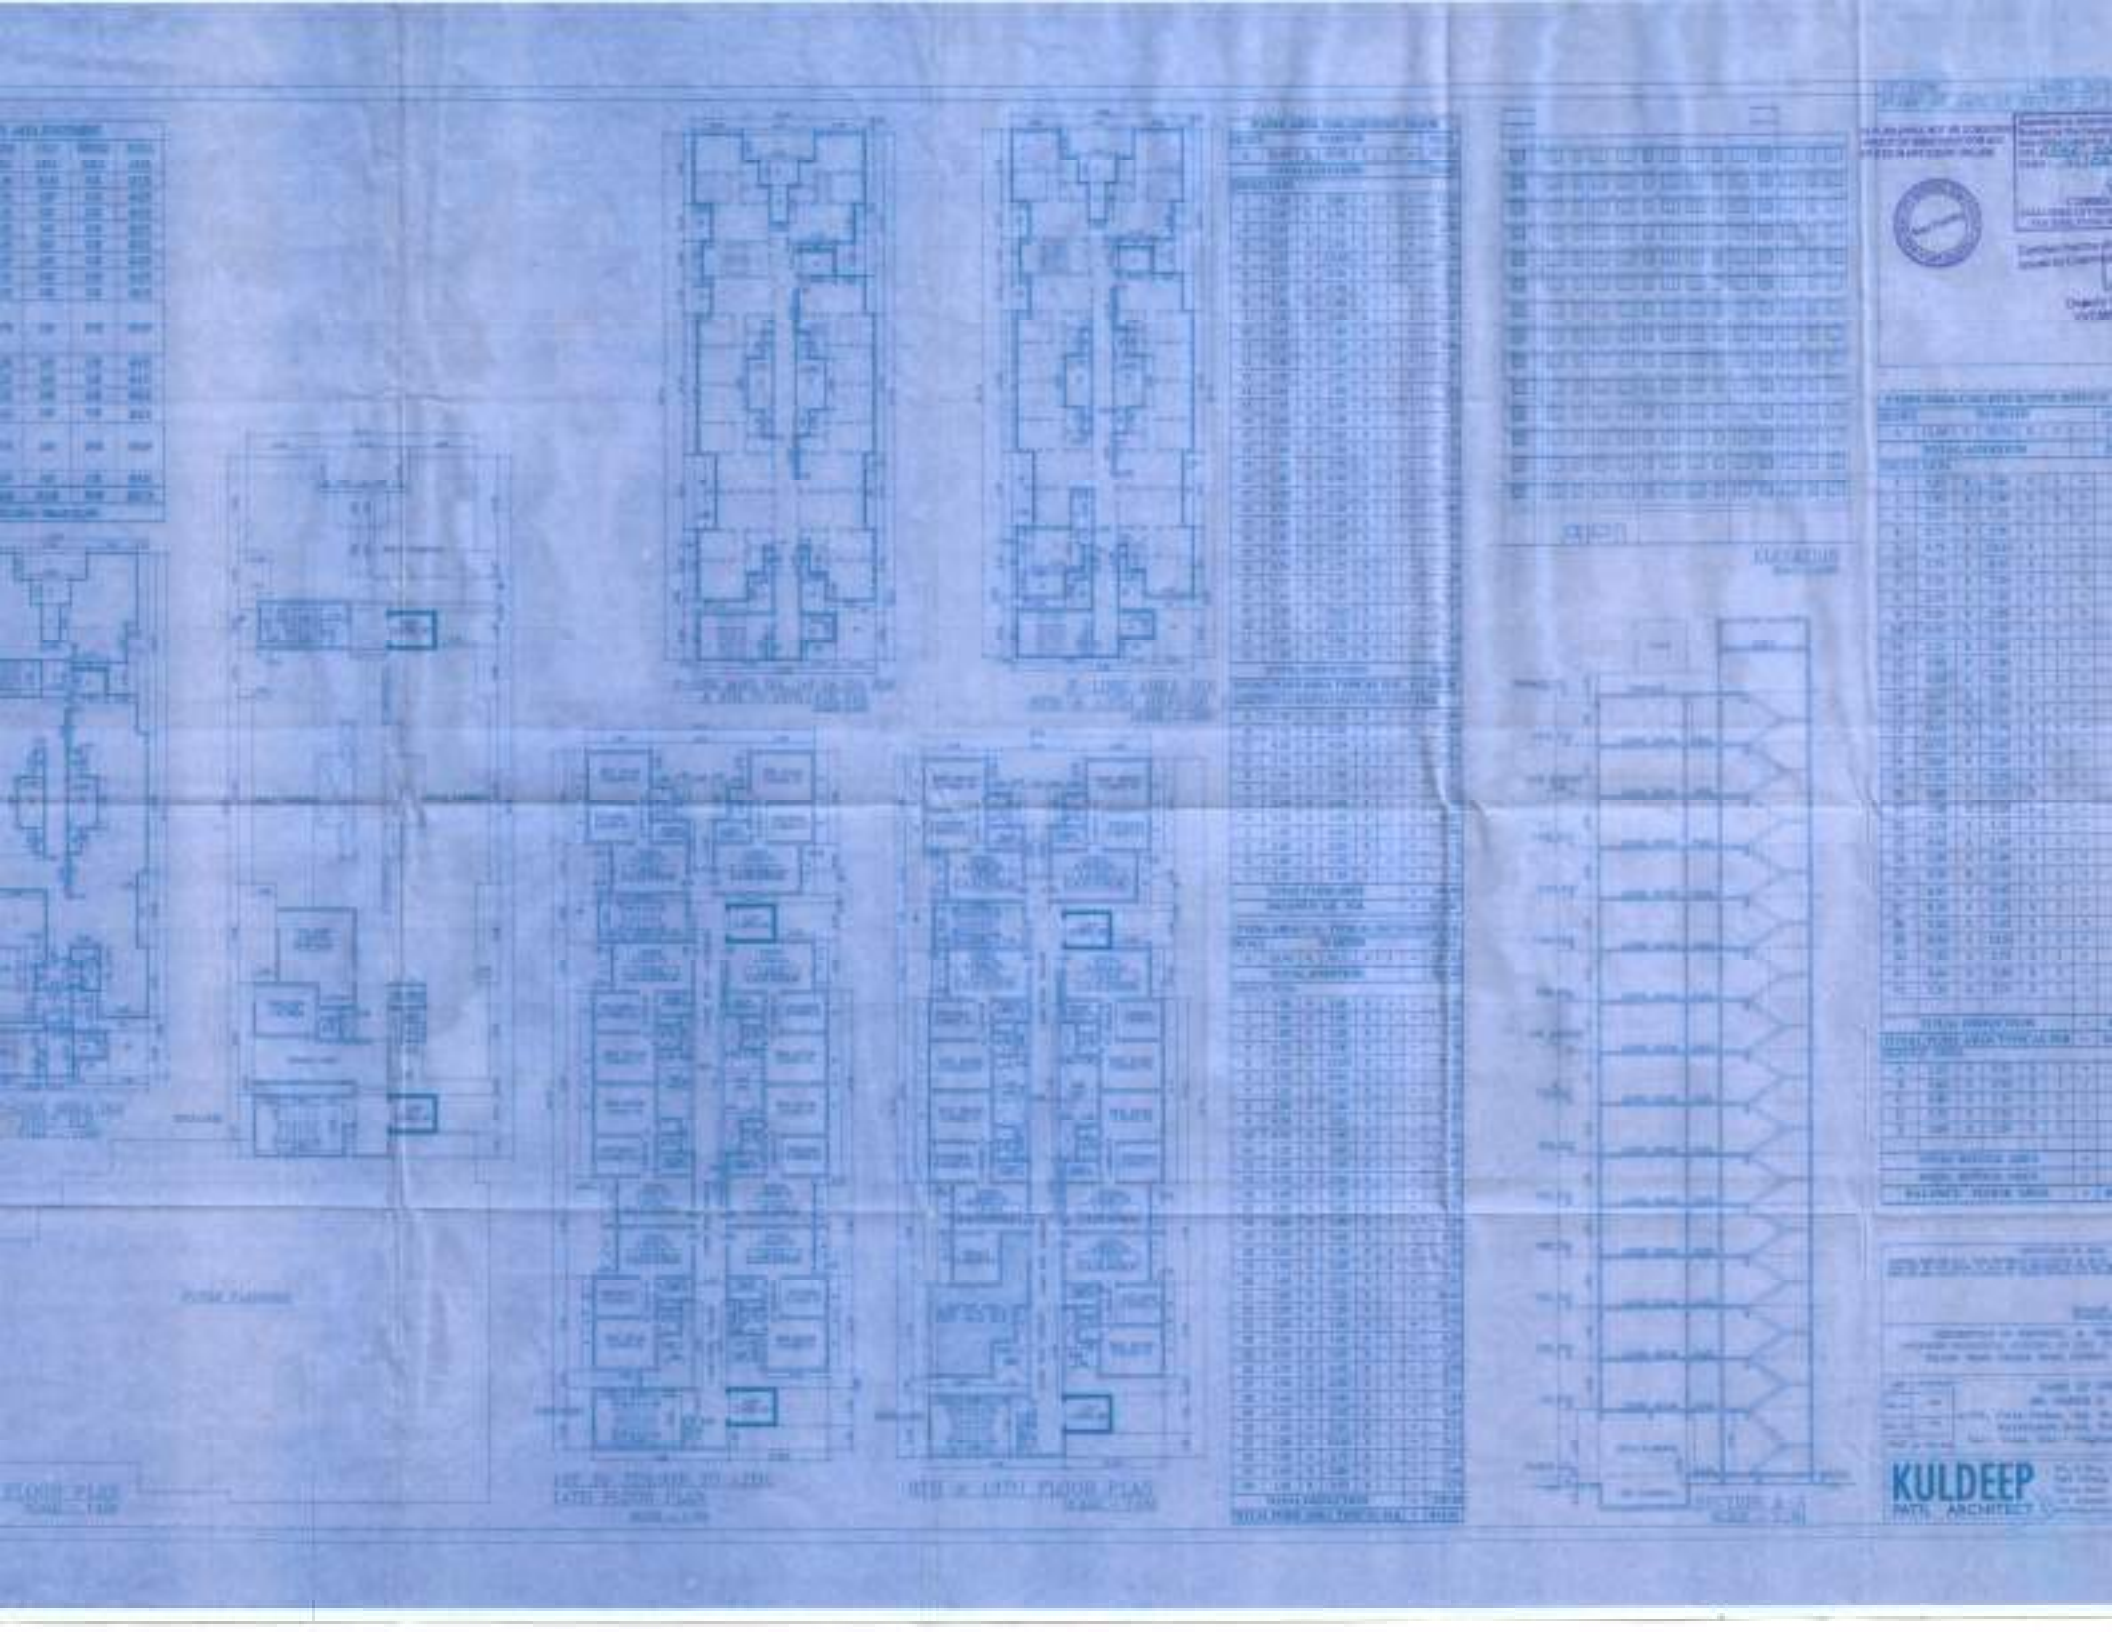
KULDEEP
PATEL ARCHITECT