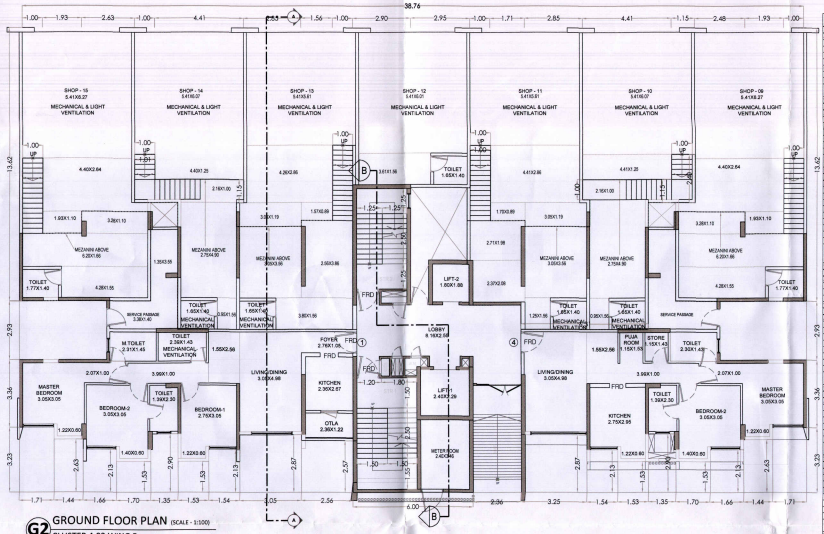

G2 GROUND FLOOR PLAN (SCALE - 1:100)
CLUSTER 4.02 WING B

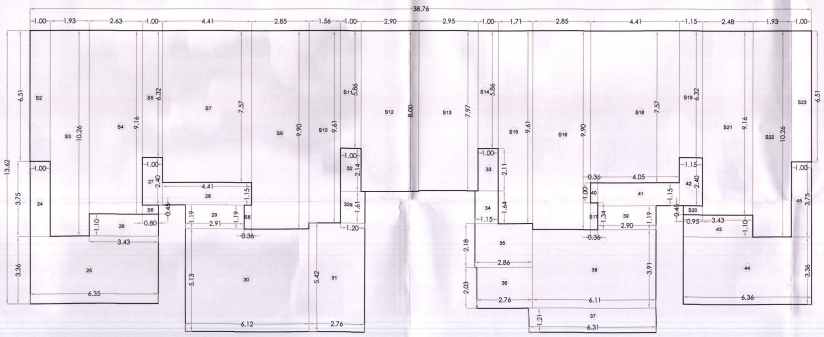

LINE AREA DIAGRAM FOR B6a SHOP 'WING B' GROUND FLOOR
SCALE 1:100

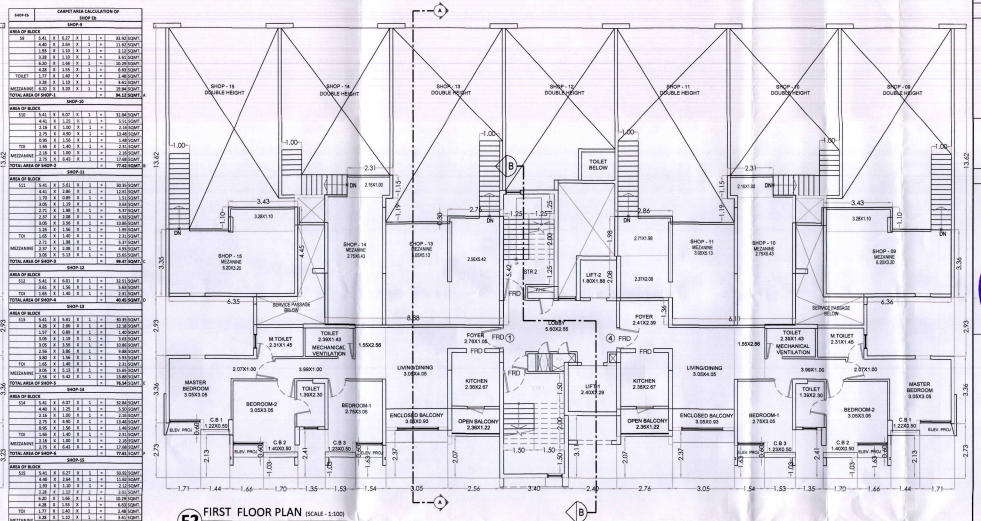

F2 FIRST FLOOR PLAN (SCALE - 1:100)
CLUSTER 4.02 WING B

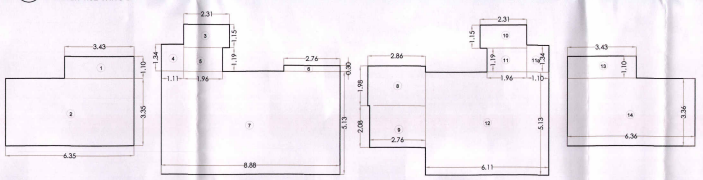

LINE AREA DIAGRAM FOR B6a SHOP 'WING B' FIRST FLOOR
SCALE 1:100

Shop No	BUILT UP AREA CALCULATION FOR SHOP Eb (MEZZANINE AREA)							
ADDITION								
1	3.43	X	1.00	X	1	=	3.77	SQMT.
2	6.35	X	3.35	X	1	=	21.27	SQMT.
3	2.31	X	1.15	X	1	=	2.66	SQMT.
4	1.11	X	1.34	X	1	=	1.49	SQMT.
5	1.96	X	1.19	X	1	=	2.33	SQMT.
6	2.76	X	3.30	X	1	=	9.11	SQMT.
7	8.88	X	5.13	X	1	=	45.55	SQMT.
8	2.86	X	1.98	X	1	=	5.66	SQMT.
9	2.76	X	2.08	X	1	=	5.74	SQMT.
10	2.31	X	1.15	X	1	=	2.66	SQMT.
11	1.96	X	1.19	X	1	=	2.33	SQMT.
12a	1.30	X	1.34	X	1	=	1.75	SQMT.
12	6.11	X	5.13	X	1	=	31.34	SQMT.
13	3.43	X	1.10	X	1	=	3.77	SQMT.
14	6.36	X	3.36	X	1	=	21.37	SQMT.
				TOTAL AREA		=	169.24	SQMT. C

Shop No	BUILT UP AREA CALCULATION FOR SHOP Eb		
BUILT UP AREA OF GROUND FLOOR (DOUBLE HEIGHT)	(A)	=	491.67 SQMT.
BUILT UP OF GROUND FLOOR (BELOW MEZZANINE AREA)	(B)	=	177.70 SQMT.
BUILT UP AREA OF MEZZANINE AREA	(C)	=	152.24 SQMT.
TOTAL BUILTUP AREA OF SHOP Eb (A + B + C)		=	821.61 SQMT.

PROFORMA -B

I/13

DESCRIPTION OF SHEET

BUILDING TYPE : B6a TYPE
NO. OF FLOORS : G + 12 FLOORS
CLUSTER NO.S : CLUSTER NO 4.02 WING A & B
SHOP Ea & Eb

GROUND FLOOR PLAN, FIRST FLOOR PLAN, B.U.A CALCULATION, CARPET AREA CALCULATION,

STAMP AND DATE OF APPROVAL OF PLAN

या बांधकामाची एस.आर. एमआयडीसीच्या अभ्यासाअंती/नगरी. औरंगाबाद, कोनी, हेदुटणे, भोसे स. मजकूर नगरी. हेदुटणे, स. अंतरगाव संकलन/क्र.2522/C...दिनांक 29-10-2021 रोजीच्या सर्वांसह अटीस अधीन राहून वितरण योजने नुसार मंजूरी देण्यात आली आहे.
सदरची मंजूरी नगररचना अभियान संचूरी.

सहायक संचालक,
नगर रचना, ठाणे.

NOTE : ALL DIMENSIONS ARE IN METRE

DESCRIPTION OF PROPOSAL & PROPERTY

PROPOSED INTEGRATED TOWNSHIP PROJECT AT VILLAGE ANTARLI, KHONI, HEDUTANE & KOLE, TALUKA KALYAN & VILLAGE UMBROLI, TALUKA AMBERNATH, DIST THANE.

JOB NO.	REVISION NO.	DRAWN BY	CHECKED BY
PALAVA II	R0		
SHEET NO.	SHEET SIZE	DATE	SCALE
	A0 (Landscape)		1:100

NAME & ADDRESS OF OWNER	SIGNATURE
PALAVA DWELLERS PVT.LTD. 412, 4TH FLOOR, 17G, VARDHAMAN CHAMBER, CAWASJI PATEL ROAD, HORNIMON CIRCLE, FORT, MUMBAI-400 001.	(AUTHORISED SIGNATORY)

NAME & ADDRESS OF ARCHITECT	SIGNATURE
PRADEEP KAMBLE & ASSOCIATES B-101,1ST FL., JAKH BUTERA COMPLEX, PANDIT MALVIYA PATH, RAMNAGAR, DOMBIVALI (W) - 421 201, TEL - 2862642	PRADEEP KAMBLE CA/87/10471