KHASRA PLAN

VILLAGE--JETPURA,DEWAS

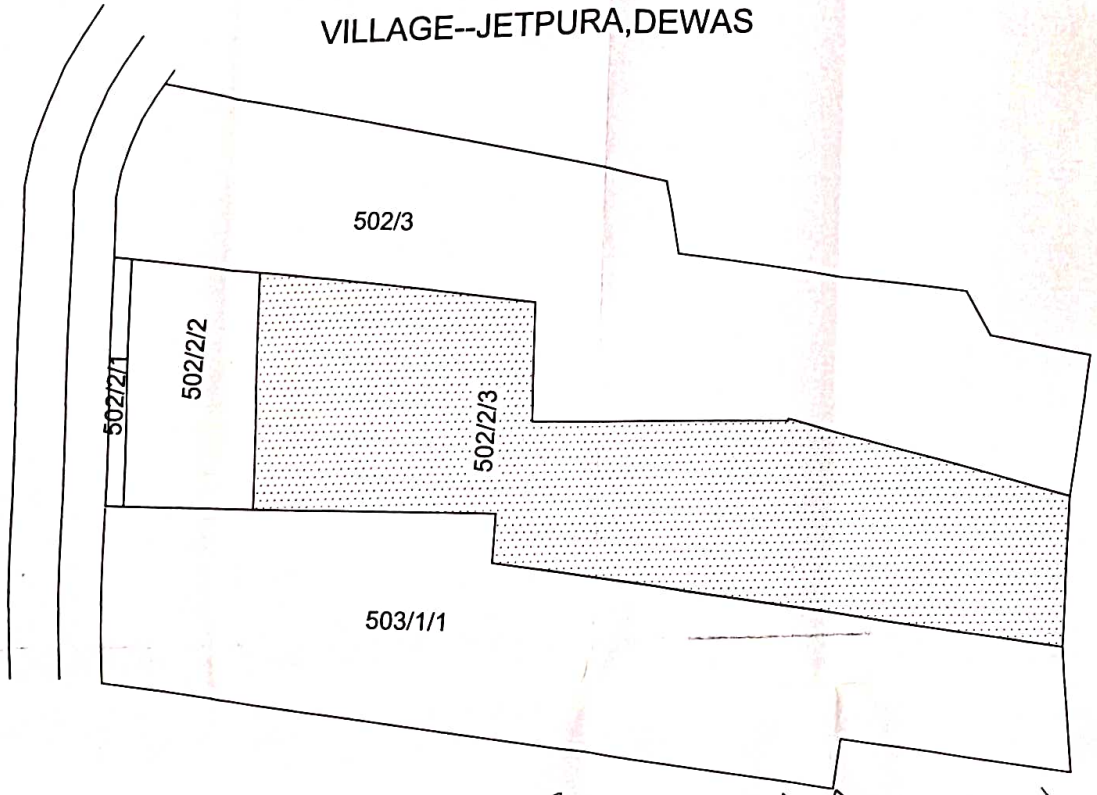

Name : Sourabh Tripathi
Designation : Building Inspector
Organization : Dewas Municipal Corporation

Name : Mushahid Hussain Hanfi
Designation : Senior Building Inspector
Organization : Dewas Municipal Corporation

Name : KAILASH MOHANLAL CHOUDHARY
Designation : Building Officer
Organization : DEWAS MUNICIPAL CORPORATION

PROJECT INFORMATION
PLOT NO KHASARA NO. 502/2/3 COLONY JETPURA TEHSIL DEWAS & DIST. DEWAS
ZONE
DEWAS (M.P.)

OWNER'S NAME AND SIGNATURE
SHRI SHYAM SUNDER PARMANI
SMT. SHYAM SUNDER PARMANI
EXPAT SO TAMSEV PARMANI

BUILDER'S INFORMATION
NAME
LICENSE NO.

SEAL OF APPROVAL

BUILDING: EXISTING (...)

E.O. NAME		B. I. NAME	
PREVIOUS SANCTION MEMO	No. DMC/1372/Ch3/3/2018 Date: 18/1/2018		
CONSULTANT (Architect)			
VIJENDRA KUMAR JAIN Licence No.: CA/87/11148			
JOB NO	DRG NO	SCALE 1:100	DRAWN BY / CHECKED BY
DRAWING NO	013	DATE	19-01-2018
KEY NO	116	SHEET NO	4/4

Location plan (Taken as per User Inputs)