


2ND PODIUM FLOOR PLAN
SCALE- 1:100 TOWER-1 & 2

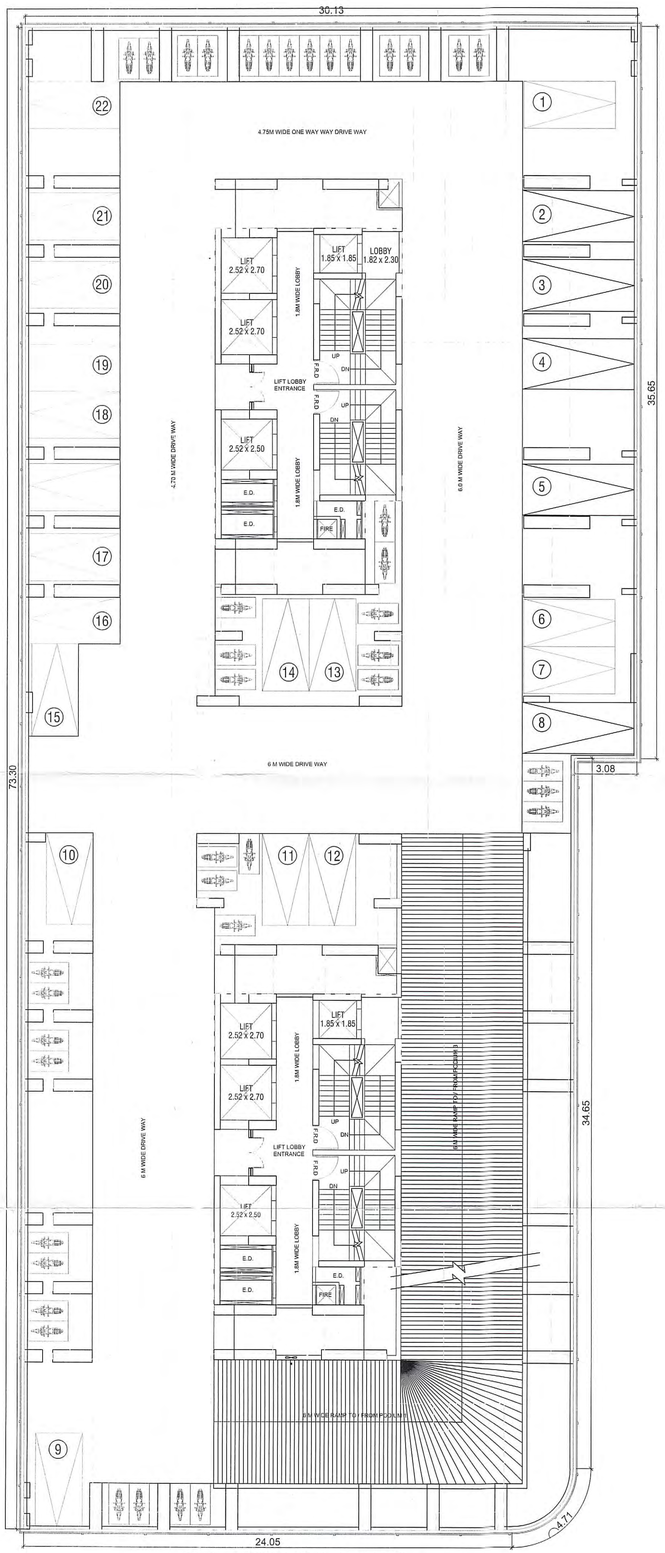


3RD & 4TH PODIUM FLOOR PLAN
SCALE- 1:100 TOWER-1 & 2

साबतचे पत्र क्र. मिभामनपा/नर/ 28९९/2023-28
दि... ९/११/2023 ...मधील अटी शर्तीस
बंधनकारक राहून मुळ/सुधारीत बांधकाम
नकाशे (प्रारंभ पत्रासह) मंजूर.

मा. आयुक्त सो. यांच्या मंजुरीने

सहाय्यक संचालक नगररचना
मिरा - भाईंदर महानगरपालिका

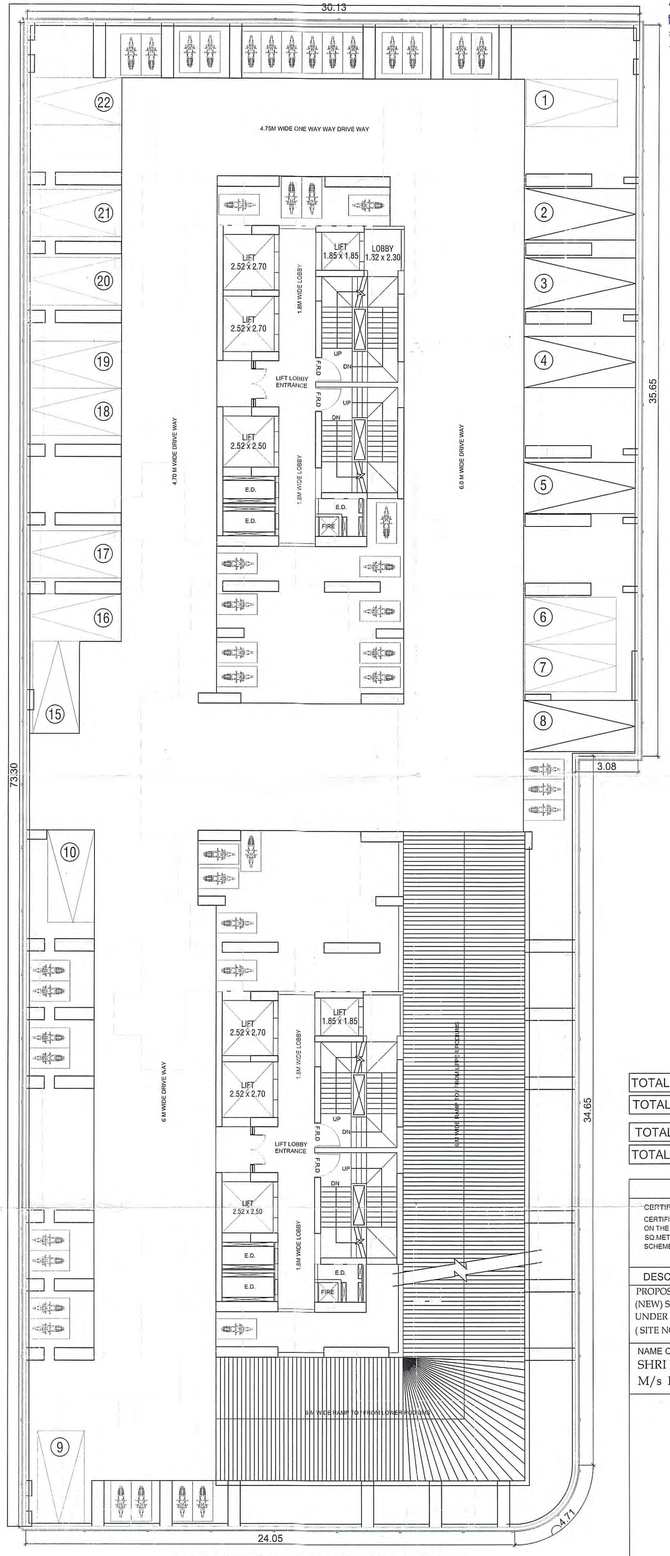मिरा भाईंदर महानगरपालिका
मुख्य कार्यालय
भाईंदर.

| |
|---|
| TOTAL NO.OF CAR PARKING @ 2ND POD. =22NOS. |
| TOTAL NO.OF SCOOTER PARKING @ 2ND POD. =41NOS. |
| TOTAL NO.OF CAR PARKING @ 3RD TO 4TH POD. (22X2) =44NOS |
| TOTAL NO.OF SCOOTER PARKING @ 3RD TO 4TH POD. (48X2) =96 NOS |

PERFORMA - B

CERTIFICATE OF AREA

CERTIFIED THAT I HAVE SURVEYED THE PLOT UNDER REFERANCE ON AND THAT THE DIMENSIONS ON THE SIDES ETC. OF THE PLANS ARE AS MEASURED ON THE SITE AND THE AREA SO WORKED OUT IS SQ.METER AND TALLIES WITH AREA STATED IN THE DOCUMENT OF OWNERSHIP / TOWN PLANNING SCHEME RECORD.

SIGNATURE OF THE ARCHITECT

DESCRIPTION OF PROPOSAL AND PROPERTY

PROPOSED LAYOUT ON LAND BEARING (OLD) S.NO.237/2,4,11,12,13, 241/1,2,3A,3B,3C,5,9,242/14, (NEW) S.NO.186/2,4,11,12,13, 34/1,2,3A,3B,5,9, 33/14, AT VILLAGE- NAVGHAR TAL. & DIST.- THANE. UNDER ACCOMODATION RESERVATION POLICY
( SITE NO.228-HIGH SCHOOL & PLAY GROUND , SITE NO.229- PRIMARY SCHOOL & PLAY GROUND)

NAME OF LAND . OWNER
SHRI RASESH B. KANAKIA (Promotor)
M/s PERIWINKLE CONSTRUCTIONS PVT. LTD.

OWNERS / SIGNATURE

| DRAWING NO. | SCALE | DATE | CHECKED BY | DRAWN BY | REVISION NO. |
|---|---|---|---|---|---|
| 03 | AS SHOWN | 16/10/2023 | BASAVARAJ.G | ROHIT | 00 |

CONSULTING CIVIL ENGINEER

TEJ'S CONSULTANTS

BASAVARAJ S. GADEKAR
B.E.(CIVIL)

1002-NAKSHATRA TOWER, BEHIND BALAJI HOSPITAL, GOLDEN NEST CIRCLE, MIRA BHAYANDER ROAD, MIRA ROAD (EAST).
TEL : 9820195711

TEJ'S CONSULTANTS
CONSULTING ENGINEERS
ASST. ARCHITECT
MIRA ROAD (E) DIST. THANE