PHASE 6A - BUILDING 53 & 54
BASEMENT+GROUND (PT) & STILT (PT)+1ST (PT) & PODIUM 1ST+2ND (PT) & PODIUM 2ND+3RD (PT) & PODIUM 3RD+4TH (PT) & PODIUM TOP FLOOR+5TH TO 34TH FLOORS

14/18

CONTENTS OF SHEET

TYPICAL FLOOR PLAN, ETC.

STAMP OF APPROVAL OF PLAN

PLANS APPROVED (...18...NOS OF DRAWINGS) WHICH ARE TO BE READ ALONG WITH BUILDING PERMISSION & COMMENCEMENT CERTIFICATE/AMENDED BUILDING PERMISSION & COMMENCEMENT CERTIFICATE BEARING -
NO. SROT/KGC/2401/BP/ITP-Usarghar-Ghatkopar Vol-I-01/Amended/Layout & CC B+No.53,54/Vol-I/401/622
DATE : 04/05/2023 2023
AND THE CONDITIONS MENTIONED THEREIN.

Planner,
Sub-Regional Office, Thane
MMRDA

MMRDA

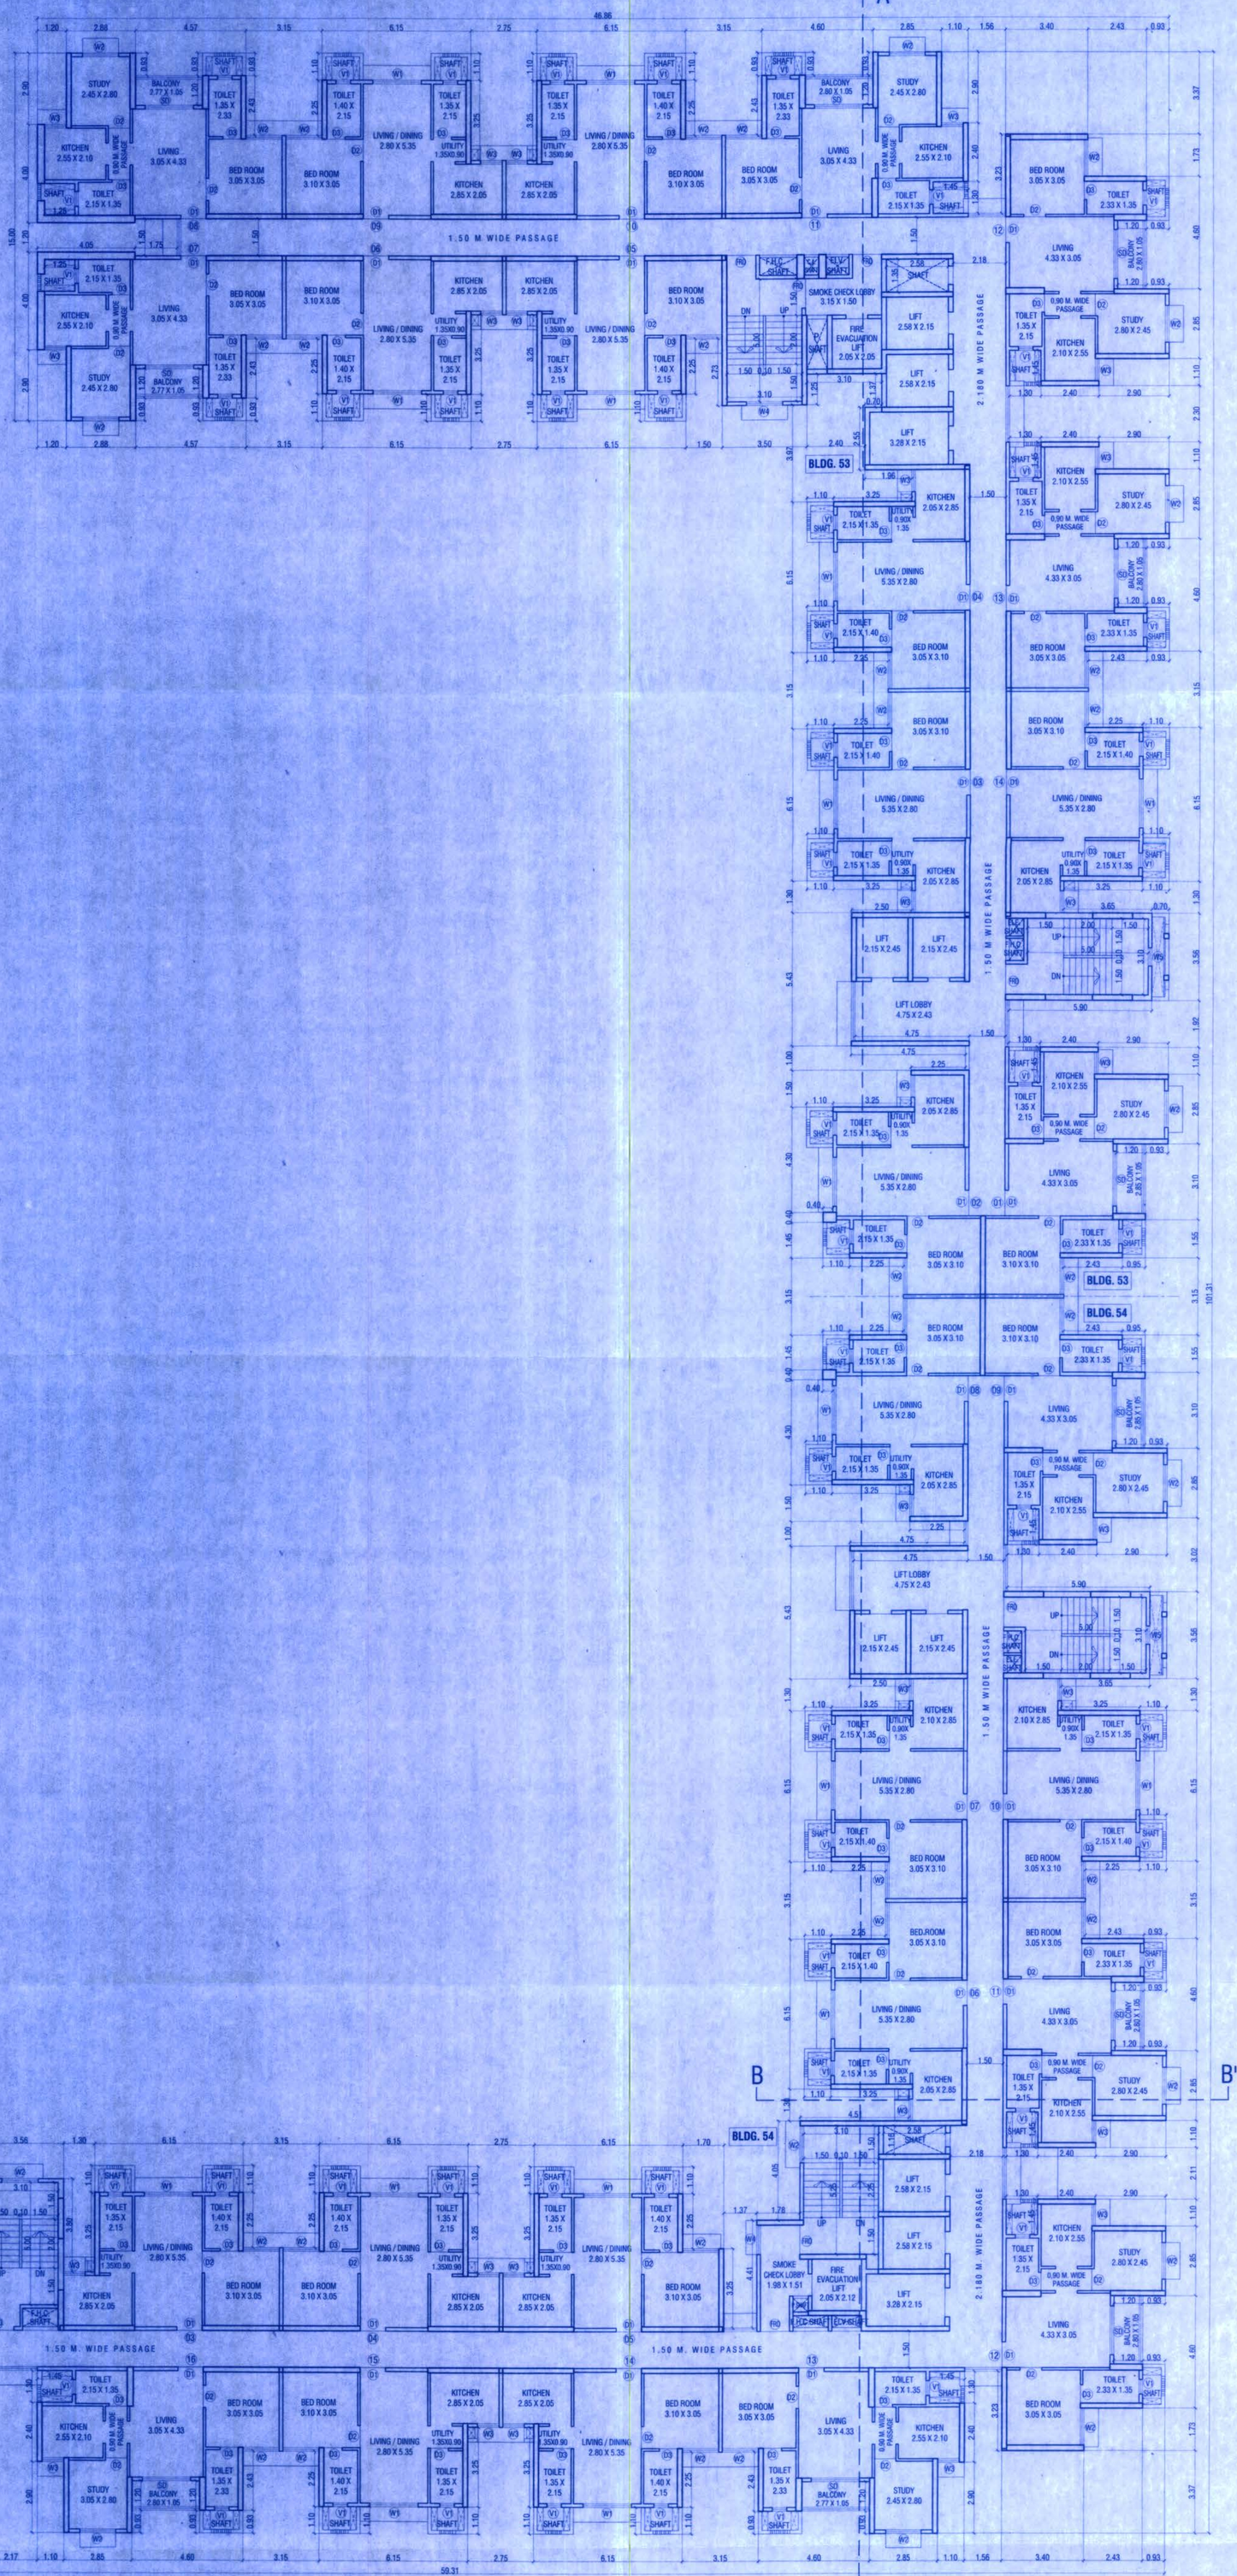

TYPICAL 5TH TO 8TH, 10TH TO 13TH , 15TH TO 18TH, 20TH TO 23RD, 25TH TO 28TH, 30TH TO 33RD FLOOR PLAN (BLDG. 53 & 54)
SCALE 1:100

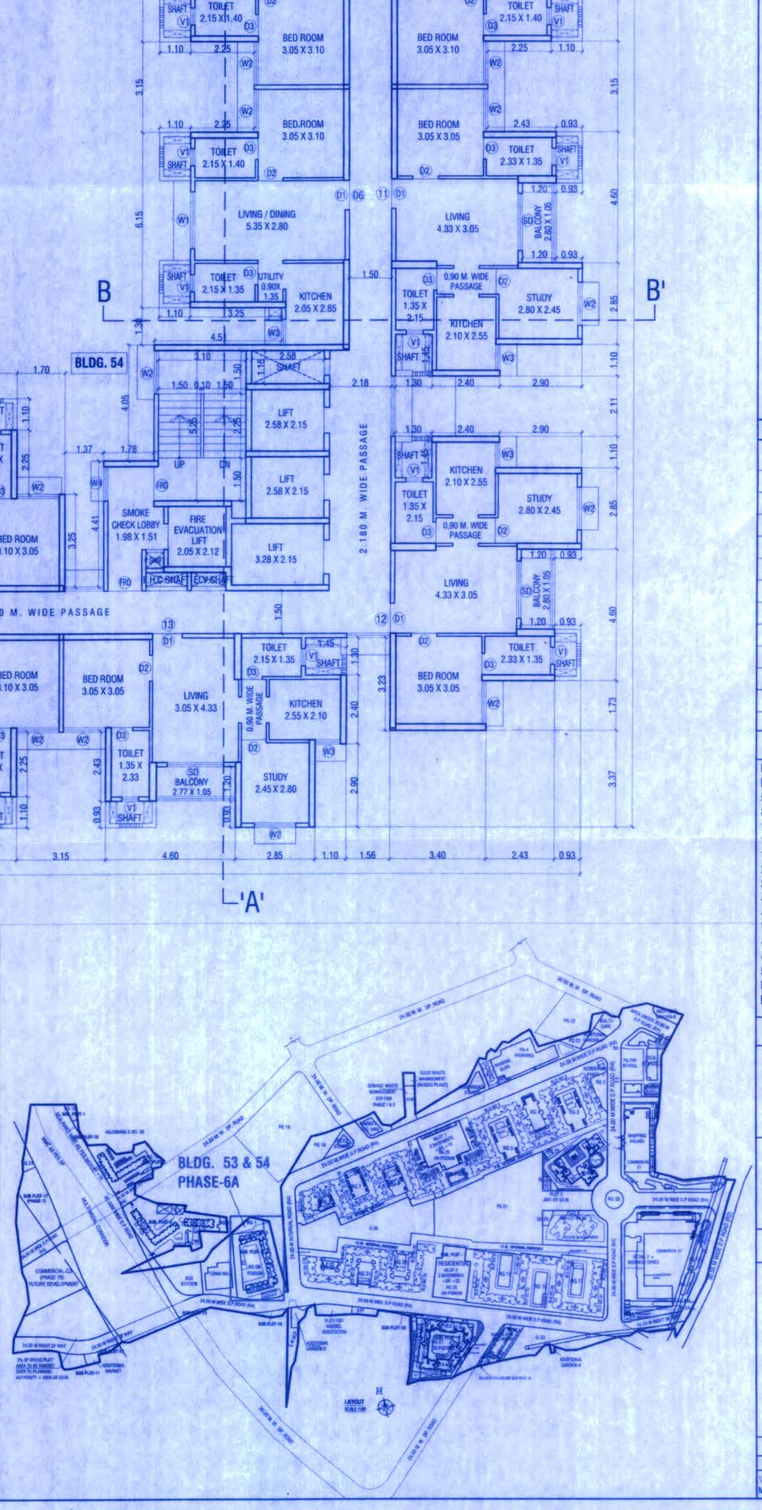

SCHEDULE OF DOOR & WINDOW			
S.NO.	TYPE DOOR & WINDOW	OPENING SIZE	DESCRIPTION
1	D	1.25 X 2.10	SINGLE SHUTTER FIRE RATED FLUSH DOOR
2	FRD	1.20 X 2.10	FIRE RATED DOOR
3	D1	1.05 X 2.10	SINGLE SHUTTER FLUSH DOOR
4	D2	0.90 X 2.10	SINGLE SHUTTER FLUSH DOOR
5	D3	0.75 X 2.10	SINGLE SHUTTER FLUSH DOOR
6	W1	1.25 X 1.30	3 PANEL SLIDING ALLUMINIUM WINDOW
7	W2	1.20 X 1.30	2 PANEL SLIDING ALLUMINIUM WINDOW
8	W3	0.90 X 1.30	1 PANEL SLIDING ALLUMINIUM WINDOW
9	W4	2.00 X 1.30	2 PANEL SLIDING ALLUMINIUM WINDOW
10	W5	1.20 X 1.30	2 PANEL SLIDING ALLUMINIUM WINDOW
11	W6	0.90 X 0.90	2 PANEL SLIDING ALLUMINIUM WINDOW
12	V	0.60 X 1.05	LOUVERED VENTILATOR

DESCRIPTION OF PROPOSAL

PROPOSED **INTEGRATED TOWNSHIP PROJECT** ON PLOT BEARING S. NO. 4/1, 4/2, 4/3, 4/4, 4/5, 4/6, 4/9, 4/10, 4/11, 5/1, 5/2, 5/3, 5/4, 5/5, 5/6, 6/1, 6/2, 6/3, 7/1, 7/2/A, 7/2/B, 7/2/C, 7/3/A, 7/3/B,8/1, 8/2, 8/3, 8/4, 8/5, 8/6, 8/7, 8/8, 8/9, 9/1, 9/2, 9/3, 9/4, 9/5, 9/6, 9/7, 9/8, 10, 11, 12/1, 12/2, 12/3, 12/4, 12/5, 12/6, 12/7, 12/8, 12/9, 12/10, 12/11, 12/12, 12/13, 12/14, 13, 14/1, 14/2A, 14/2B, 14/3, 14/4, 14/5, 15, 17/1, 17/2, 17/3, 17/4, 17/5, 17/6, 17/7, 17/8, 17/9, 17/10, 17/11,18,19, 22, 23/1, 23/2, 23/3, 23/10, 37/1,37/2B, 37/2C, 37/2D, 37/3, 37/4, 37/21,38/1, 38/2, 39/1, 39/2, 39/3, 40, 41/1A, 41/1B, 41/2, 41/3, 41/4, 44/1(PT), 44/4,44/5A, 44/5B, 44/6A, 44/6B, 44/7, 44/8, 44/9, 44/10, 44/11, 44/12, 44/13, 44/14, 44/15, 44/16, 44/17, 44/18, 44/19, 49 ,50/1, 50/2, 50/3 OF VILLAGE - GHARIVALI DIST- THANE AND S.NO. 44/1, 44/2, 44/3, 44/4, 44/5, 44/6, 44/7, 44/8, 44/9, 44/10, 44/11, 44/12, 45/1 ,45/2, 45/3, 45/4, 45/5/A, 45/5/B, 45/6,46/1/2,46/2A, 46/2B,46/3,47/2, 49, 50, 51, 52/1, 52/2, 53/1/A, 53/1/B, 53/2/A, 53/2/B, 53/3/A, 53/3/B, 94/2 OF VILLAGE USARGHAR DIST- THANE FOR (115 ACRE LAND) FOR **M/S RUNWAL RESIDENCY PVT. LTD.**

NAME AND ADDRESS OF OWNER / P.O.A.H.

DIRECTOR ,
M/S. RUNWAL RESIDENCY PVT. LTD.
RUNWAL & OMKAR ESQUARE,
5TH FLOOR, OPP.SION CHUNABHATTI SIGNAL,
SION (EAST) MUMBAI - 400022.

RUNWAL RESIDENCY PVT. LTD. MUMBAI

SIGNATURE OF OWNER / P.O.A.H. SIGNATURE OF ARCHITECT

ARCHITECTS

Saakaar ARCHITECTS
2ND FLOOR, NAKSHATRA, A WING,
NEAR TMC, ALMEIDA ROAD,
PANCHPAKHADI, THANE (W). 400 602
PHONE - 2537 8701,TELEFAX - 2536 4700
E MAIL - saakaararchitects@yahoo.co.in

DRG.NO.	SCALE	DATE	DRN.BY	CHKD.BY
C-720/2022/M/14	1:100	08/05/2023	PRASHANT	

T:\server\Saakaar12\Cad Drawings\RUNWAL GARDENS - PAL PEUGEOT LTD. DOMBIVALI\4-MUNICIPAL\45. ITP - Phase 6A\PHASE-6A - building plans - bldg no. 53, 54_24-04-2023.dwg