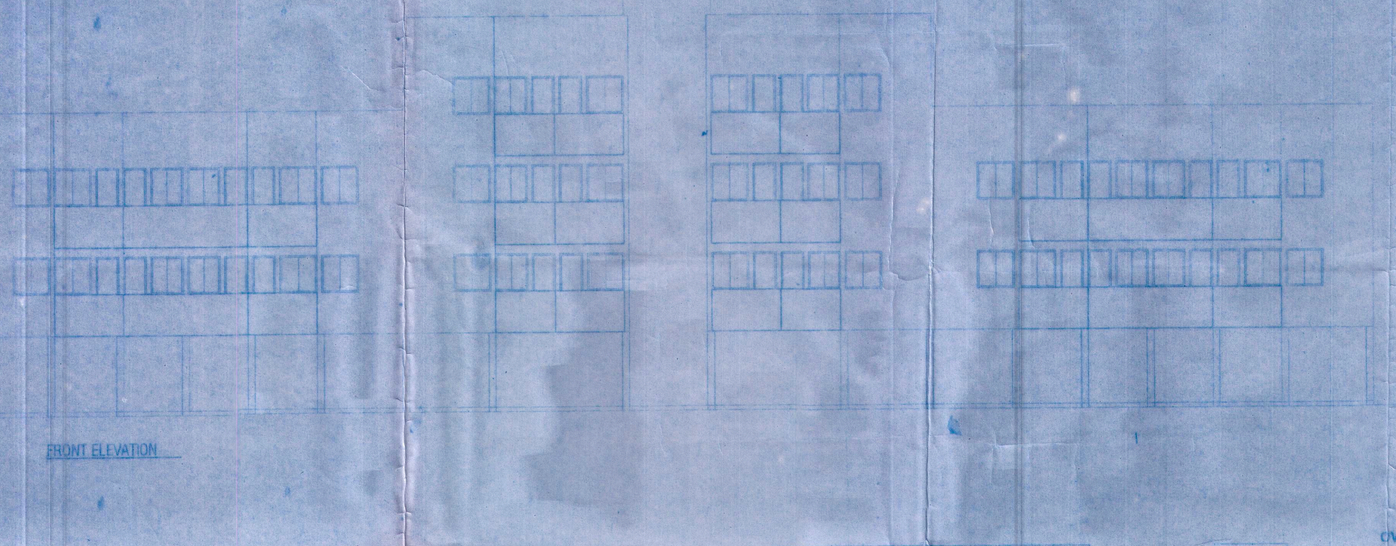

FRONT ELEVATION

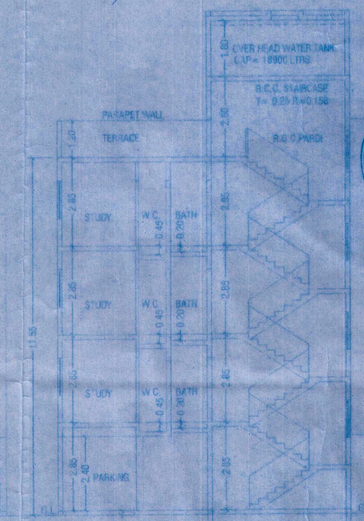

SECTION A A

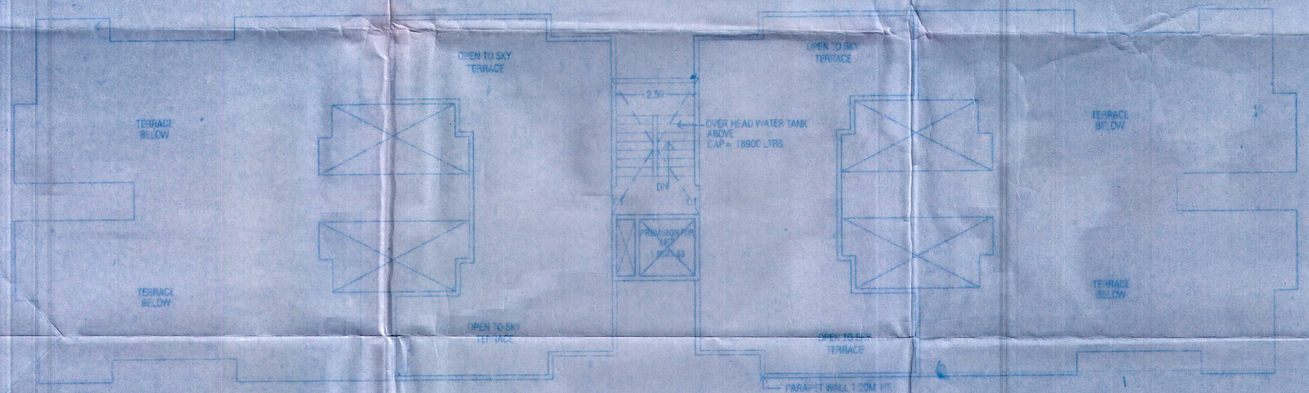

TERRACE PLAN
SCALE 1:100

OVER HEAD WATER TANK CAPACITY
= 28 NOS. X 5 PERSONS X 135 LTRS.
= 18900 LTRS.

UNDER GROUND WATER TANK CAPACITY
= 18900 LTRS. X 1.50
= 28350 LTRS.

TERRACE PLAN, FRONT ELEVATION, SECTIONS | 5/6

STAMP OF APPROVAL

WING TYPE E

TOWN PLANNING & VALUATION DEPTT. ASSISTANT DIRECTOR OF TOWN PLANNING PUNE BRANCH

Recommended for approval as amended in ..... vide Jt. T.P. Pune's Letter No. ..... Dated 21/10/2012

Assistant Director of Town Planning Pune, Pune

उपविभागीय अधिकारी, मावळ उपविभाग, पुणे यांचेकडील आदेश क्र.एनए/एसआर/१७५/२०१२ दि. २६/९/२०१३ अन्वये मंजूर.

NATIONAL OFFICER MAVAL SUB DIVISION PUNE

उपविभागीय अधिकारी, मावळ उपविभाग, पुणे.

TRUE COPY CERTIFICATE
I, Parvez Jamadar have examined originals of sanctioned plans vide commencement letter No. 22/15/2012 ..... Dt. 28/1/13 ..... and certify that I have checked it personally and are found correct as per the plans originally approved
Date 3/5/14
PARVEZ JAMADAR ARCHITECT

SCHEDULE OF OPENING :-

W	= 1.80 X 1.20	D	= 1.00 X 2.10
W1	= 1.20 X 1.20	D1	= 0.90 X 2.10
V	= 0.60 X 0.90	D2	= 0.75 X 2.10
		SLD	= 1.80 X 2.10
		CP	= 0.90 X 2.10

1) This drawing is based on information/data provided by owner/ C.A.H.
2) This drawing is copyright of PARVEZ JAMADAR AND ASSOCIATES. No part of it should not be copied or used without the permission of author (PARVEZ JAMADAR AND ASSOCIATES)

PROJECT

PROPOSED GROUP HOUSING AT GAT NO. 165 AT DINGRAJWADI TAL. SHIRUR ,DIST.PUNE

OWNER'S NAME & ADDRESS

ASTRIX INFRASTUCTURE
MR. HARISH FUTARMAL SOLANKI

SCALE 1:100	CHECKED	DRG NO.	ORIENTATION
DATE : 28 / 8 / 12	REVISION NO.	5 / 6	
APPROVED BY : PARVEZ J.			
DEALT BY : LAXMAN SUTAR			

ARCHITECT :
PARVEZ JAMADAR AND ASSOCIATES
ARCHITECTS AND INTERIOR DESIGNERS
OFFICE NO. 6, [illegible] COMPLEX, [illegible] ROAD, [illegible] POLICE CHOWKY, NEAR [illegible] PUNE - 411001.
PHONE 26322[illegible], MOBILE 9372[illegible] E-MAIL : [illegible]