PLOT-A
BLDG.NO-2
TYP. FLR & SECTION

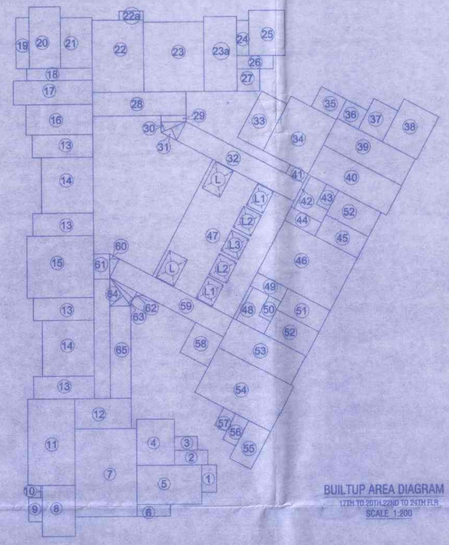

BUILTUP AREA DIAGRAM
17TH TO 20TH,22ND TO 24TH FLR.
SCALE 1:200

AREA CALCULATION

17TH TO 20TH,22ND TO 24TH FLR

1	1.50	x	2.77	x	1	4.16 sq.mt.
2	3.33	x	1.51	x	1	5.03 sq.mt.
3	2.33	x	1.36	x	1	3.17 sq.mt.
4	3.82	x	4.67	x	1	17.84 sq.mt.
5	6.55	x	3.95	x	1	25.87 sq.mt.
6	3.35	x	1.20	x	1	4.02 sq.mt.
7	6.25	x	8.89	x	1	55.56 sq.mt.
8	3.35	x	5.17	x	1	17.32 sq.mt.
9	1.37	x	2.43	x	1	3.33 sq.mt.
10	0.15	x	1.22	x	1	0.18 sq.mt.
11	4.77	x	8.74	x	1	41.69 sq.mt.
12	5.12	x	3.95	x	1	17.45 sq.mt.
13	6.17	x	2.28	x	4	56.27 sq.mt.
14	5.27	x	5.66	x	2	59.66 sq.mt.
15	6.97	x	6.25	x	1	42.31 sq.mt.
16	3.05	x	6.79	x	1	20.65 sq.mt.
17	8.05	x	2.43	x	1	19.56 sq.mt.
18	6.68	x	1.22	x	1	8.15 sq.mt.
19	1.35	x	5.16	x	1	6.97 sq.mt.
20	3.29	x	6.22	x	1	19.90 sq.mt.
21	3.20	x	5.11	x	1	16.35 sq.mt.
22	5.21	x	7.26	x	1	37.82 sq.mt.
22a	2.43	x	0.90	x	1	2.19 sq.mt.
23	8.10	x	7.04	x	1	42.04 sq.mt.
23a	3.35	x	7.53	x	1	25.23 sq.mt.
24	1.22	x	3.54	x	1	4.32 sq.mt.
25	3.67	x	4.55	x	1	16.70 sq.mt.
26	4.65	x	1.35	x	1	6.09 sq.mt.
27	2.27	x	2.23	x	1	5.06 sq.mt.
28	9.46	x	2.40	x	1	22.70 sq.mt.
29	2.55	x	0.65	x	1	1.66 sq.mt.
30	2.76	x	0.94	x	0.50	1.30 sq.mt.
31	2.76	x	1.16	x	0.50	1.58 sq.mt.
32	13.41	x	2.12	x	1	28.43 sq.mt.
33	2.90	x	5.27	x	1	15.28 sq.mt.
34	5.15	x	6.12	x	1	31.78 sq.mt.
35	2.87	x	2.28	x	1	6.54 sq.mt.
36	2.39	x	2.11	x	1	5.04 sq.mt.
37	2.74	x	3.49	x	1	9.50 sq.mt.
38	4.95	x	4.84	x	1	19.20 sq.mt.
39	8.94	x	3.05	x	1	27.27 sq.mt.
40	8.94	x	3.15	x	1	29.95 sq.mt.
41	2.04	x	1.02	x	1	2.08 sq.mt.
42	2.33	x	5.21	x	1	12.22 sq.mt.
43	1.35	x	2.28	x	1	3.08 sq.mt.
44	3.48	x	1.50	x	1	5.22 sq.mt.
45	4.86	x	2.43	x	1	11.81 sq.mt.
46	8.34	x	5.95	x	1	49.62 sq.mt.
47	9.20	x	13.27	x	1	122.08 sq.mt.
48	6.03	x	1.75	x	1	10.55 sq.mt.
49	3.48	x	1.50	x	1	5.22 sq.mt.
50	1.35	x	2.28	x	1	3.08 sq.mt.
51	11.86	x	1.00	x	1	11.86 sq.mt.
52	4.86	x	2.79	x	1	27.12 sq.mt.
53	8.28	x	3.28	x	1	27.16 sq.mt.
54	15.62	x	5.14	x	1	44.11 sq.mt.
55	2.43	x	4.26	x	1	10.35 sq.mt.
56	1.52	x	2.89	x	1	4.39 sq.mt.
57	1.37	x	1.99	x	1	2.73 sq.mt.
58	3.20	x	3.40	x	1	10.88 sq.mt.
59	13.02	x	2.14	x	1	27.86 sq.mt.
60	2.41	x	1.50	x	1	3.61 sq.mt.
61	1.62	x	2.55	x	1	4.13 sq.mt.
62	4.16	x	0.79	x	0.5	1.64 sq.mt.
63	4.57	x	0.61	x	0.5	1.4 sq.mt.
64	2.57	x	1.70	x	0.5	3.05 sq.mt.
65	2.12	x	9.33	x	1	19.78 sq.mt.
TOTAL						1187.39 sq.mt.

DEDUCTION

L	2.04	x	3.00	x	2	12.24 sq.mt.
L1	1.83	x	2.44	x	2	8.93 sq.mt.
L2	2.00	x	2.37	x	2	9.48 sq.mt.
L3	2.00	x	2.31	x	2	4.66 sq.mt.
TOTAL DEDUCTION						35.31 sq.mt.
TOTAL						1152.08 sq.mt.

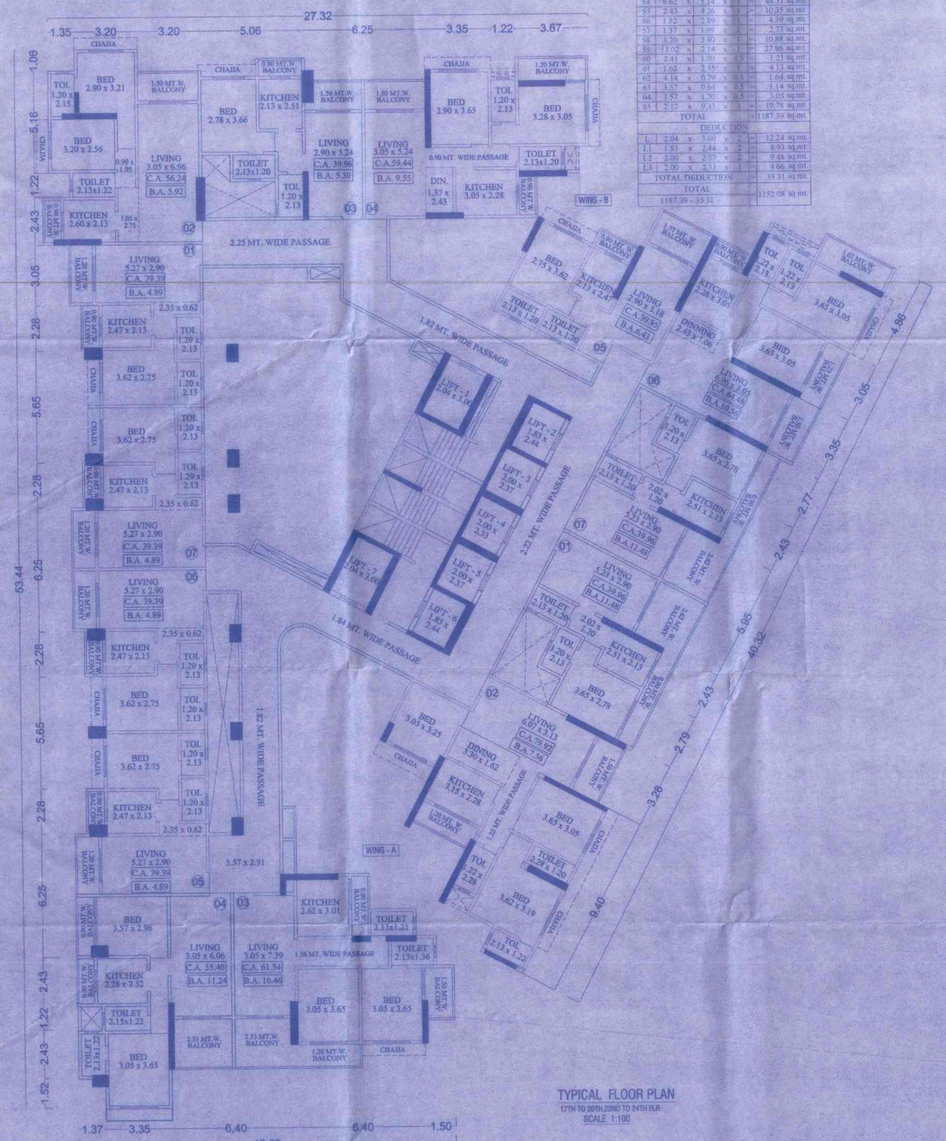

TYPICAL FLOOR PLAN
17TH TO 20TH,22ND TO 24TH FLR
SCALE 1:100

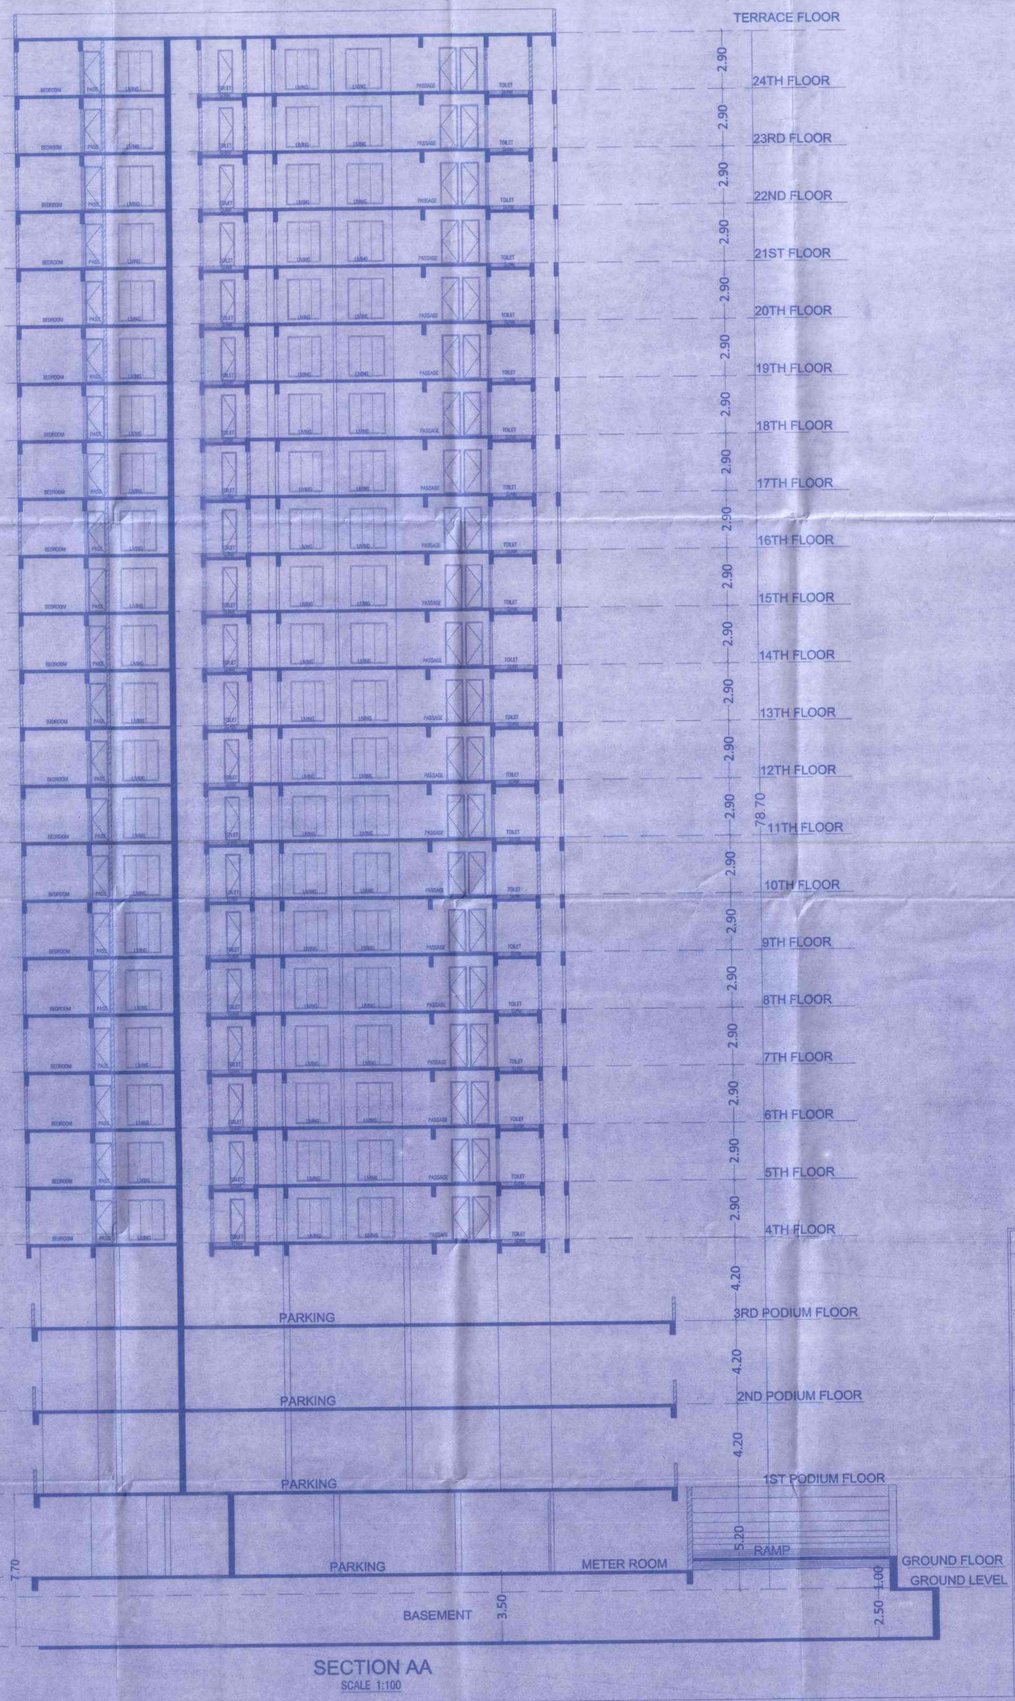

SECTION AA
SCALE 1:100

BLDG.-2

BUILT UP AREA STATEMENT

FLOOR	BUILT UP AREA	STILT/REFUGE AREA
BASE.	-	1776.85
GR.FL.	580.91	1559.70
1st.FL.	PODIUM	2140.61
2nd.FL.	28.43	1618.44
3rd.FL.	23.56	1618.44
4th.FL.	1125.45	-
5th.FL.	1125.45	-
6th.FL.	1056.78	68.67
7th.FL.	1125.45	-
8th.FL.	1125.45	-
9th.FL.	1125.45	-
10th.FL.	1125.45	-
11th.FL.	1056.78	68.67
12th.FL.	1125.45	-
13th.FL.	1125.45	-
14th.FL.	1125.45	-
15th.FL.	1125.45	-
16th.FL.	1083.40	68.68
17th.FL.	1152.08	-
18th.FL.	1152.08	-
19th.FL.	1152.08	-
20th.FL.	1152.08	-
21st.FL.	1083.40	68.68
22nd.FL.	1152.08	-
23rd.FL.	1152.08	-
24th.FL.	1152.08	-
TOTAL	24232.52	8988.74
TOTAL GROSS AREA		33221.06

भोगवटा पत्र क्र. विभागस्तर/पर/ 9499/2022-23
दि. 22/11/2022 सर्वांना अटी लागू.
सहायक संचालक नगररचना
भाईंदर (प्रादेशिक प्रभाग) मीरा-भाईंदर महानगरपालिका.

सह. संचालक (प्रा.प्र.) मीरा-भाईंदर महानगरपालिका

FORM II

CONTENTS OF SHEET
FLOOR PLAN BUILT UP AREA CALCULATION DIAGRAM SECTION

STAMP OF DATE OF RECEIPT OF PLANS	STAMP OF APPROVAL OF PLANS

REVISION	DISCRIPTION	DATE	SIGNATURE

CERTIFICATE OF AREA

CERTIFIED THAT I HAVE SURTVEYED THE PLOT UNDER REFERENCE OF AND THAT THE DIMENSIONS OF THE SIDES ETC. OF THE PLOT STATED ON THE PLAN ARE AS MEASURED ON SITE AND AREA SO WORKED OUT IS SQUARE METRES AND TALLIES WITH THE AREA STATED IN THE DOCUMENT.

OF CHARTERED TOWN PLANNER / ARCHITECT / ENGINEER

SIGNATURE OF LICENCED SURVEYOR / CHARTERED ENGINEER / STRUCTURAL ENGINEER / SUPERVISOR OF ARCHITECT

DESCRIPTION OF PROPOSAL AND PROPERTY

PROPOSED RESIDENTIAL/COMMERCIAL LAYOUT/ON PLOT BEARING S NO (OLD/LNO) 76/1/2, 512B, 69/43 AT VILLAGE- MIRA & MAHAJAN WADI

NAME OF THE OWNER

M/s. SANSHVI PREMISES PVT. LTD.

DIRECTOR / MANAGER

THIS DRAWING IS PREPARED AS PER MY REQUIREMENTS AND DOCUMENTS GIVEN BY ME

DATE	JOB NO	DRG NO	SCALE	DRAWN BY
12-06-2022	471		AS SHOWN	JAYETH

NORTH

SIGNATURE NAME IN BLOCK LETTERS AND ADDRESS OF LICENSED SURVEYOR ENGINEER STRUCTURAL ENGINEER / SUPERVISOR OF ARCHITECT

ANISH & ASSOCIATES
1st & 2nd Floor, Ramdev Esquire, Deepak Hospital Road, Next to S. K. English High School, Bhayander (East), TAL. & DIST.-THANE, 401105.