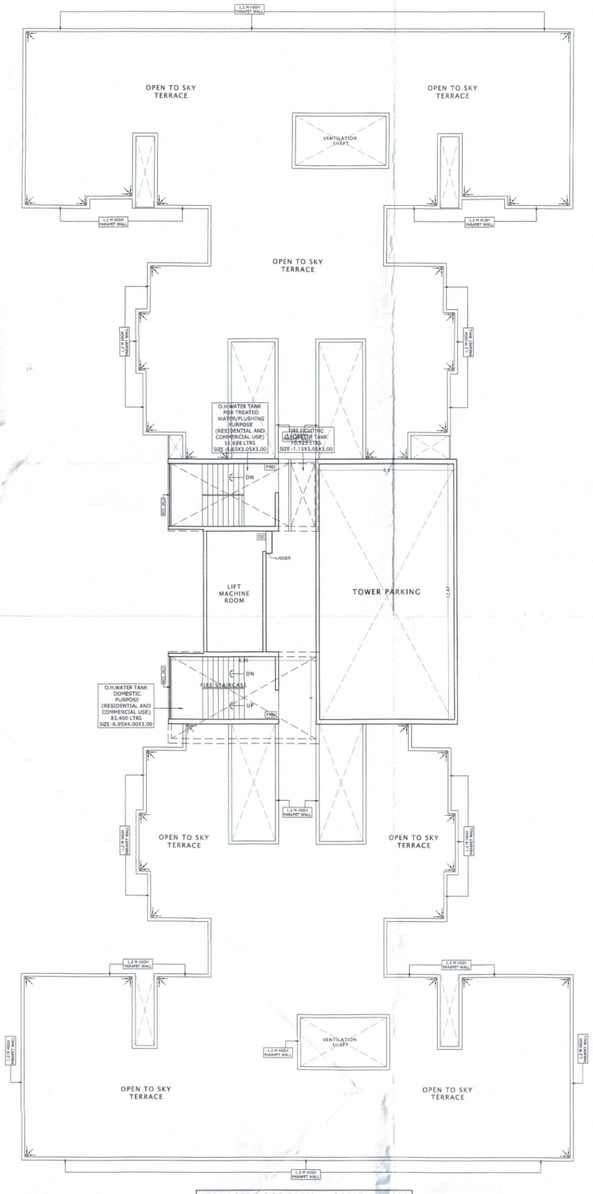

TERRACE FLOOR PLAN SCALE = 1 : 100

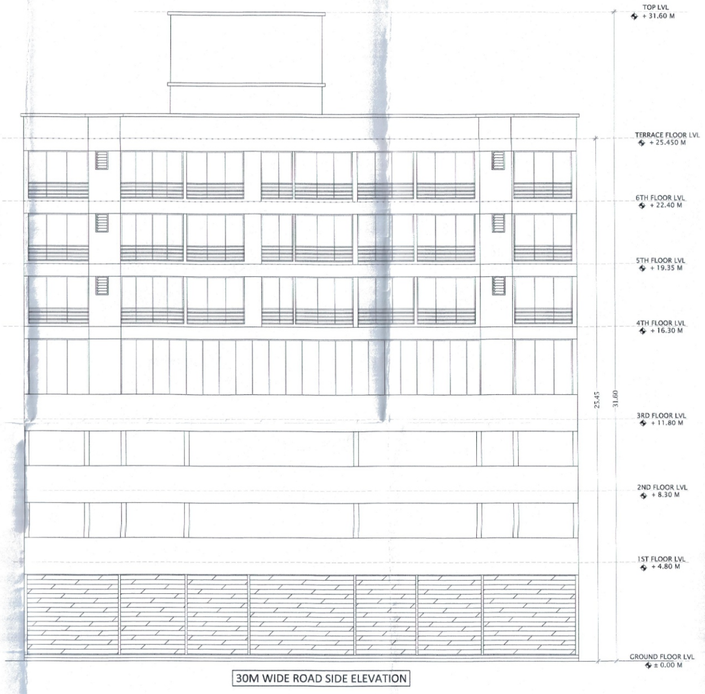

30M WIDE ROAD SIDE ELEVATION

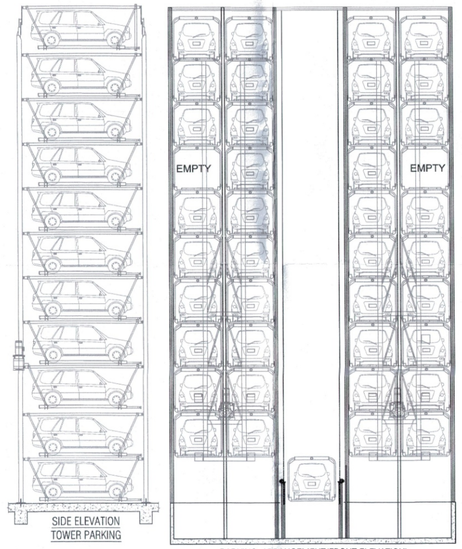

SIDE ELEVATION TOWER PARKING

PARKING ARRANGEMENT(FRONT ELEVATION) TOWER PARKING

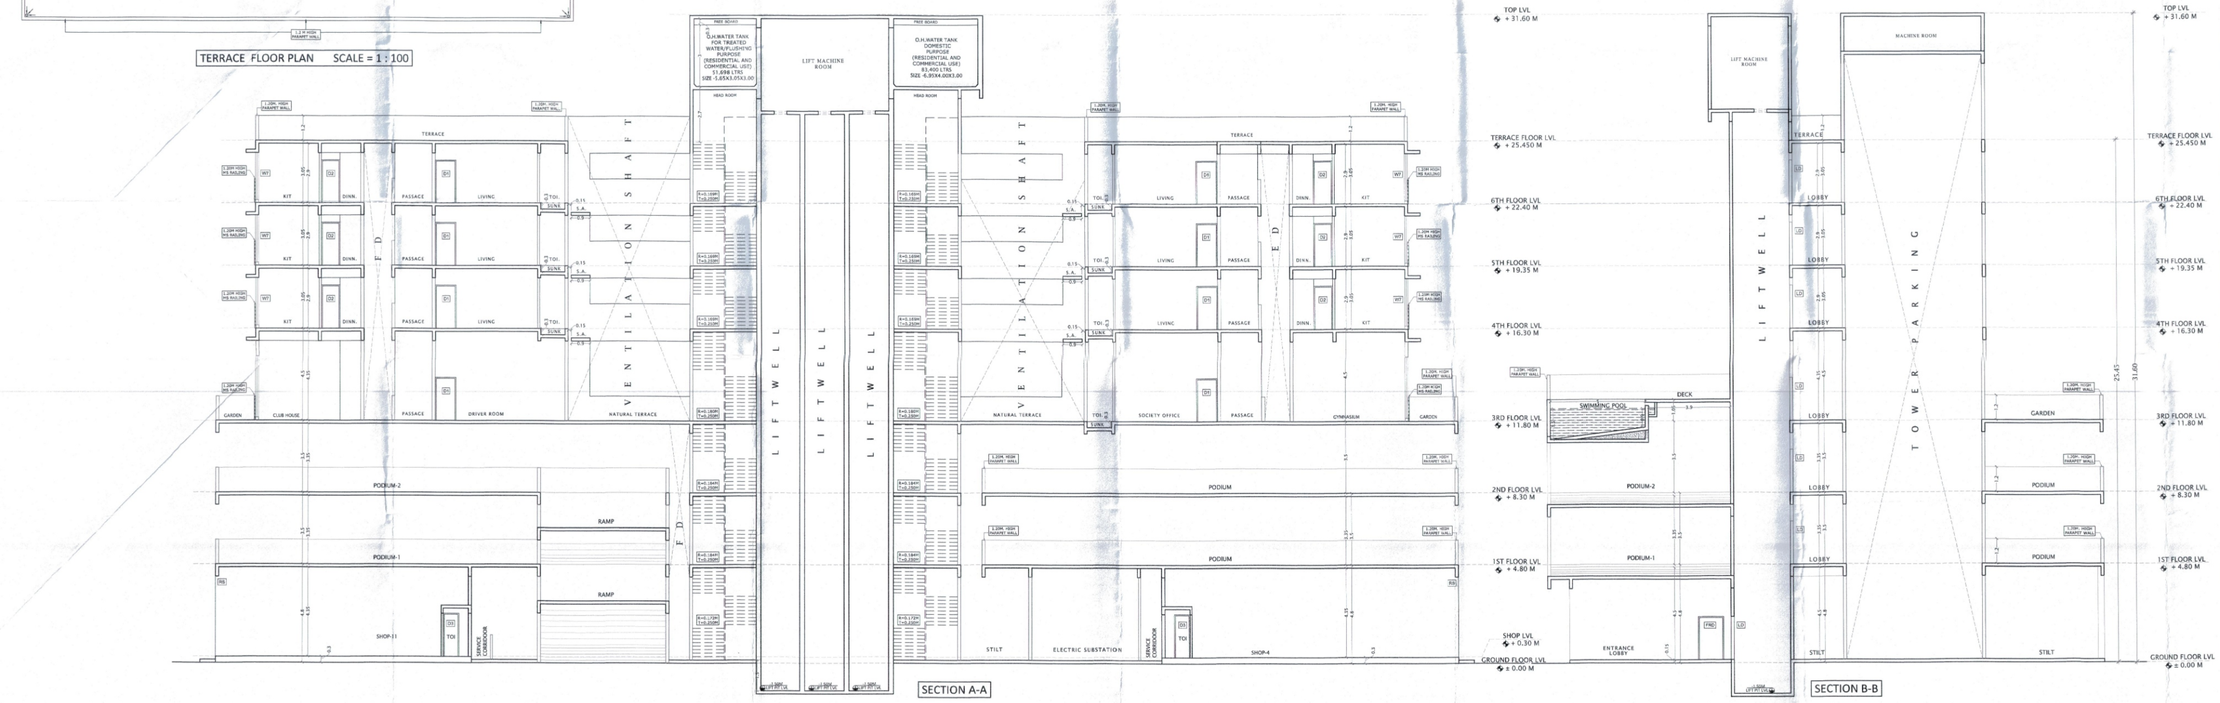

SECTION A-A

SECTION B-B

AMENDED DEVELOPMENT PERMISSION FOR PROPOSED RESIDENTIAL CUM COMMERCIAL BUILDING COMPLEX ON LAND BEARING, PLOT NO-76/2, SECTOR-17,KALAMBOLI, NAVI MUMBAI

STAMP OF APPROVAL OF PLANS

पनवेल महानगरपालिका
मौजे- नवीन पनवेल वॉर्डनं. 24
पेंथील अंतिम भू.क./वि.भू.क./हस्तें क./गट क्र./
भू.क्र./ 76/2 मध्ये दिर्शविलेल्या सुधारित/
फेरबदल करणेस/याठीस बांधकामाचे मंजूरीस मा
पालीसाहेब यां.क्र./पमपा/नरवि/ 2626 दि
10/05/2024 दिनांक 13/05/2024
पथील अटी, शर्तीस अधिन राहुन मंजूरीस रस्ता रुंदीचे
दुरूस्त केल्यानुसार मंजूर. Approved / Revised

मा. आयुक्त यांचे मंजूरी नुसार

उपसंचालक, नगररचना
पनवेल महानगरपालिका

PANVEL MUNICIPAL CORPORATION पनवेल महानगरपालिका पनवेल-रायगड PANVEL-RAIGAD

SECTIONS

PROJECT
AMENDED DEVELOPMENT PERMISSION FOR PROPOSED RESIDENTIAL CUM COMMERCIAL BUILDING ON PLOT NO- 76/2, SECTOR-17,KALAMBOLI, NAVI MUMBAI.

OWNERS/

For TRICITY REALTY LLP
Designated Partner

M/S. TRICITY REALTY LLP

ARCHITECTS

Signature of Architect CA/2003/32480

ATUL PATEL ARCHITECTS
Studio #1209, The Landmark, Plot no. 26A, Sector-7, Kharghar, Navi Mumbai - 410210
E: info@atulpatelarchitects.com T: 022 - 27746641 - 42

DATE	DRG. NO.	SCALE	DRAWN BY	CHECKED BY	4/4
10-01-2024	MID-11	1 : 100	NR	MM	