SCALE : 1:100

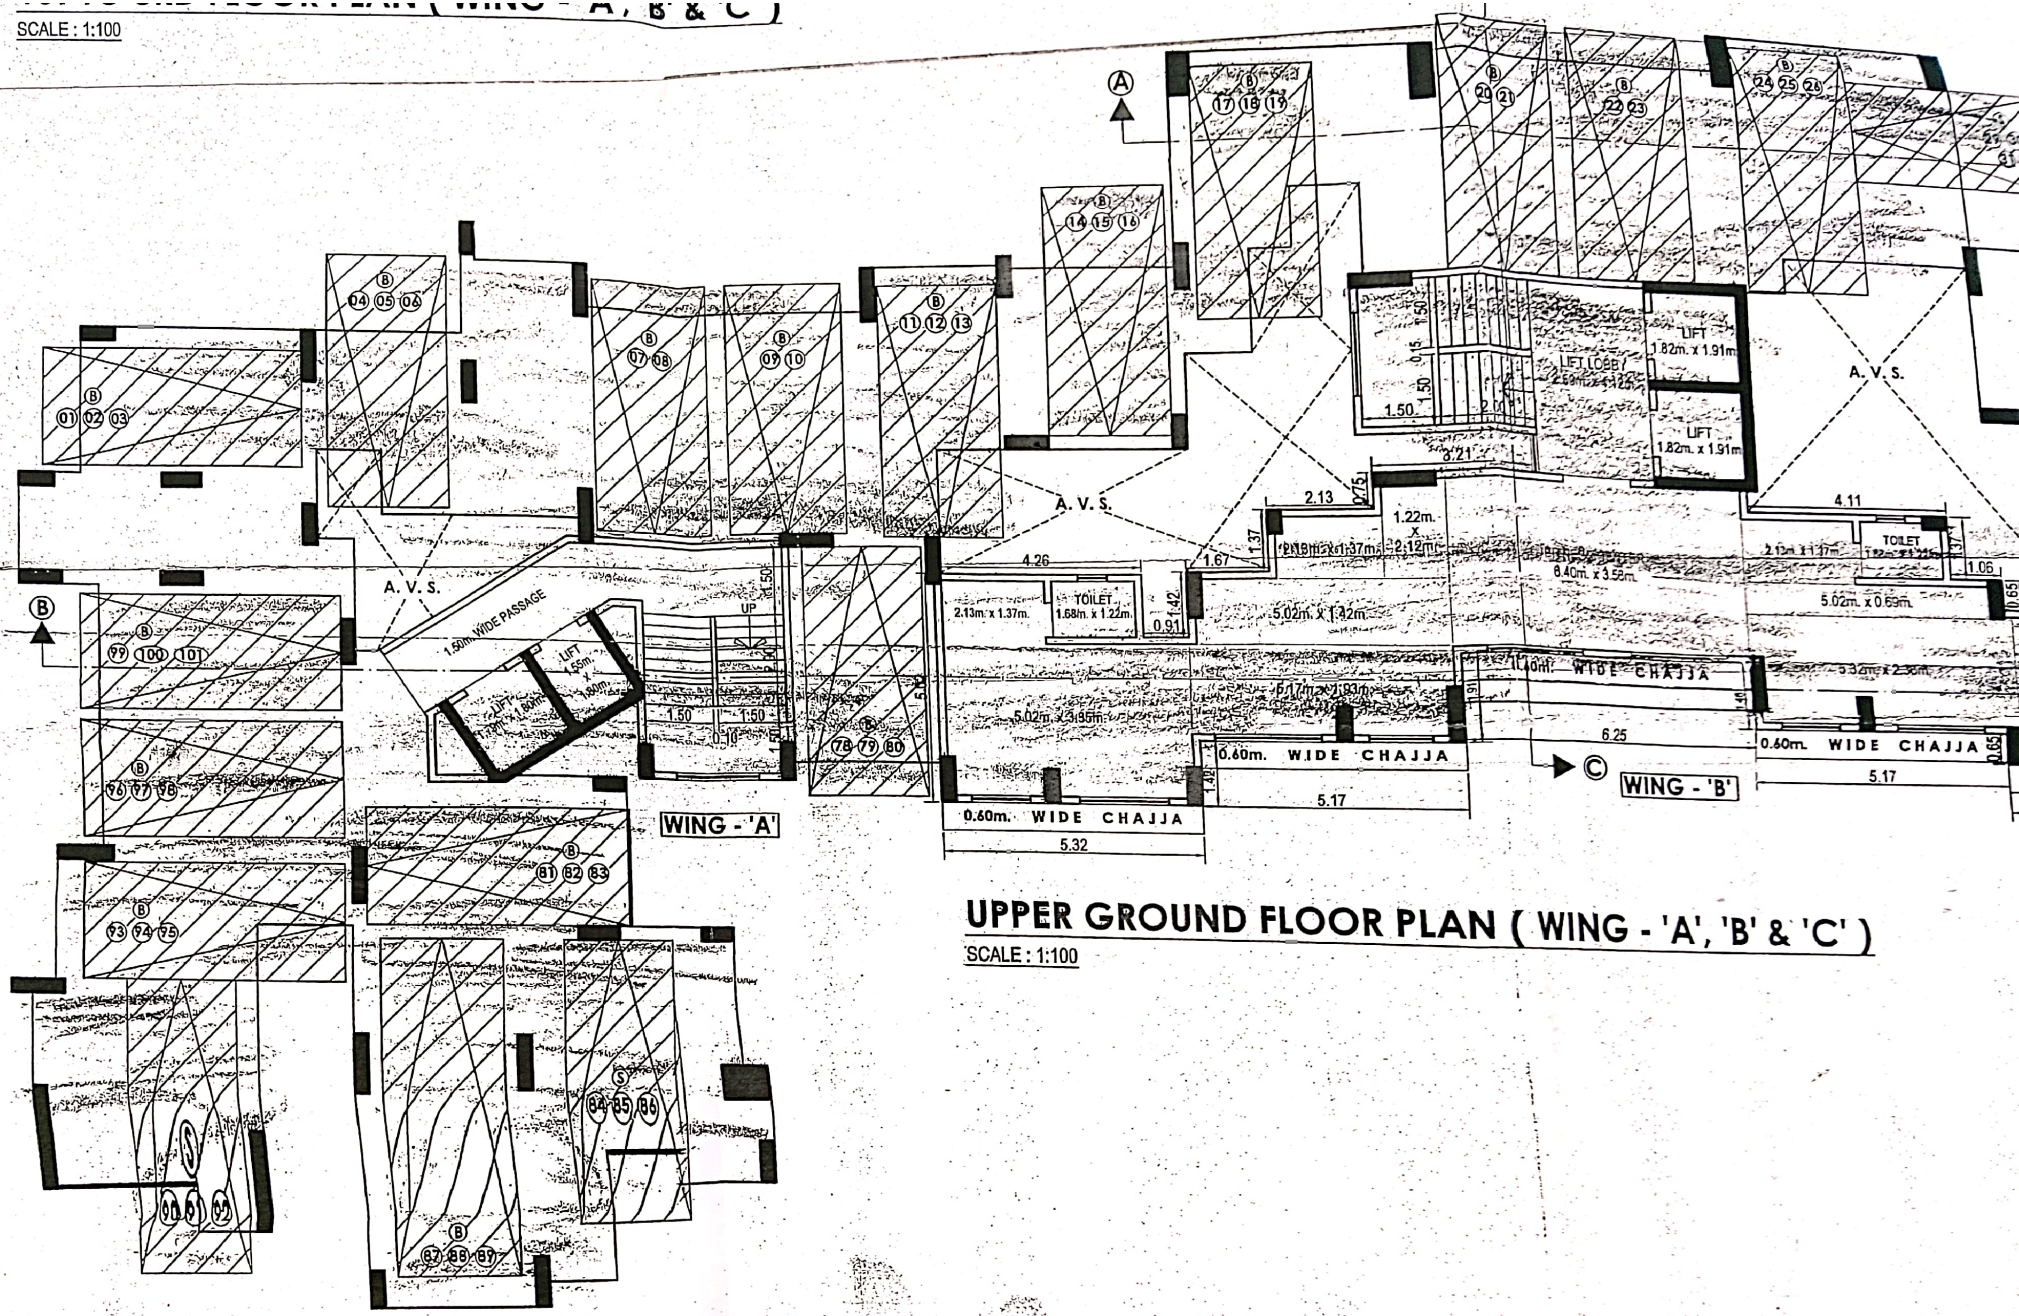

UPPER GROUND FLOOR PLAN (WING - 'A', 'B' & 'C')

SCALE : 1:100

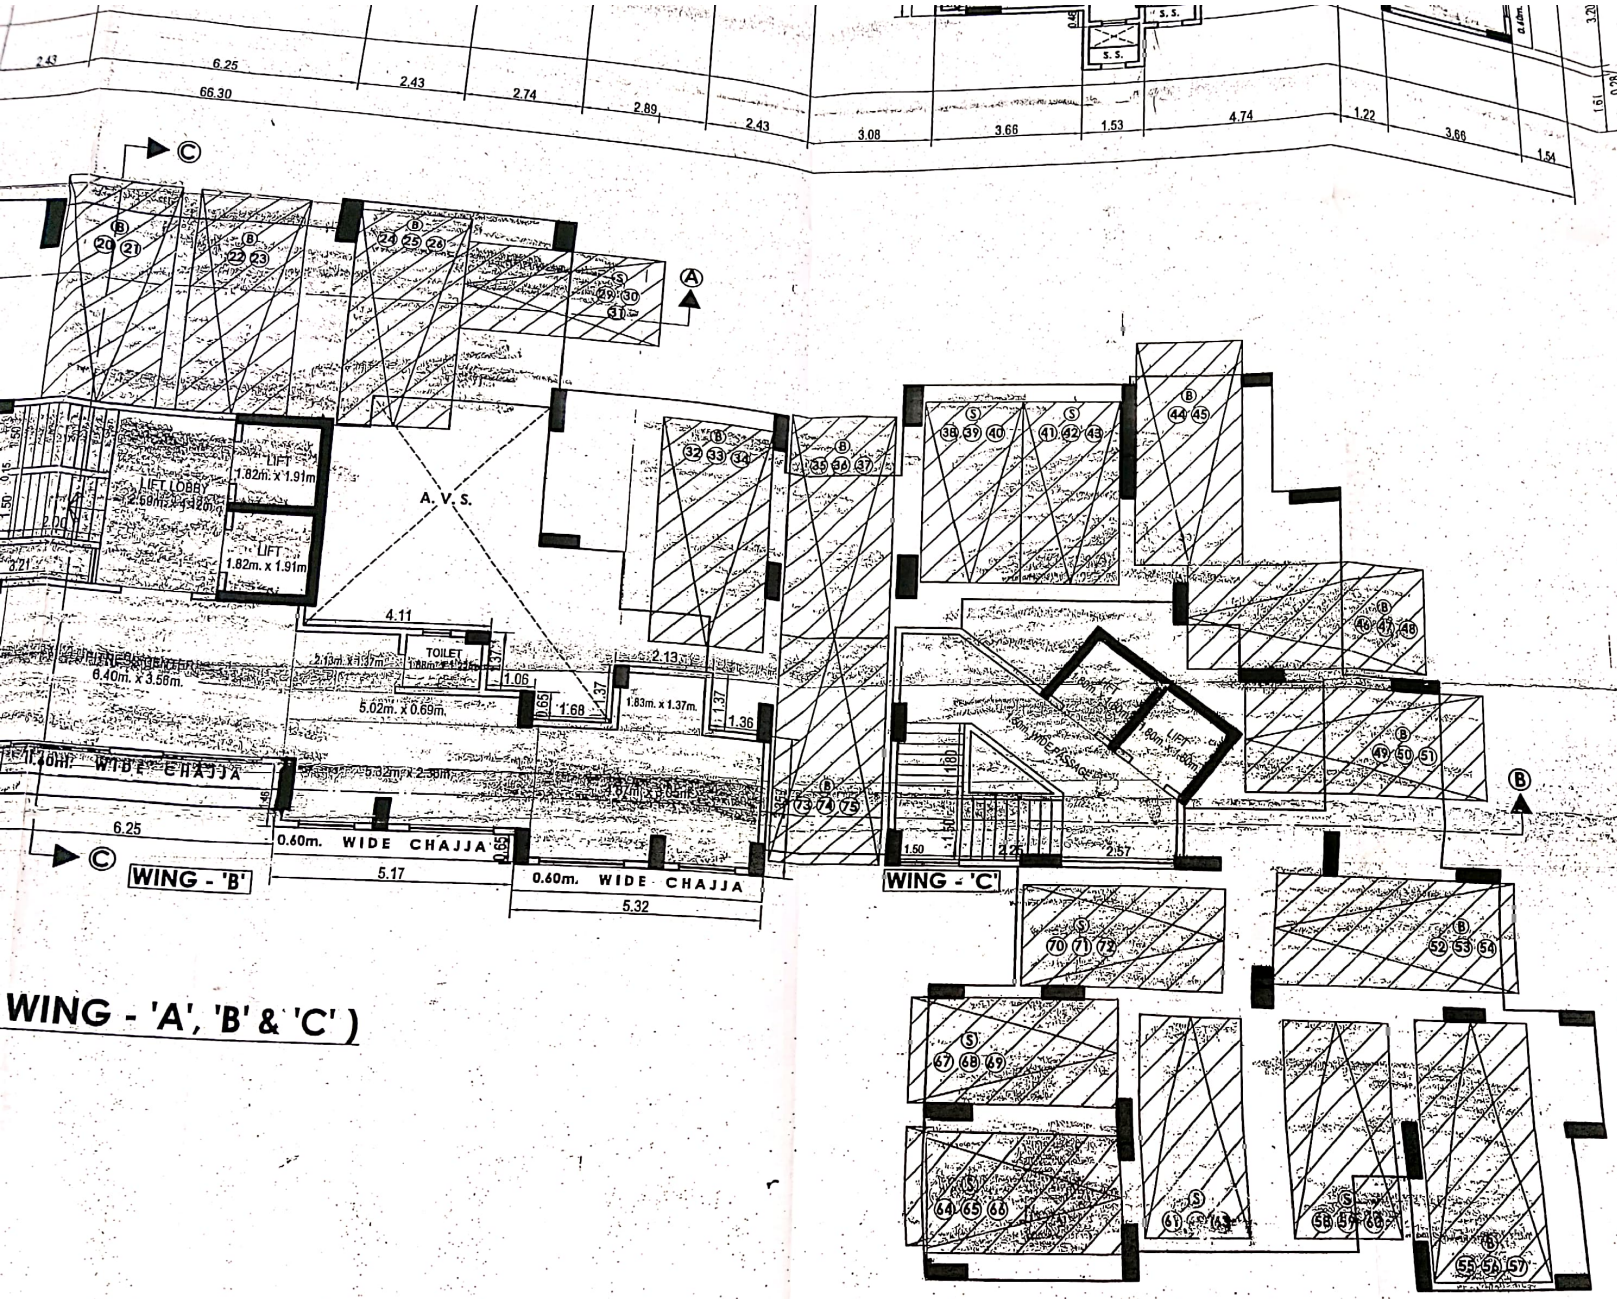

PROFORMA-B

CONTENT OF SHEET

UPPER GROUND FLOOR PLAN, 1ST TO 3RD FLOOR PLAN.

STAMP OF DATE OF RECEIPT OF PLAN	STAMP OF APPROVAL OF PLAN

बृहन्मुंबई महानगरपालिका
उप प्रमुख अभियंता इमारत प्रस्ताव
(पूर्व उपनगरे) वांद्रे कार्यालय
17 OCT 2016

DESCRIPTION OF PROPOSAL

PROPOSED RESIDENTIAL BUILDING ON PLOT BEARING C.T.S. NO. 380 TO 390 OF VILLAGE GHATKOPAR-KIROL, GHATKOPAR (WEST) MUMBAI.

NAME AND SIGNATURE OF OWNER

M/s. ASHAPURA DEVELOPERS

JOB No.	DRG. No.	DATE	DRN. BY	CHK.BY	REVISION
	2/6		SHASHI	ASHISH	

NAME SIGNATURE & ADDRESS OF LICENSED SURVEYOR

ASHISH BHATT
SHOP NO. 13 & 14, LOWER GROUND FLOOR,
RUNWAL COMMERCIAL COMPLEX,
NEXT TO SANTOSHI MATA TEMPLE,
MULUND (WEST), MUMBAI - 400080.

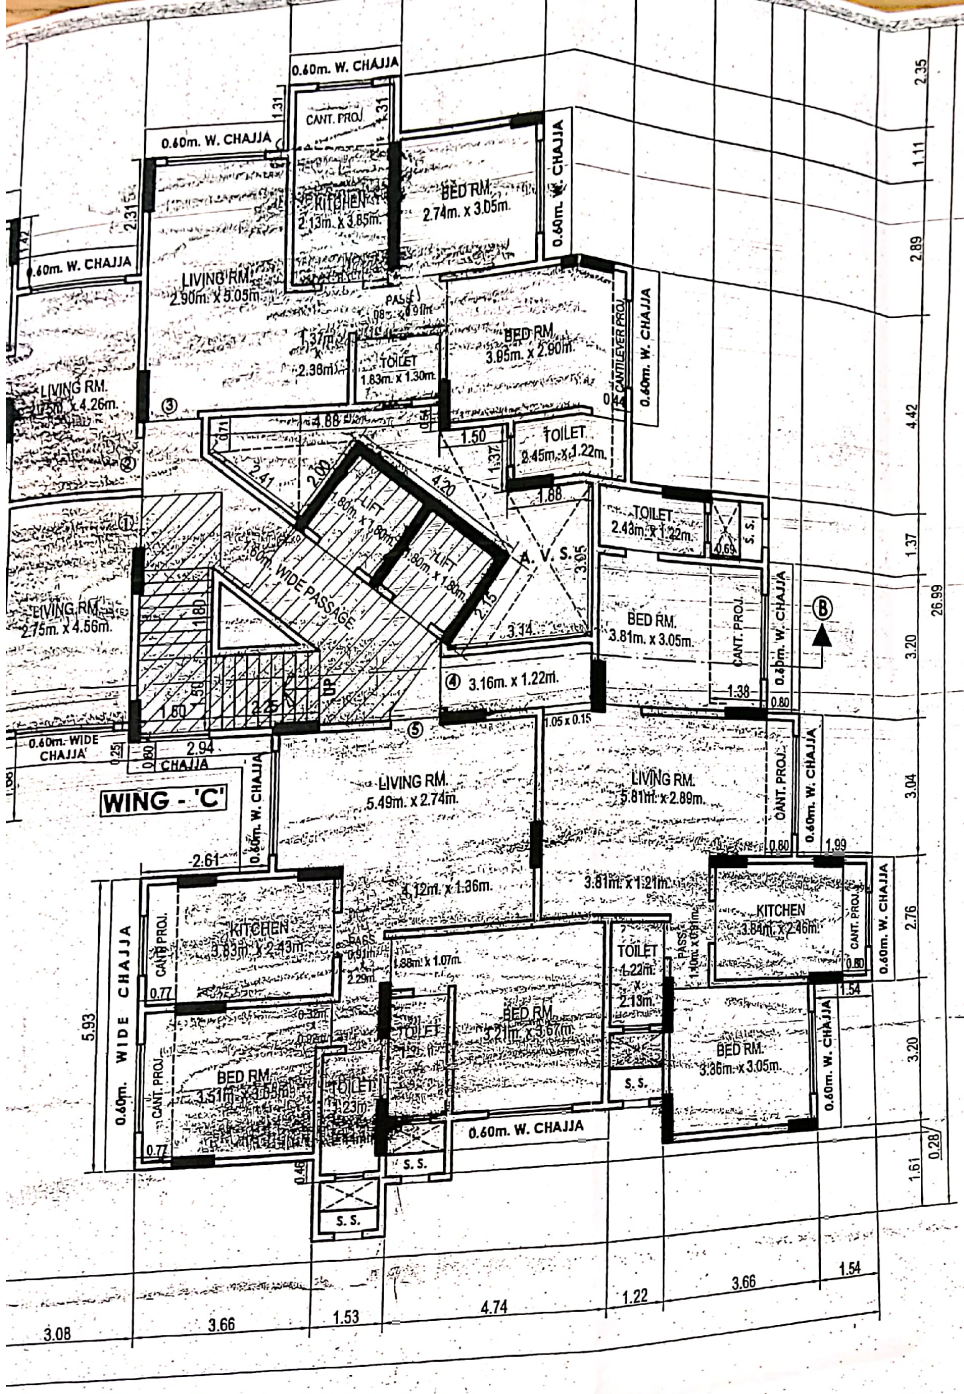

Approved subject to the conditions mentioned in tr. ...or No. CEI 6442 /BPES/AN

Executive Engineer Dev. Prop. E/S-II

S. E. (BP) N/W

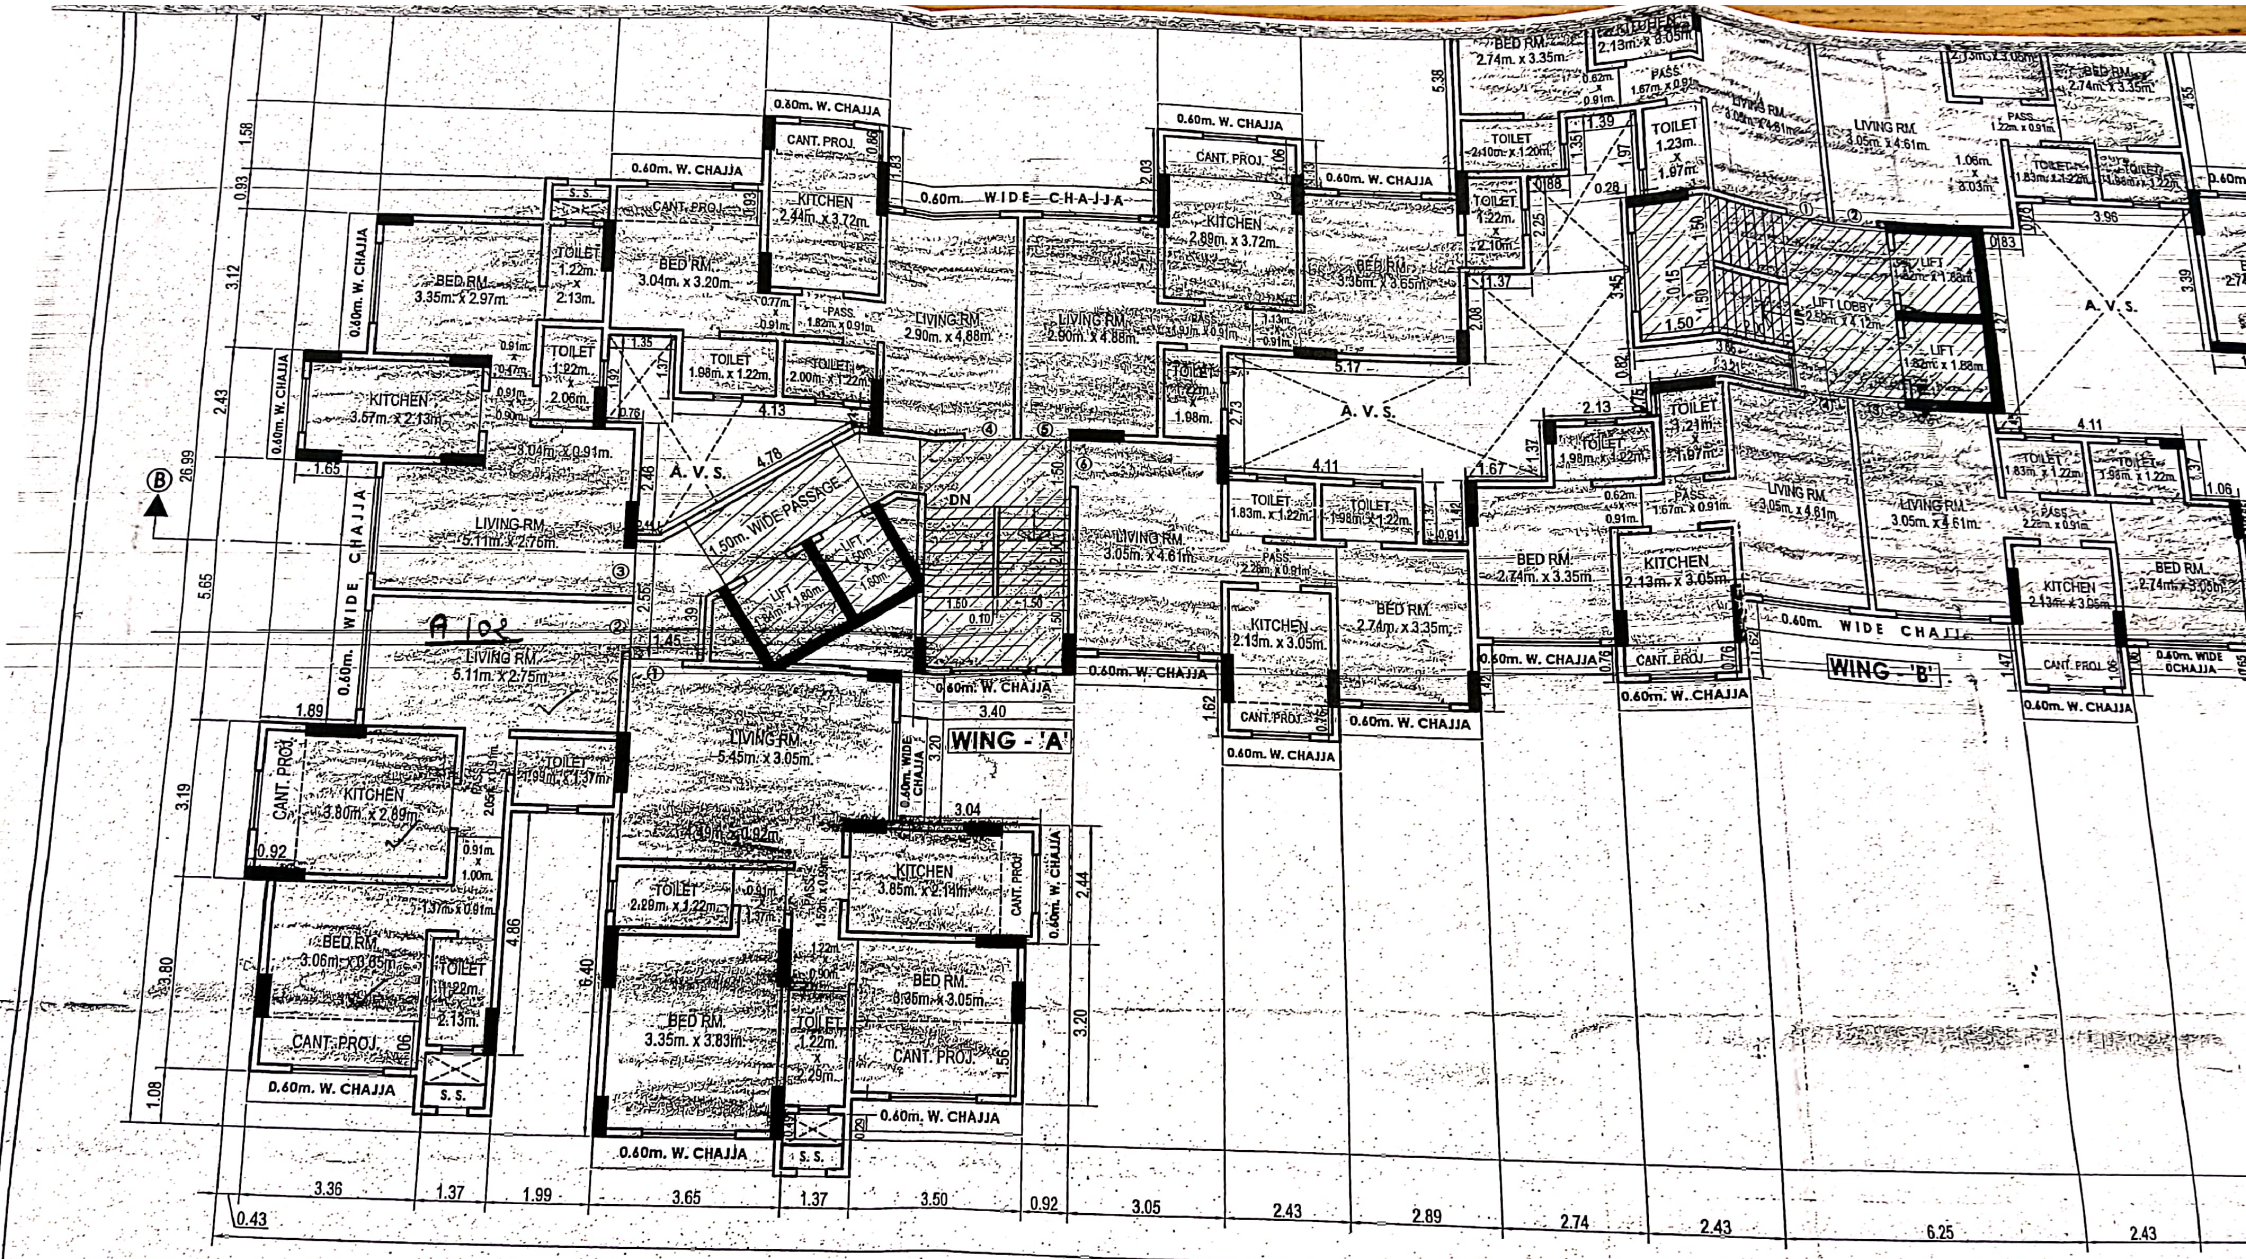

1ST TO 3RD FLOOR PLAN (WING - 'A', 'B' & 'C')

SCALE : 1:100

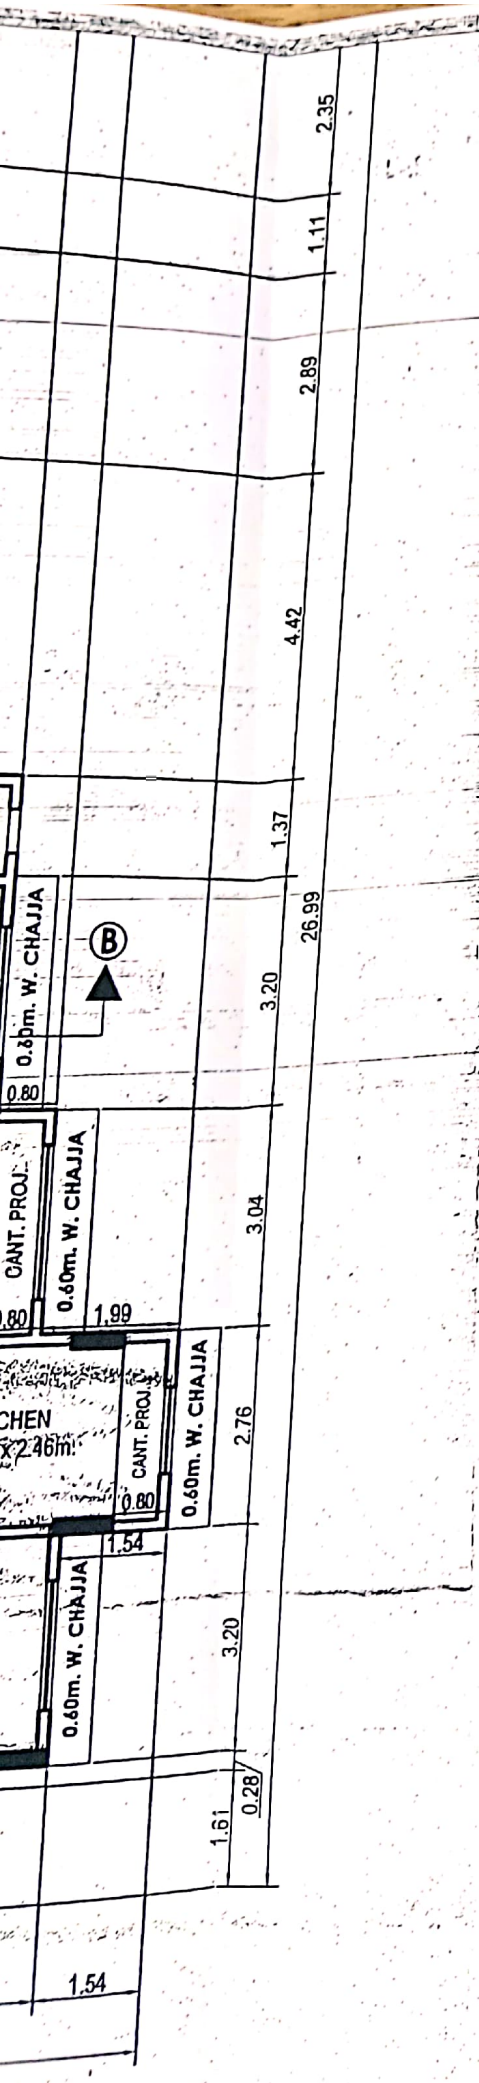

10 OCT 2016

Approved subject to the conditions mentioned in th: ..er No. CEI 6442 /BPES/AN

Executive Engineer Bldg. Prop. (E/S) - II
18/10/16

18/10/16
S. E. (BP) N/W

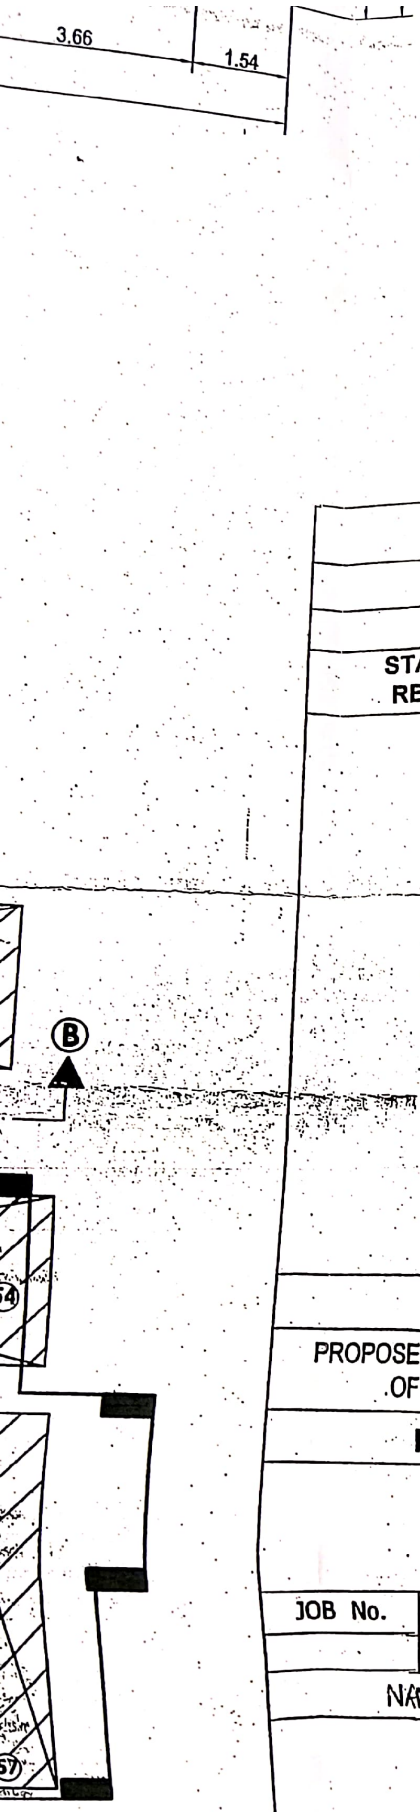

PROFORMA-B

CONTENT OF SHEET

UPPER GROUND FLOOR PLAN, 1ST TO 3RD FLOOR PLAN.

STAMP OF DATE OF RECEIPT OF PLAN	STAMP OF APPROVAL OF PLAN
	बृहन्मुंबई महानगरपालिका उप प्रमुख अभियंता इमारत प्रस्ताव (पूर्व उपनगरे) यांचे कार्यालय 17 OCT 2016

DESCRIPTION OF PROPOSAL

PROPOSED RESIDENTIAL BUILDING ON PLOT BEARING C. T. S. NO. 389 TO 390 OF VILLAGE GHATKOPAR-KIROL, GHATKOPAR (WEST) MUMBAI.

NAME AND SIGNATURE OF OWNER

M/s. ASHAPURA DEVELOPERS

JOB No.	DRG. No.	DATE	DRN. BY	CHK.BY	REVISION
	2/6		SHASHI	ASHISH	

NAME SIGNATURE & ADDRESS OF LICENSED SURYEYOR

ASHISH BHATT

SHOP NO. 13 & 14, LOWER GROUND FLOOR,
RUNWAL COMMERCIAL COMPLEX,
NEXT TO SANTOSHI MATA TEMPLE,
MULUND (WEST), MUMBAI - 400080.