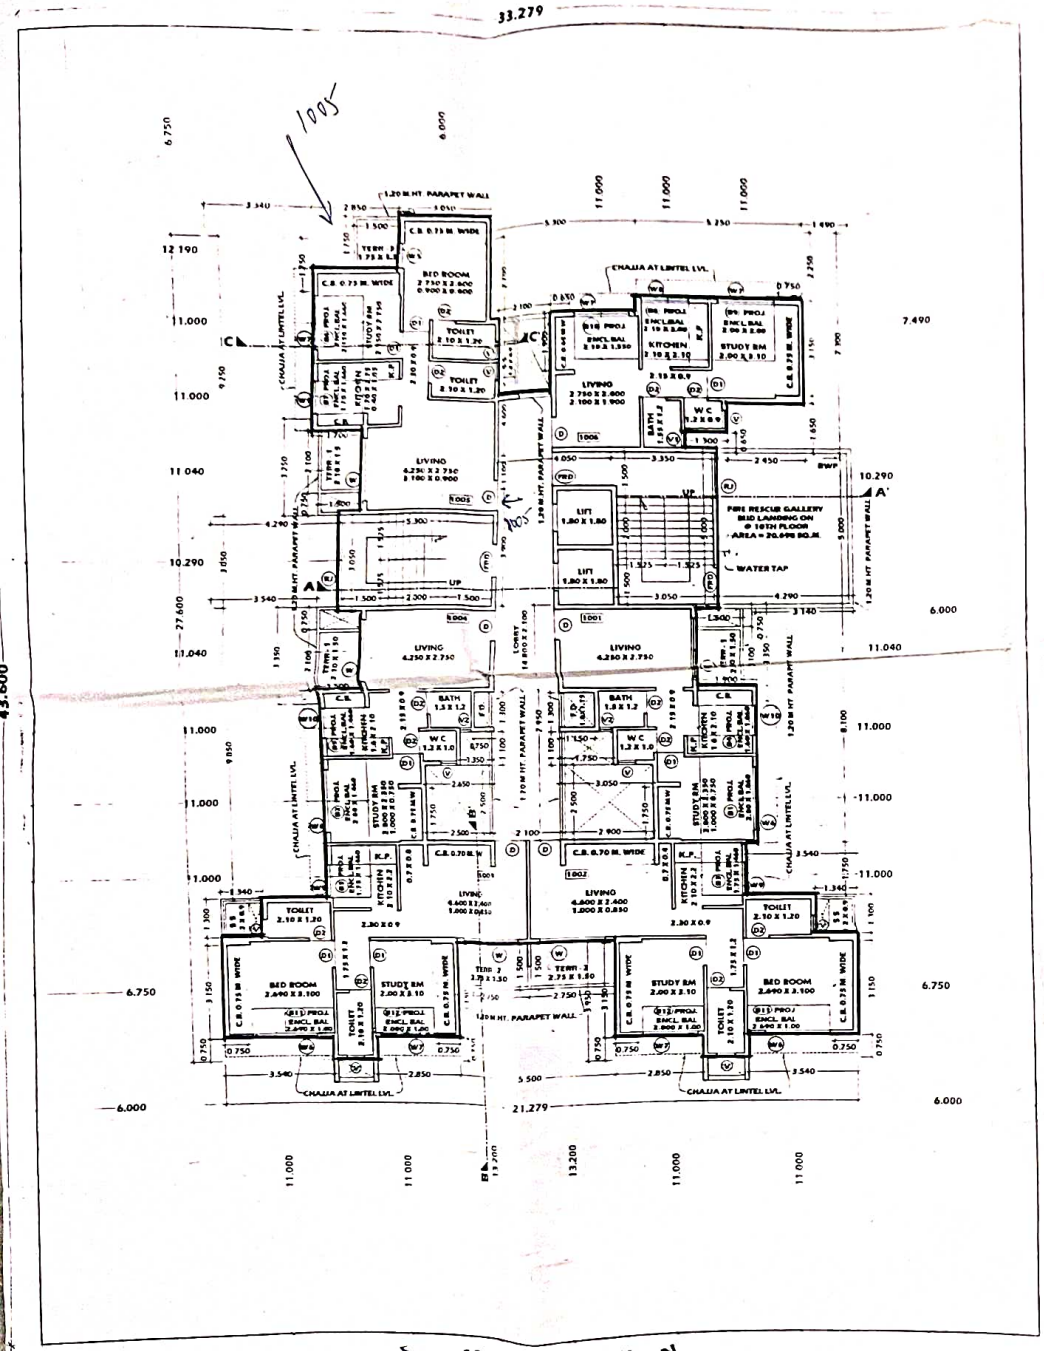

10TH FLOOR PLAN

SCALE 1:100

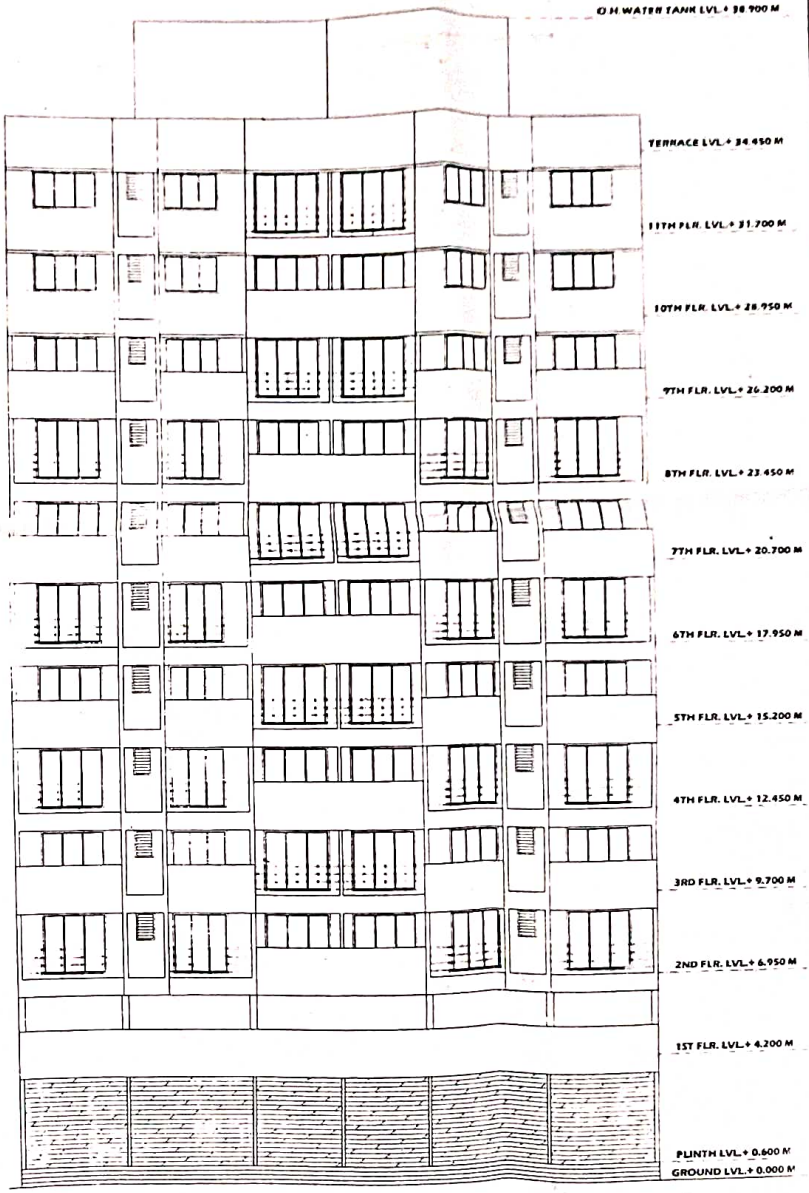

FRONT ELEVATION

SCALE 1:100

APPROVAL STAMP OF CIDCO

APPROVED SUBJECT TO CONDITION
...TIONED IN
... Office Letter No. CIDCO / (B.P.) /
... 010 ... 4 JAN 2014

Manjula

Additional Town Planning Officer,
Raigad Bhavan, 4th Floor,
Plot No. - 4, Sector - 11, C.B.D.

PROJECT:

PROPOSED RESIDENTIAL BUILDING ON PLOT NO - 17, SECTOR - 21, ULWE, NAVI MUMBAI. (12.5% SCHEME)

OWNER

M/S. PRAGATI INFRA

For PRAGATI INFRA

SIGN. OF OWNER:

DESTINATION ARCHITECTURE INTERIOR DESIGNS
Office No. 5, CASABLANCA, Plot 45, Sector - 11, C.B.D. BELAPUR, NAVI MUMBAI

Ar. DHARMESH V. BHALANI
CA/2007/41110
SIGN. OF ARCHITECT:

CIDCO PROPOSAL DRAWING

SANIL	1:100	28/12/2013	
DRAWN BY	SCALE	DATE	DRAWING NO.

DESTINATION
ARCHITECTURE INTERIOR DESIGNS
SHOP NO. 5, CASABLANCA
PLOT NO-45, SECTOR
C.B.D. BELAPUR, NAVI MUMBAI
TEL. 022-60124229
destination_ind10@gmail.com

3/4