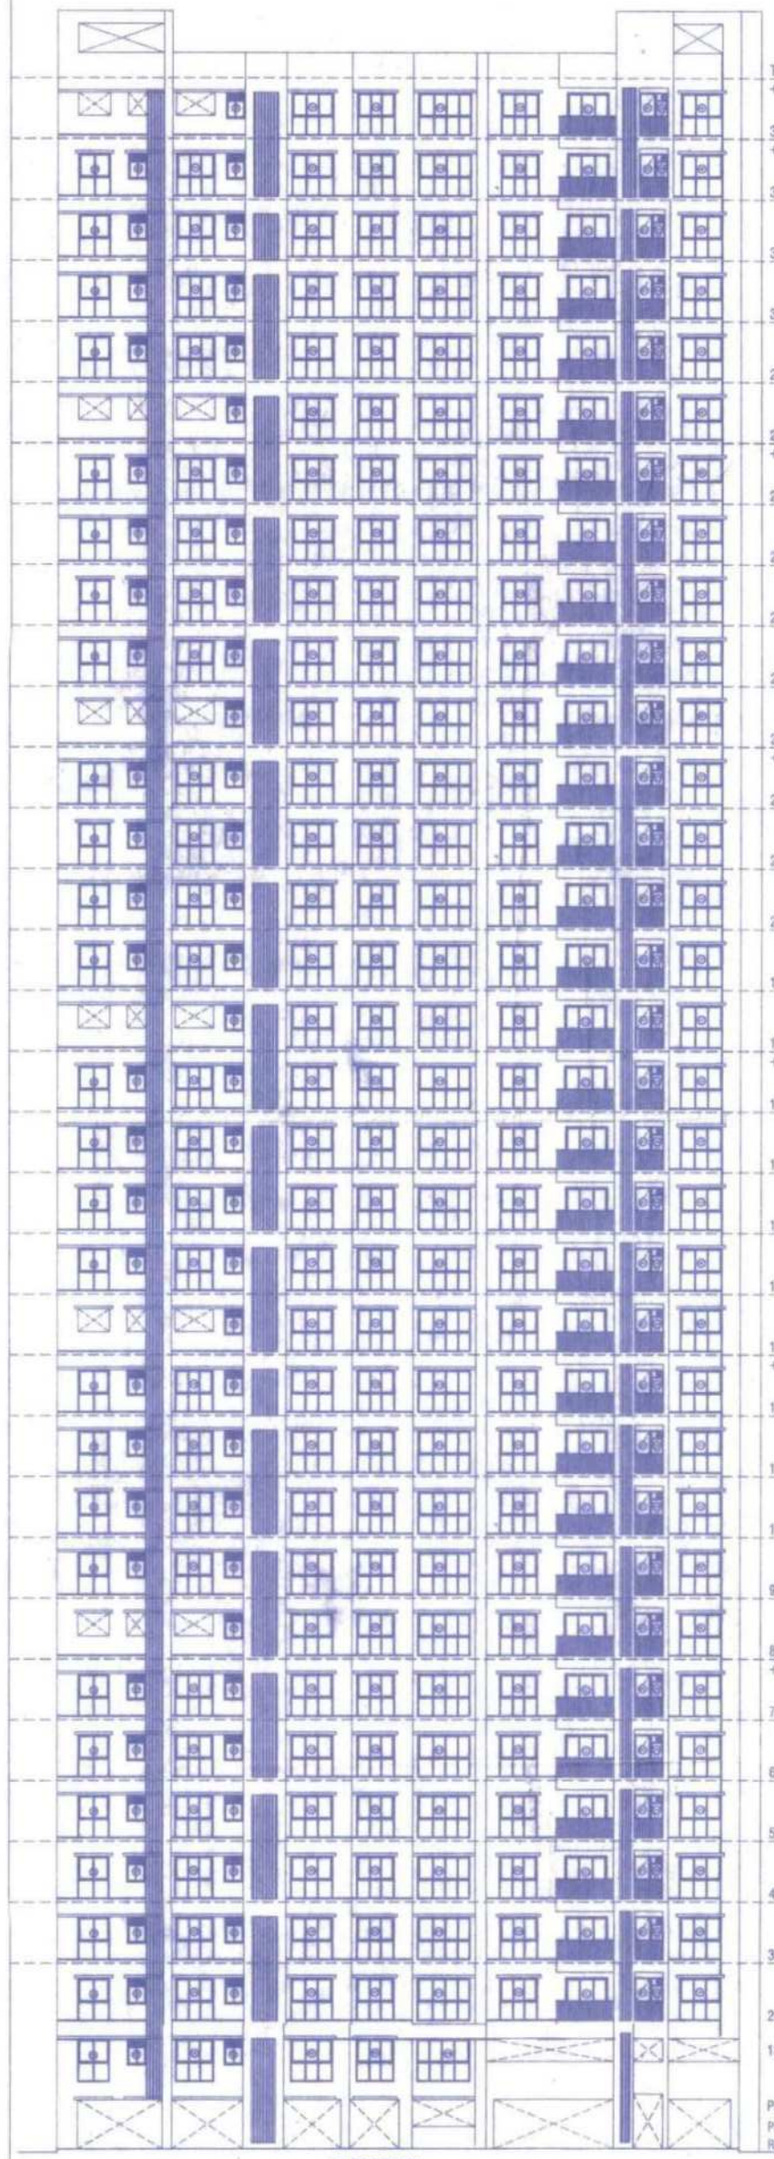

ELEVATION
SCALE 1:200

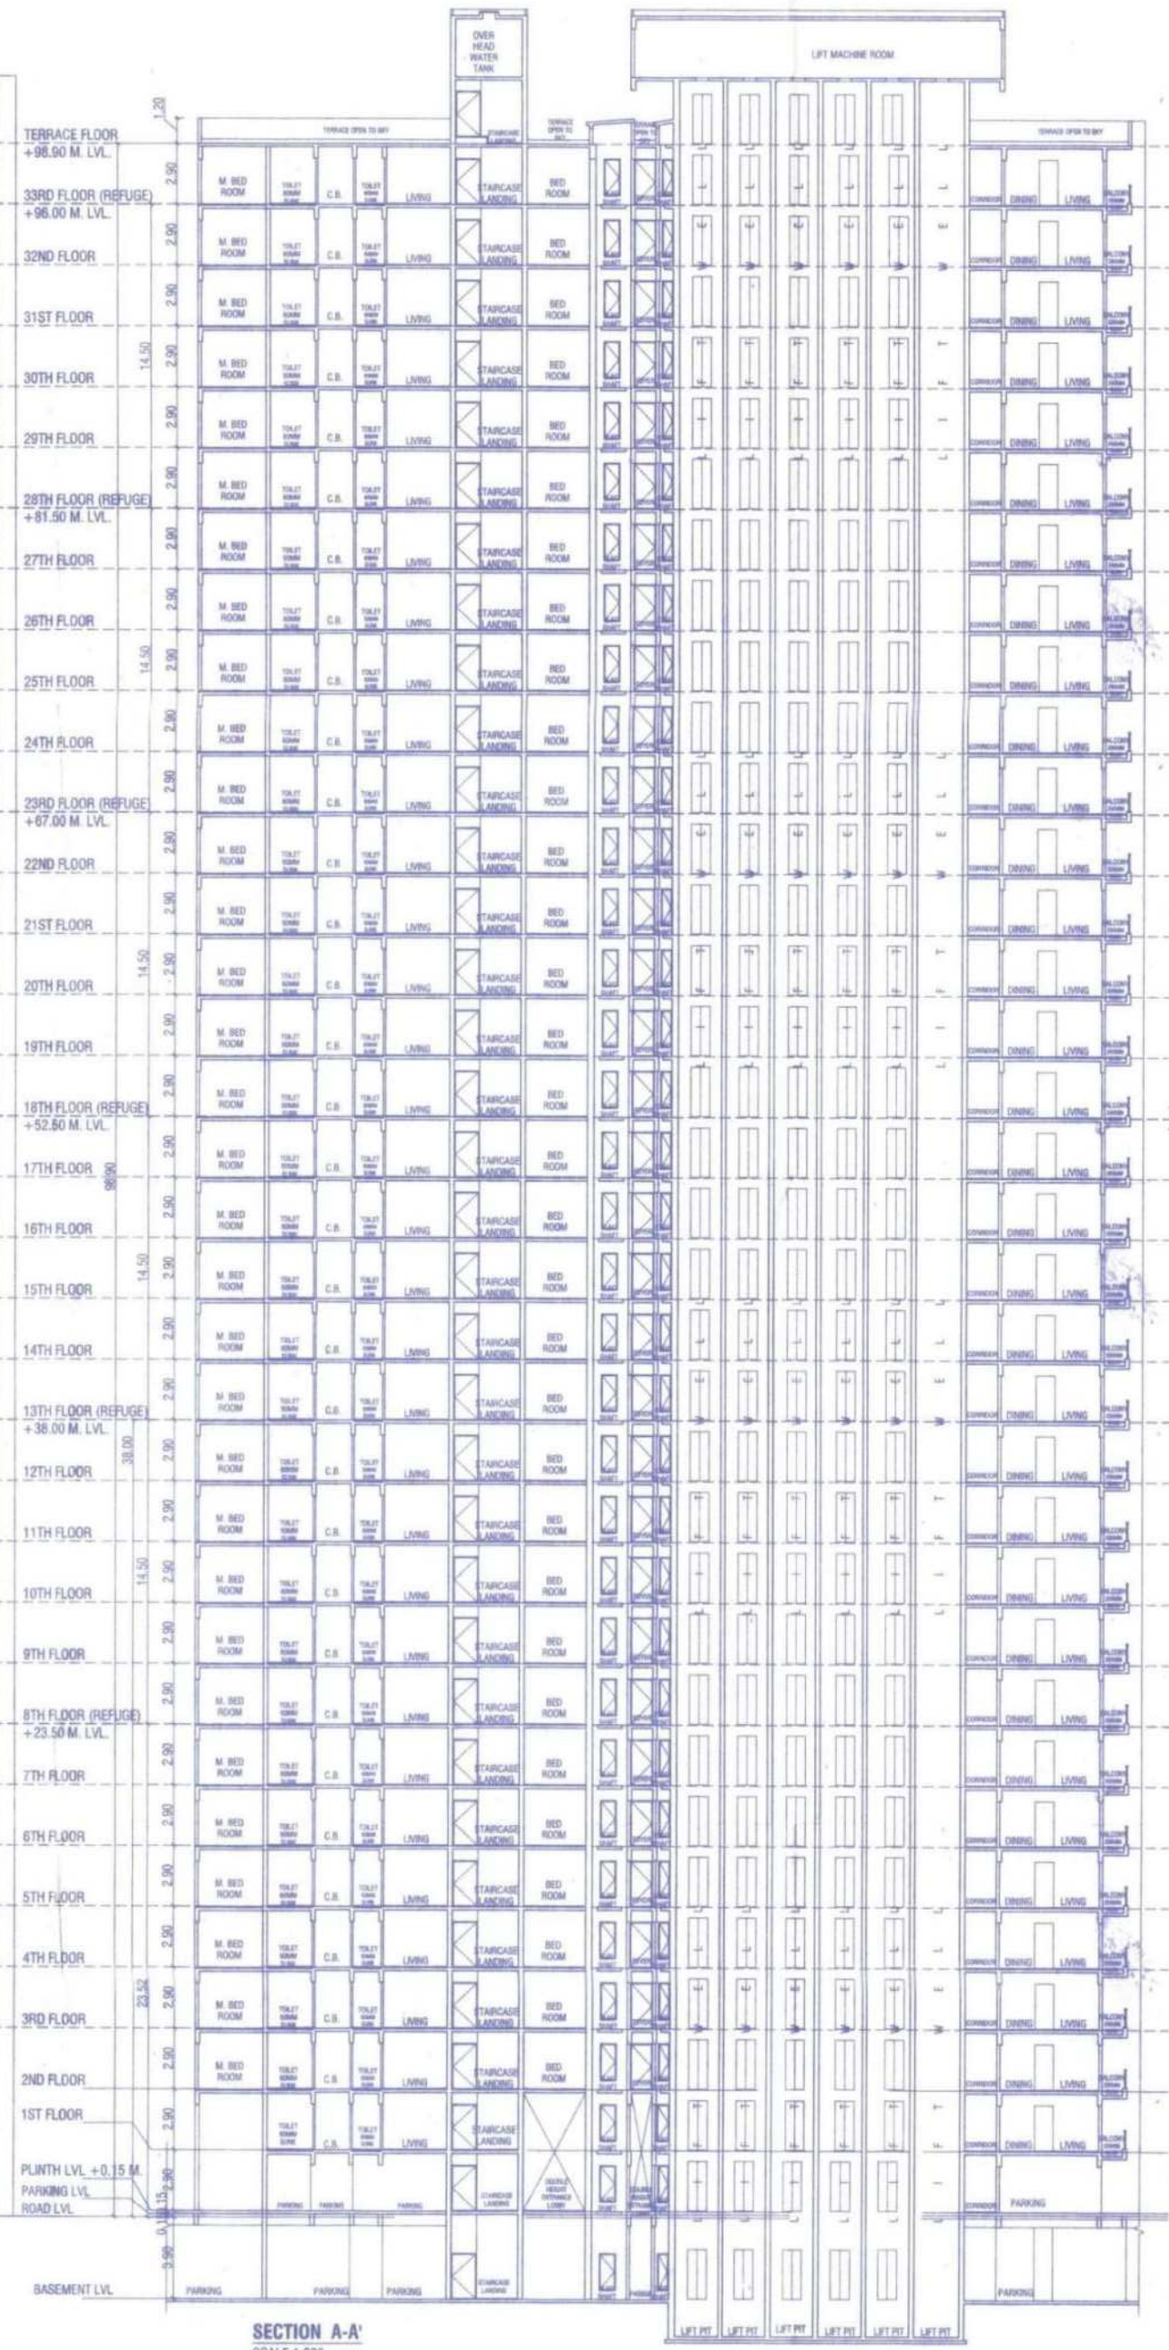

SECTION A-A'
SCALE 1:200

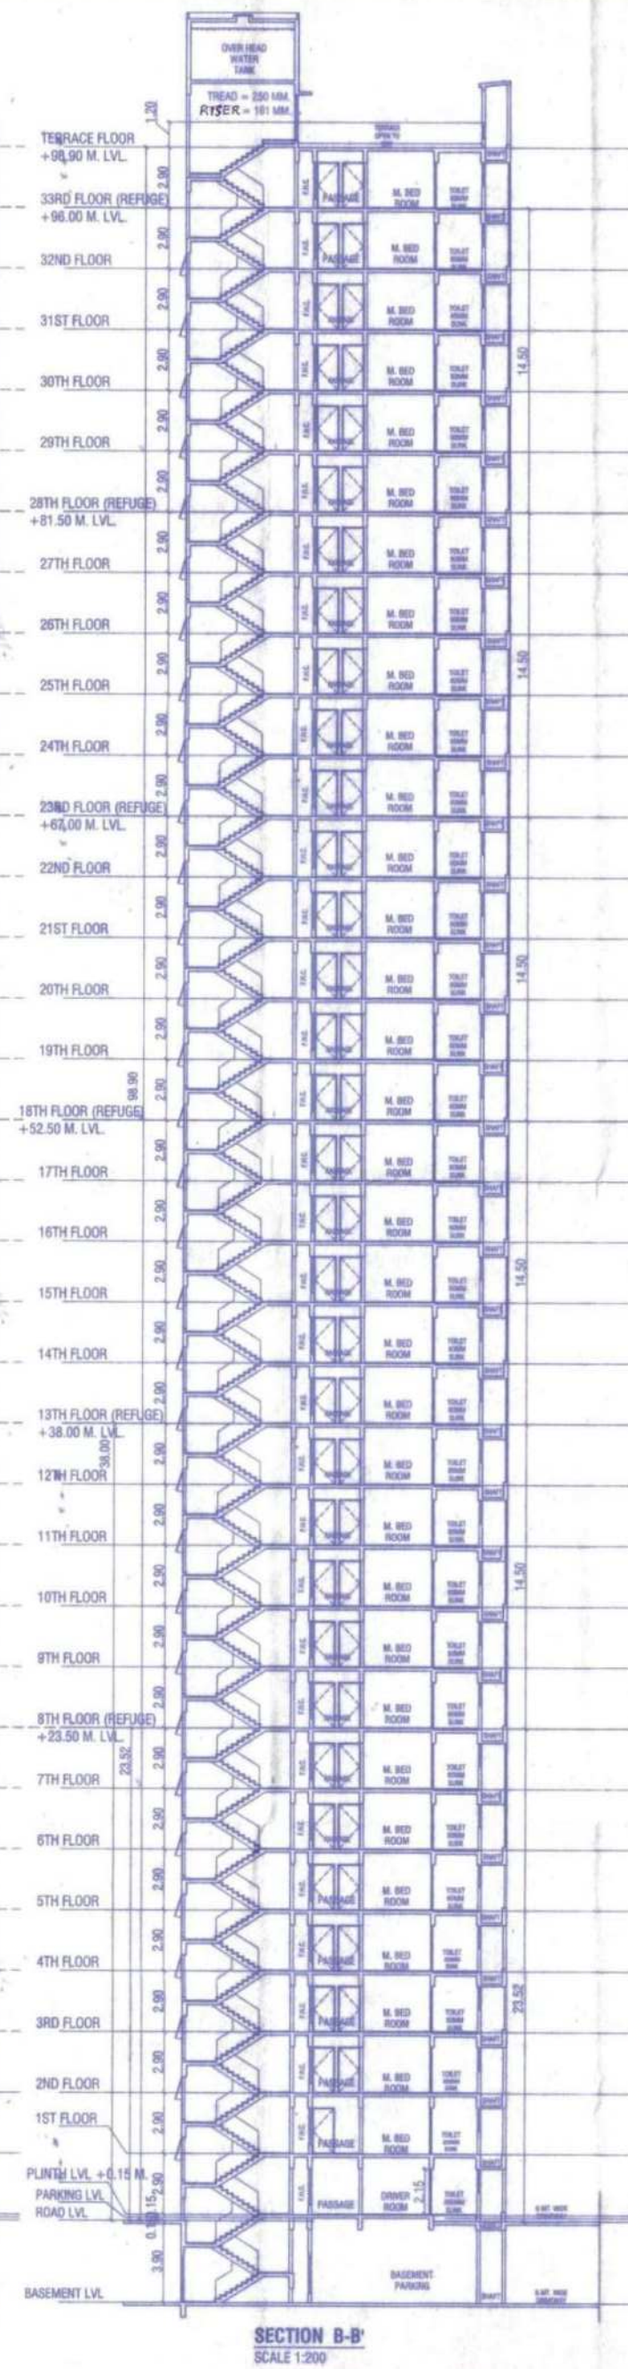

SECTION B-B'
SCALE 1:200

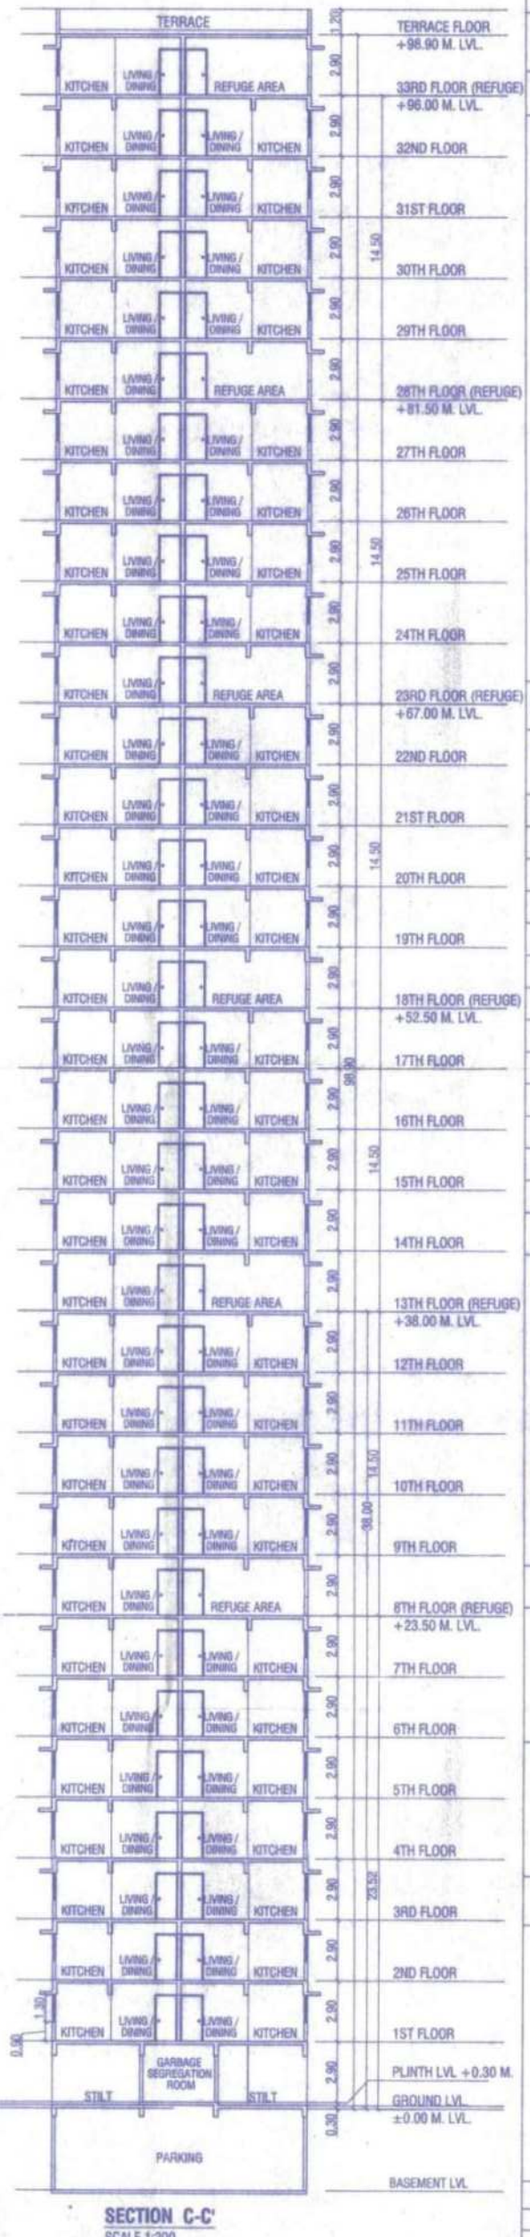

SECTION C-C'
SCALE 1:200

CLUSTER - 6 TOWER - 8
(BASEMENT+GROUND (PT) / STILT (PT) FLOOR+1ST TO 33RD FLOOR)

55/81

CONTENTS OF SHEET

SECTIONS AND ELEVATION.

STAMP OF APPROVAL OF PLAN

PLANS APPROVED AT SR. NO. 81 (TOTAL NO. OF DRAWINGS) WHICH ARE TO BE READ ALONG WITH BUILDING PERMISSION & COMMENCEMENT CERTIFICATE/AMENDED BUILDING PERMISSION & COMMENCEMENT CERTIFICATE BEARING - NO. SPOT/Growth Centre/BP/TP-Usarghar-Sandap-01/Vol-1/821/899/2023 DATE: 23/06/2023 AND THE CONDITIONS MENTIONED THEREIN.

Authorised Officer, Sub-Regional Office, Thane, MMRDA

MMRDA

SCHEDULE OF DOOR & WINDOW

S.NO.	TYPE DOOR & WINDOW	OPENING SIZE	DESCRIPTION
1	D	1.20 x 2.25	SINGLE SHUTTER FIRE RATED FLUSH DOOR
2	D1	1.05 x 2.25	SINGLE SHUTTER FIRE RATED FLUSH DOOR
3	D2	0.90 x 2.25	SINGLE SHUTTER FLUSH DOOR
5	D3	0.75 x 2.25	SINGLE SHUTTER FLUSH DOOR
6	W1	2.00x 1.30	3 PANEL SLIDING ALLUMINIUM WINDOW
7	W2	1.50 x 1.30	2 PANEL SLIDING ALLUMINIUM WINDOW
8	W3	1.03 x 1.30	2 PANEL SLIDING ALLUMINIUM WINDOW
8	W4	0.60 x 1.30	1 PANEL SLIDING ALLUMINIUM WINDOW
9	W5a	0.60 x 2.05	3-PANEL SLIDING ALLUMINIUM WINDOW
10	W6	1.20 x 1.30	2 PANEL SLIDING ALLUMINIUM WINDOW
11	SD	2.00x 2.25	3 PANEL SLIDING ALLUMINIUM DOOR
12	V	0.60 x 1.05	LOUVERED VENTILATOR
13	V1	1.03 x 1.05	LOUVERED VENTILATOR

DESCRIPTION OF PROPOSAL

PROPOSED **INTEGRATED TOWNSHIP PROJECT** ON PLOT BEARING VILLAGE - USARGHAR BEARING S. NO. 17/1,17/2, 17/3/A, 17/3/B, 17/4, 17/5, 19/1, 19/2, 19/3, 19/4, 20/3, 20/4, 20/5, 34/1, 36/1/A, 36/1/B, 37/1, 37/2, 38/1, 38/2, 38/3, 38/4, 70/9, 70/10, 70/11, 71/1, 71/2, 71/3, 71/4, 71/8, 91/1, 91/2, 91/3, 91/4, 91/5, 92/1, 92/2, 93/P, 103/2,103/3, 103/4, 103/5, 103/6/A, 103/6/B, 103/7, 103/8, 103/9, 103/10, 103/11, 103/12, 103/13, 103/14/B, 103/15, 103/16, 103/17, 103/18, 106/2, 106/3, 107/1, 107/2/A, 107/2/B, 107/3, 107/4, 107/5, 107/6, 107/7, 107/8, 107/9, 107/10, 107/11, 107/12, 107/13, 107/14, 107/15, 107/16, 107/17, 107/18, 107/19, 107/20, 107/22, 107/23, 107/24, 107/25A, 107/25B, 107/26A, 107/26B, 108/1, 108/2, 108 /3, 109P, 134/1, 134/2,134/3 DIST-THANE
AND VILLAGE SANDAP BEARING S. NO. 2 , 21/1 DIST- THANE

NAME AND ADDRESS OF / P.O.A.H.

DIRECTOR ,
M/S. HORIZON PROJECTS PVT. LTD.
RUNWAL GROUP, RUNWAL & OMKAR ESQUARE,
5TH FLOOR, OPP.SION CHUNABHATTI SIGNAL,
SION (EAST) MUMBAI - 400022.

SIGNATURE OF OWNER / P.O.A.H.

SIGNATURE OF ARCHITECT

ARCHITECTS

saakaar ARCHITECTS
2ND FLOOR, NAKSHATRA, A WING,
NEAR TMC, ALMEIDA ROAD,
PANCHPAKHADI, THANE (W). 400 602
PHONE - 2537 8701,TELEFAX - 2536 4700
E MAIL - saakaararchitects@yahoo.co.in

DRG.NO.	SCALE	DATE	DRN.BY	CHKD.BY
C-609/2023/M/55	1 : 200	23/06/2023	TUSHAR	

C:\Users\ADMIN\Downloads\tracings\mittalcommonprints\@. Cluster 6 - TOWER 8.dwg