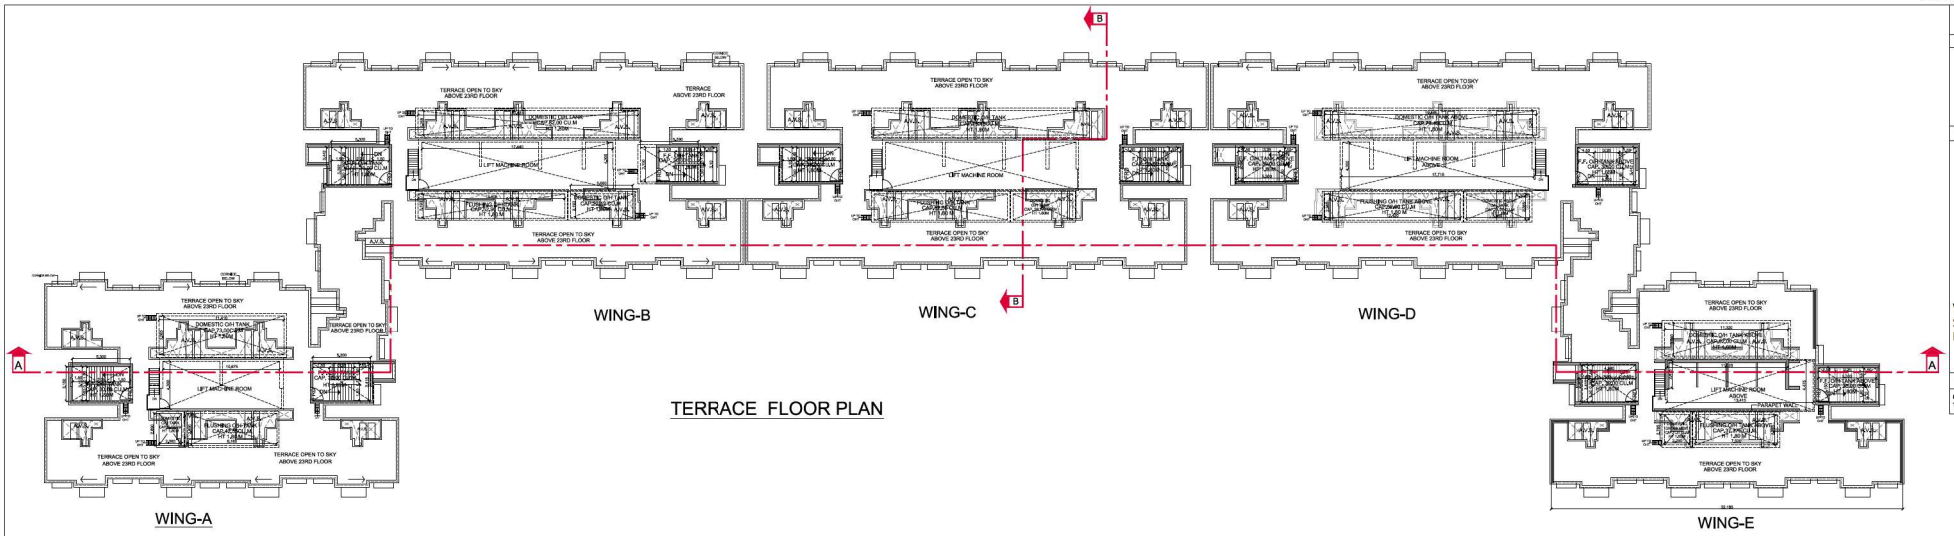

TERRACE FLOOR PLAN

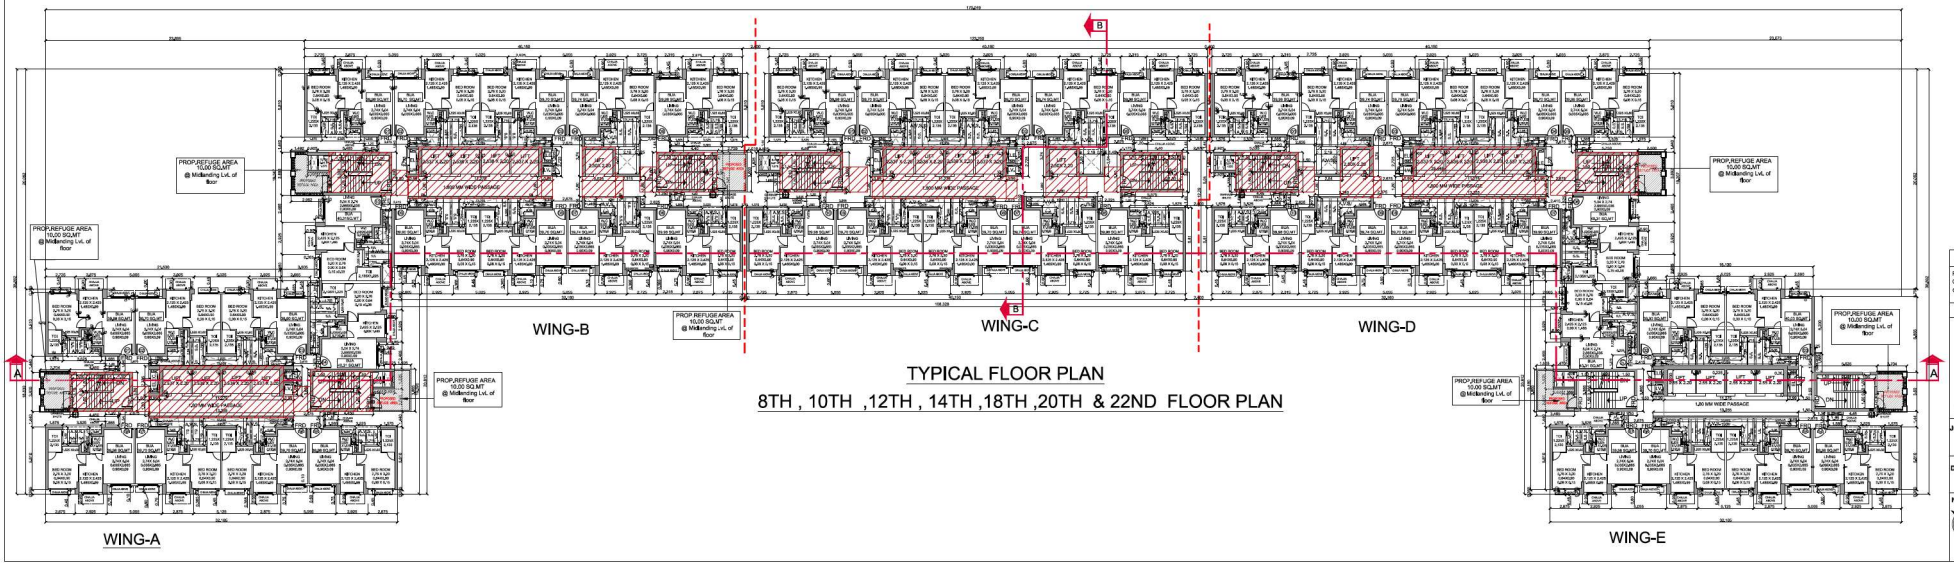

TYPICAL FLOOR PLAN

8TH , 10TH ,12TH , 14TH ,18TH ,20TH & 22ND FLOOR PLAN

PROFORMA - B (8)

STAMP OF DATE OF RECEIPT OF PLANS

STAMP OF APPROVAL OF PLANS

THIS CANCELS APPROVAL TO THE PREVIOUS PLANS SANCTIONED UNDER NO. CHE/ES/0581/S/337/AMEND DATED 09/05/2019.

APPROVED SUBJECT TO THE CONDITION MENTIONED IN THIS OFFICE LETTER NO. CHE/ES/0581/S/337/2/AMEND.

LOTAN SUKADEO AHIRE
E.E. (B.P.) E.S.- II

VIJAY SOPAN PAWAR
S.E. (B.P.) S / W

JAYESH CHHAGAN DUSANE
A.E. (B.P.) S & T

CONTENTS OF SHEET

8TH , 10TH ,12TH , 14TH ,18TH ,20TH & 22ND FLOOR PLAN
TERRACE FLOOR PLAN

DESCRIPTION OF PROPOSAL & PROPERTY

PROPOSED RESIDENTIAL BUILDING NO.2 " REGENT HILL " ON SECTOR- XII A ON LAND BEARING C.T.S. Nos. 19 (PT.),19 (PT.),20A (PT.), 20B , 22A (PT.) & 22B OF VILLAGE POWAI, MUMBAI - 400 076.

NAME OF OWNER & SIGNATURE

Surendra Lakhumal Hiranandani
Digitally signed by Surendra Lakhumal Hiranandani
Date: 2018.09.26 12:59:30 +05'30'

SHRI. SURENDRA HIRANANDANI C.A. TO OWNERS.

JOB NO.	DATE	NAME ,ADDRESS & SIGNATURE OF ARCHITECT.
DRG.NO.	SCALE 1:150	SUHAS PURUSHOTTAM JOSHI — Digitally signed by SUHAS PURUSHOTTAM JOSHI Date: 2018.09.26 12:05:51 +05'30'
NORTH	DRAWN BY SUJIT	**ARCHITECT SUHAS JOSHI**
	CHK. BY. A.R	OLYMPIA, CENTRAL AVENUE, HIRANANDANI BUSINESS PARK, POWAI, MUMBAI-400076