BUILDING - A, G & H

SHEET NO. 05 / 39

STAMP OF APPROVAL OF PLANS

AREA KEY PLAN FOR TYPICAL FLOOR

BUILT-UP AREA STATEMENT : TYPICAL FLOOR

PARKING STATEMENT

WATER TANK CALCULATION

TERRACE AREA CALCULATIONS

BALCONY AREA STATEMENT

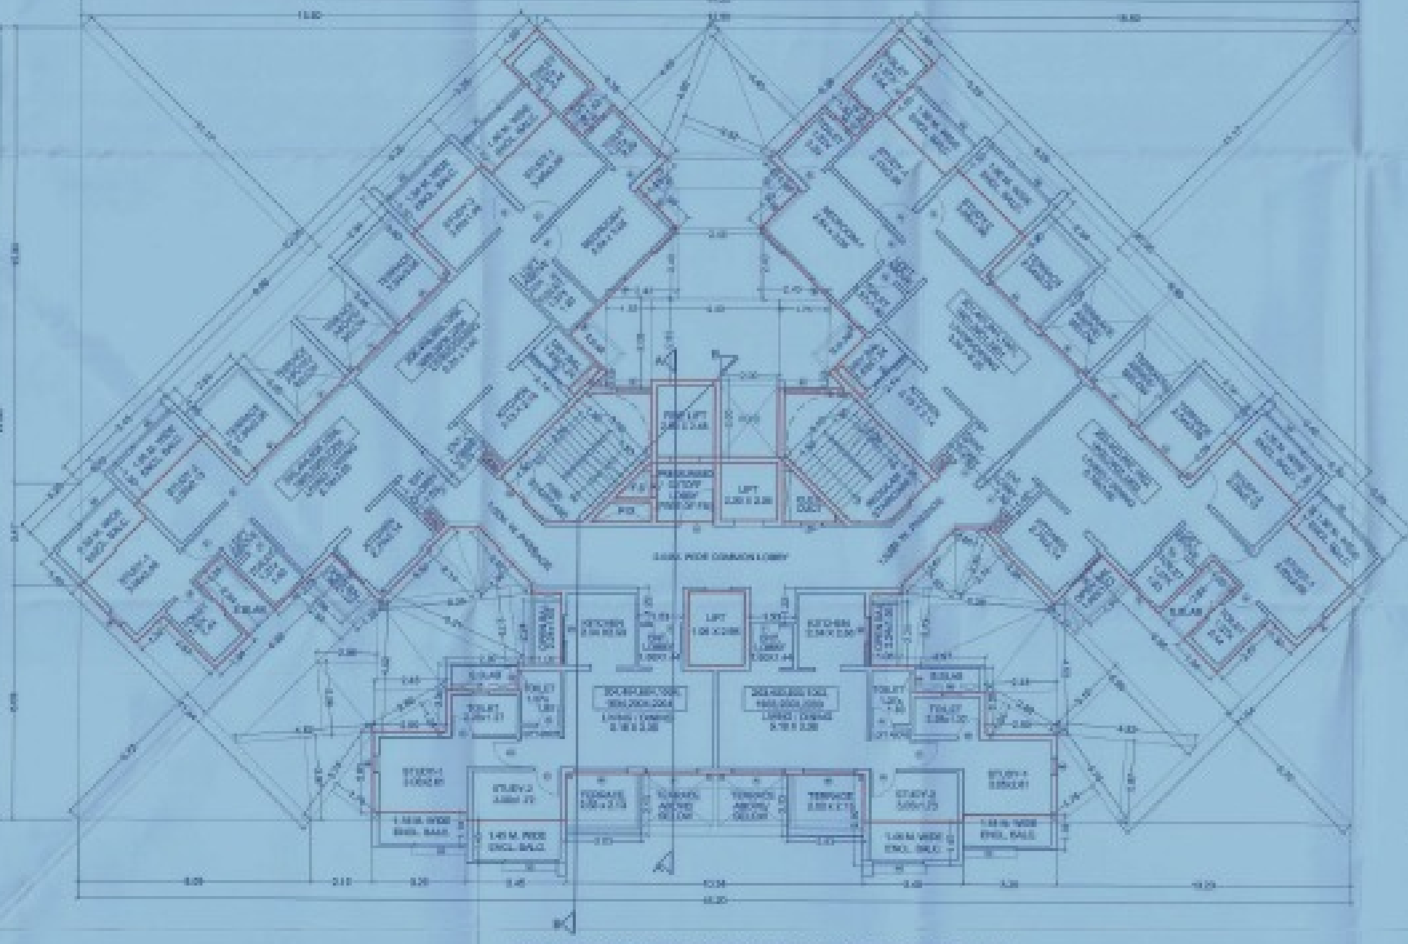

2ND,4TH,6TH,10TH,16TH,20TH & 22TH FLOOR PLAN

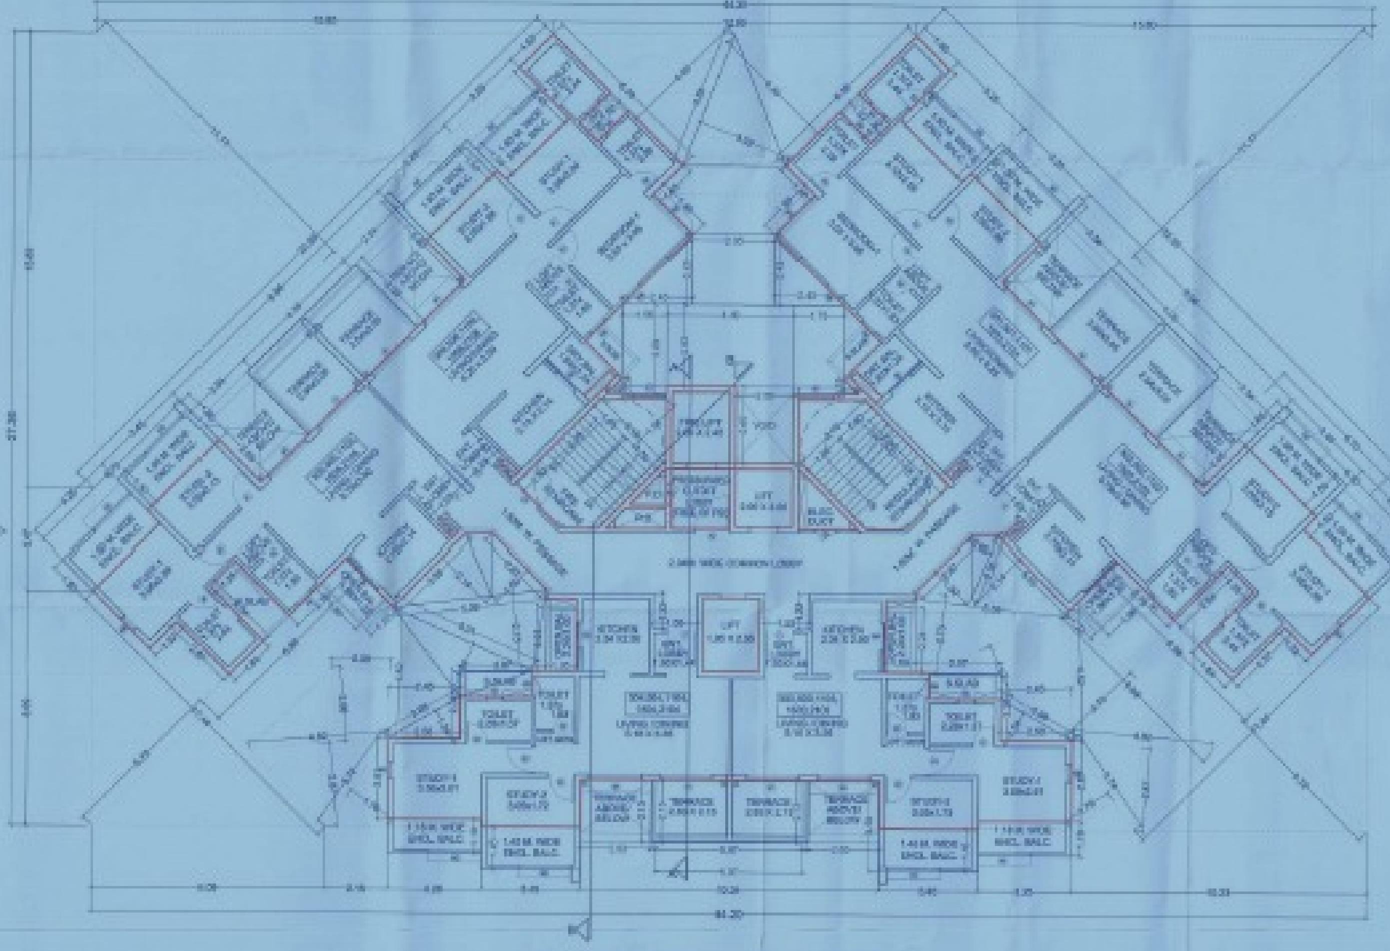

3TH,5TH,11TH,15TH & 21ST FLOOR PLAN

SCHEDULE OF DOORS

SCHEDULE OF WINDOWS

PROJECT:

REVISED GROUP HOUSING SCHEME AT

NAME & SIGN OF OWNER / PAH

AUTHORISED SIGNATORY

M/S JOYVILLE SHAPOORJI HOUSING PRIVATE LIMITED

DESIGN CONSULTANT:

M/S. ABHIKALPAN ARCHITECTS AND PLANNERS

SCALE	DATE	DRAWN BY	CHECKED BY
1:100	20/03/2021	Mangal	[illegible]

AR ABHIJIT KONDE

CRYSTAL ARCH