DRAWING NO : A 9

STAMP OF APPROVAL :

पनवेल महानगरपालिका

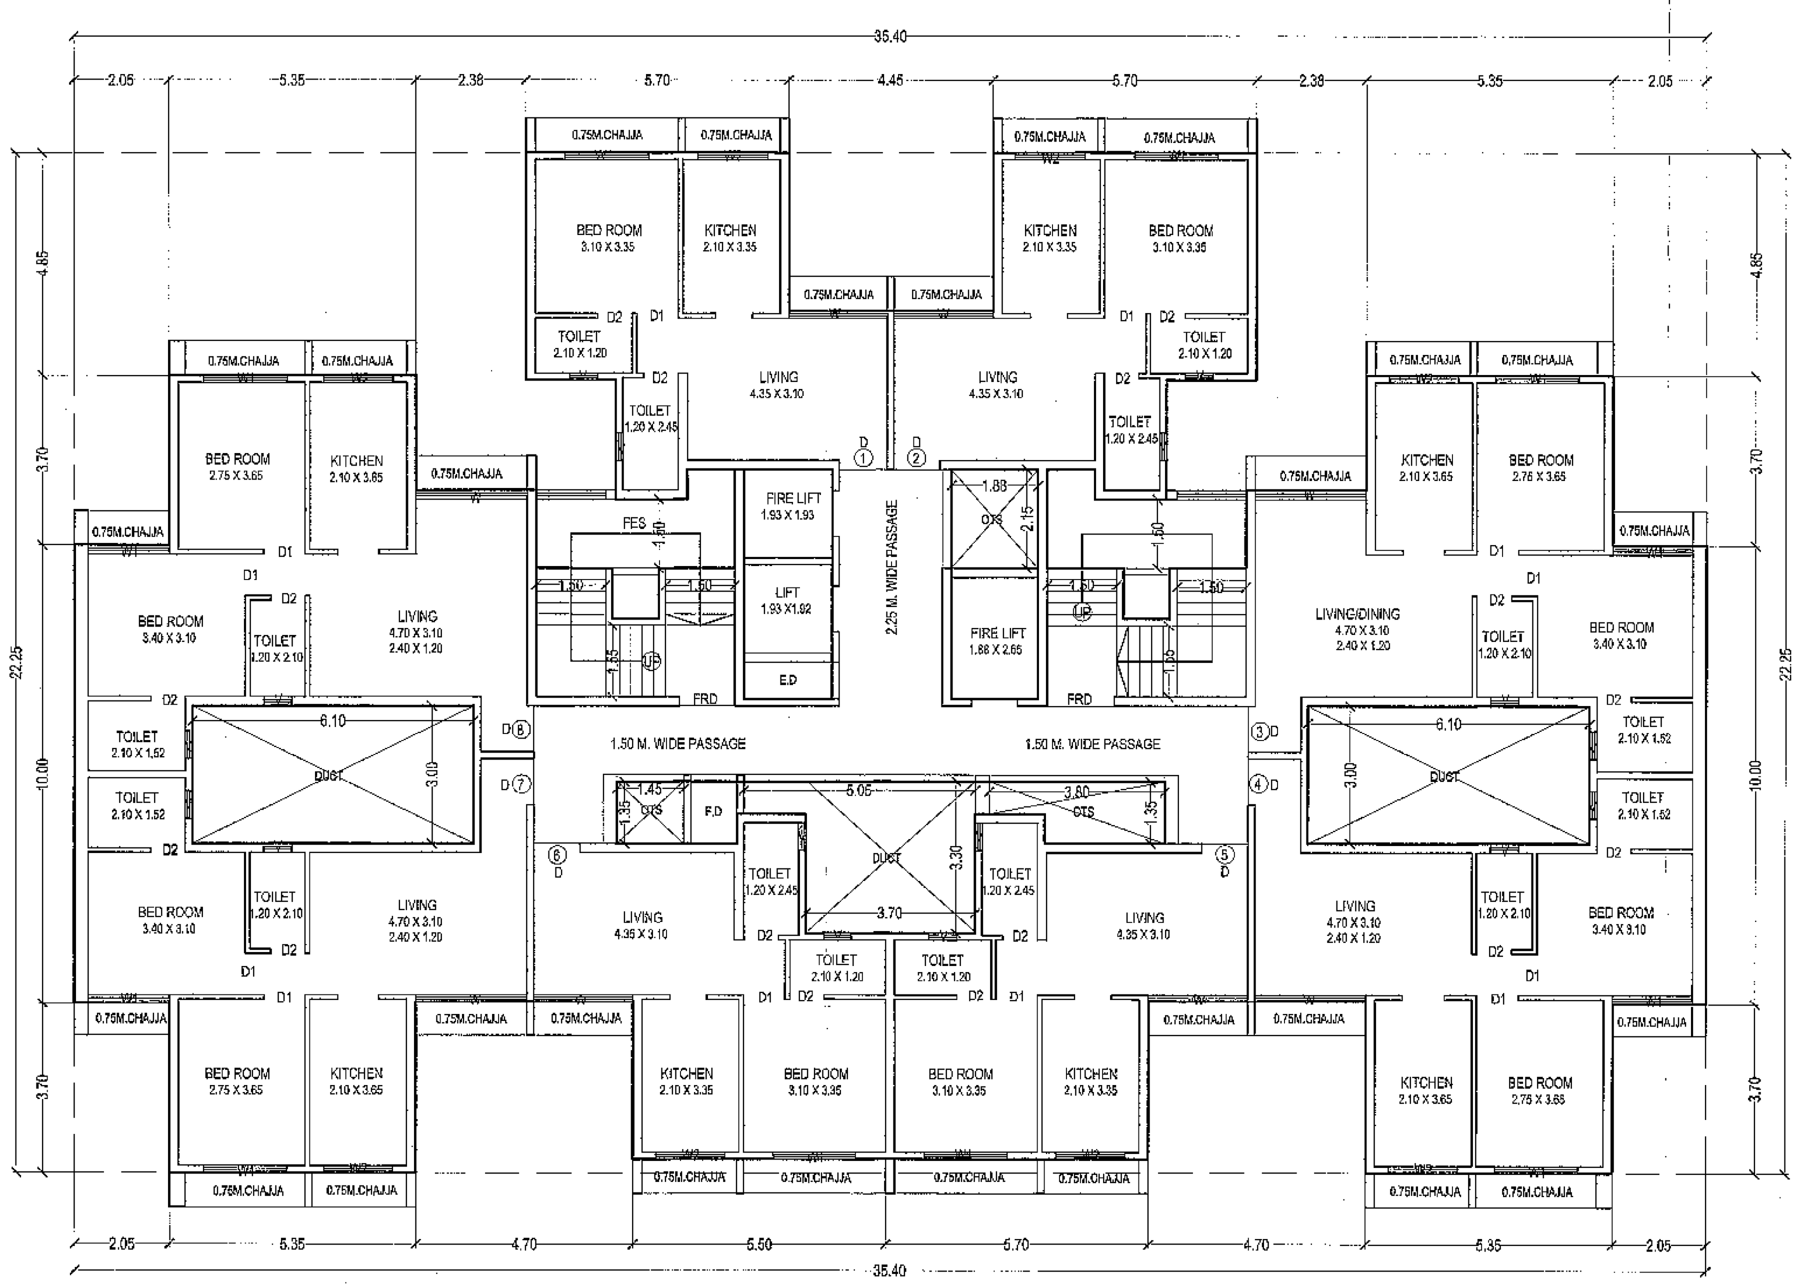

TYPICAL 4th,5th,6th,7th,9th,10th,11th,12th,14th,15th,16th,17th,19th,20th,21th & 22th FLOOR PLAN

SCALE - 1 : 100 (WING B,C,D,E & F)

BUILT -UP AREA STATEMENT :- TYPICAL 4th,5th,6th,7th,9th,10th,11th 12th,14th,15th,16th,17th,19th,20th,21th & 22th FLOOR (WING B,C,D,E & F)			
AREA OF BLOCK (ABCD) 35.40 X 22.25 = 787.65			
STANDARD DEDUCTIONS :-			
S.NO.	DIMENSIONS (X)	DIMENSIONS (L)	AREA
1	2.05	3.70	7.59
2	7.40	4.85	35.89
3	2.38	4.95	11.78
4	2.60	2.40	6.24
5	1.73	2.60	4.50
6	3.27	1.50	4.91
7	1.03	2.15	2.21
8	1.00	1.10	1.10
9	1.93	5.00	9.65
10	3.45	4.45	15.35
11	2.38	4.95	11.78
12	7.40	4.85	35.89
13	2.60	2.40	6.24
14	1.73	2.60	4.50
15	3.27	1.50	4.91
16	1.03	2.15	2.21
17	1.00	1.10	1.10
18	1.88	5.00	9.40
19	2.05	3.70	7.59
20	6.10	3.00	18.30
21	2.05	3.70	7.59
22	2.55	3.75	9.56
23	2.15	3.75	8.06
24	11.20	0.30	3.36
25	2.15	3.75	8.06
26	2.55	3.75	9.56
27	2.05	3.70	7.59
28	6.10	3.00	18.30
29	2.60	1.35	3.51
30	6.70	0.70	4.69
31	3.70	2.60	9.62
32	2.60	1.35	3.51
TOTAL DEDUCTIONS			294.54
NET AREA 787.65 - 294.54 =493.11 SQM			

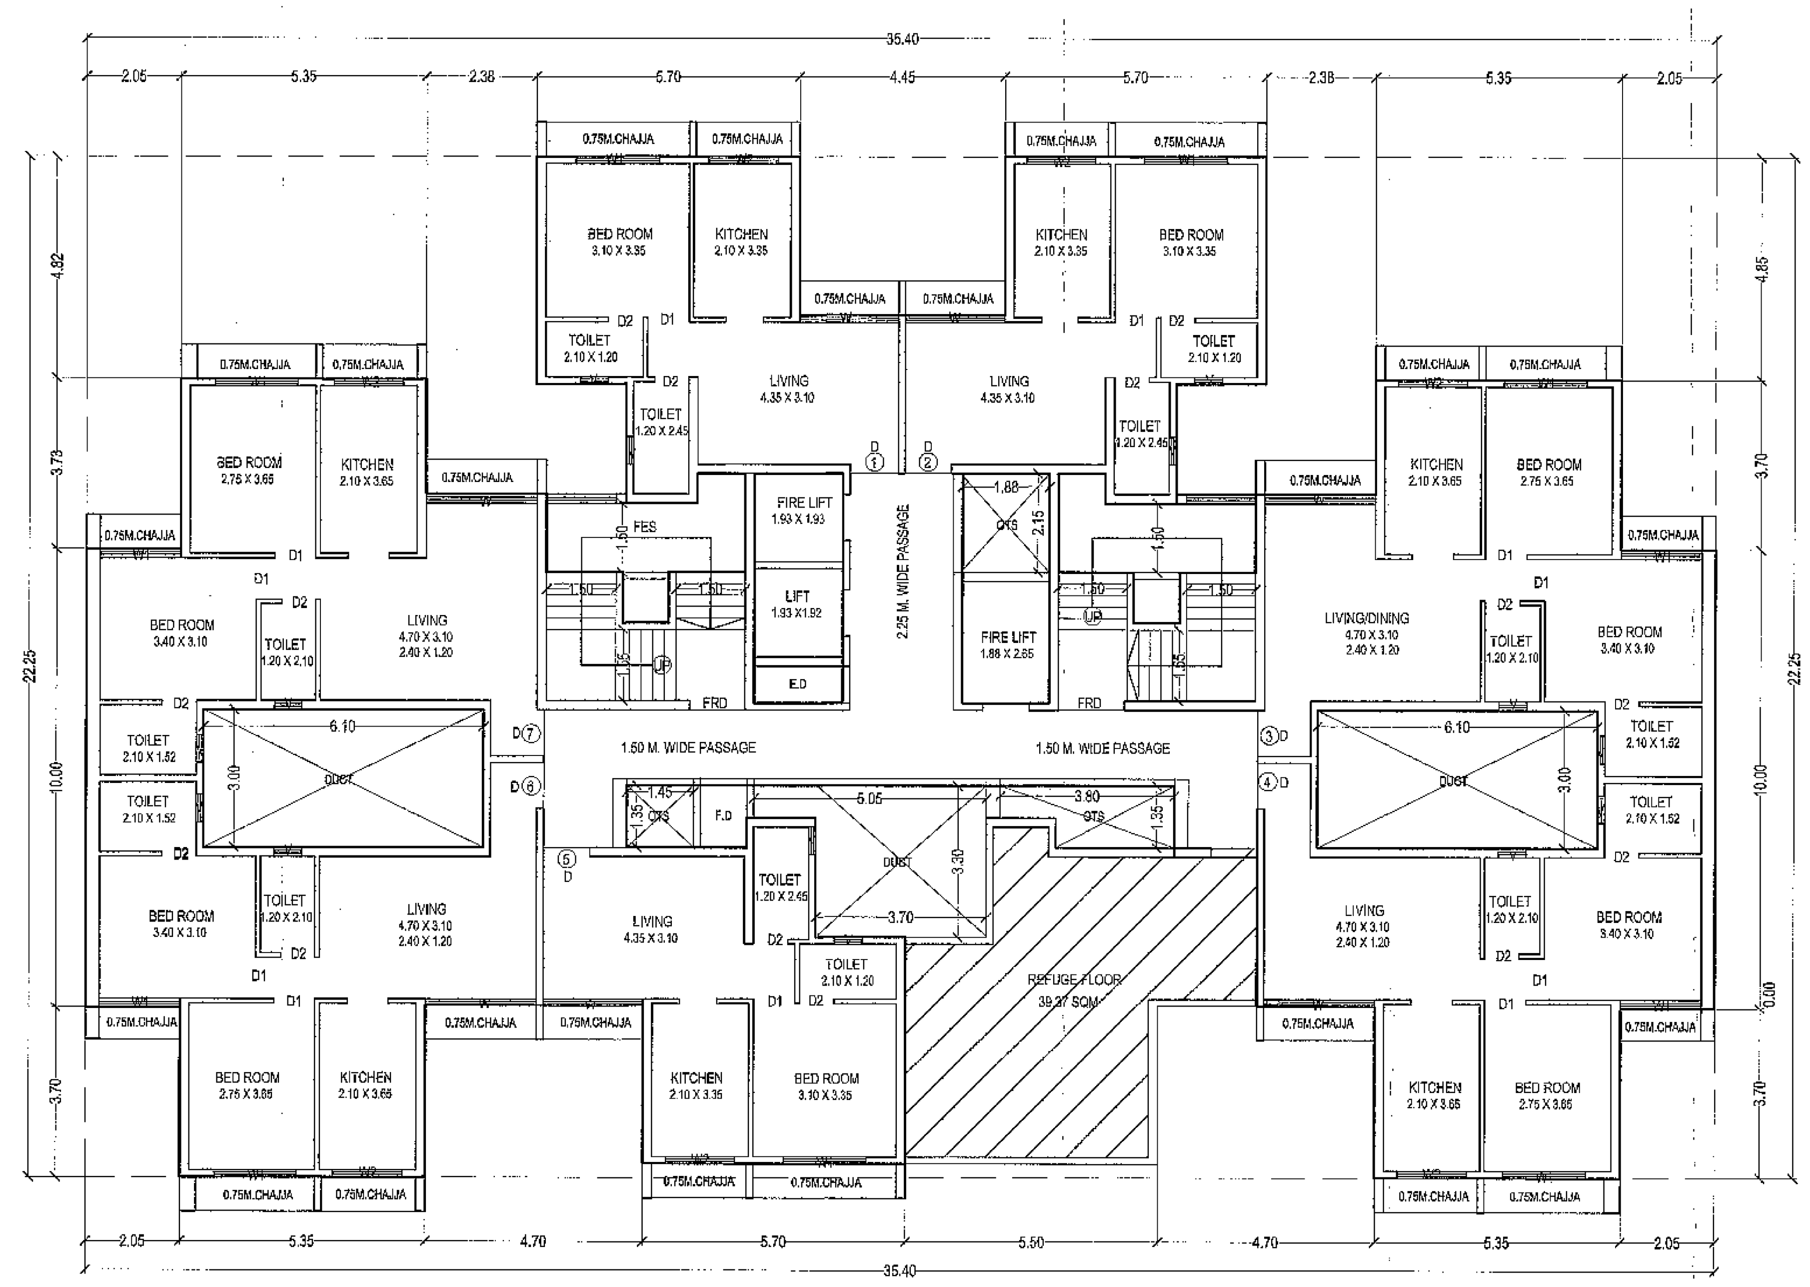

TYPICAL 8th,13th,18th FLOOR PLAN

SCALE - 1 : 100 (WING B,C,D,E & F)

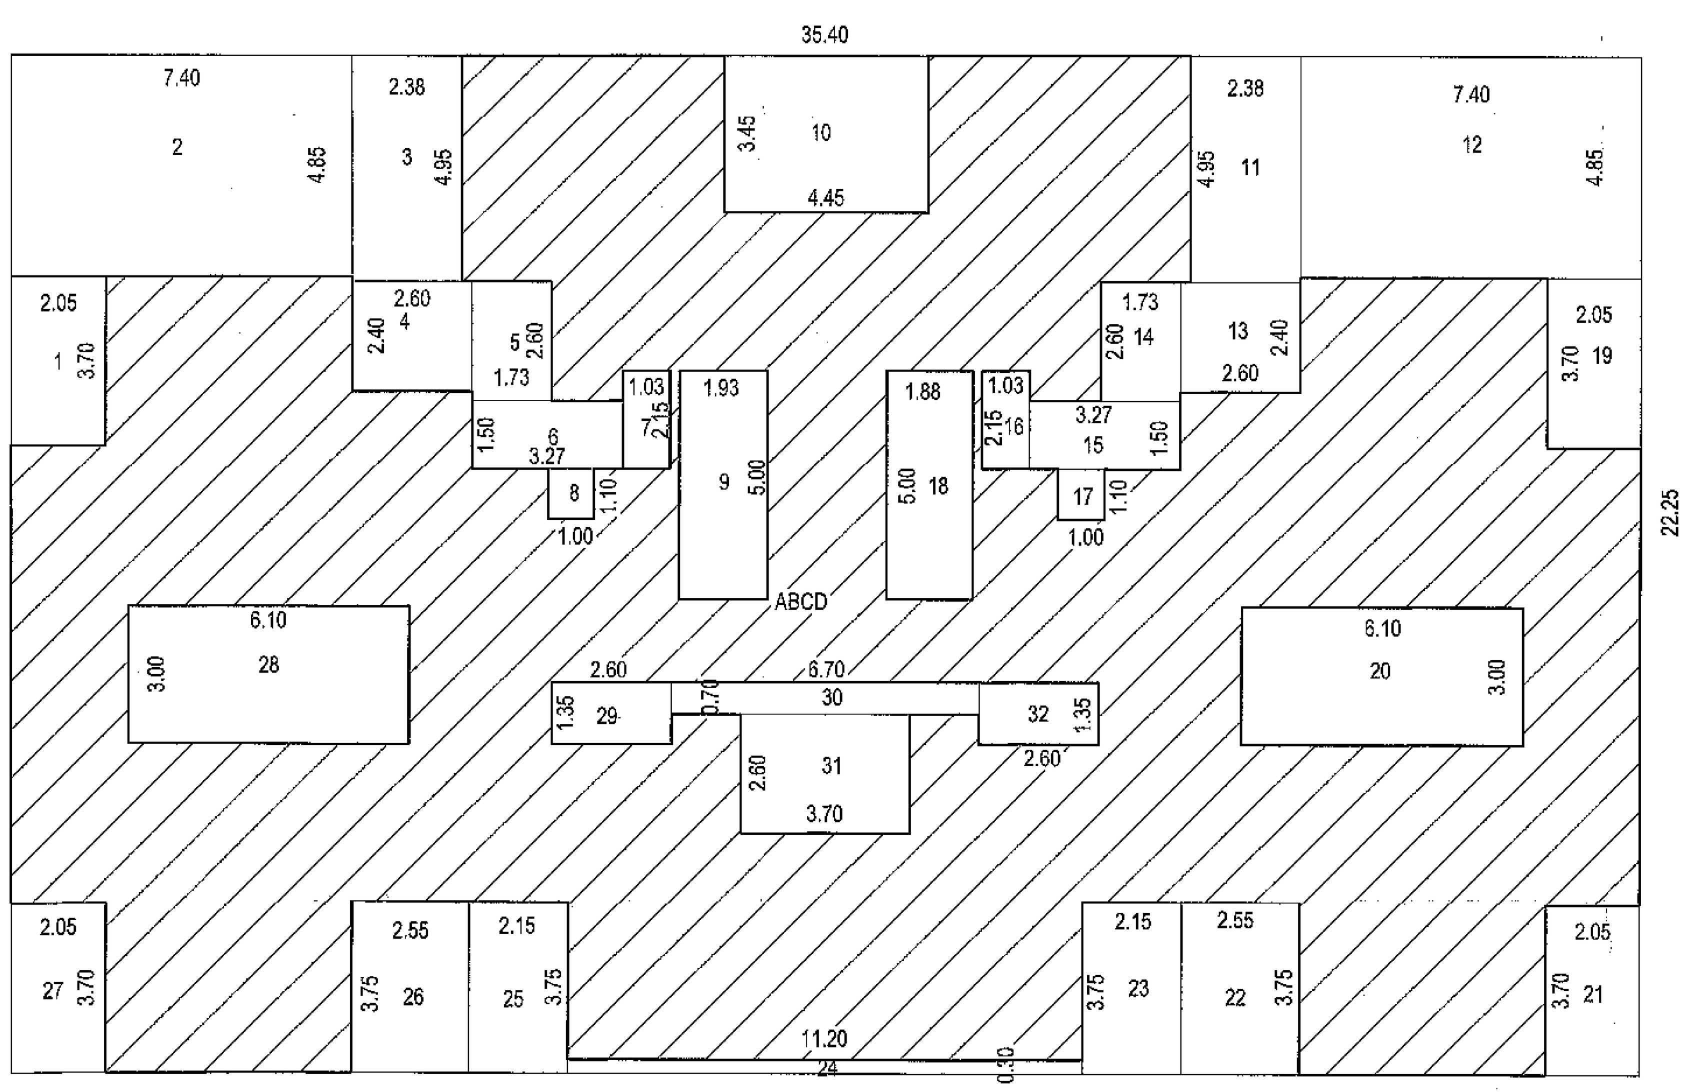

TYPICAL 4th,5th,6th,7th,9th,10th,11th,12th,14th,15th,16th,17th,19th,20th,21th & 22th FLOOR

SCALE - 1 : 100 (WING B,C,D,E & F)

BUILT -UP AREA STATEMENT :-			
TYPICAL 8th,13th & 18th FLOOR (WING B,C,D,E & F)			
AREA OF BLOCK (ABCD) 35.40 X 22.25 = 787.65			
STANDARD DEDUCTIONS :-			
S.NO.	DIMENSIONS (X)	DIMENSIONS (L)	AREA
1	2.05	3.70	7.59
2	7.40	4.85	35.89
3	2.38	4.95	11.78
4	2.60	2.40	6.24
5	1.73	2.60	4.50
6	3.27	1.50	4.91
7	1.03	2.15	2.21
8	1.00	1.10	1.10
9	1.93	5.00	9.65
10	4.45	3.45	15.35
11	2.38	4.95	11.78
12	7.40	4.85	35.89
13	2.60	2.40	6.24
14	1.73	2.60	4.50
15	3.27	1.50	4.91
16	1.03	2.15	2.21
17	1.00	1.10	1.10
18	1.88	5.00	9.40
19	2.05	3.70	7.59
20	6.10	3.00	18.30
21	2.05	3.70	7.59
22	10.20	3.75	38.25
23	7.65	3.25	24.86
24	5.85	1.55	9.07
25	1.95	3.30	6.44
26	1.50	0.70	1.05
27	2.60	1.35	3.51
28	5.70	0.30	1.71
29	2.15	3.75	8.06
30	2.55	3.75	9.56
31	2.05	3.70	7.59
32	6.10	3.00	18.30
TOTAL DEDUCTIONS			337.11
NET AREA 787.65 - 337.11 =450.54 SQM			

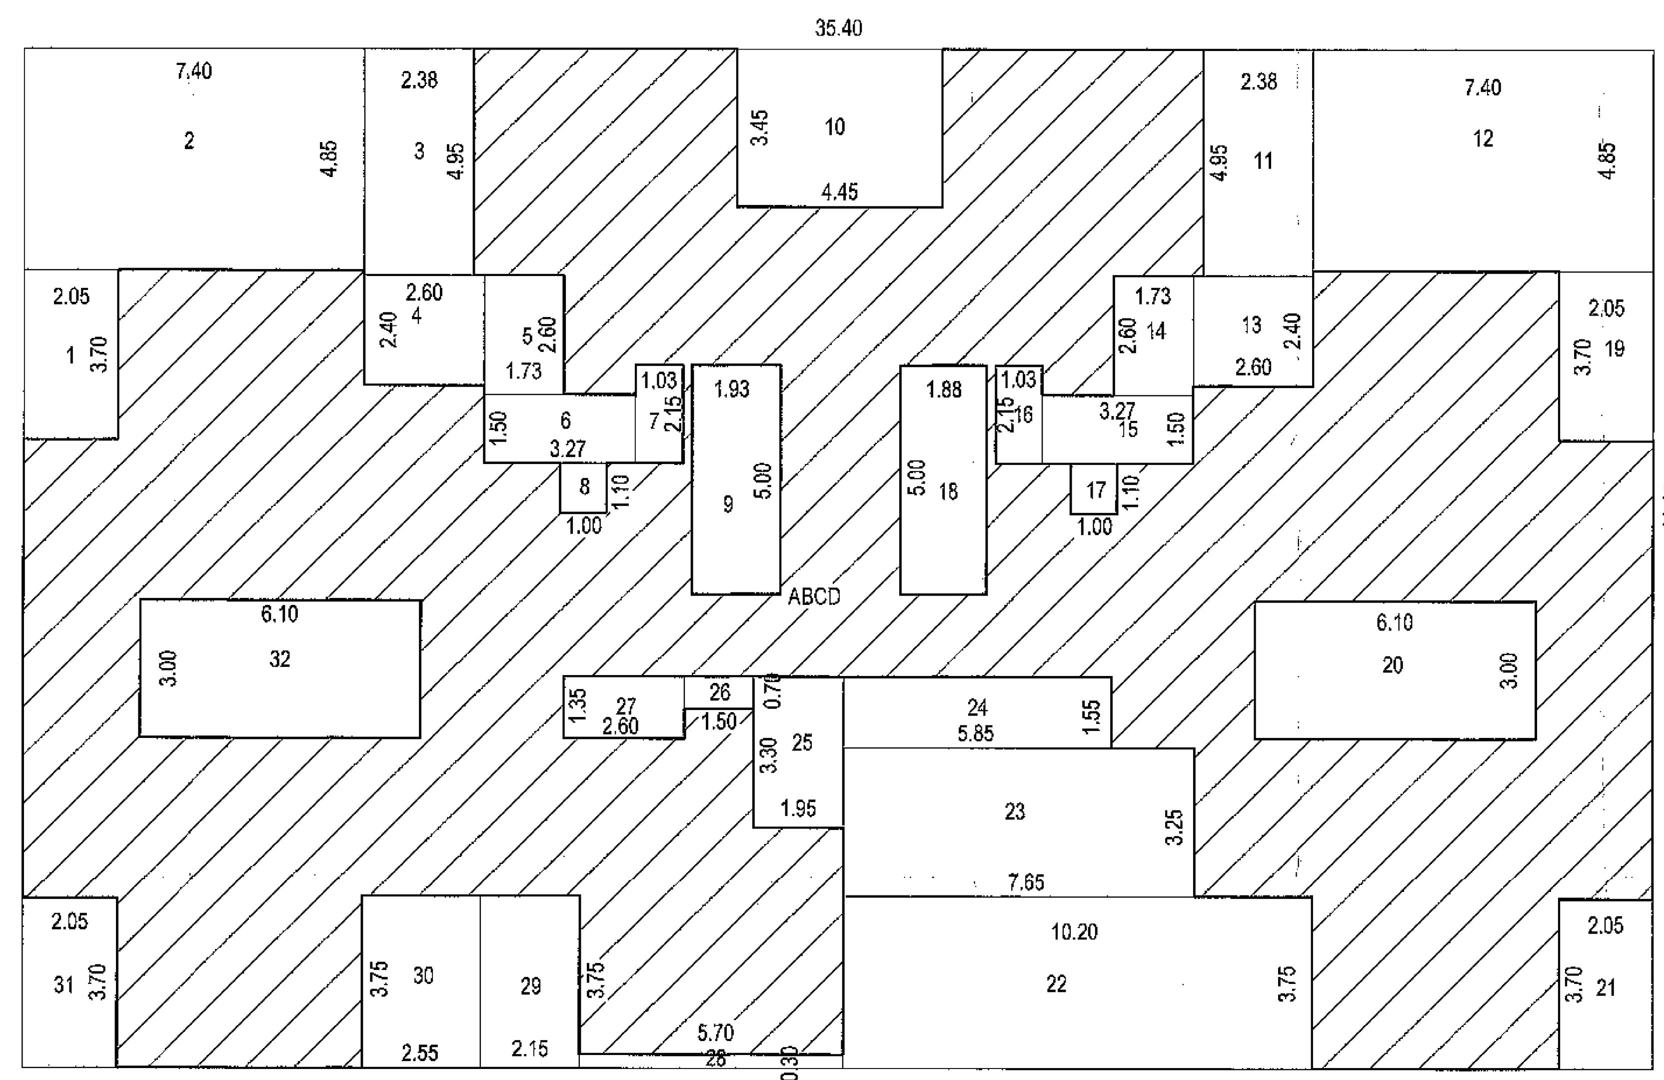

TYPICAL 8th,13th,18th FLOOR

SCALE - 1 : 100 (WING B,C,D,E & F)

CONTENT OF SHEET : FLOOR PLAN & AREA DIAGRAM

DESCRIPTION OF PROJECT : PROPOSED RESIDENTIAL / COMMERCIA BUILDING ON S. NO.19/1,20,24/A/8/B, ROHINJAN. DIST:- RAIGAD

DATE : 11/06/2021

DRAWN BY: ANKUSH

SCALE : AS SHOWN

CHECKED BY : ADINATH PATKAR

ARCHITECT : 07 ARCHITECTS AND PLANNERS

ADDRESS : ARCHITECTURE & PLANNERS OFFICE : 7 & 8, SAI PRASAD CHS, PLOT NO - 26/2, S.K.ROAD, PANVEL - 410206.

TELE PHONE : TEL - 27457077

WEB : www.o7architects.com

NORTH :

SIGN OF OWNER :

For MAHAAVIR SUPERSTRUCTURES PVT. LTD.

DIRECTOR / AUTHORISED SIGNATORY

Mr. Mohanish Omprakash Chhajer

SIGN OF ARCHITECT :

Ar. Adinath V. Patkar Reg. No.CA/2007/40234

AR.ADINATH V.PATKAR Reg.No. CA/2007/40234