SALE BLDG | SHEET NO. 2 / 5

Approved Subject to the condition Mentioned in this office permission Letter No. SRA/ENG/S/PVT/0122/20150526/AP/S
Dt. 26 JUL 2018
26-07-18
Executive Engineer
Slum Rehabilitation Authority

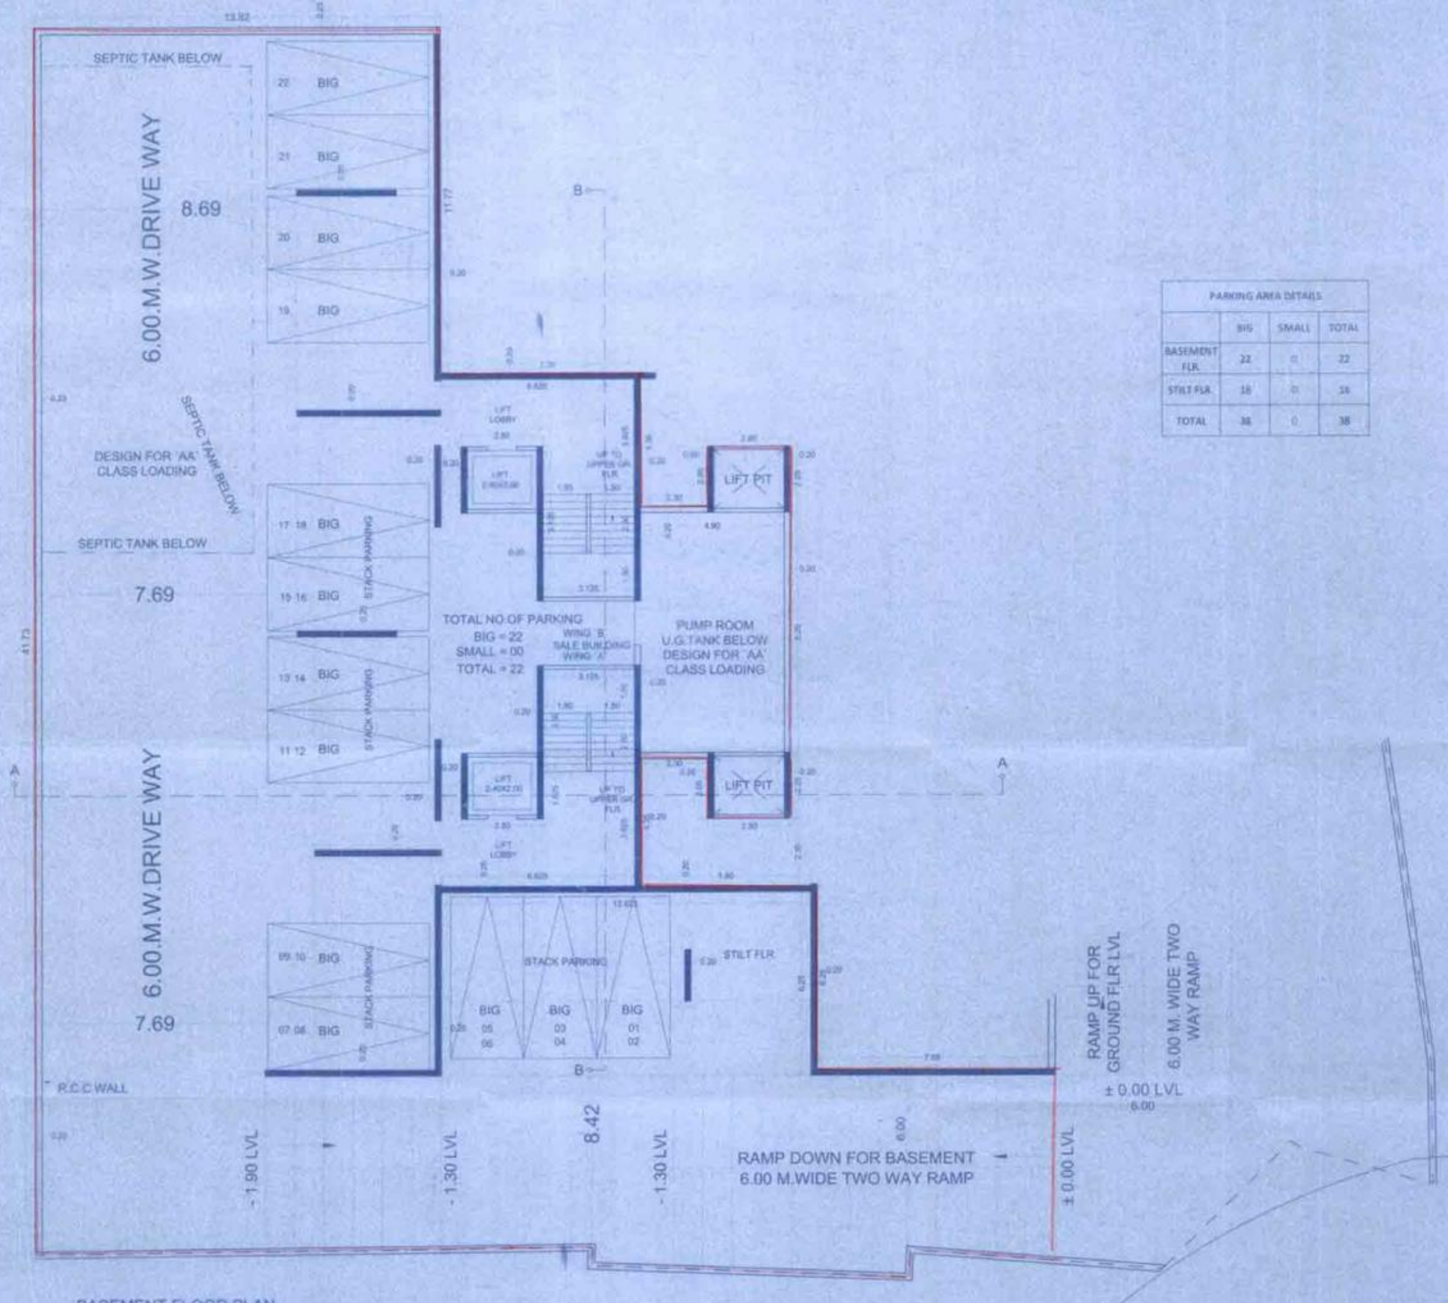

BASEMENT FLOOR PLAN
SCALE 1:100 SALE BLDG WING A & B

PARKING AREA DETAILS			
	BIG	SMALL	TOTAL
BASEMENT FLR.	22	0	22
STILT FLR.	16	0	16
TOTAL	38	0	38

PROFORMA 'B'

CONTENT OF SHEET

BASEMENT FLOOR PLAN
PARKING AREA STATEMENT

STAMP OF APPROVAL OF PLANS

STAMP OF DATE OF RECEIPT OF PLANS

DESCRIPTION OF PROPOSAL & PROPERTY

PROPOSED SALE BUILDING WING 'A' & 'B' SRA SCHEME SALE BLDG. ON PLOT BEARING C.T.S. NO. 31(B),32,32/1 TO 3 & 33(PT),34, OF VILLAGE KANJUR, UTKARSHANAGAR, BHANDUP (W), MUMBAI-400 078

FOR, SHIV SAI CO. OP. HSG. SOC.

NAME OF OWNER — For SUYOG DEVELOPERS

M/s. SUYOG DEVELOPER

Authorised Signatory

SIGN. NAME & ADDRESS OF ARCHITECT

MATRIX
ARCHITECTS & ENGINEERS

NORTH LINE	REMARK	DWG NO.	SCALE : as shown
		JOB NO.	DRN BY : Rafique
		DATE	CHKD BY : Mahendra