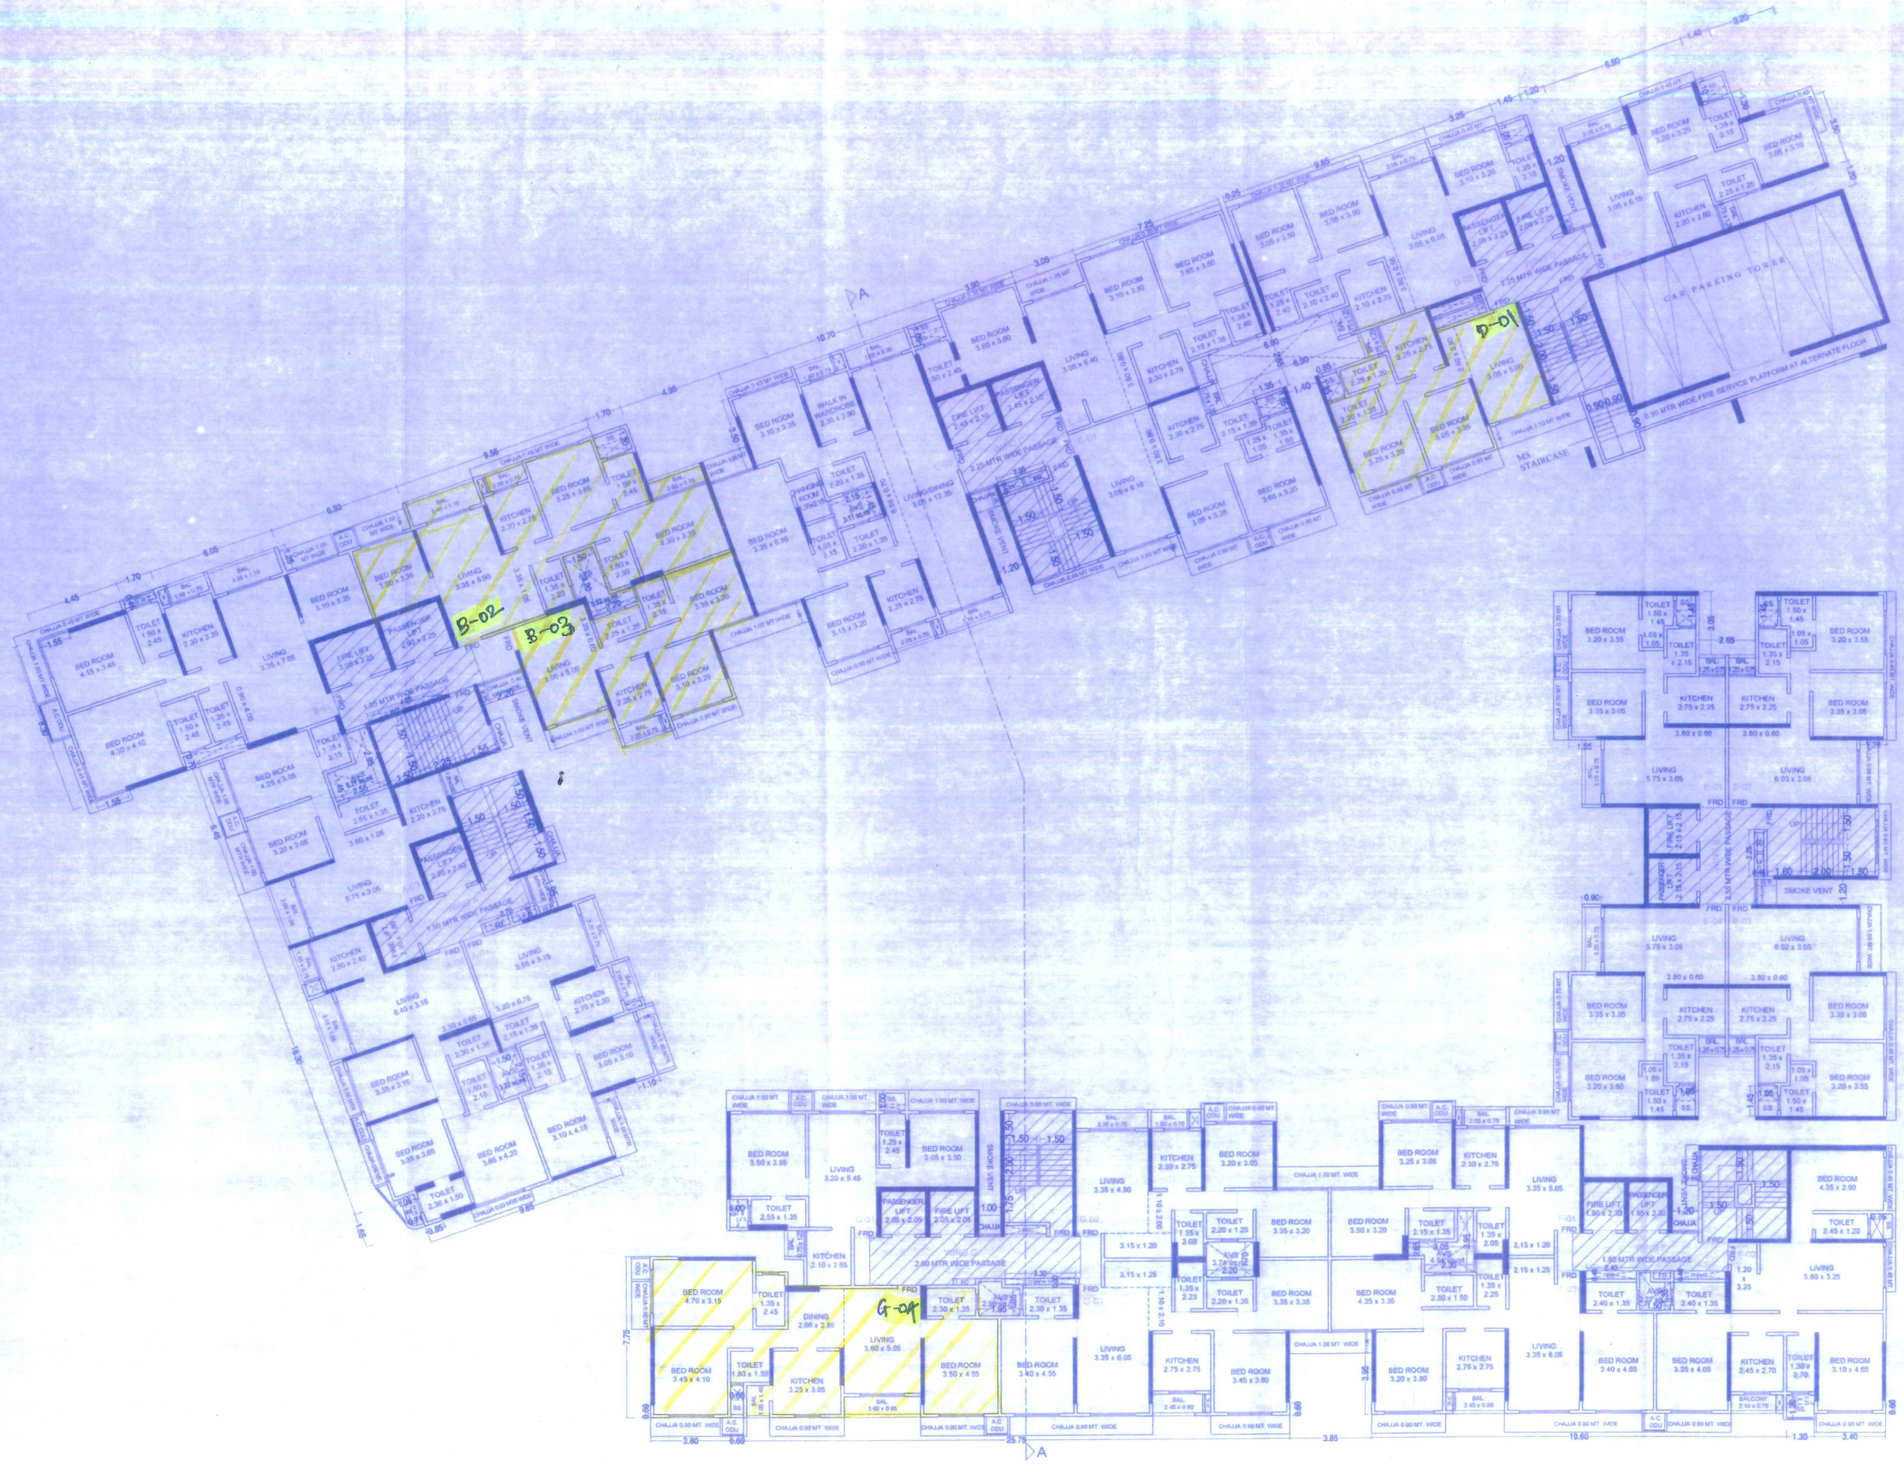

The flats marked in yellow color

In 'B' wings forms part of 02 & 03 series

In 'D' wing forms part of 01 series

In 'G' wing forms part of 04 series on 6th floor & are existing member's flats with Additional Area.

6TH FLOOR PLAN FOR WING A TO G

SCALE :- 1 : 100

FORM II (PROFORMA B)

CONTENTS OF SHEETS

6TH FLOOR PLAN.

PLAN FOR APPROVAL

Issued by B.P. Cell / Greater Mumbai / Mhada
Read Along with this office letter
No. Mhada – 23/1371/2023
Date 15 DEC 2023
Ex. Eng. B.P. Cell GM/Mhada (E.S.)

NOTE
1. ALL DIMENSIONS ARE IN METRES
2. SCALE USE
a) FLOOR PLAN 1:100
b) BLOCK PLAN 1:500
c) LOCATION PLAN 1:4000
3. THE PLANS ARE PROPOSED AS PER PROVISION OF DCPR 2034 AND AS PER THE PREVAILING REGULATION AND CIRCULAR ISSUED BY MCGM AND MHADA TIME TO TIME
4) GUIDELINES ISSUED IN SCORE FOLLOWED
5) THE ARITHMETIC CALCULATIONS CHECKED BY ME AND ARE FOUND CORRECT.

DESCRIPTION OF PROPOSAL AND PROPERTY

PROPOSED RE-DEVELOPMENT OF BLDG. NO. 1,2,3 & 4A ON PLOT BEARING CTS. NO. 458/A(PT), OF VILLAGE KURLA - III, SION TROMBAY ROAD, SION CHUNABHATTI (EAST), MUMBAI 400022.

SIGN. & NAME OF OWNER

M/S. SHETH SMARTHOMES LLP C.A TO OM TRIMURTI CO-OP. HOUSING SOCIETY LTD

SCALE	CHK. BY	DRN. BY	REV	DESCRIPTION	DATE	SIGN.
AS SHOWN		ATUL				

SIGNATURE | NAME AND ADDRESS OF ARCHITECT

K. R. LOTLIKAR & ASSO.
ARCHITECT & ENGINEERS
209, VEENA INDUSTRIAL ESTATE, L.B.S. ROAD, VIKHROLI (W), MUMBAI - 83.
K. R. LOTLIKAR ARCHITECT CA/86/9626