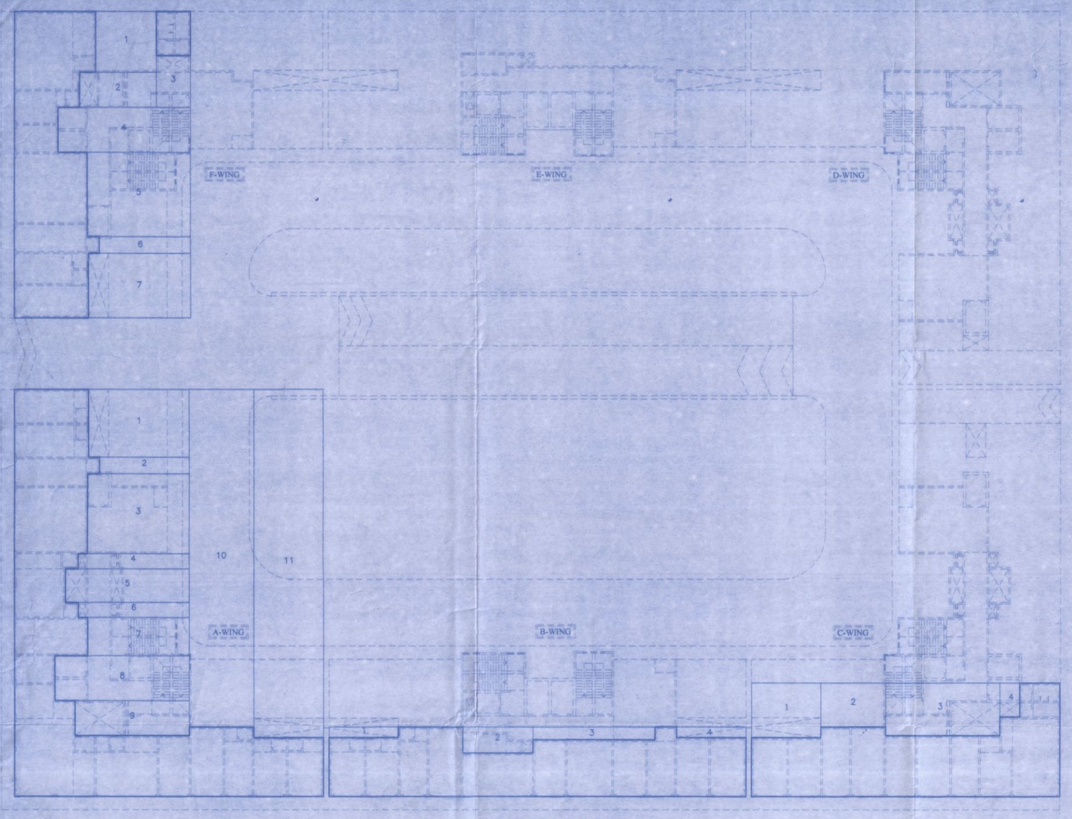


(COMM) BUILT UP AREA DIAGRAM
FOR GROUND FLOOR
SCALE 1:200

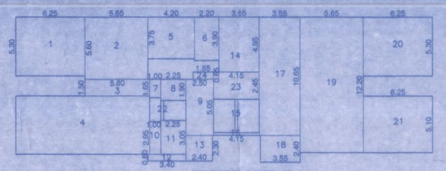

STILT AREA DIAGRAM
FOR GROUND FLOOR
SCALE 1:200
(WING–E)

STILT AREA CALCULATION
FOR GROUND FLOOR (WING–E)

| | | | | |
|---|---|---|---|---|
| 1 | 6.25 X 5.30 | = | 33.13 | SQ.M. |
| 2 | 5.65 X 5.60 | = | 31.64 | SQ.M. |
| 3 | 5.80 X 1.50 | = | 8.70 | SQ.M. |
| 4 | 12.05 X 5.25 | = | 63.27 | SQ.M. |
| 5 | 4.20 X 3.75 | = | 15.75 | SQ.M. |
| 6 | 2.20 X 3.90 | = | 8.58 | SQ.M. |
| 7 | 1.00 X 1.65 | = | 1.65 | SQ.M. |
| 8 | 2.25 X 1.90 | = | 4.28 | SQ.M. |
| 9 | 2.50 X 5.05 | = | 12.63 | SQ.M. |
| 10 | 1.00 X 2.95 | = | 2.95 | SQ.M. |
| 11 | 2.25 X 3.05 | = | 6.86 | SQ.M. |
| 12 | 3.40 X 0.60 | = | 2.04 | SQ.M. |
| 13 | 2.40 X 2.30 | = | 5.52 | SQ.M. |
| 14 | 3.65 X 4.95 | = | 18.07 | SQ.M. |
| 15 | 0.25 X 3.00 | = | 0.75 | SQ.M. |
| 16 | 4.15 X 0.25 | = | 1.04 | SQ.M. |
| 17 | 3.85 X 10.65 | = | 38.87 | SQ.M. |
| 18 | 3.55 X 2.40 | = | 8.52 | SQ.M. |
| 19 | 5.65 X 12.20 | = | 68.93 | SQ.M. |
| 20 | 6.25 X 5.30 | = | 33.12 | SQ.M. |
| 21 | 6.25 X 5.10 | = | 31.88 | SQ.M. |
| 22 | 0.25 X 1.80 | = | 0.45 | SQ.M. |
| 23 | 4.15 X 2.45 | = | 10.17 | SQ.M. |
| 24 | 1.85 X 0.65 | = | 1.20 | SQ.M. |
| TOTAL | | = | 410.00 | SQ.M. |

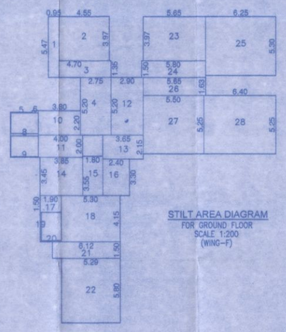

STILT AREA DIAGRAM
FOR GROUND FLOOR
SCALE 1:200
(WING–F)

STILT AREA CALCULATION
FOR GROUND FLOOR (WING–F)

| | | | | |
|---|---|---|---|---|
| 1 | 0.95 X 5.47 | = | 5.20 | SQ.M. |
| 2 | 4.55 X 3.97 | = | 18.06 | SQ.M. |
| 3 | 4.70 X 1.35 | = | 6.35 | SQ.M. |
| 4 | 2.75 X 5.20 | = | 14.30 | SQ.M. |
| 5 | 1.95 X 0.05 | = | 0.10 | SQ.M. |
| 6 | 0.55 X 0.20 | = | 0.11 | SQ.M. |
| 7 | 0.05 X 3.95 | = | 0.20 | SQ.M. |
| 8 | 2.45 X 0.20 | = | 0.49 | SQ.M. |
| 9 | 2.50 X 0.05 | = | 0.13 | SQ.M. |
| 10 | 3.80 X 2.20 | = | 8.36 | SQ.M. |
| 11 | 4.00 X 2.00 | = | 8.00 | SQ.M. |
| 12 | 2.90 X 5.20 | = | 15.07 | SQ.M. |
| 13 | 3.65 X 2.15 | = | 7.85 | SQ.M. |
| 14 | 3.85 X 3.45 | = | 13.27 | SQ.M. |
| 15 | 1.80 X 3.55 | = | 6.39 | SQ.M. |
| 16 | 2.40 X 3.30 | = | 7.92 | SQ.M. |
| 17 | 1.90 X 1.50 | = | 2.85 | SQ.M. |
| 18 | 5.30 X 4.15 | = | 21.99 | SQ.M. |
| 19 | 0.10 X 2.85 | = | 0.27 | SQ.M. |
| 20 | 1.80 X 0.10 | = | 0.18 | SQ.M. |
| 21 | 6.12 X 1.50 | = | 9.18 | SQ.M. |
| 22 | 5.29 X 5.80 | = | 30.68 | SQ.M. |
| 23 | 5.65 X 3.97 | = | 22.43 | SQ.M. |
| 24 | 5.80 X 1.50 | = | 8.70 | SQ.M. |
| 25 | 6.25 X 5.30 | = | 33.12 | SQ.M. |
| 26 | 5.65 X 1.63 | = | 9.18 | SQ.M. |
| 27 | 5.50 X 5.25 | = | 28.88 | SQ.M. |
| 28 | 6.40 X 5.25 | = | 33.60 | SQ.M. |
| TOTAL | | = | 312.85 | SQ.M. |

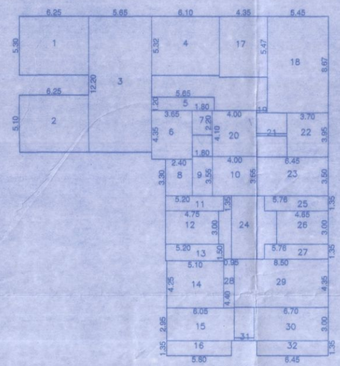

STILT AREA DIAGRAM
FOR GROUND FLOOR
SCALE 1:200
(WING–D)

STILT AREA CALCULATION
FOR GROUND FLOOR (WING–D)

| | | | | |
|---|---|---|---|---|
| 1 | 6.25 X 5.30 | = | 33.12 | SQ.M. |
| 2 | 6.25 X 5.10 | = | 31.87 | SQ.M. |
| 3 | 5.65 X 12.20 | = | 68.93 | SQ.M. |
| 4 | 6.10 X 5.32 | = | 32.45 | SQ.M. |
| 5 | 5.65 X 1.20 | = | 6.78 | SQ.M. |
| 6 | 3.65 X 4.35 | = | 15.88 | SQ.M. |
| 7 | 1.80 X 2.20 | = | 3.96 | SQ.M. |
| 8 | 2.40 X 3.30 | = | 7.92 | SQ.M. |
| 9 | 1.80 X 3.55 | = | 6.39 | SQ.M. |
| 10 | 4.00 X 3.55 | = | 14.20 | SQ.M. |
| 11 | 5.20 X 1.35 | = | 7.02 | SQ.M. |
| 12 | 4.75 X 3.00 | = | 14.25 | SQ.M. |
| 13 | 5.20 X 1.50 | = | 7.80 | SQ.M. |
| 14 | 5.10 X 4.25 | = | 21.68 | SQ.M. |
| 15 | 6.05 X 2.95 | = | 17.84 | SQ.M. |
| 16 | 5.80 X 1.35 | = | 7.83 | SQ.M. |
| 17 | 4.35 X 5.47 | = | 23.79 | SQ.M. |
| 18 | 5.45 X 8.67 | = | 47.25 | SQ.M. |
| 19 | 1.00 X 0.20 | = | 0.20 | SQ.M. |
| 20 | 4.00 X 4.10 | = | 16.40 | SQ.M. |
| 21 | 2.75 X 0.20 | = | 0.55 | SQ.M. |
| 22 | 3.70 X 3.95 | = | 14.62 | SQ.M. |
| 23 | 6.45 X 3.50 | = | 22.56 | SQ.M. |
| 24 | 2.30 X 5.70 | = | 13.11 | SQ.M. |
| 25 | 5.76 X 1.35 | = | 7.77 | SQ.M. |
| 26 | 4.65 X 3.00 | = | 13.95 | SQ.M. |
| 27 | 5.76 X 1.35 | = | 7.77 | SQ.M. |
| 28 | 0.95 X 4.40 | = | 4.17 | SQ.M. |
| 29 | 8.50 X 4.35 | = | 36.98 | SQ.M. |
| 30 | 6.70 X 3.00 | = | 20.10 | SQ.M. |
| 31 | 1.80 X 0.25 | = | 0.45 | SQ.M. |
| 32 | 6.45 X 1.35 | = | 8.71 | SQ.M. |
| TOTAL | | = | 536.33 | SQ.M. |

METER ROOM AREA DIAGRAM
FOR GROUND FLOOR
SCALE 1:200
(WING–C)

METER ROOM AREA CALCULATION
FOR GROUND FLOOR (WING–C)

| | | | | |
|---|---|---|---|---|
| 1 | 5.65 X 1.03 | = | 5.82 | SQ.M. |
| 2 | 5.50 X 0.78 | = | 4.29 | SQ.M. |
| TOTAL | | = | 10.11 | SQ.M. |

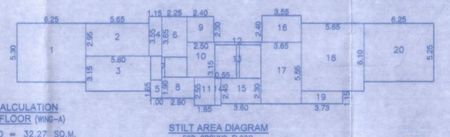

STILT AREA DIAGRAM
FOR GROUND FLOOR
SCALE 1:200
(WING–B)

STILT AREA CALCULATION
FOR GROUND FLOOR (WING–B)

| | | | | |
|---|---|---|---|---|
| 1 | 6.25 X 5.30 | = | 33.13 | SQ.M. |
| 2 | 5.65 X 2.95 | = | 16.67 | SQ.M. |
| 3 | 5.80 X 3.15 | = | 18.26 | SQ.M. |
| 4 | 1.15 X 3.55 | = | 4.08 | SQ.M. |
| 5 | 1.00 X 1.65 | = | 1.65 | SQ.M. |
| 6 | 2.25 X 3.65 | = | 8.21 | SQ.M. |
| 7 | 0.25 X 1.80 | = | 0.45 | SQ.M. |
| 8 | 2.90 X 1.90 | = | 5.22 | SQ.M. |
| 9 | 2.40 X 2.30 | = | 5.52 | SQ.M. |
| 10 | 2.50 X 3.15 | = | 7.88 | SQ.M. |
| 11 | 1.85 X 2.55 | = | 4.72 | SQ.M. |
| 12 | 4.55 X 0.25 | = | 1.14 | SQ.M. |
| 13 | 0.25 X 3.00 | = | 0.75 | SQ.M. |
| 14 | 0.55 X 2.45 | = | 1.35 | SQ.M. |
| 15 | 3.60 X 2.30 | = | 8.28 | SQ.M. |
| 16 | 3.55 X 2.40 | = | 8.52 | SQ.M. |
| 17 | 3.65 X 5.55 | = | 20.26 | SQ.M. |
| 18 | 5.65 X 6.10 | = | 34.47 | SQ.M. |
| 19 | 3.73 X 1.15 | = | 4.29 | SQ.M. |
| 20 | 6.25 X 5.25 | = | 32.81 | SQ.M. |
| TOTAL | | = | 217.66 | SQ.M. |

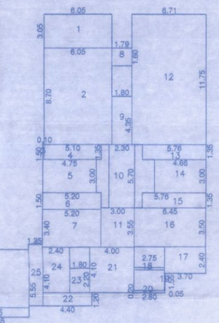

STILT AREA DIAGRAM
FOR GROUND FLOOR
SCALE 1:200
(WING–C)

STILT AREA CALCULATION
FOR GROUND FLOOR (WING–C)

| | | | | |
|---|---|---|---|---|
| 1 | 6.05 X 3.05 | = | 18.45 | SQ.M. |
| 2 | 6.05 X 8.70 | = | 52.64 | SQ.M. |
| 3 | 0.10 X 1.50 | = | 0.15 | SQ.M. |
| 4 | 5.10 X 1.35 | = | 6.89 | SQ.M. |
| 5 | 4.75 X 3.00 | = | 14.25 | SQ.M. |
| 6 | 5.20 X 1.50 | = | 7.80 | SQ.M. |
| 7 | 4.70 X 3.40 | = | 15.97 | SQ.M. |
| 8 | 1.79 X 1.60 | = | 2.87 | SQ.M. |
| 9 | 1.80 X 4.35 | = | 7.83 | SQ.M. |
| 10 | 2.30 X 5.70 | = | 13.11 | SQ.M. |
| 11 | 3.00 X 3.55 | = | 10.63 | SQ.M. |
| 12 | 6.70 X 11.75 | = | 78.76 | SQ.M. |
| 13 | 5.76 X 1.35 | = | 7.77 | SQ.M. |
| 14 | 4.66 X 3.00 | = | 13.97 | SQ.M. |
| 15 | 5.76 X 1.35 | = | 7.77 | SQ.M. |
| 16 | 6.45 X 3.50 | = | 22.56 | SQ.M. |
| 17 | 3.70 X 2.40 | = | 8.88 | SQ.M. |
| 18 | 2.75 X 0.20 | = | 0.55 | SQ.M. |
| 19 | 0.05 X 1.55 | = | 0.08 | SQ.M. |
| 20 | 2.80 X 0.20 | = | 0.56 | SQ.M. |
| 21 | 4.00 X 4.10 | = | 16.40 | SQ.M. |
| 22 | 4.40 X 1.20 | = | 5.28 | SQ.M. |
| 23 | 1.80 X 2.20 | = | 3.96 | SQ.M. |
| 24 | 2.40 X 4.10 | = | 9.84 | SQ.M. |
| 25 | 1.25 X 5.55 | = | 6.94 | SQ.M. |
| 26 | 5.60 X 0.85 | = | 4.80 | SQ.M. |
| 27 | 11.90 X 5.25 | = | 62.48 | SQ.M. |
| TOTAL | | = | 401.19 | SQ.M. |

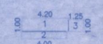

METER ROOM AREA DIAGRAM
FOR GROUND FLOOR
SCALE 1:200
(WING–E)

METER ROOM AREA CALCULATION
FOR GROUND FLOOR (WING–E)

| | | | | |
|---|---|---|---|---|
| 1 | 4.20 X 1.00 | = | 4.21 | SQ.M. |
| 2 | 4.00 X 0.55 | = | 2.21 | SQ.M. |
| 3 | 1.25 X 1.00 | = | 1.25 | SQ.M. |
| TOTAL | | = | 7.67 | SQ.M. |

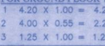

LIFT-WELL AREA DIAGRAM
FOR GROUND TO 29TH FLOOR
SCALE 1:200
(WING–E)

LIFT-WELL AREA CALCULATION
FOR GROUND TO 29TH FLOOR (WING–E)

| | | | | |
|---|---|---|---|---|
| 1 | 1.95 X 3.00 | = | 5.85 | SQ.M. |
| 2 | 1.95 X 3.00 | = | 5.85 | SQ.M. |
| 3 | 2.00 X 1.80 | = | 3.60 | SQ.M. |
| TOTAL | | = | 15.30 | SQ.M. |

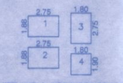

LIFT-WELL AREA DIAGRAM
FOR GROUND TO 29TH FLOOR
SCALE 1:200
(WING–D)

LIFT-WELL AREA CALCULATION
FOR GROUND TO 29TH FLOOR (WING–D)

| | | | | |
|---|---|---|---|---|
| 1 | 2.75 X 1.88 | = | 5.17 | SQ.M. |
| 2 | 2.75 X 1.88 | = | 5.17 | SQ.M. |
| 3 | 1.80 X 2.75 | = | 4.95 | SQ.M. |
| 4 | 1.80 X 1.90 | = | 3.42 | SQ.M. |
| TOTAL | | = | 18.71 | SQ.M. |

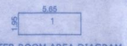

METER ROOM AREA DIAGRAM
FOR GROUND FLOOR
SCALE 1:200
(WING–D)

METER ROOM AREA CALCULATION
FOR GROUND FLOOR (WING–D)

| | | | | |
|---|---|---|---|---|
| 1 | 5.65 X 1.95 | = | 11.02 | SQ.M. |
| TOTAL | | = | 11.02 | SQ.M. |

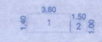

METER ROOM AREA DIAGRAM
FOR GROUND FLOOR
SCALE 1:200
(WING–B)

METER ROOM AREA CALCULATION
FOR GROUND FLOOR (WING–B)

| | | | | |
|---|---|---|---|---|
| 1 | 3.80 X 1.40 | = | 5.28 | SQ.M. |
| 2 | 1.50 X 1.00 | = | 1.50 | SQ.M. |
| TOTAL | | = | 6.78 | SQ.M. |

LIFT-WELL AREA DIAGRAM
FOR GROUND TO 29TH FLOOR
SCALE 1:200
(WING–B)

LIFT-WELL AREA CALCULATION
FOR GROUND TO 29TH FLOOR (WING–B)

| | | | | |
|---|---|---|---|---|
| 1 | 1.95 X 3.00 | = | 5.85 | SQ.M. |
| 2 | 1.95 X 3.00 | = | 5.85 | SQ.M. |
| 3 | 2.00 X 1.80 | = | 3.60 | SQ.M. |
| TOTAL | | = | 15.30 | SQ.M. |

LIFT-WELL AREA DIAGRAM
FOR GROUND TO 29TH FLOOR
SCALE 1:200
(WING–A)

LIFT-WELL AREA CALCULATION
FOR GROUND TO 29TH FLOOR (WING–A)

| | | | | |
|---|---|---|---|---|
| 1 | 2.75 X 1.88 | = | 5.17 | SQ.M. |
| 2 | 2.75 X 1.88 | = | 5.17 | SQ.M. |
| 3 | 1.80 X 2.75 | = | 4.95 | SQ.M. |
| 4 | 1.80 X 1.90 | = | 3.42 | SQ.M. |
| TOTAL | | = | 18.71 | SQ.M. |

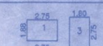

LIFT-WELL AREA DIAGRAM
FOR GROUND TO 29TH FLOOR
SCALE 1:200
(WING–C)

LIFT-WELL AREA CALCULATION
FOR GROUND TO 29TH FLOOR (WING–C)

| | | | | |
|---|---|---|---|---|
| 1 | 2.75 X 1.88 | = | 5.17 | SQ.M. |
| 2 | 2.75 X 1.88 | = | 5.17 | SQ.M. |
| 3 | 1.80 X 2.75 | = | 4.95 | SQ.M. |
| 4 | 1.80 X 1.90 | = | 3.42 | SQ.M. |
| TOTAL | | = | 18.71 | SQ.M. |

LIFT-WELL AREA DIAGRAM
FOR GROUND TO 29TH FLOOR
SCALE 1:200
(WING–F)

LIFT-WELL AREA CALCULATION
FOR GROUND TO 29TH FLOOR (WING–F)

| | | | | |
|---|---|---|---|---|
| 1 | 2.45 X 1.88 | = | 4.59 | SQ.M. |
| 2 | 2.45 X 1.88 | = | 4.59 | SQ.M. |
| 3 | 1.80 X 2.55 | = | 4.59 | SQ.M. |
| 4 | 1.80 X 1.90 | = | 3.42 | SQ.M. |
| TOTAL | | = | 17.19 | SQ.M. |

STAMP OF APPROVALS OF PLAN

VP NO. 5320
0815 & 0509

GOKHIWARE | SECTOR-I
BLDG.NO. 3
WING - A TO F
SHEET NO-2/10

The amended plan duly approved herewith Supercedes all the earlier approved plans.

THIS PLAN SHALL NOT BE CONSIDERED AS PROOF OF OWNERSHIP FOR ANY DISPUTES IN ANY COURT ON LAW.

VASAI-VIRAR CITY MUNICIPAL CORPORATION Town Planning PALGHAR

Approved as amended In Subject to the Conditions mentioned in this Office Letter No. VVCMC/TP/AMEND/
VP/0329 /0815 & 0509/675/2022-23
Dated 31/03/2023

COMMISSIONER
VASAI-VIRAR CITY MUNICIPAL CORPORATION
Virar (East), Pin No. 401 305, Dist. Palghar.

Certified that the above permission is issued by Commissioner VVCMC, Virar.

Deputy Director,
VVCMC, Virar.

(COMM.) BUILT-UP AREA CALCULATION
FOR GROUND FLOOR

RECT A = 27.75 X 36.62 = 1016.21 SQ.M.
DEDUCTION (WING–A)

| | | | | |
|---|---|---|---|---|
| 1 | 9.05 X 6.10 | = | 55.21 | SQ.M. |
| 2 | 8.08 X 1.50 | = | 12.12 | SQ.M. |
| 3 | 9.15 X 7.20 | = | 65.88 | SQ.M. |
| 4 | 10.00 X 1.35 | = | 13.50 | SQ.M. |
| 5 | 11.15 X 3.00 | = | 33.45 | SQ.M. |
| 6 | 10.00 X 1.35 | = | 13.50 | SQ.M. |
| 7 | 9.15 X 3.45 | = | 31.57 | SQ.M. |
| 8 | 12.10 X 4.05 | = | 49.01 | SQ.M. |
| 9 | 10.30 X 3.15 | = | 32.45 | SQ.M. |
| 10 | 5.80 X 30.37 | = | 176.15 | SQ.M. |
| 11 | 6.25 X 31.32 | = | 195.75 | SQ.M. |
| TOTAL | | = | 678.59 | SQ.M. |

NET AREA = 1016.21 - 678.59 = 337.62 SQ.M.

(COMM.) BUILT-UP AREA CALCULATION
FOR GROUND FLOOR

RECT A = 37.50 X 6.25 = 234.38 SQ.M.
DEDUCTION (WING–B)

| | | | | |
|---|---|---|---|---|
| 1 | 6.25 X 0.95 | = | 5.94 | SQ.M. |
| 2 | 6.30 X 2.35 | = | 14.81 | SQ.M. |
| 3 | 10.98 X 1.15 | = | 12.63 | SQ.M. |
| 4 | 6.25 X 0.95 | = | 5.94 | SQ.M. |
| TOTAL | | = | 39.32 | SQ.M. |

NET AREA = 234.38 - 39.32 = 195.06 SQ.M.

(COMM.) BUILT-UP AREA CALCULATION
FOR GROUND FLOOR

RECT A = 27.75 X 10.23 = 283.88 SQ.M.
DEDUCTION (WING–C)

| | | | | |
|---|---|---|---|---|
| 1 | 6.25 X 4.93 | = | 30.81 | SQ.M. |
| 2 | 5.80 X 3.98 | = | 23.08 | SQ.M. |
| 3 | 10.30 X 4.75 | = | 48.93 | SQ.M. |
| 4 | 1.80 X 3.05 | = | 5.49 | SQ.M. |
| TOTAL | | = | 108.31 | SQ.M. |

NET AREA = 283.88 - 108.31 = 175.57 SQ.M.

(COMM.) BUILT-UP AREA CALCULATION
FOR GROUND FLOOR

RECT A = 15.85 X 27.57 = 436.98 SQ.M.
DEDUCTION (WING–F)

| | | | | |
|---|---|---|---|---|
| 1 | 5.50 X 5.46 | = | 30.03 | SQ.M. |
| 2 | 6.95 X 3.15 | = | 21.90 | SQ.M. |
| 3 | 3.05 X 4.65 | = | 14.18 | SQ.M. |
| 4 | 11.95 X 4.05 | = | 48.41 | SQ.M. |
| 5 | 9.30 X 7.60 | = | 70.68 | SQ.M. |
| 6 | 8.23 X 1.50 | = | 12.36 | SQ.M. |
| 7 | 9.20 X 5.80 | = | 53.36 | SQ.M. |
| TOTAL | | = | 250.92 | SQ.M. |

NET AREA = 436.98 - 250.92 = 186.06 SQ.M.

STILT AREA CALCULATION
FOR GROUND FLOOR (WING–A TO F)

| | | | | |
|---|---|---|---|---|
| 1 | 48.05 X 5.00 | = | 240.25 | SQ.M. |
| 2 | 50.50 X 9.00 | = | 454.50 | SQ.M. |
| 3 | 5.00 X 15.22 | = | 76.11 | SQ.M. |
| TOTAL | | = | 770.86 | SQ.M. |

TOTAL = 770.86/6 = 128.48 SQ.M. PER WING AREA

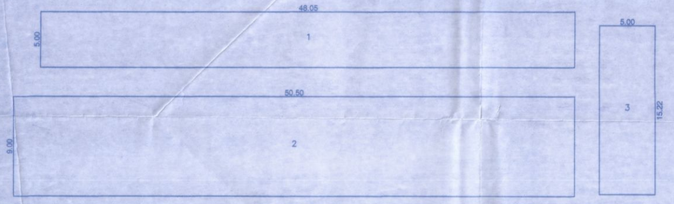

STILT AREA DIAGRAM
FOR GROUND FLOOR
SCALE 1:200
(WING–A TO F)

METER ROOM AREA DIAGRAM
FOR GROUND FLOOR
SCALE 1:200
(WING–A)

METER ROOM AREA CALCULATION
FOR GROUND FLOOR (WING–A)

| | | | | |
|---|---|---|---|---|
| 1 | 5.65 X 1.03 | = | 5.82 | SQ.M. |
| 2 | 5.50 X 0.78 | = | 4.29 | SQ.M. |
| TOTAL | | = | 10.11 | SQ.M. |

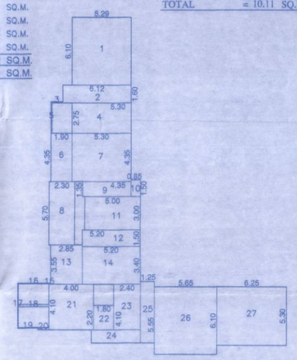

STILT AREA DIAGRAM
FOR GROUND FLOOR
SCALE 1:200
(WING–A)

STILT AREA CALCULATION
FOR GROUND FLOOR (WING–A)

| | | | | |
|---|---|---|---|---|
| 1 | 5.29 X 6.10 | = | 32.27 | SQ.M. |
| 2 | 6.12 X 1.60 | = | 9.80 | SQ.M. |
| 3 | 1.08 X 0.10 | = | 0.11 | SQ.M. |
| 4 | 5.30 X 2.75 | = | 14.58 | SQ.M. |
| 5 | 0.10 X 2.75 | = | 0.28 | SQ.M. |
| 6 | 1.90 X 4.35 | = | 8.27 | SQ.M. |
| 7 | 5.30 X 4.35 | = | 23.05 | SQ.M. |
| 8 | 2.30 X 5.70 | = | 13.11 | SQ.M. |
| 9 | 4.35 X 1.35 | = | 5.87 | SQ.M. |
| 10 | 0.85 X 1.50 | = | 1.28 | SQ.M. |
| 11 | 5.00 X 3.00 | = | 15.00 | SQ.M. |
| 12 | 5.20 X 1.50 | = | 7.80 | SQ.M. |
| 13 | 2.85 X 3.55 | = | 10.10 | SQ.M. |
| 14 | 5.20 X 3.40 | = | 17.68 | SQ.M. |
| 15 | 0.15 X 0.10 | = | 0.02 | SQ.M. |
| 16 | 2.75 X 0.05 | = | 0.14 | SQ.M. |
| 17 | 0.05 X 4.05 | = | 0.20 | SQ.M. |
| 18 | 2.75 X 0.20 | = | 0.55 | SQ.M. |
| 19 | 1.75 X 0.05 | = | 0.09 | SQ.M. |
| 20 | 1.00 X 0.20 | = | 0.20 | SQ.M. |
| 21 | 4.00 X 4.10 | = | 16.40 | SQ.M. |
| 22 | 1.80 X 2.20 | = | 3.96 | SQ.M. |
| 23 | 2.40 X 4.10 | = | 9.84 | SQ.M. |
| 24 | 3.90 X 1.20 | = | 4.68 | SQ.M. |
| 25 | 1.25 X 5.55 | = | 6.94 | SQ.M. |
| 26 | 5.65 X 6.10 | = | 34.47 | SQ.M. |
| 27 | 6.25 X 5.30 | = | 33.12 | SQ.M. |
| TOTAL | | = | 269.82 | SQ.M. |



STILT AREA DIAGRAM
FOR GROUND FLOOR
SCALE 1:200
(WING–B)

METER ROOM AREA DIAGRAM
FOR GROUND FLOOR
SCALE 1:200
(WING–F)

METER ROOM AREA CALCULATION
FOR GROUND FLOOR (WING–F)

| | | | | |
|---|---|---|---|---|
| 1 | 2.45 X 3.00 | = | 7.35 | SQ.M. |
| TOTAL | | = | 7.35 | SQ.M. |

LIGHT & VENTILATION STATEMENT

| ROOM TYPE | SIZE OF ROOM | CARPET AREA | MINIMUM VENT. REQUIRED (1/10) | APERTURE OF ROOM | |
|---|---|---|---|---|---|
| | | | | TYPE | AREA |
| LIVING | 2.90 X 3.15 | 9.14 | 0.91 | W | 3.60 |
| KITCHEN | 2.45 X 2.20 | 5.39 | 0.54 | W2 | 1.44 |
| BED | 2.90 X 2.25 | 6.53 | 0.65 | W1 | 2.70 |
| M.BED | 3.05 X 2.45 | 7.47 | 0.75 | W1 | 2.70 |
| TOILET | 2.30 X 1.20 | 2.76 | 0.28 | V | 0.54 |
| TOILET | 1.20 X 2.15 | 2.58 | 0.26 | V | 0.54 |

DOORS & WINDOWS SCHEDULE

| TYPE OF APERTURE | DESIGNATION | SIZE OF APERTURE | AREA INCLUSIVE OF FRAMES | AREA OF FIXED GLASS IF ANY |
|---|---|---|---|---|
| T.W FLUSH DOOR | D | 1.00 X 2.10 | 2.10 | NIL |
| T.W FLUSH DOOR | D1 | 0.90 X 2.10 | 1.89 | NIL |
| T.W PANNELLED DOOR | D2 | 0.75 X 1.80 | 1.35 | NIL |
| A.L.M SLIDING WINDOW | W | 2.40 X 1.50 | 3.60 | 0.90 |
| A.L.M SLIDING WINDOW | W1 | 1.80 X 1.50 | 2.70 | 0.68 |
| A.L.M SLIDING WINDOW | W2 | 1.20 X 1.20 | 1.44 | 0.48 |
| T.W LOUVERED WINDOW | V | 0.60 X 0.90 | 0.54 | 0.54 |
| ROLLING SHUTTER | RS | 2.40 X 3.60 | 8.64 | NIL |

ARCHITECTURAL FEATURES AREA STATEMENT (WING - A)

| USE | GROUND | PD-1 | PD-2 | PD-3 | FIRST | SECOND | THIRD | FOURTH | FIFTH | SIXTH | SEVENTH | EIGHTH | NINTH | TENTH | ELEVENTH | TWELVETH | THIRTHEENTH | FOURTEENTH | FIFTEENTH | SIXTEENTH | SEVENTEENTH | EIGHTEENTH | NINETEENTH | TWENTY | TWENTY-ONE | TWENTY-TWO | TWENTY-THREE | TWENTY-FOUR | TWENTY-FIVE | TWENTY-SIX | TWENTY-SEVEN | TWENTY-EIGHT | TWENTY-NINE | TOTAL |
|---|---|---|---|---|---|---|---|---|---|---|---|---|---|---|---|---|---|---|---|---|---|---|---|---|---|---|---|---|---|---|---|---|---|---|
| A.P | 0.00 | 0.00 | 0.00 | 0.00 | 24.43 | 68.84 | 62.28 | 68.84 | 68.84 | 68.84 | 68.84 | 62.28 | 68.84 | 68.84 | 68.84 | 68.84 | 68.84 | 62.28 | 68.84 | 68.84 | 68.84 | 68.84 | 68.84 | 62.28 | 68.84 | 68.84 | 68.84 | 68.84 | 68.84 | 62.28 | 68.84 | 68.84 | 68.84 | 1919.15 |
| TOTAL | 0.00 | 0.00 | 0.00 | 0.00 | 24.43 | 68.84 | 62.28 | 68.84 | 68.84 | 68.84 | 68.84 | 62.28 | 68.84 | 68.84 | 68.84 | 68.84 | 68.84 | 62.28 | 68.84 | 68.84 | 68.84 | 68.84 | 68.84 | 62.28 | 68.84 | 68.84 | 68.84 | 68.84 | 68.84 | 62.28 | 68.84 | 68.84 | 68.84 | 1919.15 |

ARCHITECTURAL FEATURES AREA STATEMENT (WING - B)

| USE | GROUND | PD-1 | PD-2 | PD-3 | FIRST | SECOND | THIRD | FOURTH | FIFTH | SIXTH | SEVENTH | EIGHTH | NINTH | TENTH | ELEVENTH | TWELVETH | THIRTHEENTH | FOURTEENTH | FIFTEENTH | SIXTEENTH | SEVENTEENTH | EIGHTEENTH | NINETEENTH | TWENTY | TWENTY-ONE | TWENTY-TWO | TWENTY-THREE | TWENTY-FOUR | TWENTY-FIVE | TWENTY-SIX | TWENTY-SEVEN | TWENTY-EIGHT | TWENTY-NINE | TOTAL |
|---|---|---|---|---|---|---|---|---|---|---|---|---|---|---|---|---|---|---|---|---|---|---|---|---|---|---|---|---|---|---|---|---|---|---|
| A.P | 0.00 | 0.00 | 0.00 | 0.00 | 17.86 | 44.20 | 42.06 | 44.20 | 44.20 | 44.20 | 44.20 | 42.06 | 44.20 | 44.20 | 44.20 | 44.20 | 44.20 | 42.06 | 44.20 | 44.20 | 44.20 | 44.20 | 44.20 | 42.06 | 44.20 | 44.20 | 44.20 | 44.20 | 44.20 | 42.06 | 44.20 | 44.20 | 44.20 | 1244.76 |
| TOTAL | 0.00 | 0.00 | 0.00 | 0.00 | 17.86 | 44.20 | 42.06 | 44.20 | 44.20 | 44.20 | 44.20 | 42.06 | 44.20 | 44.20 | 44.20 | 44.20 | 44.20 | 42.06 | 44.20 | 44.20 | 44.20 | 44.20 | 44.20 | 42.06 | 44.20 | 44.20 | 44.20 | 44.20 | 44.20 | 42.06 | 44.20 | 44.20 | 44.20 | 1244.76 |

ARCHITECTURAL FEATURES AREA STATEMENT (WING - C)

| USE | GROUND | PD-1 | PD-2 | PD-3 | FIRST | SECOND | THIRD | FOURTH | FIFTH | SIXTH | SEVENTH | EIGHTH | NINTH | TENTH | ELEVENTH | TWELVETH | THIRTHEENTH | FOURTEENTH | FIFTEENTH | SIXTEENTH | SEVENTEENTH | EIGHTEENTH | NINETEENTH | TWENTY | TWENTY-ONE | TWENTY-TWO | TWENTY-THREE | TWENTY-FOUR | TWENTY-FIVE | TWENTY-SIX | TWENTY-SEVEN | TWENTY-EIGHT | TWENTY-NINE | TOTAL |
|---|---|---|---|---|---|---|---|---|---|---|---|---|---|---|---|---|---|---|---|---|---|---|---|---|---|---|---|---|---|---|---|---|---|---|
| A.P | 0.00 | 0.00 | 0.00 | 0.00 | 24.43 | 68.85 | 62.29 | 68.85 | 68.85 | 68.85 | 68.85 | 62.29 | 68.85 | 68.85 | 68.85 | 68.85 | 68.85 | 62.29 | 68.85 | 68.85 | 68.85 | 68.85 | 68.85 | 62.29 | 68.85 | 68.85 | 68.85 | 68.85 | 68.85 | 62.29 | 68.85 | 68.85 | 68.85 | 1919.43 |
| TOTAL | 0.00 | 0.00 | 0.00 | 0.00 | 24.43 | 68.85 | 62.29 | 68.85 | 68.85 | 68.85 | 68.85 | 62.29 | 68.85 | 68.85 | 68.85 | 68.85 | 68.85 | 62.29 | 68.85 | 68.85 | 68.85 | 68.85 | 68.85 | 62.29 | 68.85 | 68.85 | 68.85 | 68.85 | 68.85 | 62.29 | 68.85 | 68.85 | 68.85 | 1919.43 |

ARCHITECTURAL FEATURES AREA STATEMENT (WING - D)

| USE | GROUND | PD-1 | PD-2 | PD-3 | FIRST | SECOND | THIRD | FOURTH | FIFTH | SIXTH | SEVENTH | EIGHTH | NINTH | TENTH | ELEVENTH | TWELVETH | THIRTHEENTH | FOURTEENTH | FIFTEENTH | SIXTEENTH | SEVENTEENTH | EIGHTEENTH | NINETEENTH | TWENTY | TWENTY-ONE | TWENTY-TWO | TWENTY-THREE | TWENTY-FOUR | TWENTY-FIVE | TWENTY-SIX | TWENTY-SEVEN | TWENTY-EIGHT | TWENTY-NINE | TOTAL |
|---|---|---|---|---|---|---|---|---|---|---|---|---|---|---|---|---|---|---|---|---|---|---|---|---|---|---|---|---|---|---|---|---|---|---|
| A.P | 0.00 | 0.00 | 0.00 | 0.00 | 22.12 | 64.23 | 57.67 | 64.23 | 64.23 | 64.23 | 64.23 | 57.67 | 64.23 | 64.23 | 64.23 | 64.23 | 64.23 | 57.67 | 64.23 | 64.23 | 64.23 | 64.23 | 64.23 | 57.67 | 64.23 | 64.23 | 64.23 | 64.23 | 64.23 | 57.67 | 64.23 | 64.23 | 64.23 | 1787.76 |
| TOTAL | 0.00 | 0.00 | 0.00 | 0.00 | 22.12 | 64.23 | 57.67 | 64.23 | 64.23 | 64.23 | 64.23 | 57.67 | 64.23 | 64.23 | 64.23 | 64.23 | 64.23 | 57.67 | 64.23 | 64.23 | 64.23 | 64.23 | 64.23 | 57.67 | 64.23 | 64.23 | 64.23 | 64.23 | 64.23 | 57.67 | 64.23 | 64.23 | 64.23 | 1787.76 |

ARCHITECTURAL FEATURES AREA STATEMENT (WING - E)

| USE | GROUND | PD-1 | PD-2 | PD-3 | FIRST | SECOND | THIRD | FOURTH | FIFTH | SIXTH | SEVENTH | EIGHTH | NINTH | TENTH | ELEVENTH | TWELVETH | THIRTHEENTH | FOURTEENTH | FIFTEENTH | SIXTEENTH | SEVENTEENTH | EIG