CARPET AREA STATEMENT COMMERCIAL	
SHOP NO.	CARPET AREA IN SQ.M.
1	28.18
2	16.68
3	16.70
4	14.50
5	15.09
TOTAL	91.14

FIRST FLOOR CARPET AREA STATEMENT (A- WING)		
FLAT NUMBER	UNITS	CARPET AREA IN SQM.
101	1	23.03
102	1	47.12
OFFICE AREA	1	120.63

FIRST FLOOR CARPET AREA STATEMENT (B- WING)		
FLAT NUMBER	UNITS	CARPET AREA IN SQM.
101	1	33.84
102	1	33.37
103	1	32.64
104	1	32.64

FIRST FLOOR CARPET AREA STATEMENT (C- WING)		
FLAT NUMBER	UNITS	CARPET AREA IN SQM.
101	1	44.16
102	1	33.33
103	1	34.02
104	1	32.64
105	1	33.45

FIRST FLOOR CARPET AREA STATEMENT (D - WING)		
FLAT NUMBER	UNITS	CARPET AREA IN SQM.
101	1	39.54
102	1	35.69
103	1	34.61
104	1	51.52
105	1	51.52

पनवेल महानगरपालिका
मौजे. ... तेथील अंतिम भू.अ./न.भू.अ./गाव/सर्व्हे क्र./गट क्र./
भू.क्र.: 9/15 ... गावचे निवासित/ग्रामीण/
पेठ/सदरचे प्रारुपेस/नाहीस बांधकामाचे नकाशांस या
कार्यालयाचे जा.क्र./पमपा/दप्रि/2456/2022 दि.
3456 / 2022 दिनांक 30/06/2022
पनवेल अटी, शर्तीस अधिन राहुन नकाशांस सदर रचने
मुकता बेलापुरकार मंजूर.

मा. आयुक्त यांचे मंजूरी नुसार

सहाय्यक संचालक, नगररचना
पनवेल महानगरपालिका

PANVEL MUNICIPAL CORPORATION पनवेल महानगरपालिका दप्रेक्षे-रायगड PANVEL-RAIGAD

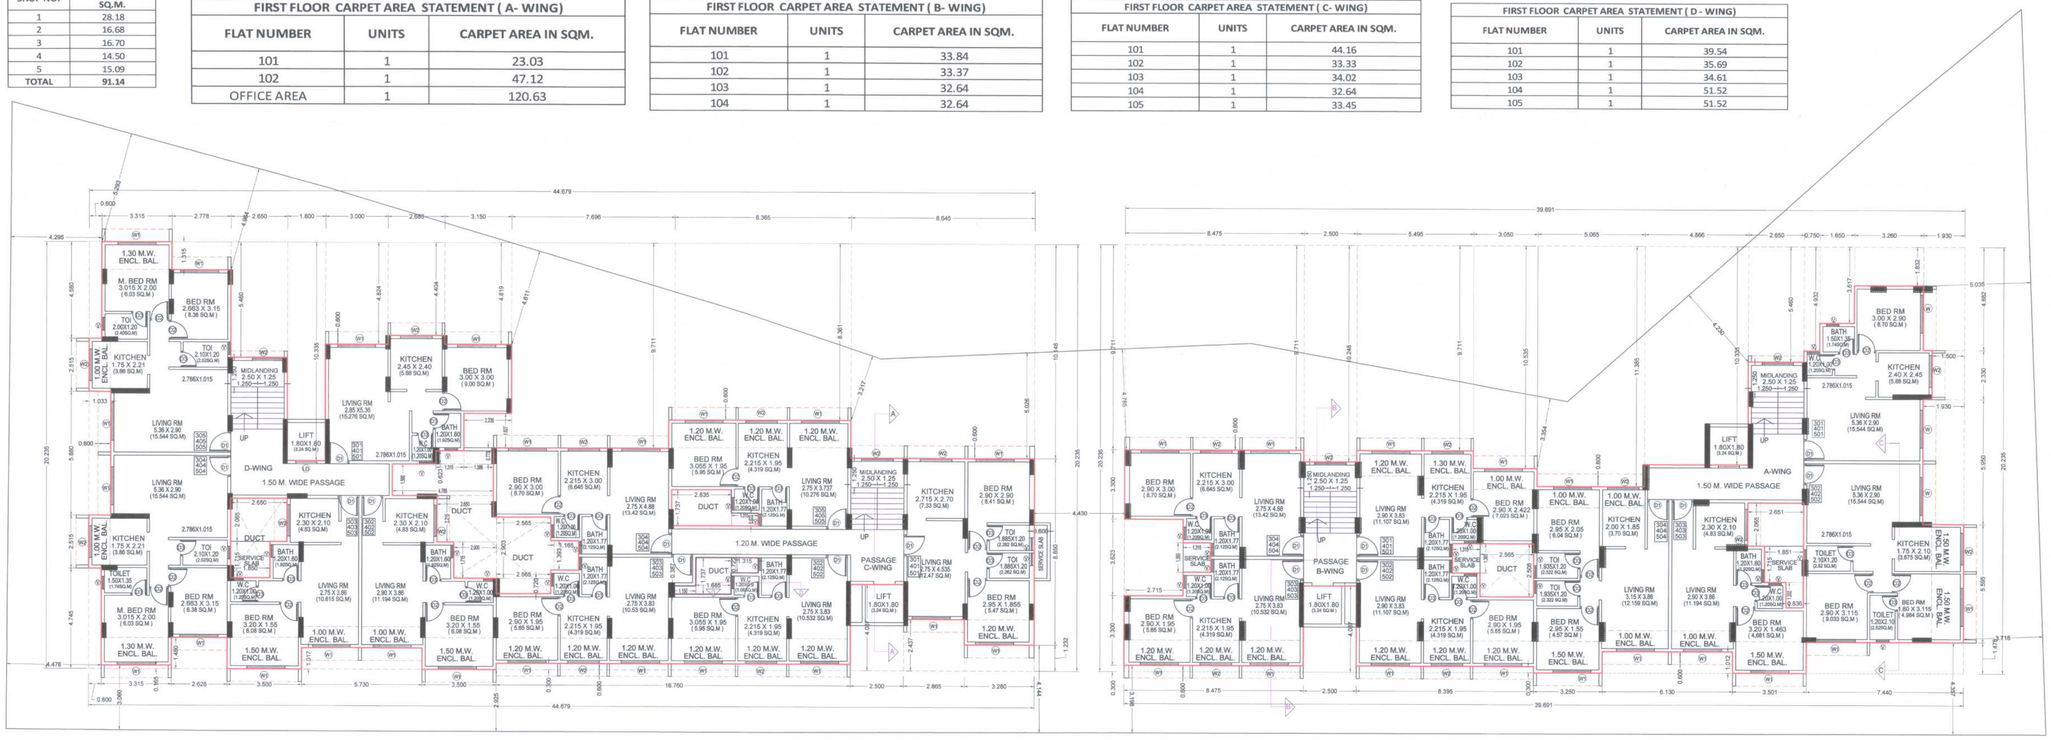

3RD, 4TH & 5TH FLOOR PLAN
SCALE - 1:100

2ND TO 5TH FLOOR CARPET AREA STATEMENT (A- WING)		
FLAT NUMBER	UNITS	CARPET AREA IN SQM.
201 TO 501	4	37.96
202 TO 502	4	52.97
203 TO 503	4	34.51
204 TO 504	4	47.12

TYPICAL 2ND TO 5TH FLOOR CARPET AREA STATEMENT (B- WING)		
FLAT NUMBER	UNITS	CARPET AREA IN SQM.
201 TO 501	4	33.84
202 TO 502	4	33.37
203 TO 503	4	32.64
204 TO 504	4	32.64

TYPICAL 2ND TO 5TH FLOOR CARPET AREA STATEMENT (C- WING)		
FLAT NUMBER	UNITS	CARPET AREA IN SQM.
201 TO 501	4	44.16
202 TO 502	4	33.33
203 TO 503	4	34.02
204 TO 504	4	32.64
205 TO 505	4	33.45

TYPICAL 2ND TO 5TH FLOOR CARPET AREA STATEMENT (D - WING)		
FLAT NUMBER	UNITS	CARPET AREA IN SQM.
201 TO 501	4	39.54
202 TO 502	4	35.69
203 TO 503	4	34.61
204 TO 504	4	51.52
205 TO 505	4	51.52

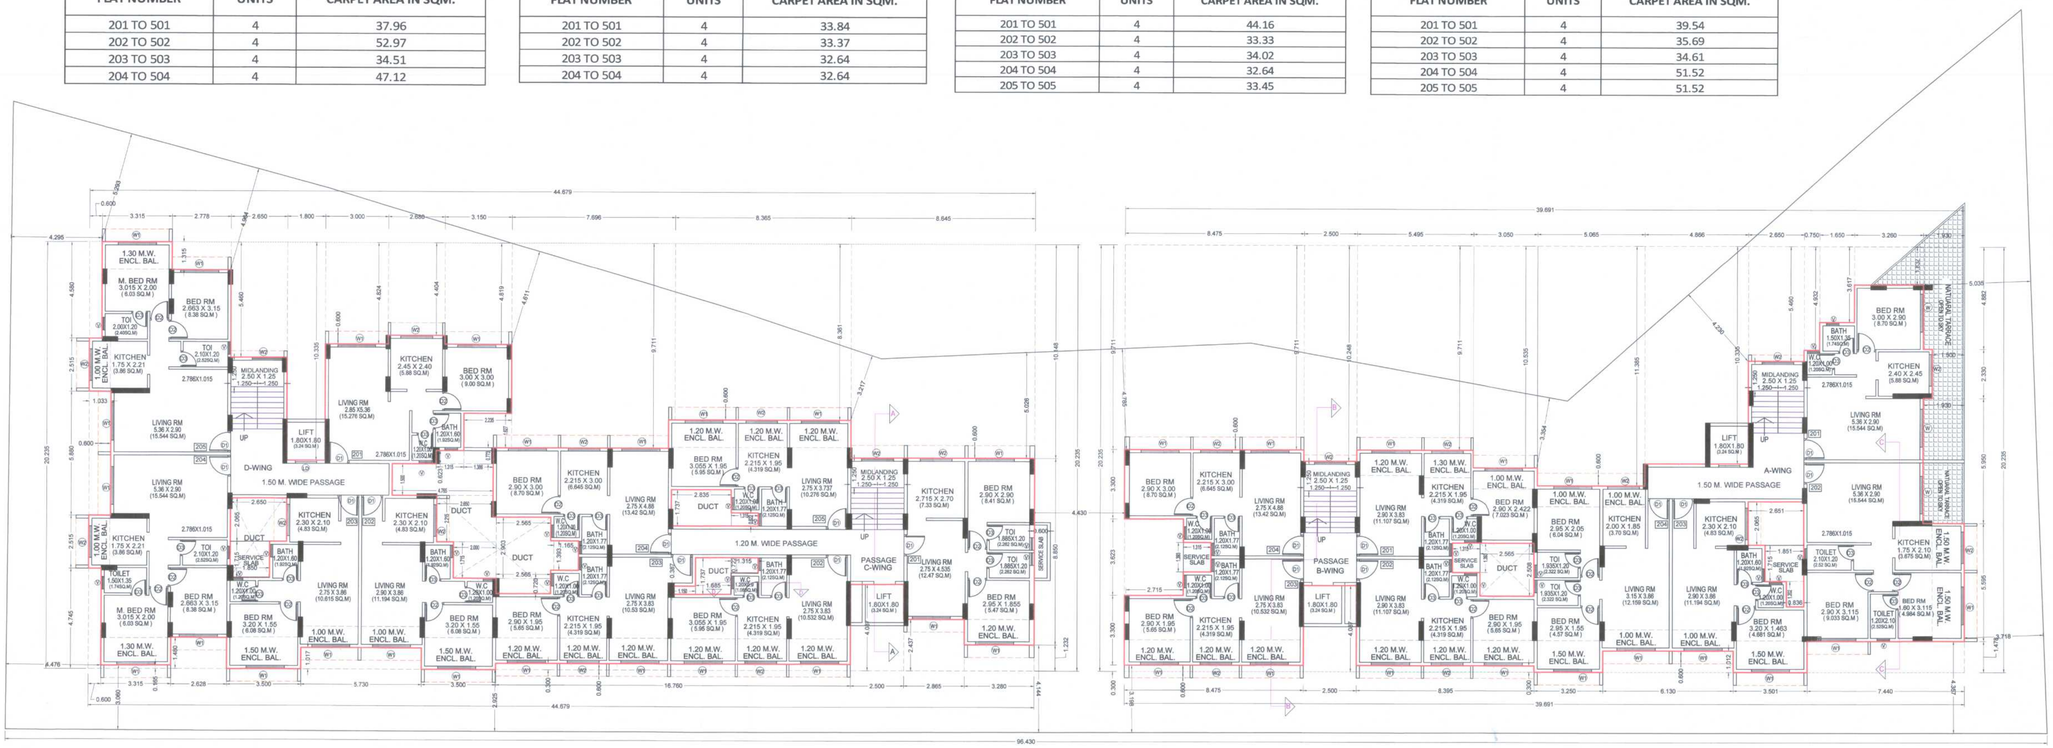

2ND FLOOR PLAN
SCALE - 1:100

DESCRIPTION OF PROPOSAL & PROPERTY

PROPOSED CONSTRUCTION OF COMMERCIAL CUM RESIDENTIAL BUILDING ON F.P. NO. 16/1 AT-PANVEL,TAL-PANVEL, DIST - RAIGAD.

FOR :-
PRIYA CONSTRUCTION THROUGH
MR.DHARMENDRA .T.MANANI
(Proprietor)

NAME ADDRESS & SIGN OF OWNER

PRIYA CONSTRUCTION THROUGH
For PRIYA CONSTRUCTION
Proprietor

MR.DHARMENDRA .T.MANANI
(Proprietor)

JOB NO	DRG NO	SCALE	DRN BY	CHK. BY	REV.
		1 : 100	UMESH	S.V.N	

NORTH

ARCHITECT'S SIGNATURE

NAME AND ADDRESS OF FIRM

NAGARKAR & ASSOCIATES
ARCHITECTS & ENGINEERS
C-112, 1ST FLOOR, "MUNOT RESIDENCY"
NEAR H.O.C., COLONY, THANA NAKA ROAD,
PANVEL - 410 206. DIST - RAIGAD PH. 022 - 2746 2282