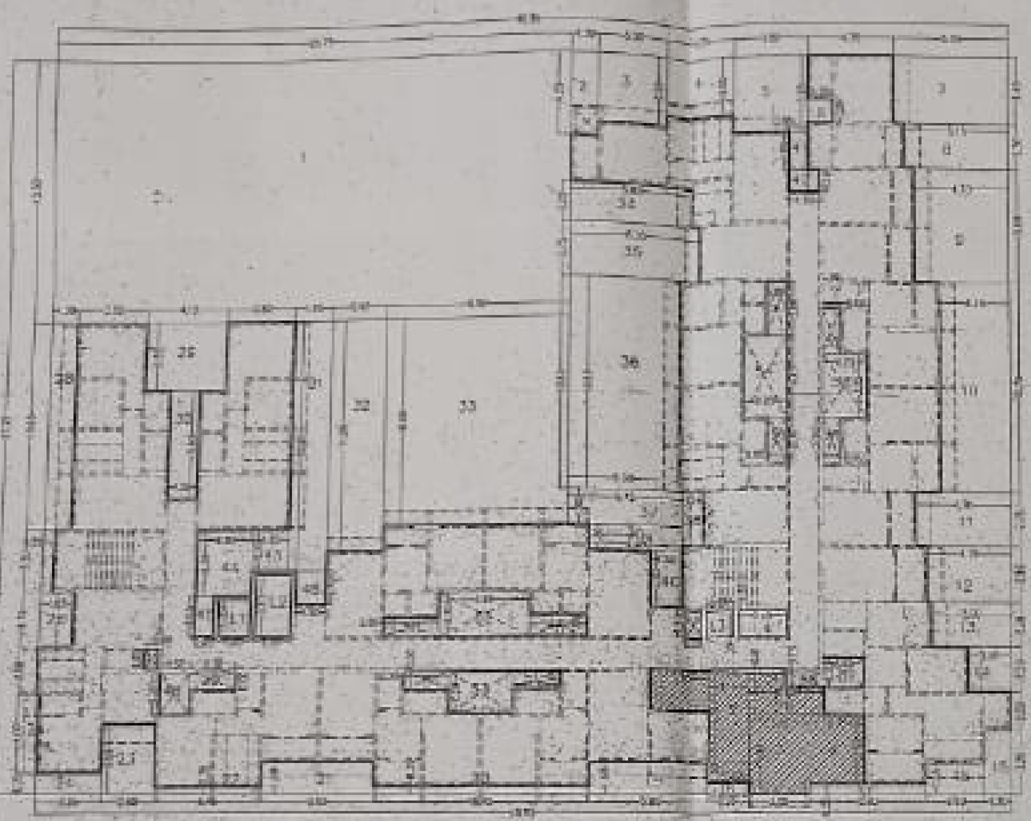

7TH & 12TH.
REFUGE FLR PLINE DIA.
SCALE 1:200

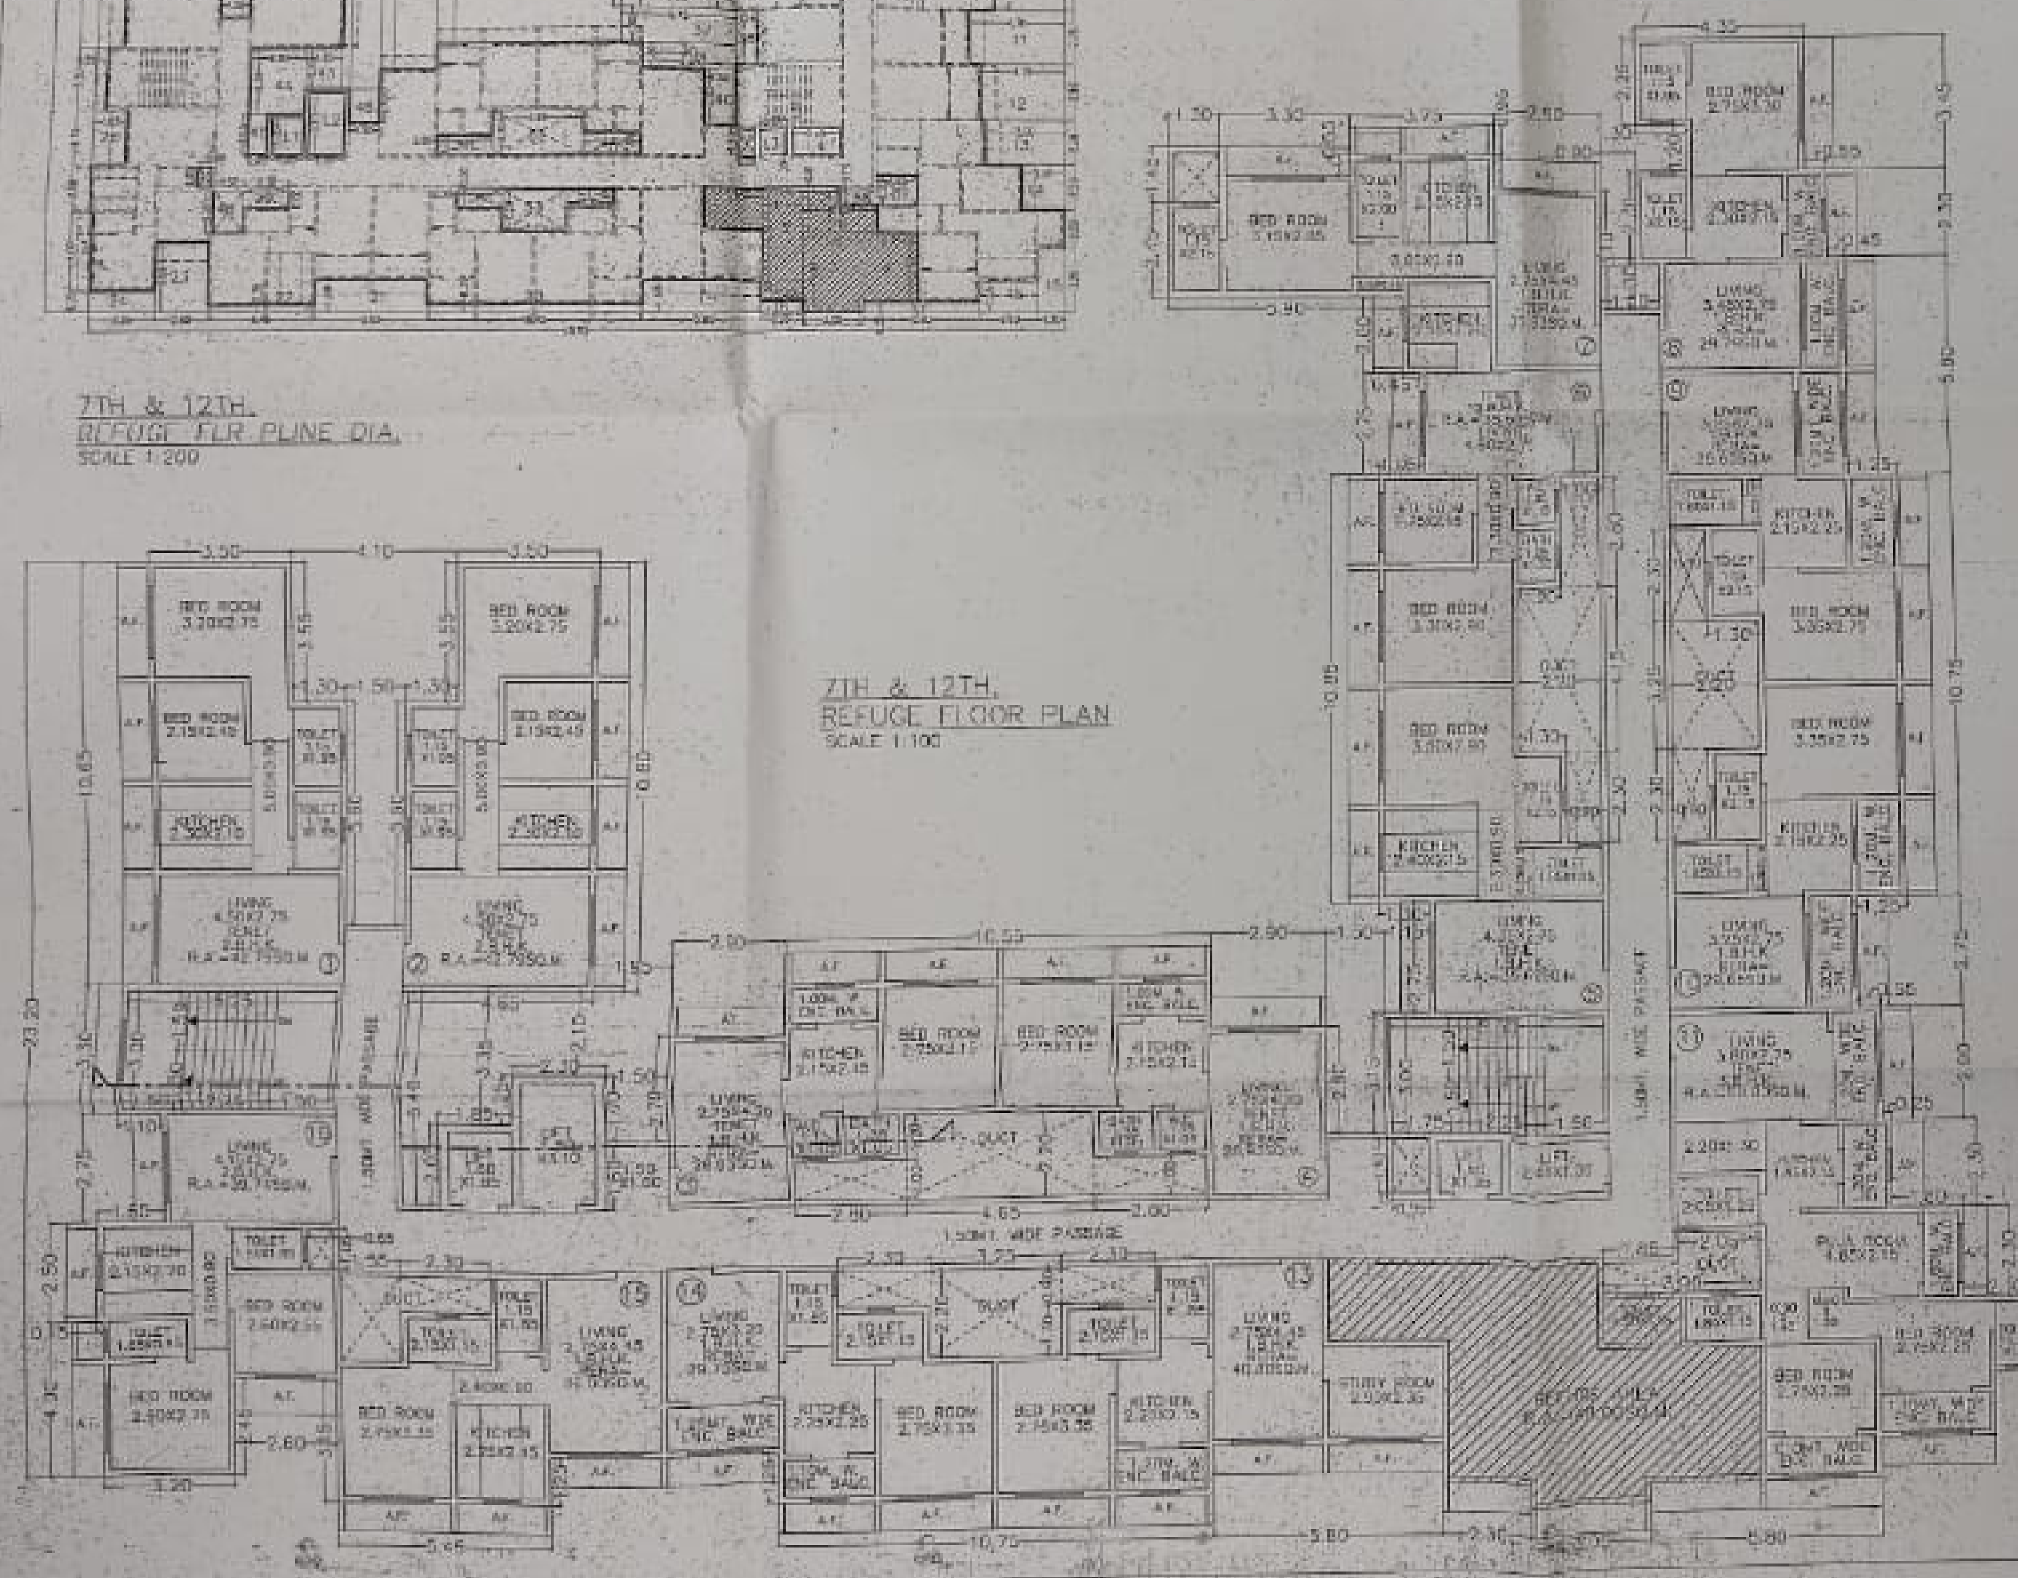

7TH & 12TH.
REFUGE FLOOR PLAN
SCALE 1:100

2ND TO 6TH, 8TH TO 11TH, 13TH TO 18TH FLR PLINE AREA							
SR.NO			DIMENSION				AREA
A	48.95	X	37.75	X	1	=	1847.86
DEDUCTION							
1	25.75	X	13.55	X	1	=	361.13
2	1.30	X	4.25	X	1	=	5.53
3	3.30	X	3.55	X	1	=	11.72
4	3.75	X	3.10	X	1	=	12.21
5	3.80	X	3.95	X	1	=	15.01
6	1.30	X	1.20	X	1	=	1.56
7	5.70	X	3.45	X	1	=	19.67
8	5.15	X	2.31	X	1	=	11.91
9	4.70	X	5.80	X	1	=	27.26
10	3.45	X	10.75	X	1	=	37.09
11	4.70	X	2.75	X	1	=	12.93
12	4.15	X	2.90	X	1	=	12.04
13	3.90	X	2.30	X	1	=	8.97
14	2.10	X	2.30	X	1	=	4.83
15	1.30	X	3.20	X	1	=	4.16
16	2.90	X	1.55	X	1	=	4.50
17	5.00	X	0.50	X	1	=	2.50
18	2.30	X	0.60	X	1	=	1.38
19	5.80	X	1.60	X	1	=	9.28
20	10.75	X	0.35	X	1	=	3.76
21	5.65	X	1.60	X	1	=	9.04
22	3.45	X	0.55	X	1	=	1.91
23	2.60	X	3.50	X	1	=	9.10
24	3.35	X	1.05	X	1	=	3.52
25	0.15	X	4.00	X	1	=	0.60
26	1.65	X	2.75	X	1	=	4.54
27	0.56	X	3.60	X	1	=	2.02
28	10.65	X	1.30	X	1	=	13.85
29	4.50	X	3.68	X	1	=	16.56
30	1.50	X	5.60	X	1	=	8.40
31	[illegible]	X	12.50	X	1	=	25.15
32	2.90	X	11.90	X	1	=	34.51
33	9.50	X	10.60	X	1	=	100.70
34	5.90	X	2.00	X	1	=	11.80
35	6.35	X	2.75	X	1	=	17.46
36	10.85	X	5.30	X	1	=	57.51
37	5.45	X	1.80	X	1	=	9.81
38	1.15	X	2.75	X	1	=	3.16
39	4.40	X	1.30	X	1	=	5.72
40	1.50	X	2.80	X	1	=	4.20
41	0.90	X	1.95	X	1	=	1.76
42	1.50	X	1.15	X	1	=	1.73
43	1.85	X	2.10	X	1	=	3.89
44	2.80	X	3.33	X	1	=	9.33
45	0.95	X	2.06	X	1	=	1.96
46	1.50	X	1.70	X	1	=	2.55
47	0.65	X	1.05	X	1	=	0.68
48	1.55	X	2.20	X	1	=	3.41
49	2.30	X	0.90	X	1	=	2.07
50	2.00	X	1.60	X	2	=	6.40
51	2.30	X	0.90	X	5	=	10.35
52	4.65	X	2.20	X	1	=	10.23
53	3.25	X	2.20	X	2	=	14.30
54	2.20	X	4.15	X	1	=	9.13
55	0.95	X	1.40	X	1	=	1.33
56	1.85	X	0.75	X	1	=	1.39
57	2.05	X	1.50	X	1	=	3.08
11	1.60	X	1.85	X	1	=	2.96
12	1.80	X	3.10	X	1	=	5.58
13	1.59	X	1.35	X	1	=	2.15
14	2.45	X	1.13	X	1	=	2.78
DEDUCTION AREA						=	1003.21
BALANCE FLOOR AREA						=	844.65

REFUGE FLOOR PLINE AREA							
1	3.00	X	2.14	X	1	=	6.42
2	2.15	X	4.75	X	1	=	10.21
3	3.05	X	4.00	X	1	=	12.21
4	2.75	X	3.50	X	1	=	9.63
5	3.90	X	1.43	X	1	=	5.57
6	1.90	X	0.91	X	1	=	1.73
7	3.50	X	0.67	X	1	=	2.37
TOTAL REFUGE AREA PROVI.						=	48.03
REQUIRED REFUGE AREA						=	48.00
BALANCE REFUGE FLOOR AREA						=	796.63

REFUGE AREA (7TH, 12TH REFUGE FLR.)							
SR.NO	IN METER						AREA
1	16 FLATS	X	[illegible]	X	5 PERSON	=	160.00
REQD. REFUGE AREA (160.00 X 0.30)						=	48.00
PROP. REFUGE AREA						=	48.00

VP : - 6964 | SHEET NO:- 05 | FLOOR PLAN

STAMP OF DATE OF RECEIPT OF PLANS

THIS PLAN SHALL NOT BE CONSIDERED AS A PROOF OF OWNERSHIP IN ANY DISPUTE IN ANY COURT OF LAW

Approved as amended subject to the Conditions mentioned in this office Letter No. VVCMC/TP/RDP/VP-6964/1234/2023-24 Dated 15/12/2023

COMMISSIONER
VASAI-VIRAR CITY MUNICIPAL CORPORATION
Virar (East), Taluka Vasai, Dist. Palghar

Certified that the above permission is issued by Commissioner VVCMC, Virar.

Deputy Director,
VVCMC, Virar.

CERTIFICATE OF AREA

SIGNATURE OF LICENSED ARCHITECT / ENGINEER / SUPERVISOR

DESCRIPTION OF PROPOSAL & PROPERTY
PROPOSED RESIDENTIAL BUILDING ON LAND BEARING S. NO. 89/1/3/2 AT VILLAGE - NILEMORE, TAL. VASAI, DIST. PALGHAR

NAME OF OWNER
M/S SHRAJ J. P. INFRA THROUGH PARTNER MR. PRAVIN TULSI CHANDIA & OTHERS ADIRAJ STATUS, SHOP NO. 3 & 4, NAGARPALIKA ROAD, NILE GAON, NALASOPARA - WEST, 401203.

DATE	14/12/2023
JOB NO.	124
DRG. NO.	05
SCALE	AS FOR DWG

KULDEEP PATIL ARCHITECT