| BP.NO.4622(E) / SPA.VP.006 | SHEET NO. 3 OF 3 |
|---|---|
| PLOT NO. 1 / PHASE-I | BLDG.NO.5 / WING-K |

STAMP OF DATE OF RECEIPT OF PLANS

[ Issued As per Approved by Commissioner ]

THIS PLAN SHALL NOT BE CONSIDERED AS PROOF OF OWNERSHIP FOR ANY DISPUTES IN ANY COURT OF LAW

Town Planning Dept. VASAI-VIRAR MUNICIPAL CORPORATION

Approved as amended in.....
Subject to the Conditions mentioned in this office Letter No. VVCMC/TP/N. SPA VP1. 056 /...26..../ 12219-20
Dated.....31/08/2019.....

Deputy Director Town Planning (I/c)
Vasai-Virar City Municipal Corporation
Vasai - Virar (M).

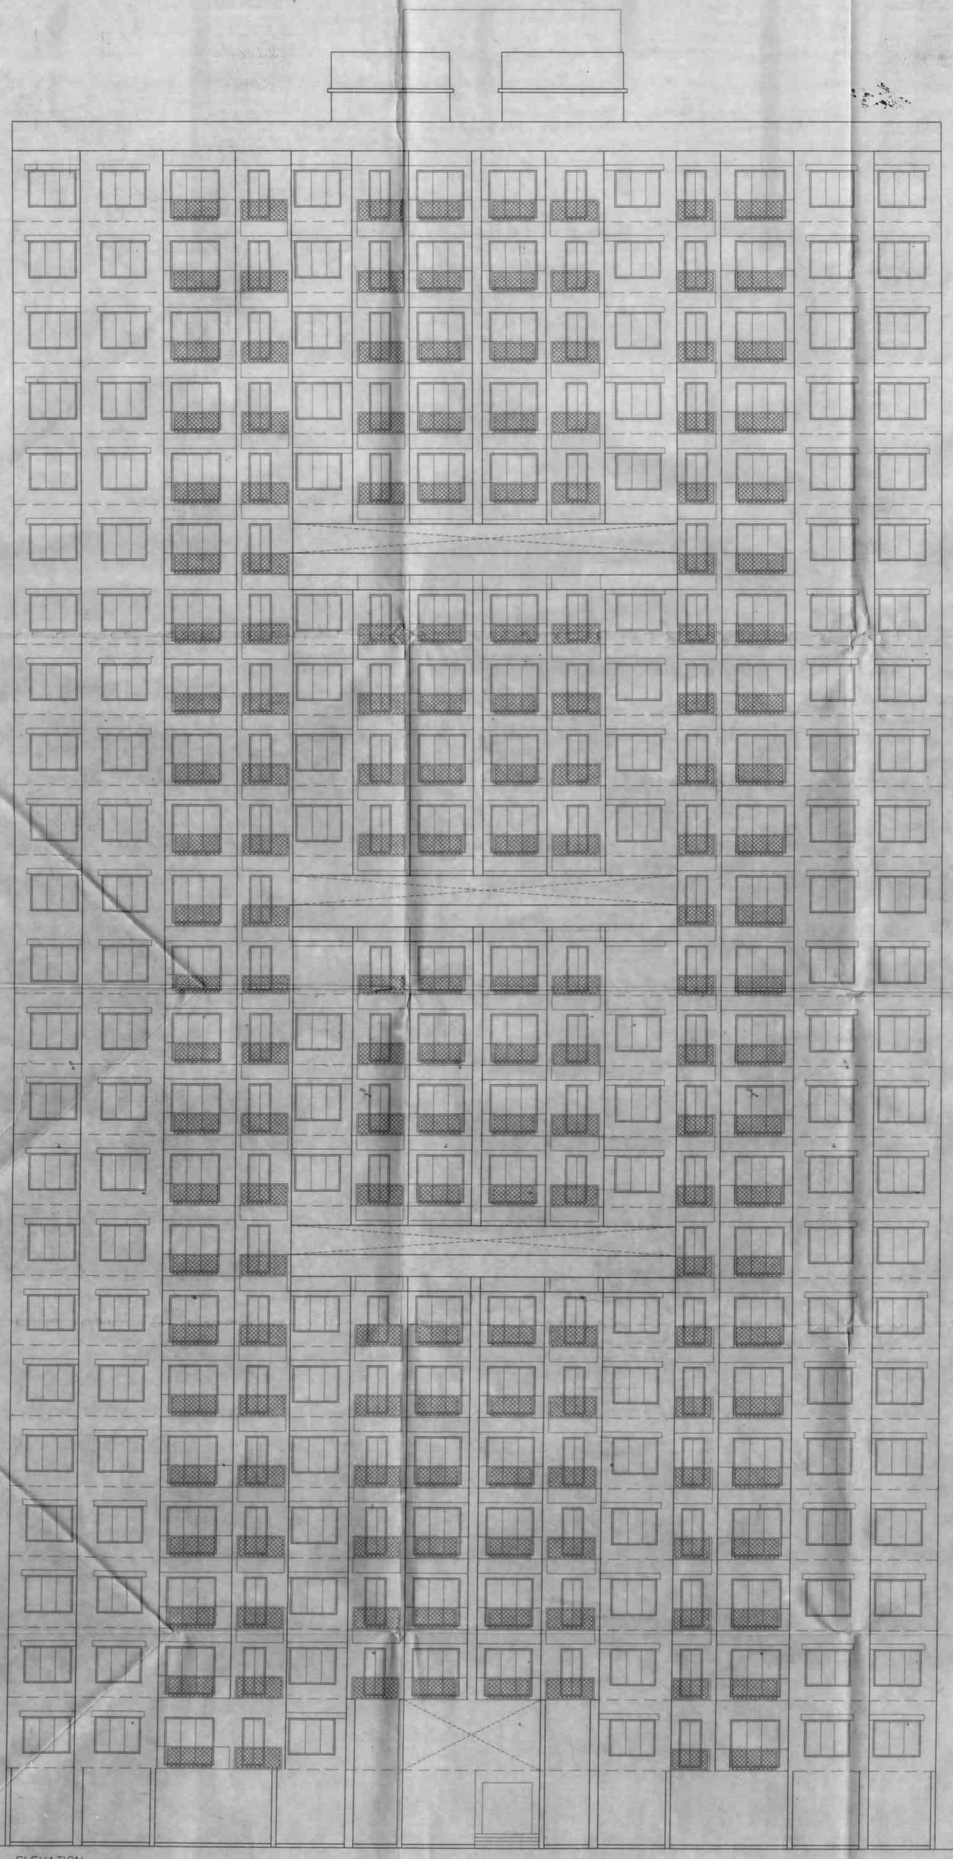

ELEVATION
SCALE 1:100

VIEW B-B

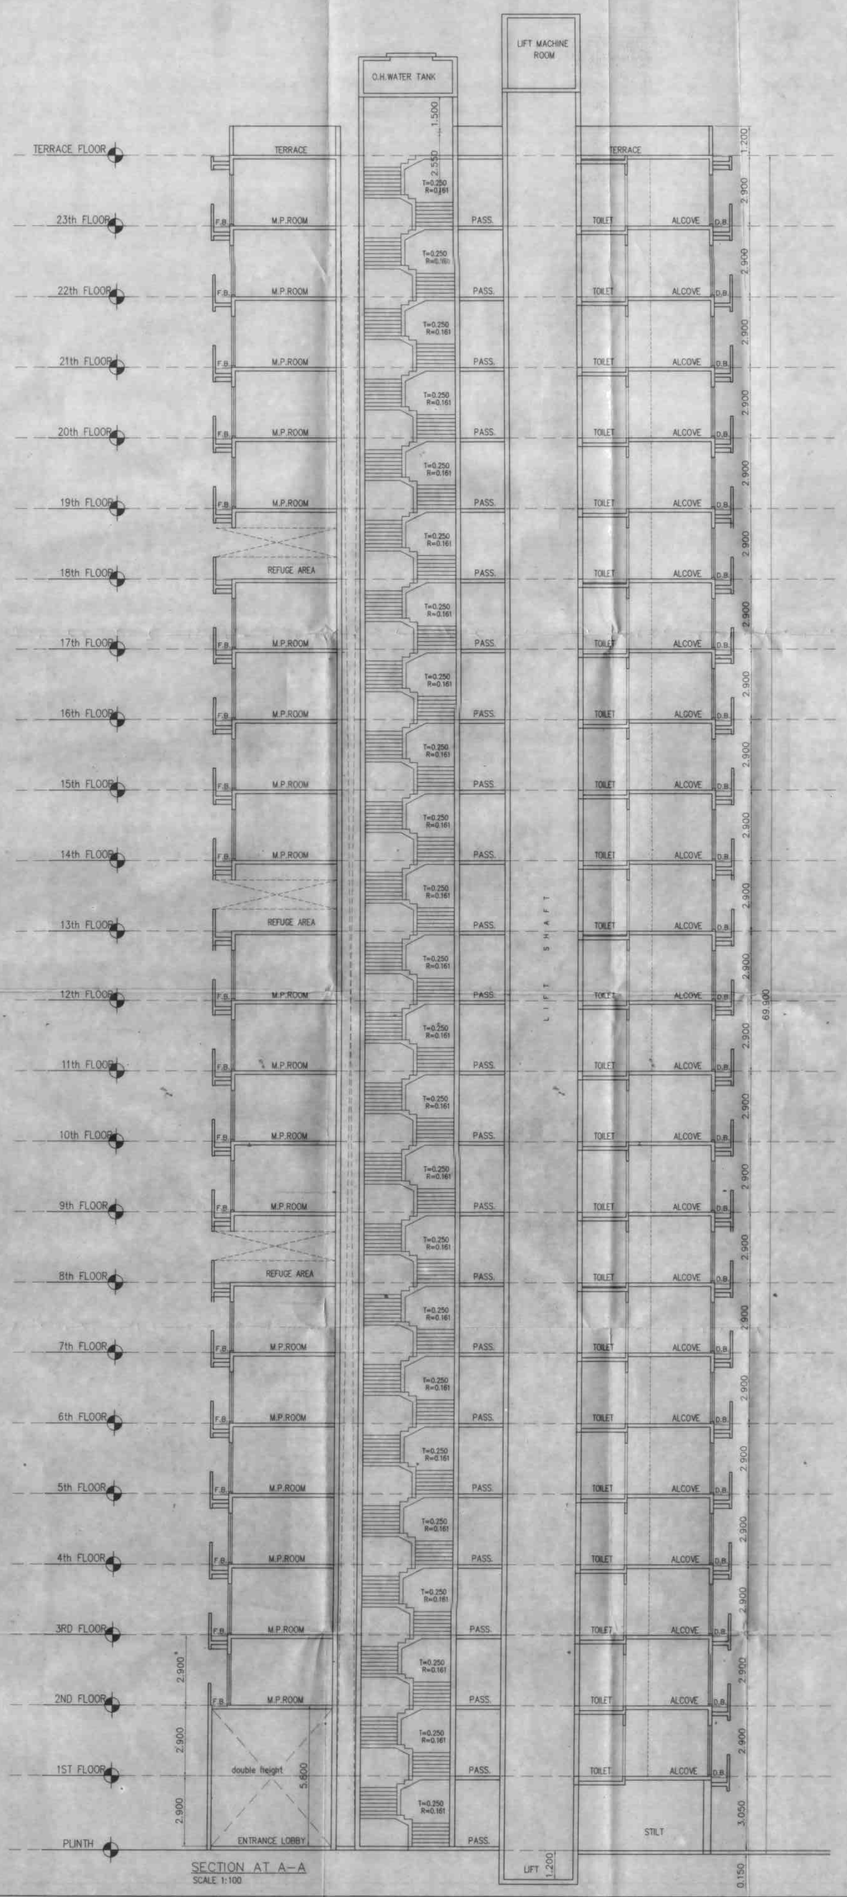


SECTION AT A-A
SCALE 1:100

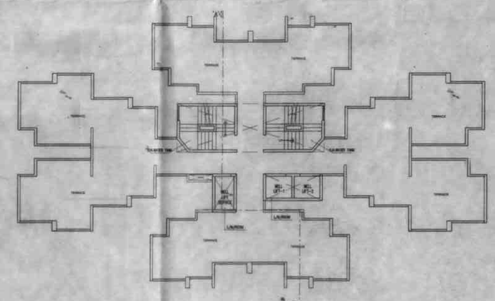

TERRACE FLOOR PLAN
SCALE-1:200

PROFORMA -II

CONTENTS OF SHEET

TERRACE,ELEVATION & SECTION ETC.

DESCRIPTION OF PROPOSAL AND PROPERTY

PROPOSED RESIDENTIAL TOWNSHIP ON LAND BEARING S. No.2, H.No.-3, & No. 3, H. No. 1,7,10, S. No. 4, H. No. 1,2,8,9,12,19,20, S. No. 5, H. No. 2,3,4,5, 6/2,6/3,4/4,6/4, 6/7,6/8,5/4,9, S. No. 6, H. No. 17,1/3, 2/1,2/2,2/3,4/4,5/1,5/2,5/3,4/5,5/6,5/7,5/8, S.No-7, H.No. 1,3,7,11,2/1,5/1,6/2, 4/1,4/3,4/5, 5/4, 6/1, 5/6, 5/3, 5/5, 9/4, 4/3, 2/2, 4/1, 6/4, 9/1, 9/3, 8, S. No. 8, H. No.-1, S. No. 9, H. No. 2,4 & 6, S. No. 10, H. No. 1,2,3,4,5,6, S. No. 11, H. No. 1/1,1/2 & 2, S. No. 12, H. No. 1,2,3,4,5,6,7,8,9,10,11, S. No. 13, H. No. 1,2,4/1, 4/2,5/6, 8, S. No. 14, S. No. 15, H. No.2,3,4,6, S. No. 16, H. No.-1,3,4,5 & 6, S. No. 22, H. No. 5, S.No.23, 8, S. No. 24, H. No. 1,2, S.No.25, S.No.26, H.No. 1/1,2A,1/2,1/3, 2B, S.No.28, H.No. 1,2,4,5,6,7, S. No. 30, H. No. 1,2,3, S.No.31, S.No.32, H.No.1,2/1,2/2,2/3, S. No. 33, H. No. 2,3,4,7,8,9, S.No.34,H.No.-1, S. No. 35, H. No. 1,2,3, S. No. 36, H. No. 2,3A,4,5,8, S. No. 37, H. No. 1, S. No. 38, H. No. 1,2,3,4, S. No. 39, H. No. 2, S. No. 40, H. No. 2, S. No. 41, H.No.7A, S. No. 42, H. No. 2,3,4,5A,6A,6B,16, S. No. 43, H. No. 1,2A,3A,4C&4E, S. No. 44, H. No. 1,2,3A,7P,8,9,10,11,12,13,14,15, S. No. 45, H. No. 1A,2A,3A,3B,4,5,6, S.No.46, H.No. 4,5,6,7,8, S. No. 47, H. No. 1A,3A,3B,4A,4B, S. No.48, H. No. 1,2,3, S. No. 50, H. No. 4,5,6,7,8, S. No. 51, H. No. 1A,1/C,2,4, 5,6,7,4,9,10,11,12, S. No. 52, H. No. 1PT,1PT,2,3,4,5,1,5/2, S. No. 54, H. No. 4/2,5,6,7/2C, S. No. 55, H. No. 2,3,4,5A, S. No. 56, H. No.1/1A, 1/2,2,3, S.No.57, H.No.1, S.No.66, H.No.8, S. No. 67, S. No. 68, S. No. 69,H.No.-1, S. No. 70, H.No.-1, S. No. 75, H. No. 1,2,3, S. No. 76, H. No. 1,2,3,4,5,6,7,8, S. No. 78, 8, No. 79, H. No. 2, S.No.107, H.No. 2,4/1,4/2,4/3, S. No. 119, H. No. 3, S. No. 126, H. No. 2,4/1, OF VILLAGE-TIVRI,TALUK-VASAI, DISTRICT - PALGHAR

| NAME OF OWNER/APPLICANT | SIGNATURE OF OWNER |
|---|---|
| M/S.DDPL GLOBAL INFRASTRUCTURES PVT. LTD. | |

| DATE | DRN BY | SIGNATURE/ NAME AND ADDRESS OF LICENSED SURVEYOR /ARCHITECT |
|---|---|---|
| | HIMANSHU | |
| SCALE | CHKD BY | |
| AS SHOWN | - | |
| NORTH LINE | DRG. NO | |
| | 01 OF 03 | |
| | JOB NO. | |
| | --- | |

AJAY WADE & ASSOCIATES
Architects , Engineers & Surveyors.
A/6,1ST FLOOR,SAI TOWER',AMABADI ROAD , VASAI (West),PHONE NO-0250- 2335504

\\pc6-pc\e\wasim (feb 2016)\residential\hemat patil\sai\2018\amd plan not phase-1\layout plan\sbm\revise\bldg. no.-5 wing-k.dwg