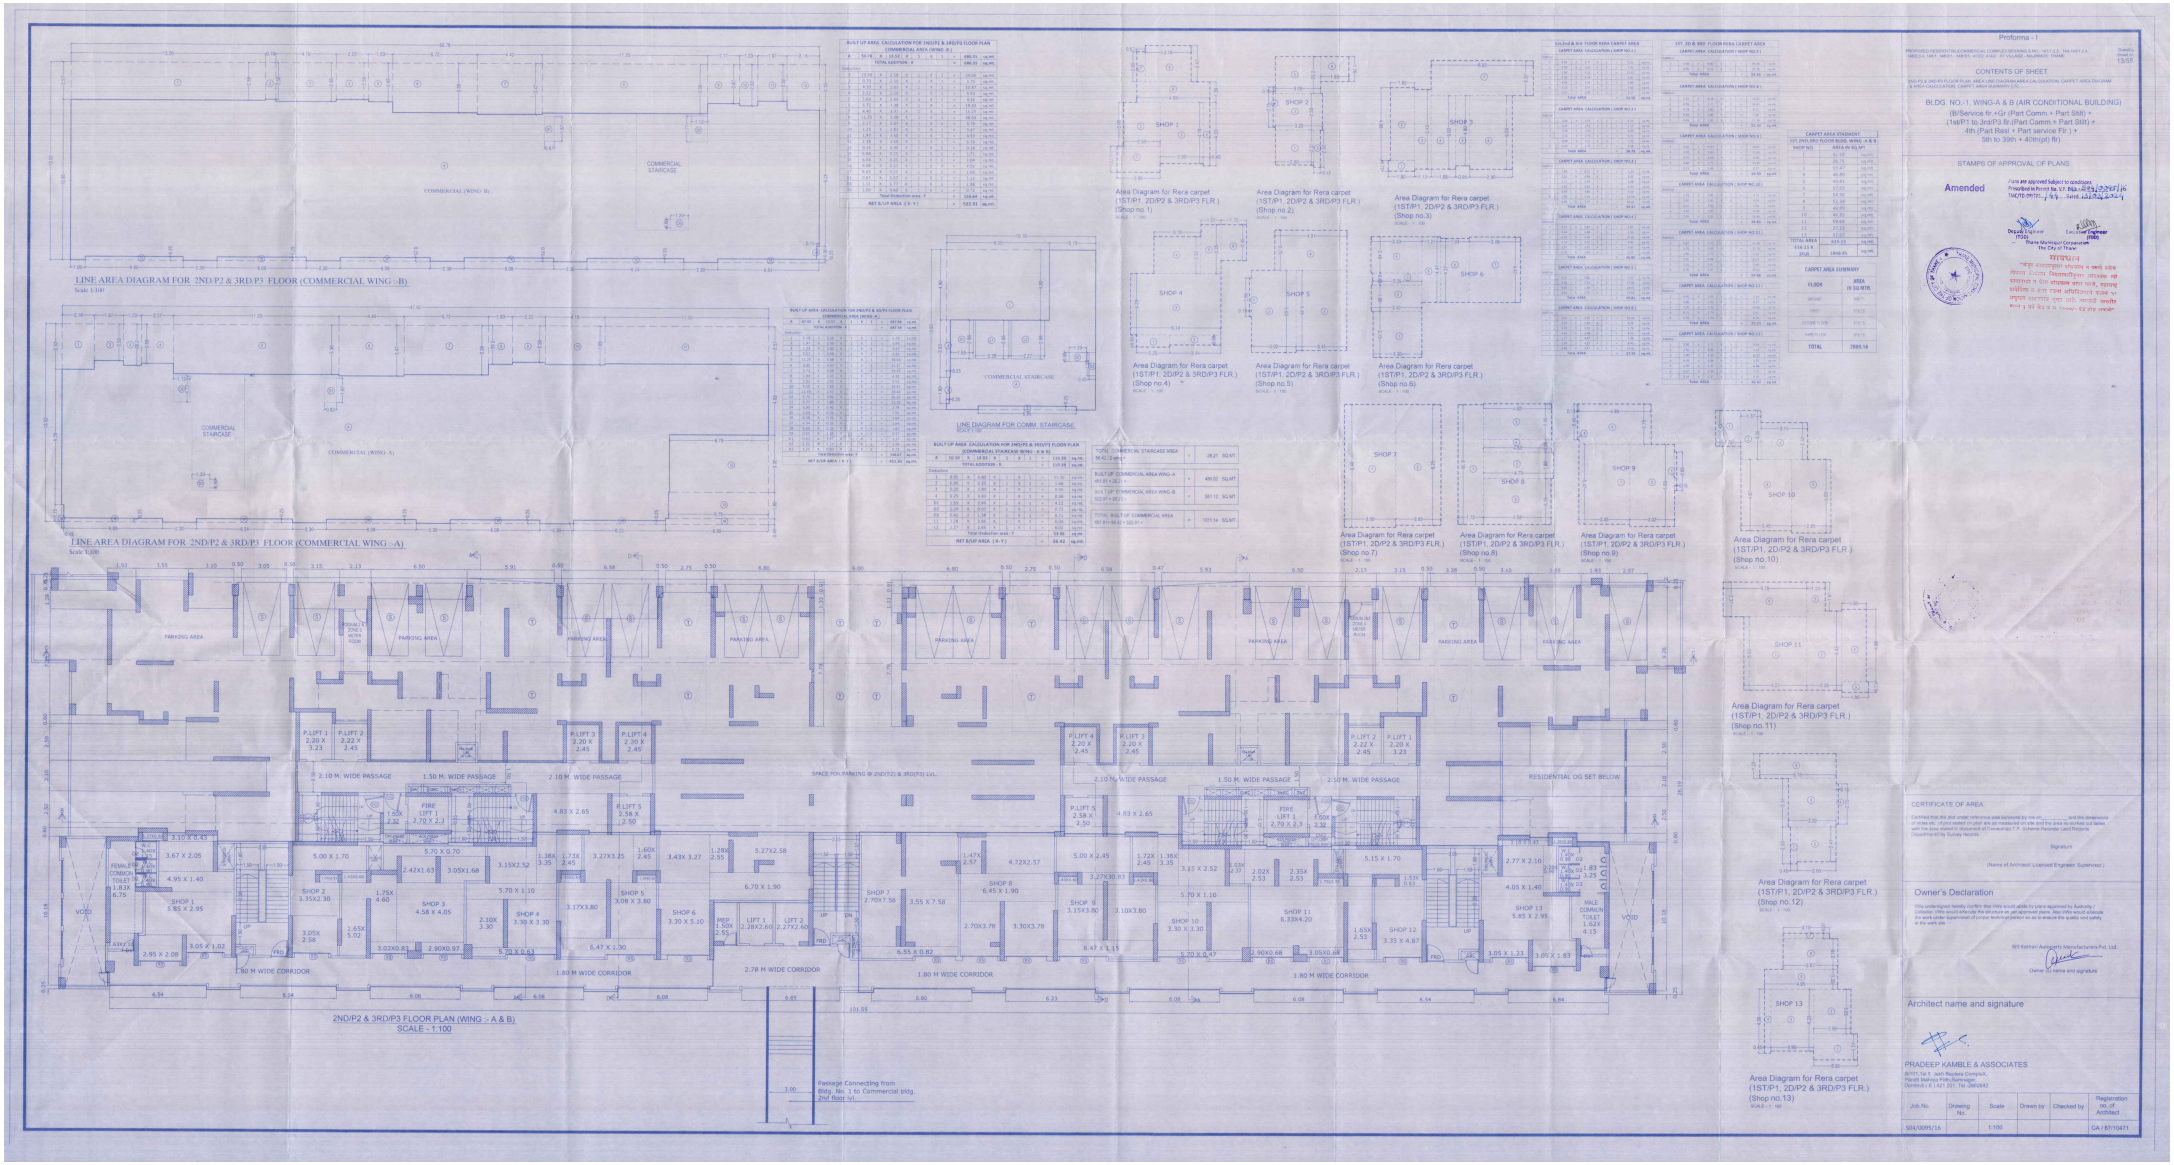
LINE AREA DIAGRAM FOR 2ND/P2 & 3RD/P3 FLOOR (COMMERCIAL WING :-B)
Scale 1:100
LINE AREA DIAGRAM FOR 2ND/P2 & 3RD/P3 FLOOR (COMMERCIAL WING :-A)
Scale 1:100
LINE DIAGRAM FOR COMM. STAIRCASE
Area Diagram for Rera carpet (1ST/P1, 2D/P2 & 3RD/P3 FLR.) (Shop no.1)
Area Diagram for Rera carpet (1ST/P1, 2D/P2 & 3RD/P3 FLR.) (Shop no.2)
Area Diagram for Rera carpet (1ST/P1, 2D/P2 & 3RD/P3 FLR.) (Shop no.3)
Area Diagram for Rera carpet (1ST/P1, 2D/P2 & 3RD/P3 FLR.) (Shop no.4)
Area Diagram for Rera carpet (1ST/P1, 2D/P2 & 3RD/P3 FLR.) (Shop no.5)
Area Diagram for Rera carpet (1ST/P1, 2D/P2 & 3RD/P3 FLR.) (Shop no.6)
Area Diagram for Rera carpet (1ST/P1, 2D/P2 & 3RD/P3 FLR.) (Shop no.7)
Area Diagram for Rera carpet (1ST/P1, 2D/P2 & 3RD/P3 FLR.) (Shop no.8)
Area Diagram for Rera carpet (1ST/P1, 2D/P2 & 3RD/P3 FLR.) (Shop no.9)
Area Diagram for Rera carpet (1ST/P1, 2D/P2 & 3RD/P3 FLR.) (Shop no.10)
Area Diagram for Rera carpet (1ST/P1, 2D/P2 & 3RD/P3 FLR.) (Shop no.11)
Area Diagram for Rera carpet (1ST/P1, 2D/P2 & 3RD/P3 FLR.) (Shop no.12)
Area Diagram for Rera carpet (1ST/P1, 2D/P2 & 3RD/P3 FLR.) (Shop no.13)
2ND/P2 & 3RD/P3 FLOOR PLAN (WING :- A & B)
SCALE - 1:100
Passage Connecting from Bldg. No. 1 to Commercial bldg. 2nd floor lvl.
Proforma - I
CONTENTS OF SHEET
BLDG. NO.:-1 WING-A & B (AIR CONDITIONAL BUILDING)
(B/Service fr.+Gr.(Part Comm.+ Part Stilt) +
(1st/P1 to 3rd/P3 fl.(Part Comm.+ Part Stilt) +
4th (Part Resi + Part service Flr.) +
5th to 39th + 40th(pt) flr)
STAMPS OF APPROVAL OF PLANS
Amended
Deputy Engineer
Thane Municipal Corporation
The City of Thane
CERTIFICATE OF AREA
Owner's Declaration
Architect name and signature
PRADEEP KAMBLE & ASSOCIATES
Owner /D name and signature
Job No.
Drawing No.
Scale
Drawn by
Checked by
Registration no. of Architect
504/0095/16
1:100
CA / 87/10471