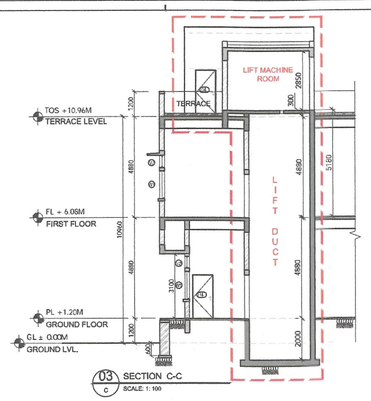

03 SECTION C-C
c SCALE: 1: 100

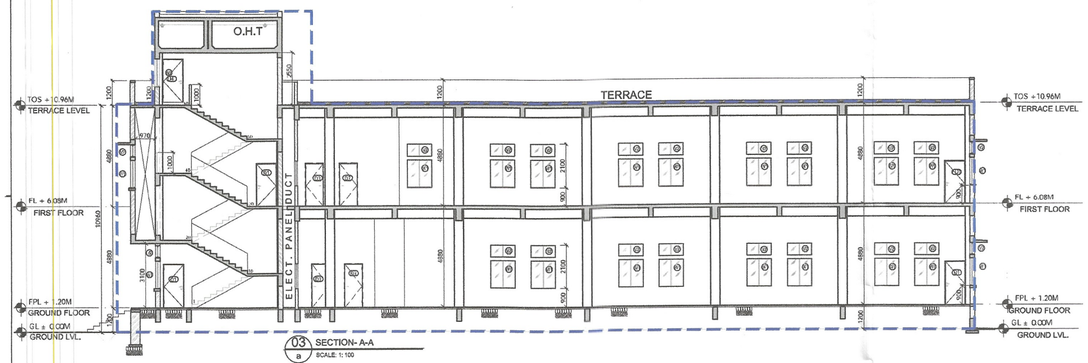

03 SECTION- A-A
a SCALE: 1: 100

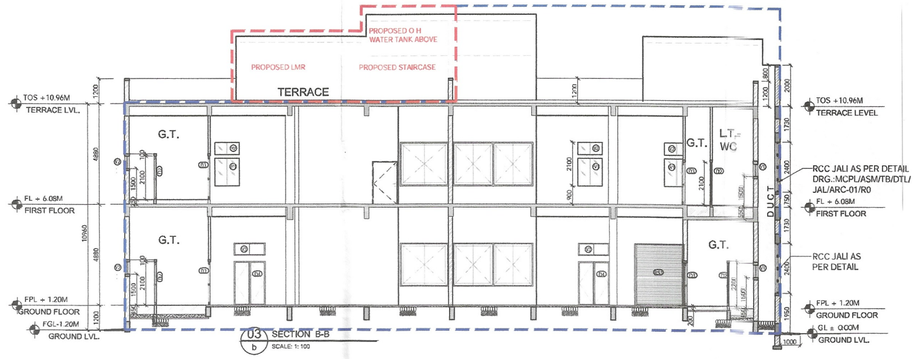

03 SECTION B-B
b SCALE: 1: 100

02 NORTH ELEVATION
b SCALE: 1: 100

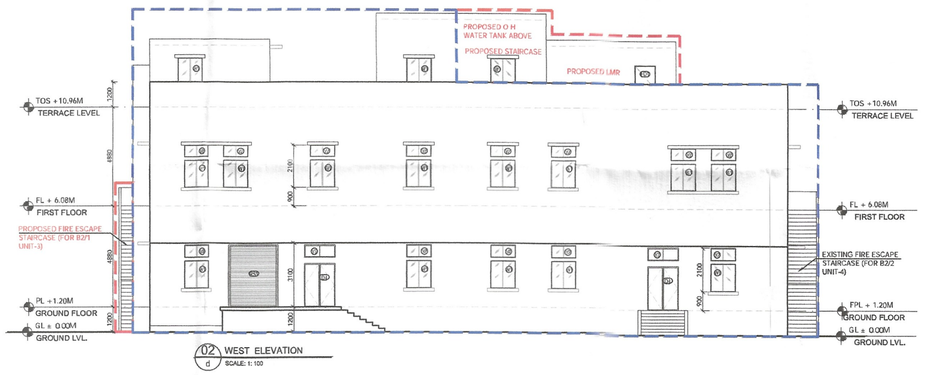

02 WEST ELEVATION
d SCALE: 1: 100

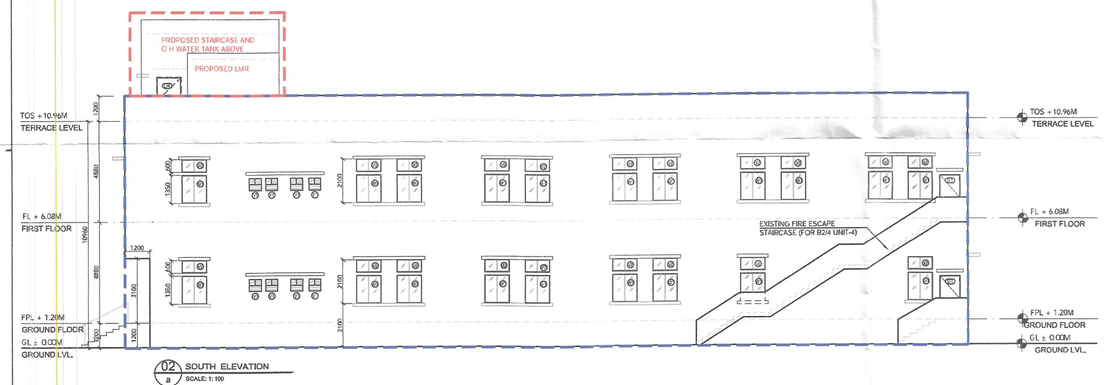

02 SOUTH ELEVATION
a SCALE: 1: 100

02 EAST ELEVATION
c SCALE: 1: 100

STAGE: FOR APPROVAL B2/

FOR STAMP OF APPROVAL

SHANKAR PARAJI AVHAD

Digitally signed by SHANKAR PARAJI AVHAD
DN: c=IN, o=PERSONAL, pseudonym=c64f8815eb2154a5ebeef97d760a1b7ef, 2.5.4.20=61540b6177932bfd91d52430ba1a47141e46b3278fe685b175931d2528c0a07e, postalCode=410210, st=Maharashtra, serialNumber=f01c9dd14ec97da640fbff1937d0d0b90199 90c36222fed6e63477fd73993 f58, cn=SHANKAR PARAJI AVHAD
Date: 2023.11.07 16:39:36 +05'30'

SCHEDULE OF DOORS

SL No.	DOOR NO.	SIZE (MANDATORY) WIDTH	SIZE (MANDATORY) HEIGHT	SHAPE	DESCRIPTIONS
1	D1	698	2100	SL	DOOR FRAME OF 37*25*3.25 MS, DOOR SHUTTER 1.6/20 GAUGE CRCA SHEET WITH 1.6 MM THICK CRCA SHEET FILLER, DOOR HIGH END PUR FOAM INJECTED, DOOR SIZE 698 X 2100
2	D2	796	2100	SL	DOOR FRAME OF 50*25*3.25 MS, FABRICATED TO INSULATED DOOR SHUTTER 1.6/20 GAUGE CRCA SHEET WITH 1.6 MM THICK CRCA SHEET FILLER, DOOR HIGH END PUR FOAM INJECTED, DOOR SIZE 796 X 2100
3	D3	900	2100	SL	DOOR FRAME OF 50*25*3.25 MS, FABRICATED TO INSULATED DOOR SHUTTER 1.6/20 GAUGE CRCA SHEET WITH 1.6 MM THICK CRCA SHEET FILLER, DOOR HIGH END PUR FOAM INJECTED, DOOR SIZE 900 X 2100
4	D4	1200	2100	SL	GLASS DOOR AS PER TENDER
5	FD1	1200	2100	SL	FIRE RATED DOOR AS PER STANDARD
6	RS1	2100	3000		ROLLING SHUTTER TO BE AS PER SUPPLIER

SCHEDULE OF WINDOWS

SL No.	DOOR NO.	SIZE (MANDATORY) WIDTH	SIZE (MANDATORY) HEIGHT	SILL LEVEL	DESCRIPTIONS
1	W1	1200	1200	1.2	ALUMINIUM FRAMED GLAZED SLIDING WINDOW
2	V1	600	1500	2100	ALUMINIUM FRAMED LOUVERED WINDOW UNIT
3	V2	1200	600	3600	ALUMINIUM FRAMED LOUVERED WINDOW UNIT
4	V3	1200	600	2400	ALUMINIUM FRAMED LOUVERED WINDOW

LEGEND:-

1) G.L. — GROUND LEVEL
2) P.L. — PLINTH LEVEL
3) F.L. — FLOOR LEVEL
4) T.O.S. — TOP OF SLAB
5) B.O.S. — BOTTOM OF SLAB
6) R.L. — ROAD LEVEL
7) G.T. — GENTS TOILET
8) L.T. — LADIES TOILET
9) E.T. — EXECUTIVES TOILET
10) BRICK WALL/MODULATION
11) RCC INDICATION

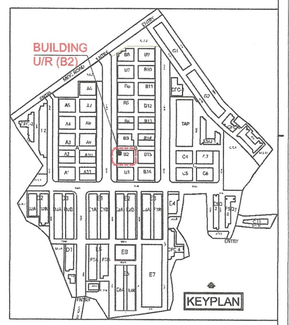

LEGEND:

PROPOSED

APPROVED

PROJECT	PROPOSED PROJECT OF ASMEETA INFRATECH LTD. AT Plot No. 1, MIDC, Addl. Kalyan-Bhiwandi Indl. Area Village Kon, Bhiwandi, Dist:- Thane.
OWNER'S SIGNATURE	ASMEETA INFRATECH LTD. Plot No. 1, MIDC, Addl. Kalyan-Bhiwandi Indl. Area Village Kon, Bhiwandi, Dist:- Thane. T: 91 22 6735 4700/ 01
ARCHITECT'S SIGNATURE	MAGUS CONSULTING PVT. LTD. Magus Consulting Pvt. Ltd. Architects & Interior Designers Plot: 4, A, Phadke Marg, Opp. YM Café, Vijay Nagar, Andheri - East, Mumbai 400069, India. T: +91 22 6745 4700/ 01
DRAWING TITLE	FACTORY BUILDING B2: PROPOSED B2/1 & B2/2 BUILDING PROPOSED TERRACE FLOOR, EAST, WEST & SOUTH ELEVATIONS & SECTIONS A-A & B-B

JOB NO.	SCALE	DRAWN BY	CHECKED BY	CHECKED BY	DATE
00	AS SHOWN	MK	SG	JH	10.06.2021

DRAWING No. & REV. ASM/MAR/B2/04

DRAWING PATH :