B.P.NO. 4437,3647,4226 BLDG NO-10
V.P.NO. 607 WING-'F&G'
(SHEET NO 1 OF 3)

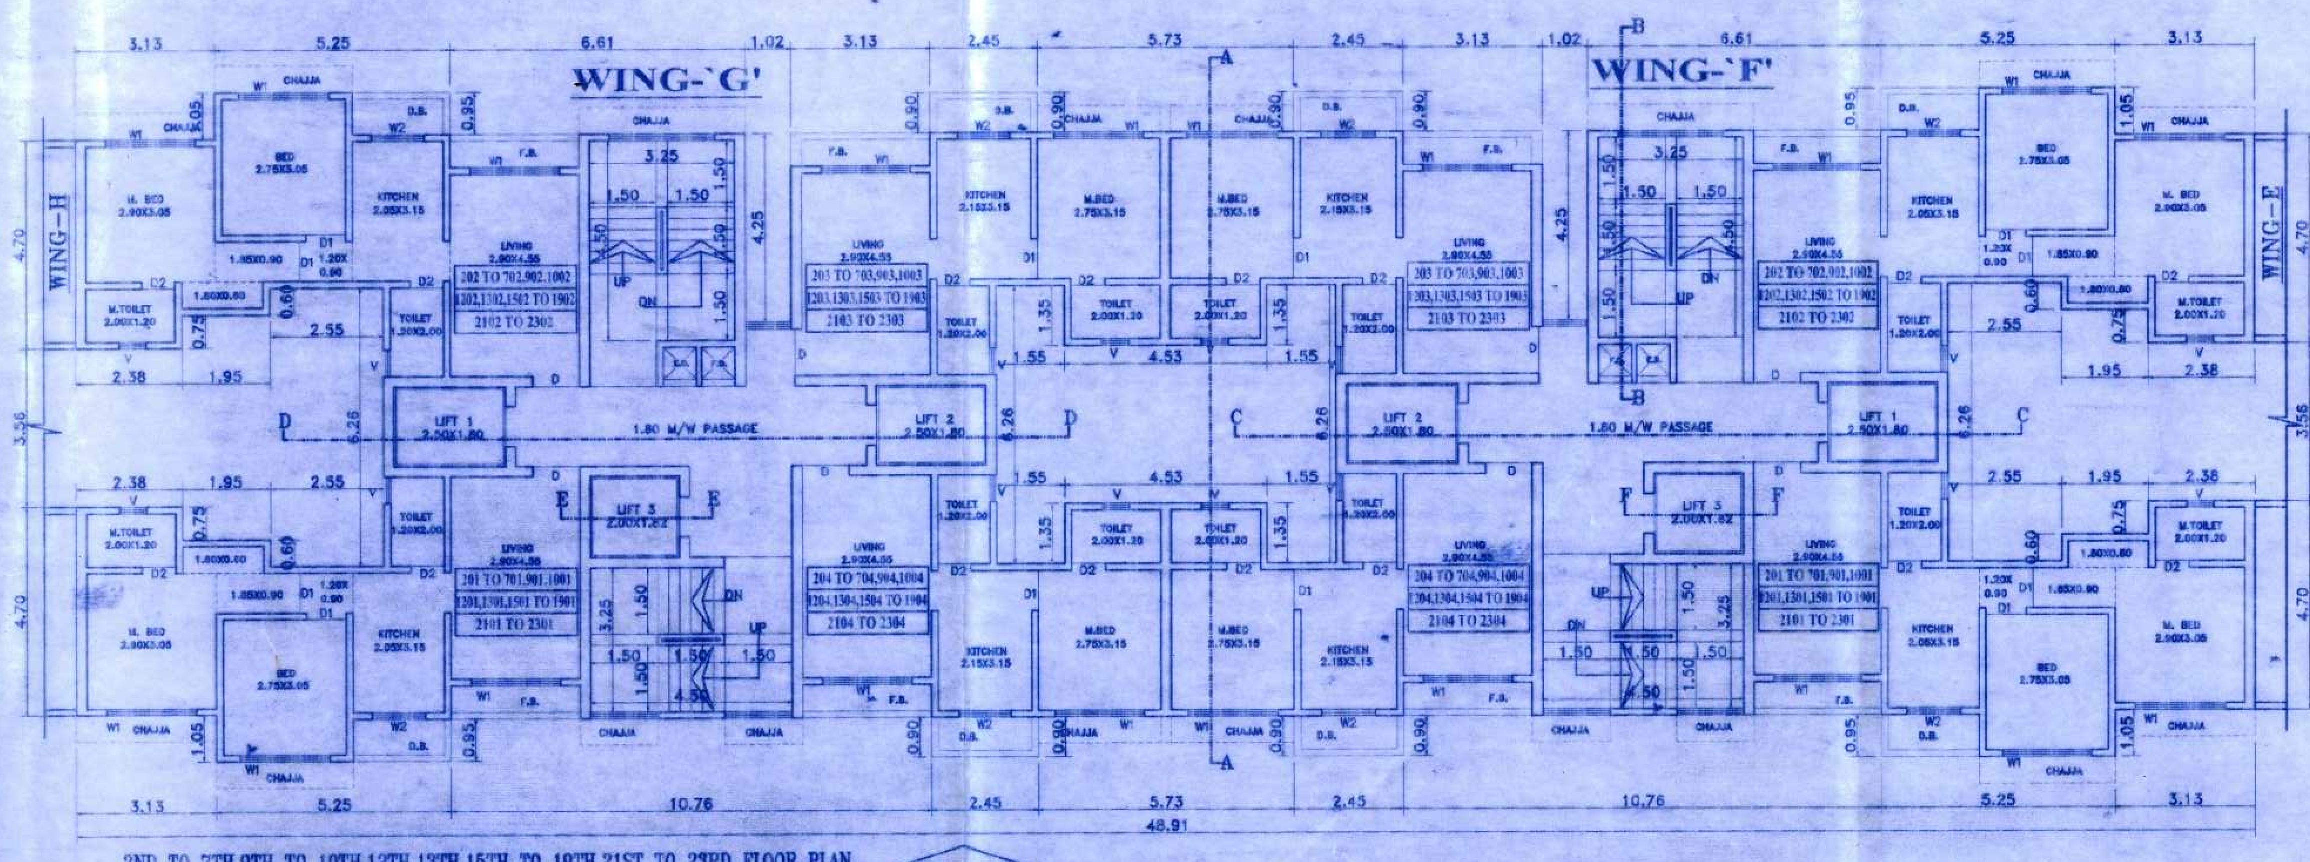

2ND TO 7TH,9TH TO 10TH,12TH,13TH,15TH TO 19TH,21ST TO 23RD FLOOR PLAN
SCALE 1:100

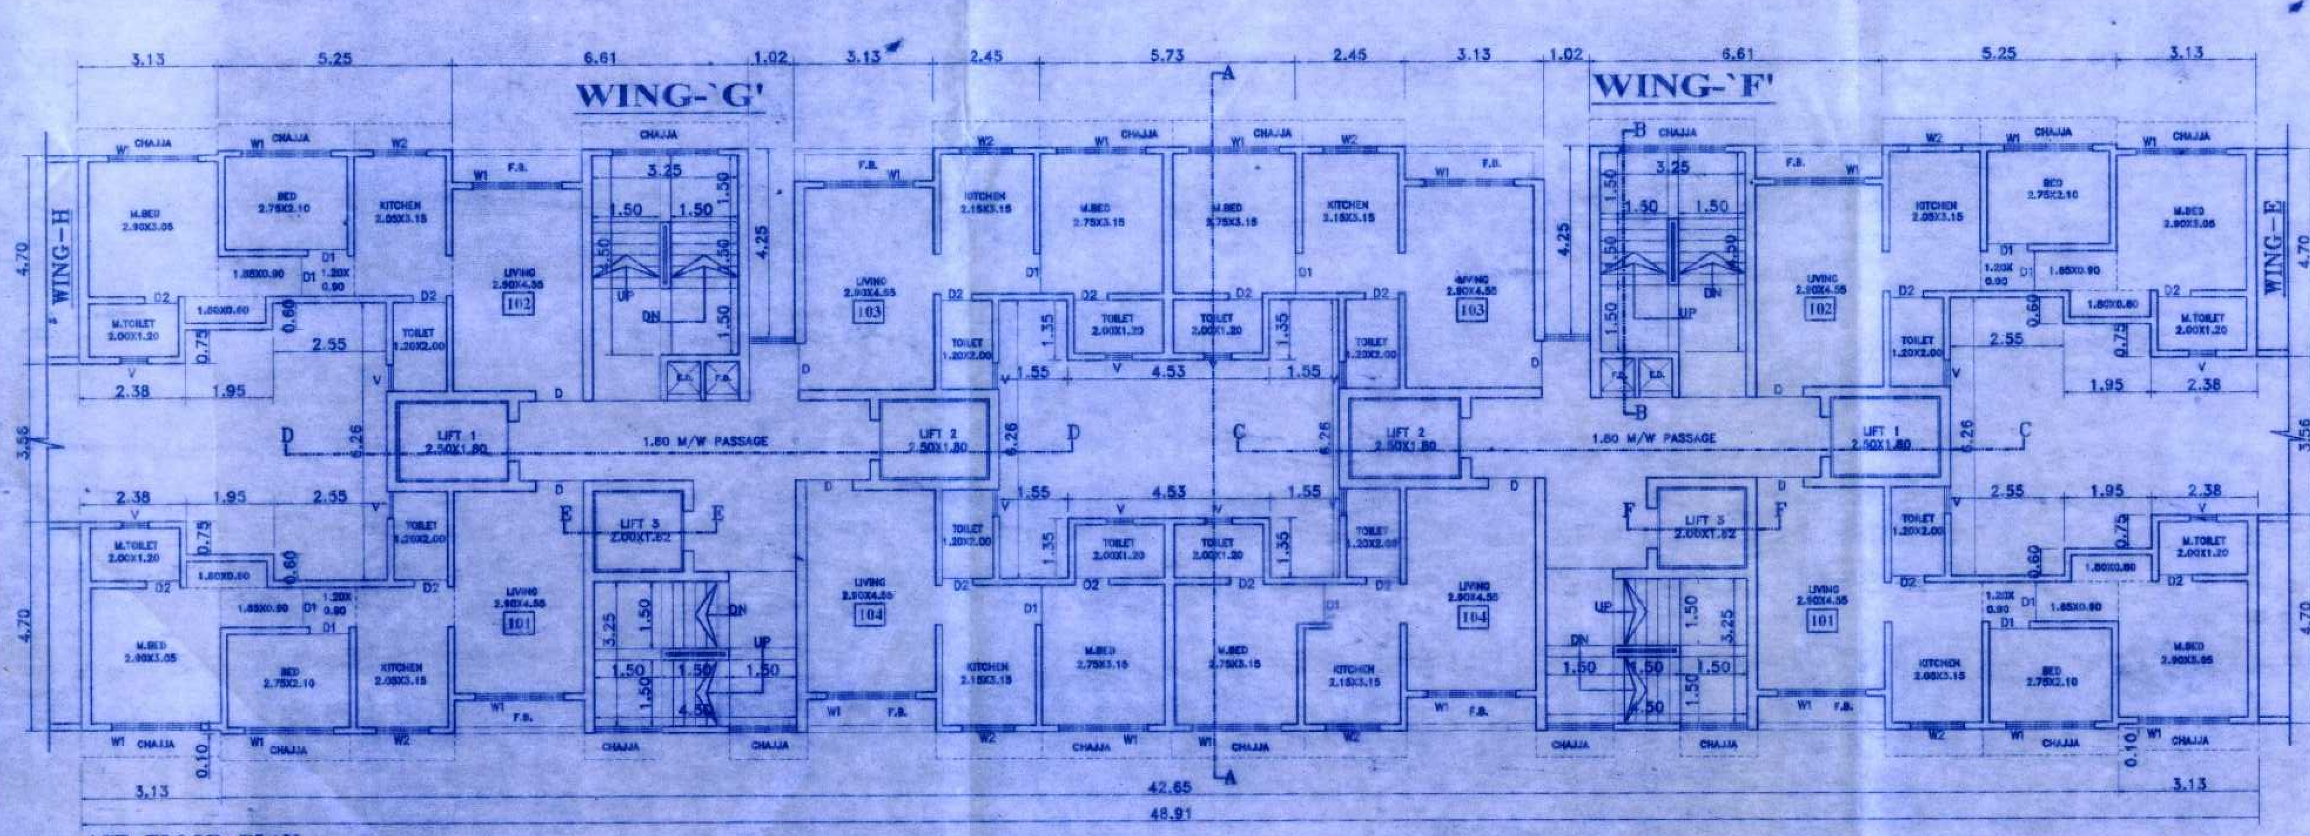

1ST FLOOR PLAN
SCALE 1:100

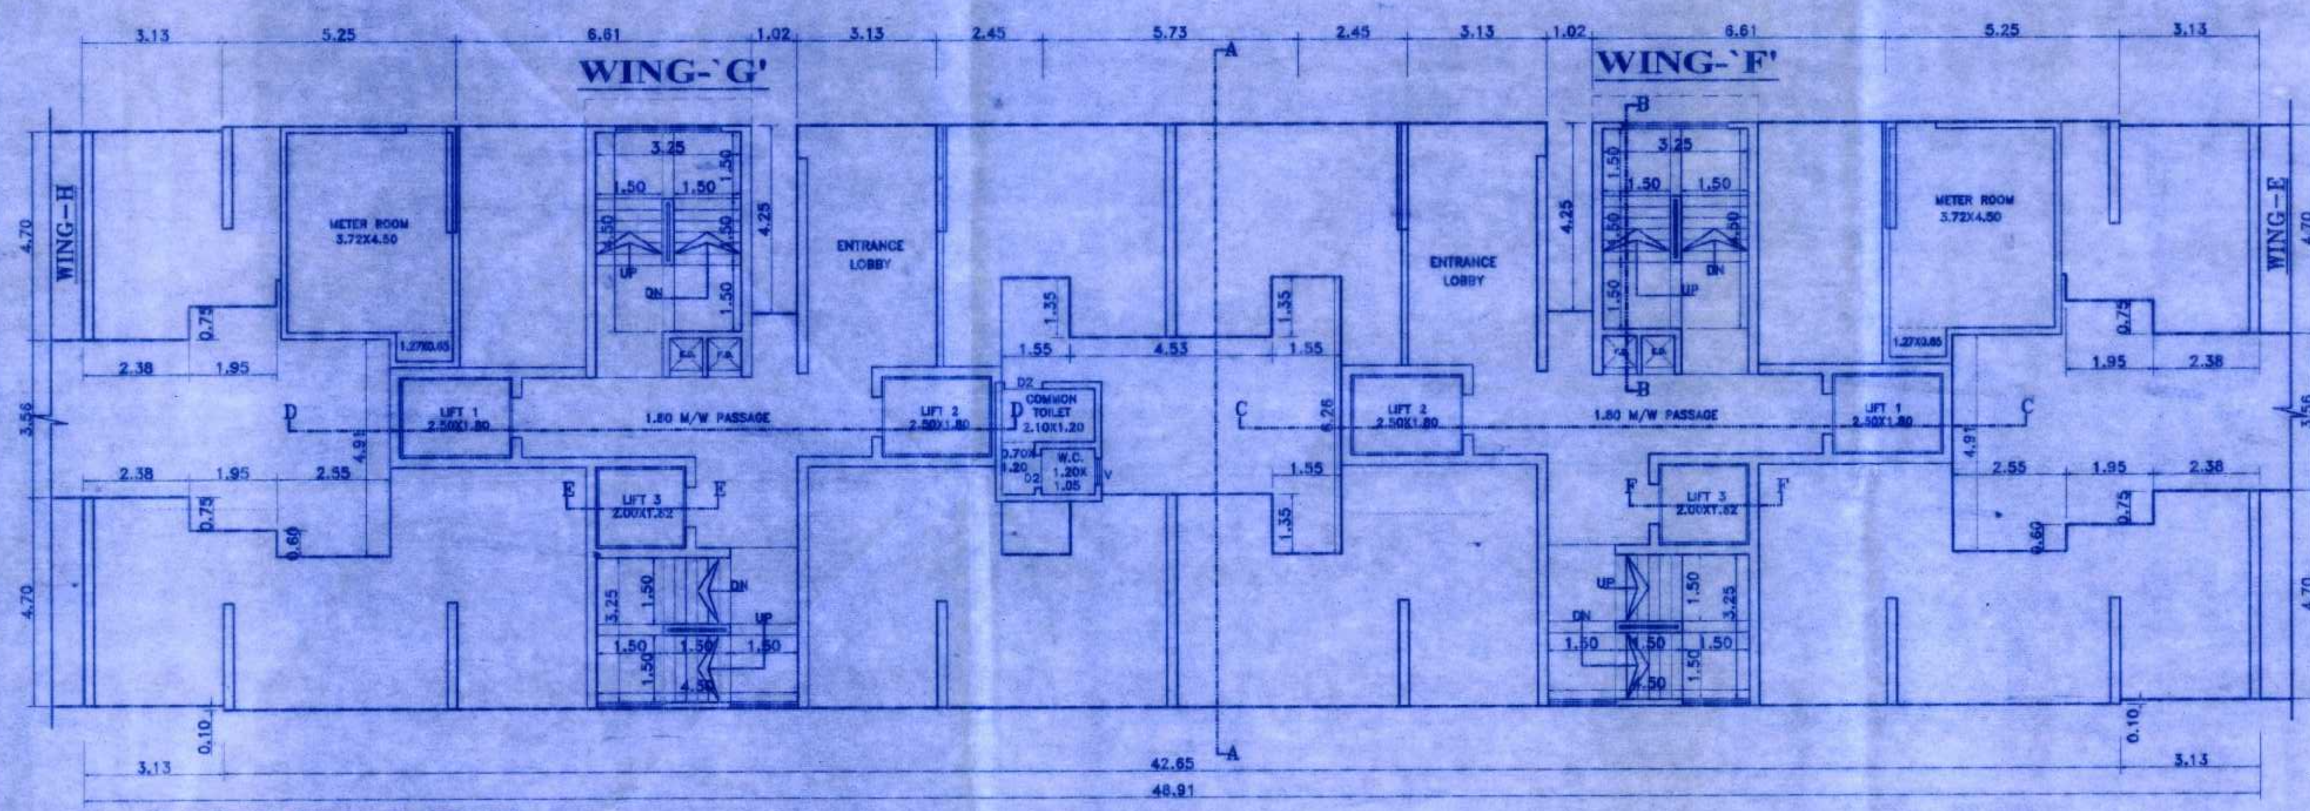

GROUND FLOOR PLAN
SCALE 1:100

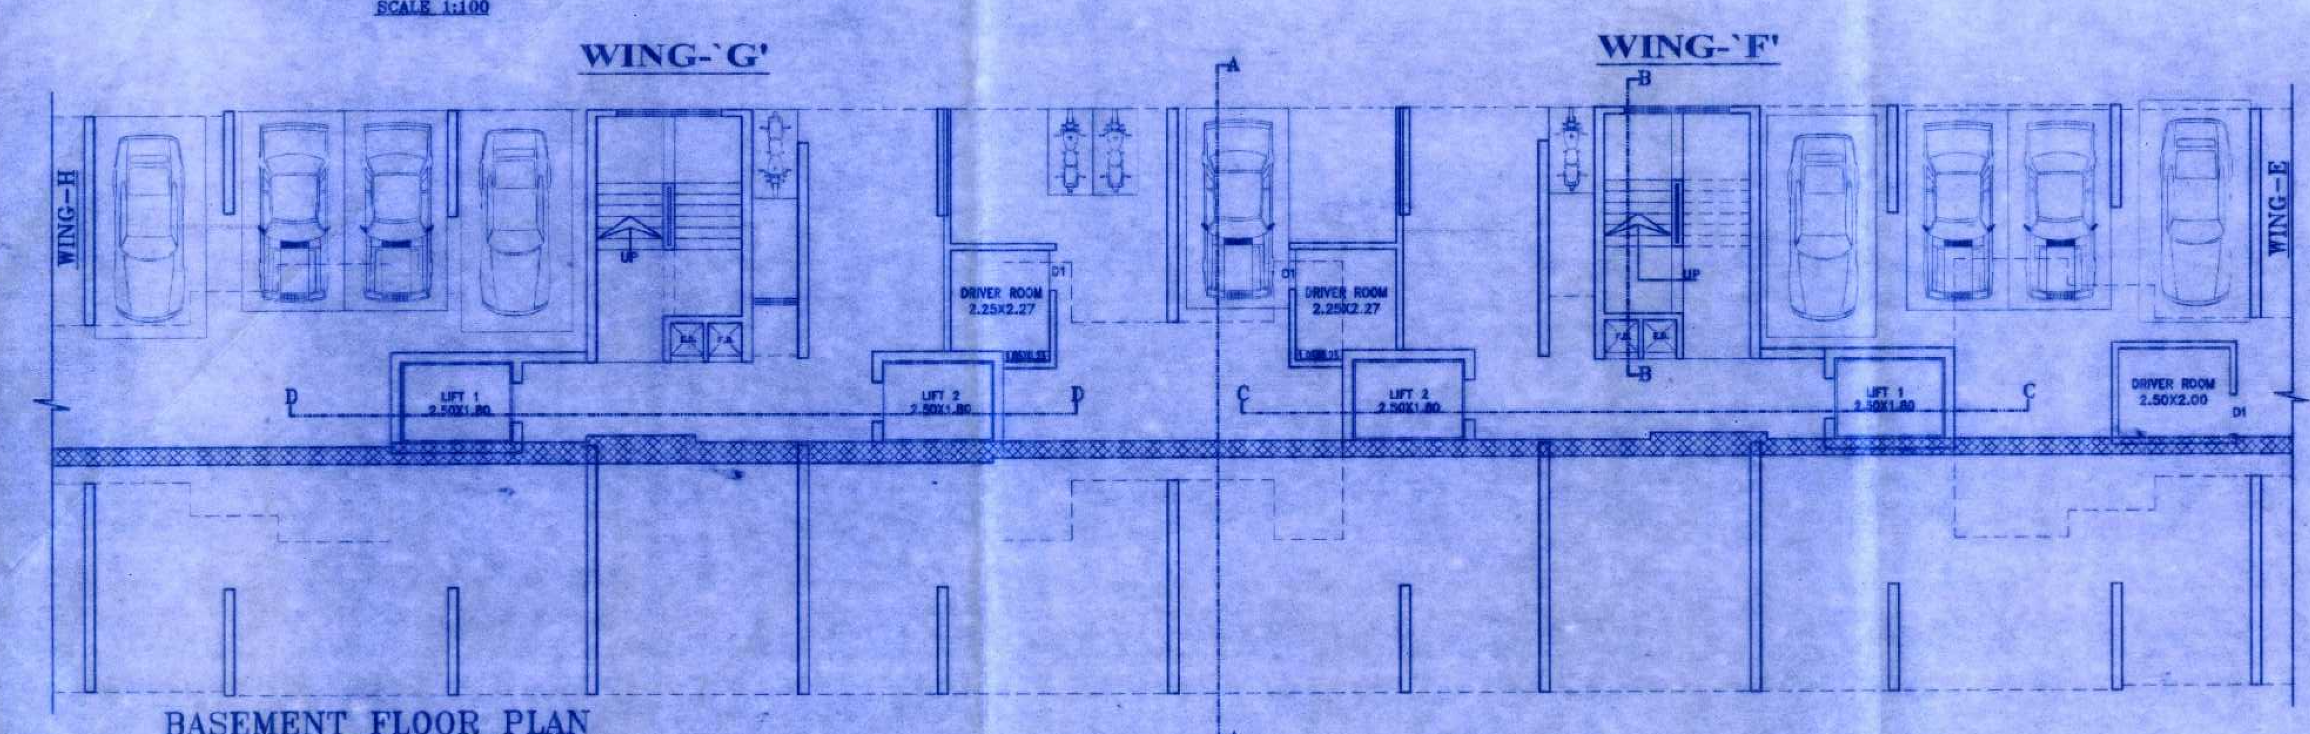

BASEMENT FLOOR PLAN
SCALE 1:100

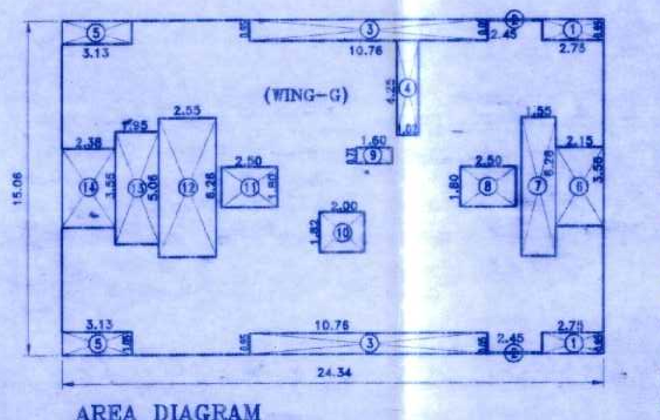

AREA DIAGRAM
2ND TO 7TH,9TH TO 10TH,12TH,13TH,15TH TO 19TH,21ST TO 23RD FLOOR SCALE 1:200

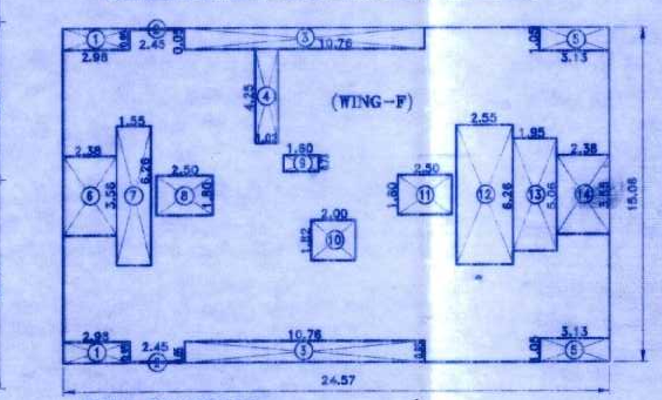

AREA DIAGRAM
2ND TO 7TH,9TH TO 10TH,12TH,13TH,15TH TO 19TH,21ST TO 23RD FLOOR SCALE 1:200

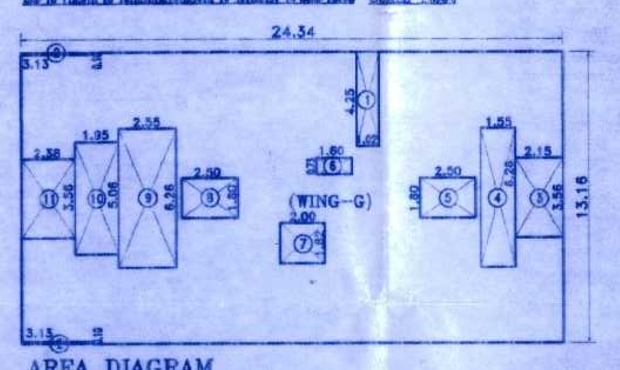

AREA DIAGRAM
1ST FLOOR SCALE 1:200

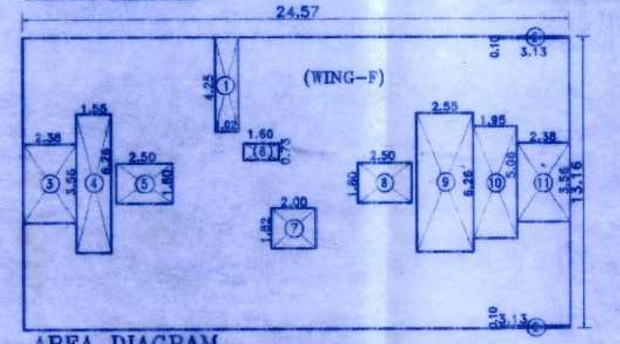

AREA DIAGRAM
1ST FLOOR SCALE 1:200

CONSTRUCTION AREA CALCULATION OF
2ND TO 7TH,9TH TO 10TH,12TH,13TH,15TH TO 19TH,21ST TO 23RD FLOOR
(WING-G)
RECTANGLE AREA 24.34 X 15.06 = 366.56 SQMT
DEDUCTION

1	2.75 x 0.95 x 2	=	5.23	SQMT
2	2.45 x 0.05 x 2	=	0.25	SQMT
3	10.76 x 0.95 x 2	=	20.44	SQMT
4	1.02 x 4.25 x 1	=	4.33	SQMT
5	3.13 x 1.05 x 2	=	6.57	SQMT
6	2.15 x 3.56 x 1	=	7.65	SQMT
7	1.55 x 6.26 x 1	=	9.70	SQMT
8	2.50 x 1.80 x 1	=	4.50	SQMT
9	1.60 x 0.73 x 1	=	1.17	SQMT
10	2.00 x 1.82 x 1	=	3.64	SQMT
11	2.50 x 1.80 x 1	=	4.50	SQMT
12	2.55 x 6.26 x 1	=	15.96	SQMT
13	1.95 x 5.06 x 1	=	9.87	SQMT
14	2.38 x 3.56 x 1	=	8.47	SQMT

TOTAL DEDUCTION = 102.28 SQMT
BUILT-UP AREA
(366.56 - 102.28) = 264.28 SQMT

CONSTRUCTION AREA CALCULATION OF
2ND TO 7TH,9TH TO 10TH,12TH,13TH,15TH TO 19TH,21ST TO 23RD FLOOR
(WING-F)
RECTANGLE AREA 24.57 X 15.06 = 370.02 SQMT
DEDUCTION

1	2.98 x 0.95 x 2	=	5.66	SQMT
2	2.45 x 0.05 x 2	=	0.25	SQMT
3	10.76 x 0.95 x 2	=	20.44	SQMT
4	1.02 x 4.25 x 1	=	4.33	SQMT
5	3.13 x 1.05 x 2	=	6.57	SQMT
6	2.38 x 3.56 x 1	=	8.47	SQMT
7	1.55 x 6.26 x 1	=	9.70	SQMT
8	2.50 x 1.80 x 1	=	4.50	SQMT
9	1.60 x 0.73 x 1	=	1.17	SQMT
10	2.00 x 1.82 x 1	=	3.64	SQMT
11	2.50 x 1.80 x 1	=	4.50	SQMT
12	2.55 x 6.26 x 1	=	15.96	SQMT
13	1.95 x 5.06 x 1	=	9.87	SQMT
14	2.38 x 3.56 x 1	=	8.47	SQMT

TOTAL DEDUCTION = 103.53 SQMT
BUILT-UP AREA
(370.02 - 103.53) = 266.49 SQMT

CONSTRUCTION AREA CALCULATION OF
1ST FLOOR
(WING-G)
RECTANGLE AREA 24.34 X 13.16 = 320.31 SQMT
DEDUCTION

1	1.02 x 4.25 x 1	=	4.33	SQMT
2	3.13 x 0.10 x 2	=	0.62	SQMT
3	2.15 x 3.56 x 1	=	7.65	SQMT
4	1.55 x 6.26 x 1	=	9.70	SQMT
5	2.50 x 1.80 x 1	=	4.50	SQMT
6	1.60 x 0.73 x 1	=	1.17	SQMT
7	2.00 x 1.82 x 1	=	3.64	SQMT
8	2.50 x 1.80 x 1	=	4.50	SQMT
9	2.55 x 6.26 x 1	=	15.96	SQMT
10	1.95 x 5.06 x 1	=	9.87	SQMT
11	2.38 x 3.56 x 1	=	8.47	SQMT

TOTAL DEDUCTION = 70.41 SQMT
BUILT-UP AREA
(320.31 - 70.41) = 249.90 SQMT

CONSTRUCTION AREA CALCULATION OF
1ST FLOOR
(WING-F)
RECTANGLE AREA 24.57 X 13.16 = 323.34 SQMT
DEDUCTION

1	1.02 x 4.25 x 1	=	4.33	SQMT
2	3.13 x 0.10 x 2	=	0.62	SQMT
3	2.38 x 3.56 x 1	=	8.47	SQMT
4	1.55 x 6.26 x 1	=	9.70	SQMT
5	2.50 x 1.80 x 1	=	4.50	SQMT
6	1.60 x 0.73 x 1	=	1.17	SQMT
7	2.00 x 1.82 x 1	=	3.64	SQMT
8	2.50 x 1.80 x 1	=	4.50	SQMT
9	2.55 x 6.26 x 1	=	15.96	SQMT
10	1.95 x 5.06 x 1	=	9.87	SQMT
11	2.38 x 3.56 x 1	=	8.47	SQMT

TOTAL DEDUCTION = 71.23 SQMT
BUILT-UP AREA
(323.34 - 71.23) = 252.11 SQMT

STILT FLOOR AREA CALCULATION
(WING-G)

1	8.33 x 3.45 x 1	=	28.73	SQMT
2	2.15 x 1.35 x 2	=	5.80	SQMT
3	4.63 x 0.80 x 1	=	3.70	SQMT
4	2.73 x 1.43 x 1	=	3.90	SQMT
5	0.23 x 1.80 x 1	=	0.41	SQMT
6	2.73 x 2.05 x 1	=	5.59	SQMT
7	3.70 x 3.45 x 1	=	12.76	SQMT
8	6.54 x 4.25 x 1	=	27.79	SQMT
9	1.30 x 0.10 x 1	=	0.13	SQMT
10	4.43 x 3.35 x 1	=	14.84	SQMT
11	4.33 x 0.60 x 1	=	2.59	SQMT
12	2.38 x 0.75 x 1	=	1.78	SQMT
13	1.60 x 0.55 x 1	=	0.88	SQMT
14	3.15 x 3.46 x 1	=	10.89	SQMT
15	0.10 x 0.73 x 1	=	0.07	SQMT
16	3.55 x 1.28 x 1	=	4.54	SQMT
17	1.16 x 1.43 x 1	=	1.65	SQMT
18	1.57 x 0.23 x 1	=	0.36	SQMT
19	5.15 x 2.18 x 1	=	11.22	SQMT
20	0.23 x 1.80 x 1	=	0.41	SQMT
21	4.40 x 1.82 x 1	=	8.00	SQMT
22	1.90 x 1.82 x 1	=	3.45	SQMT
23	2.73 x 2.05 x 1	=	5.59	SQMT
24	13.76 x 3.63 x 1	=	49.94	SQMT
25	1.95 x 0.60 x 1	=	1.17	SQMT
26	2.38 x 1.35 x 1	=	3.21	SQMT
27	3.75 x 3.45 x 1	=	12.93	SQMT
28	3.13 x 3.35 x 1	=	10.48	SQMT

TOTAL AREA = 232.81 SQMT

STILT FLOOR AREA CALCULATION
(WING-F)

1	8.56 x 3.45 x 1	=	29.53	SQMT
2	2.38 x 1.35 x 2	=	6.42	SQMT
3	4.63 x 0.80 x 1	=	3.70	SQMT
4	2.73 x 1.43 x 1	=	3.90	SQMT
5	0.23 x 1.80 x 1	=	0.41	SQMT
6	2.73 x 2.05 x 1	=	5.59	SQMT
7	3.93 x 3.45 x 1	=	13.55	SQMT
8	6.54 x 4.25 x 1	=	27.79	SQMT
9	1.30 x 0.10 x 1	=	0.13	SQMT
10	4.43 x 3.35 x 1	=	14.84	SQMT
11	4.33 x 0.60 x 1	=	2.59	SQMT
12	2.38 x 0.75 x 1	=	1.78	SQMT
13	1.60 x 0.55 x 1	=	0.88	SQMT
14	3.15 x 3.46 x 1	=	10.89	SQMT
15	0.10 x 0.73 x 1	=	0.07	SQMT
16	3.55 x 1.28 x 1	=	4.54	SQMT
17	1.16 x 1.43 x 1	=	1.65	SQMT
18	1.57 x 0.23 x 1	=	0.36	SQMT
19	5.15 x 2.18 x 1	=	11.22	SQMT
20	0.23 x 1.80 x 1	=	0.41	SQMT
21	4.40 x 1.82 x 1	=	8.00	SQMT
22	1.90 x 1.82 x 1	=	3.45	SQMT
23	2.73 x 2.05 x 1	=	5.59	SQMT
24	13.76 x 3.63 x 1	=	49.94	SQMT
25	1.95 x 0.60 x 1	=	1.17	SQMT
26	2.38 x 1.35 x 1	=	3.21	SQMT
27	3.75 x 3.45 x 1	=	12.93	SQMT
28	3.13 x 3.35 x 1	=	10.48	SQMT

TOTAL AREA = 235.02 SQMT

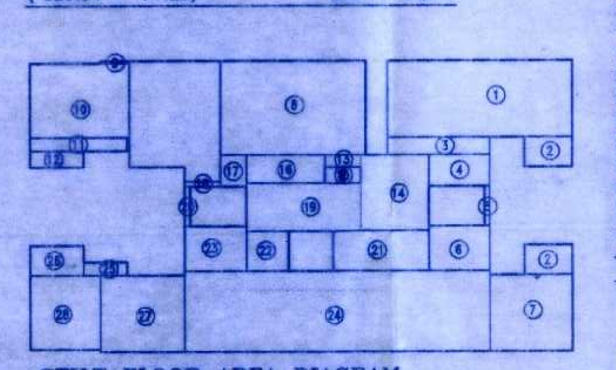
STILT FLOOR AREA DIAGRAM
(WING-G) SCALE 1:200

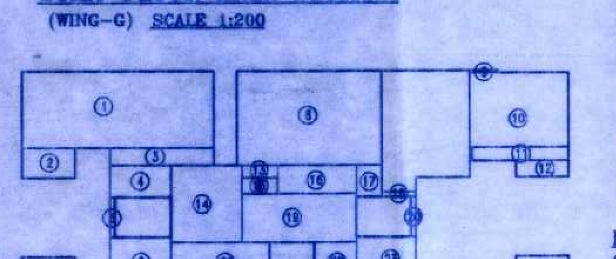
STILT FLOOR AREA DIAGRAM
(WING-F) SCALE 1:200

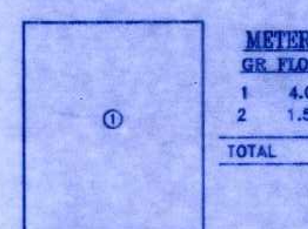
METER ROOM AREA DIAGRAM
(WING-F&G) SCALE 1:200

METER ROOM AREA CALCULATION
GR. FLOOR (WING-F&G)

1	4.02 X 4.80 X 1	=	19.29	SQMT
2	1.57 X 0.65 X 1	=	1.02	SQMT
TOTAL		=	20.31	SQMT

SCHEDULE OF DOORS&WINDOWS

TYPE	SIZE	DESCRIPTION
D	1.05X2.10	T.W FLUSH DOOR
D1	0.90X2.10	T.W FLUSH DOOR
D2	0.75X2.00	T.W PANNEL DOOR
W	2.10X1.50	ALUMINIUM SLIDING WINDOW
W1	1.80X1.20	ALUMINIUM SLIDING WINDOW
W2	1.20X1.20	ALUMINIUM SLIDING WINDOW
V	0.60X0.90	CONCRETE VENTILATOR

SCHEDULE OF LIGHT&VENTILATION

ROOM	CARPET AREA	REQUIRED	PROVIDED
LIVING	2.90X 4.73=13.71	2.28	1.80X1.20=2.16
BED	2.75X 3.05= 8.39	1.40	1.80X1.20=2.16
KITCHEN	2.05X 3.05= 6.25	1.04	1.20X1.20=1.44
TOILET	2.00X 1.20= 2.40	0.40	0.60X0.90=0.54

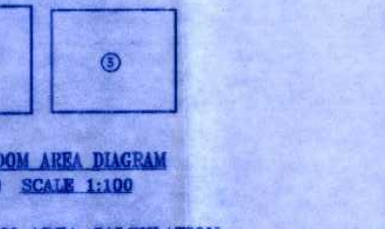
DRIVER ROOM AREA DIAGRAM
(WING-F) SCALE 1:100

DRIVER ROOM AREA CALCULATION
BASEMENT FLOOR (WING-F)

1	2.55 X 2.42 X 1	=	6.17	SQMT
2	2.80 X 2.30 X 1	=	6.44	SQMT
3	1.20 X 0.38 X 1	=	0.45	SQMT
TOTAL		=	13.06	SQMT

DRIVER ROOM AREA DIAGRAM
(WING-G) SCALE 1:100

DRIVER ROOM AREA CALCULATION
BASEMENT FLOOR (WING-G)

1	2.55 X 2.42 X 1	=	6.17	SQMT
2	1.20 X 0.38 X 1	=	0.45	SQMT
TOTAL		=	6.62	SQMT

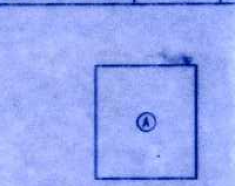
AREA DIAGRAM
GROUND FLOOR SCALE 1:200

CONSTRUCTION AREA CALCULATION OF
GROUND FLOOR
(WING-G)
RECTANGLE AREA 2.25 X 2.55 = 5.73 SQMT
TOTAL DEDUCTION = 5.73 SQMT

TOTAL AREA STATEMENT (WING-F) (PROPOSED NEW UDCPR)

FLOOR	CONST. AREA (COMM) SQMT	CONST. AREA (RESI) SQMT	TOTAL CONST. AREA SQMT	STILT AREA SQMT	REFUGE AREA SQMT	POCKET TERRACE AREA SQMT	METER ROOM AREA SQMT
BASEMENT FLOOR	-	13.06	13.06	-	-	-	-
GR FLOOR	-	-	-	235.02	-	-	20.31
1ST FLOOR	-	249.90	249.90	-	-	-	-
2ND FLOOR	-	264.28	264.28	-	-	-	-
3RD FLOOR	-	264.28	264.28	-	-	-	-
4TH FLOOR	-	264.28	264.28	-	-	-	-
5TH FLOOR	-	264.28	264.28	-	-	-	-
6TH FLOOR	-	264.28	264.28	-	-	-	-
7TH FLOOR	-	264.28	264.28	-	-	-	-
8TH FLOOR	-	222.09	222.09	-	43.29	-	-
9TH FLOOR	-	264.28	264.28	-	-	-	-
10TH FLOOR	-	264.28	264.28	-	-	-	-
11TH FLOOR	-	264.28	264.28	-	-	-	-
12TH FLOOR	-	264.28	264.28	-	-	-	-
13TH FLOOR	-	264.28	264.28	-	-	-	-
14TH FLOOR	-	222.09	222.09	-	43.29	-	-
15TH FLOOR	-	264.28	264.28	-	-	-	-
16TH FLOOR	-	264.28	264.28	-	-	-	-
17TH FLOOR	-	264.28	264.28	-	-	-	-
18TH FLOOR	-	264.28	264.28	-	-	-	-
19TH FLOOR	-	264.28	264.28	-	-	-	-
20TH FLOOR	-	222.09	222.09	-	43.29	-	-
21TH FLOOR	-	264.28	264.28	-	-	-	-
22TH FLOOR	-	264.28	264.28	-	-	-	-
23RD FLOOR	-	264.28	264.28	-	-	-	-
TOTAL	-	5950.55	5950.55	235.02	129.87	-	20.31

TOTAL AREA STATEMENT (WING-G) (PROPOSED NEW UDCPR)

FLOOR	CONST. AREA (COMM) SQMT	CONST. AREA (RESI) SQMT	TOTAL CONST. AREA SQMT	STILT AREA SQMT	REFUGE AREA SQMT	POCKET TERRACE AREA SQMT	METER ROOM AREA SQMT
BASEMENT FLOOR	-	6.62	6.62	-	-	-	-
GR FLOOR	-	5.73	5.73	232.81	-	-	20.31
1ST FLOOR	-	252.11	252.11	-	-	-	-
2ND FLOOR	-	266.49	266.49	-	-	-	-
3RD FLOOR	-	266.49	266.49	-	-	-	-
4TH FLOOR	-	266.49	266.49	-	-	-	-
5TH FLOOR	-	266.49	266.49	-	-	-	-
6TH FLOOR	-	266.49	266.49	-	-	-	-
7TH FLOOR	-	266.49	266.49	-	-	-	-
8TH FLOOR	-	223.20	223.20	-	42.19	-	-
9TH FLOOR	-	266.49	266.49	-	-	-	-
10TH FLOOR	-	266.49	266.49	-	-	-	-
11TH FLOOR	-	266.49	266.49	-	-	-	-
12TH FLOOR	-	266.49	266.49	-	-	-	-
13TH FLOOR	-	266.49	266.49	-	-	-	-
14TH FLOOR	-	223.20	223.20	-	42.19	-	-
15TH FLOOR	-	266.49	266.49	-	-	-	-
16TH FLOOR	-	266.49	266.49	-	-	-	-
17TH FLOOR	-	266.49	266.49	-	-	-	-
18TH FLOOR	-	266.49	266.49	-	-	-	-
19TH FLOOR	-	266.49	266.49	-	-	-	-
20TH FLOOR	-	223.20	223.20	-	42.19	-	-
21TH FLOOR	-	266.49	266.49	-	-	-	-
22TH FLOOR	-	266.49	266.49	-	-	-	-
23RD FLOOR	-	266.49	266.49	-	-	-	-
TOTAL	-	5997.33	5997.37	232.81	126.57	-	20.31
TOTAL F+G	-	11947.92	11947.92	467.83	256.44	-	40.62

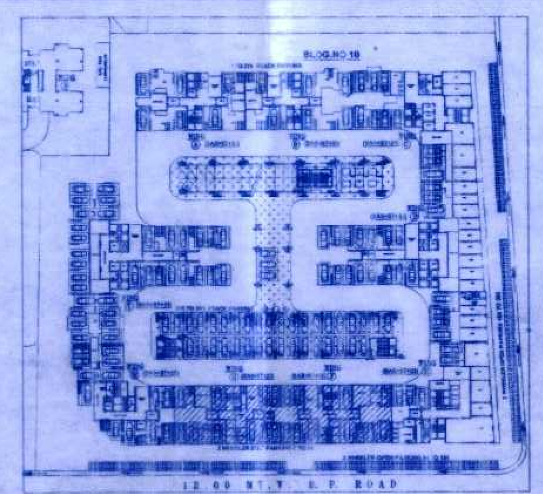

KEY PLAN

CARPET AREA STATEMENT (WING-F&G)

FLOOR NOS.	FLAT NOS.	AS PER DCR (SQ.MT.)
1ST TO 23RD	201,301,401,501,601,701,801,901 1001,1101,1201,1301,1401,1501,1601, 1701,1801,1901,2001,2101,2201,2301	49.10
	102,202,302,402,502,602,702,802,902 1002,1102,1202,1302,1402,1502,1602 1702,1802,1902,2002,2102,2202,2302	49.10
	103,203,303,403,503,603,703,803,903 1003,1103,1203,1303,1403,1503,1603, 1703,1803,1903,2003,2103,2203,2303	36.14
	204,304,404,504,604,704,904 1004,1104,1204,1304,1504, 1704,1804,1904,2104,2204,2304	36.22
	101	46.01
	102	46.01
	103	35.77
	104	35.85

TENEMENT AREA STATEMENT (WING-F&G)

FLOOR NOS.	SHOP NOS.	1BHK NOS.	2BHK NOS.	3BHK NOS.	TOTAL FLATS
GR FLOOR	-	-	-	-	-
1ST FLOOR	-	2	2	-	4
2ND FLOOR	-	2	2	-	4
3RD FLOOR	-	2	2	-	4
4TH FLOOR	-	2	2	-	4
5TH FLOOR	-	2	2	-	4
6TH FLOOR	-	2	2	-	4
7TH FLOOR	-	2	2	-	4
8TH FLOOR	-	1	2	-	3
9TH FLOOR	-	2	2	-	4
10TH FLOOR	-	2	2	-	4
11TH FLOOR	-	2	2	-	4
12TH FLOOR	-	2	2	-	4
13TH FLOOR	-	2	2	-	4
14TH FLOOR	-	1	2	-	3
15TH FLOOR	-	2	2	-	4
16TH FLOOR	-	2	2	-	4
17TH FLOOR	-	2	2	-	4
18TH FLOOR	-	2	2	-	4
19TH FLOOR	-	2	2	-	4
20TH FLOOR	-	1	2	-	3
21ST FLOOR	-	2	2	-	4
22ND FLOOR	-	2	2	-	4
23RD FLOOR	-	2	2	-	4
TOTAL	-	43	46	-	89

PARKING AREA STATEMENT (WING-F)

AREAS	TENEMENT	CAR PARKING REQUIRED	CAR PARKING PROVIDED	TWO WHEELER PARKING REQUIRED	TWO WHEELER PARKING PROVIDED
TENEMENT BETWEEN 30.00 TO 40.00 SQMT	43 NOS	2 TENEMENT 1 CAR PARK; 43X0.50=21.50 NOS	21	1 TENEMENT 1 SCOOTER PARK; 43X1 = 43.00 NOS	43
TENEMENT BETWEEN 40.00 TO 80.00 SQMT	46 NOS	2 TENEMENT 1 CAR PARK; 46X0.50=23.00 NOS	23	1TENEMENT 1 SCOOTER PARK; 46X1 = 46.00 NOS	46
ADD. VISITORS		5% OF 44.50=2.22 NOS	03	5% OF 89.00= 4.45 NOS	04
TOTAL	89 FLATS	46.72 NOS	47	93.45 NOS	93
80% OF THE REQUIRED PARKING		80% OF 46.72 =37.37 NOS	37		
TOTAL	89 FLATS	PARKING PROVIDED=37		PARKING PROVIDED=93	

PARKING AREA STATEMENT (WING-G)

AREAS	TENEMENT	CAR PARKING REQUIRED	CAR PARKING PROVIDED	TWO WHEELER PARKING REQUIRED	TWO WHEELER PARKING PROVIDED
TENEMENT BETWEEN 30.00 TO 40.00 SQMT	43 NOS	2 TENEMENT 1 CAR PARK; 43X0.50=21.50 NOS	21	1 TENEMENT 1 SCOOTER PARK; 43X1 = 43.00 NOS	43
TENEMENT BETWEEN 40.00 TO 80.00 SQMT	46 NOS	2 TENEMENT 1 CAR PARK; 46X0.50=23.00 NOS	23	1TENEMENT 1 SCOOTER PARK; 46X1 = 46.00 NOS	46
ADD. VISITORS		5% OF 44.50=2.22 NOS	03	5% OF 89.00= 4.45 NOS	04
TOTAL	89 FLATS	46.72 NOS	47	93.45 NOS	93
80% OF THE REQUIRED PARKING		80% OF 46.72 =37.37 NOS	37		
TOTAL	89 FLATS	PARKING PROVIDED=37		PARKING PROVIDED=93	

PROFORMA II

CONTENTS OF SHEET
1ST & 2ND BASEMENT FLOOR PLAN, 2ND TO 7TH,9TH TO 11TH,13TH TO 15TH,17TH & 18TH FLOOR PLAN, AREA DIAGRAM & CALCULATION AREA STATMENT, PARKING AREA STATMENT, SCHEDULE OF LIGHT & VENTILATION, SCHEDULE OF DOOR & WINDOWS

CERTIFICATE OF AREA
CERTIFICATE THAT THE PLOT UNDER REFERENCE WAS SURVEYED BY ME ON 5.12.2020 AND THE DIMENSIONS OF THE SIDE ETC.OF THE PLOT STATED ON THE PLANS ARE AS MEASURED ON SITE AND THE AREA SO WORKED OUT TALLIES WITH THE AREA STATED IN THE DOCUMENTS OF OWNERSHIP / T.P. SCHEME RECORD LAND RECORDS DEPTT. CITY SURVEY RECORD

Signature of Licensed Surveyor/Engineer / Structural Engineer / Supervisor

CERTIFIED THAT THE BUILDING PLANS SUBMITTED FOR APPROVAL SATISFY THE SAFETY REQUIREMENTS FOR STRUCTURES BEING CONSTRUCTED IN SEISMIC ZONE-III IS CORRECT TO THE BEST OF OUR KNOWLEDGE AND UNDERSTANDING. IT IS ALSO CERTIFIED THAT THE STRUCTURAL DESIGN INCLUDING SAFETY FROM NATURAL HAZARDS HAS BEEN PREPARED BY DULY QUALIFIED STRUCTURAL ENGINEER AT LEAST B.E.(CIVIL) OR EQUIVALENT

SIGNATURE OF Registered Engineer

STAMP OF DATE OF RECEIPT OF PLANS	STAMP OF APPROVAL OF PLANS
The amended plan duly approved herewith Supersedes all the earlier approved plans. THIS PLAN SHALL NOT BE CONSIDERED AS PROOF OF OWNERSHIP FOR ANY DISPUTES IN ANY COURT ON LAW.	Approved as amended in Subject to the Conditions mentioned in this Office Letter No. VVCMC/TP/AMEND/. VP/.0607/.63/.....2022-23.... Dated :-31-03-2023 COMMISSIONER VASAI-VIRAR CITY MUNICIPAL CORPORATION Virar (East), Pin No. 401 305, Dist. Palghar. Certified that the above permission is issued by Commissioner VVCMC, Virar. Deputy Director, VVCMC, Virar.

VASAI VIRAR CITY MUNICIPAL CORPORATION * Town Planning * DIST. PALGHAR

REVISIONS	DESCRIPTION	DATE	SIGNATURE

DESCRIPTION OF PROPOSAL & PROPERTY
PROPOSED RESIDENTIAL CUM COMMERICAL BLDGS & SUB DIVISON ON OLD S.NO. H.NO.:-S.NO.165 H.NO.1/A, 1/B, 2,3,4,5,6,7,8,9,10,165/11/12/13, 169/2/6/365, S.NO.167/1/1, 167/1/2, 167/2, S.NO.168/1/1, 168/2, S.NO.169/1/1, 169/1/2, S.NO.173/1, 173/2
NEW S.NO. H.NO.:-S.NO.165/1/1,165/1/2,165/B/2,165/B/3,165/B/4,165/B/5,165/B/6,165/B/7,165/B/8,165/B/9,165/B/10,165/B/11,165/B/12,
AT VILLAGE:-BOLINJ, TAL- VASAI, DIST-PALGHAR.

NAME OF OWNER	SIGNATURE OF APPLICANT
M/S. JASAMRIT ESTATES PRIVATE LIMITED DIRECTOR MR. PIYUSH ASHOK MEHTA.	

JOB. NO.	DATE
B.P.NO. 4437,3647,4226 V.P.NO. 607 FILE NO:-1188	20/4/2023
DRAWING NO.	SCALE: AS SHOWN
NORTH LINE	DRAWN BY: SUPRIYA
	CHECKED BY

EN-CON
Architectural & Structural Works
Project Consultants
SANJAY S. NARANG
REGISTERED ENGINEER
(Regn.No.VVCMC/ENGR/01)