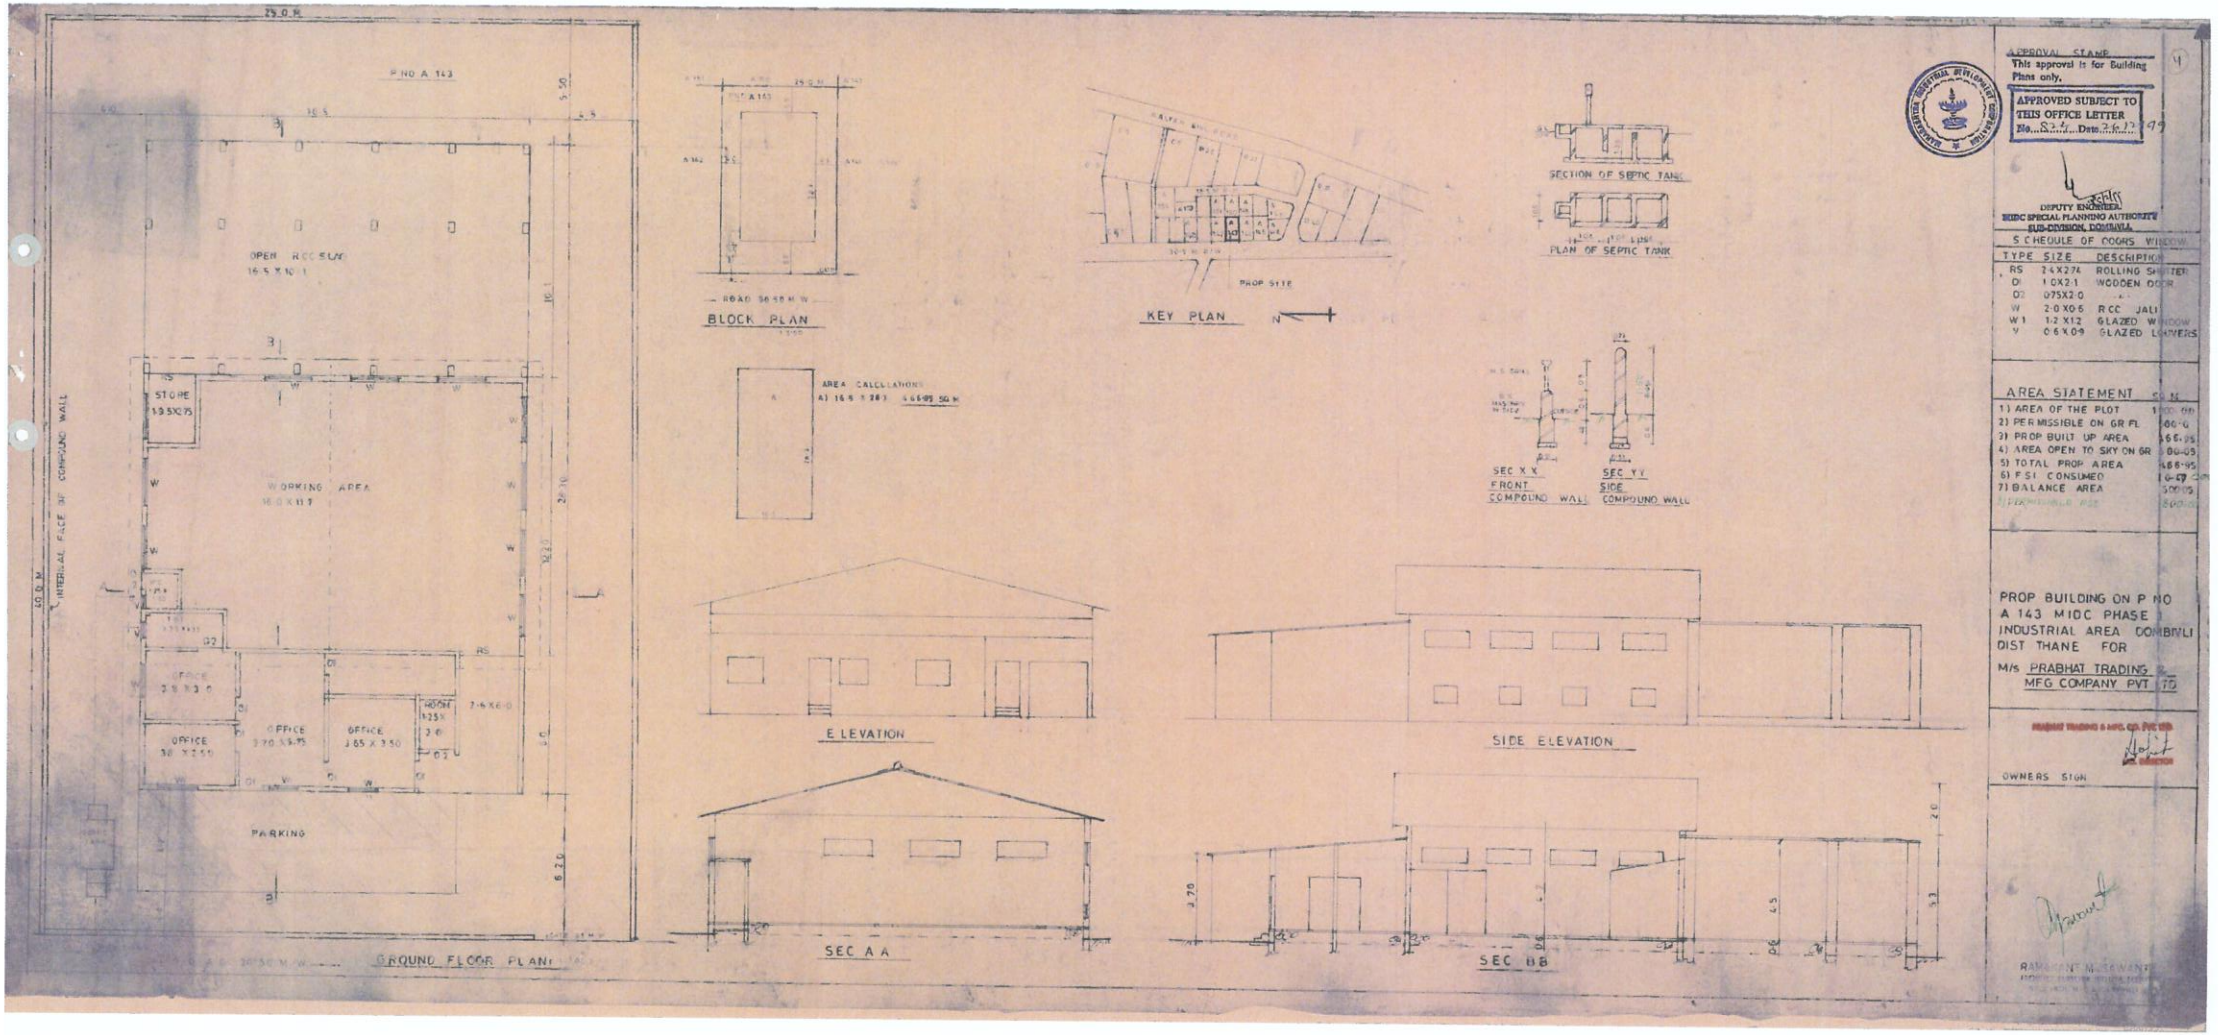
29.0 M
PLOT NO A 143
OPEN RCC SLAB
16.5 X 10.1
STORE
3.95X0.75
WORKING AREA
16.0 X 11.7
OFFICE
2.9 X 3.0
OFFICE
3.70 X 3.95
OFFICE
3.85 X 3.50
OFFICE
3.0 X 2.50
ROOM
1.25 X
2.0
7.6 X 6.0
PARKING
6.20
24.10
5.50
6.5
16.1
3.0
30.0 M INTERNAL FACE OF COMPOUND WALL
GROUND FLOOR PLAN
ROAD 36.58 M W
BLOCK PLAN
AREA CALCULATIONS
A) 16.5 X 28.3 466.95 SQ M
KEY PLAN
PROP SITE
SECTION OF SEPTIC TANK
PLAN OF SEPTIC TANK
SEC X X
FRONT
COMPOUND WALL
SEC Y Y
SIDE
COMPOUND WALL
ELEVATION
SEC A A
SIDE ELEVATION
SEC B B
2.70
2.0
3.3
6.5
APPROVAL STAMP
This approval is for Building Plans only.
APPROVED SUBJECT TO THIS OFFICE LETTER No. 824 Date 26.12.99
DEPUTY ENGINEER
MIDC SPECIAL PLANNING AUTHORITY SUB-DIVISION, DOMBIVLI
SCHEDULE OF DOORS WINDOW
TYPE SIZE DESCRIPTION
RS 2.4X2.74 ROLLING SHUTTER
D 1.0X2.1 WOODEN DOOR
D2 0.75X2.0 "
W 2.0X0.6 RCC JALI
W1 1.2X1.2 GLAZED WINDOW
V 0.6X0.9 GLAZED LOUVERS
AREA STATEMENT SQ M
1) AREA OF THE PLOT 1100.00
2) PERMISSIBLE ON GR FL 660.0
3) PROP BUILT UP AREA 466.95
4) AREA OPEN TO SKY ON GR 193.05
5) TOTAL PROP AREA 466.95
6) F S I CONSUMED 0.67
7) BALANCE AREA 193.05
PROP BUILDING ON P NO A 143 MIDC PHASE I INDUSTRIAL AREA DOMBIVLI DIST THANE FOR
M/S PRABHAT TRADING & MFG COMPANY PVT LTD
OWNERS SIGN
RAMAKANT M. SAWANT