BLDG. LAY OUT PLAN

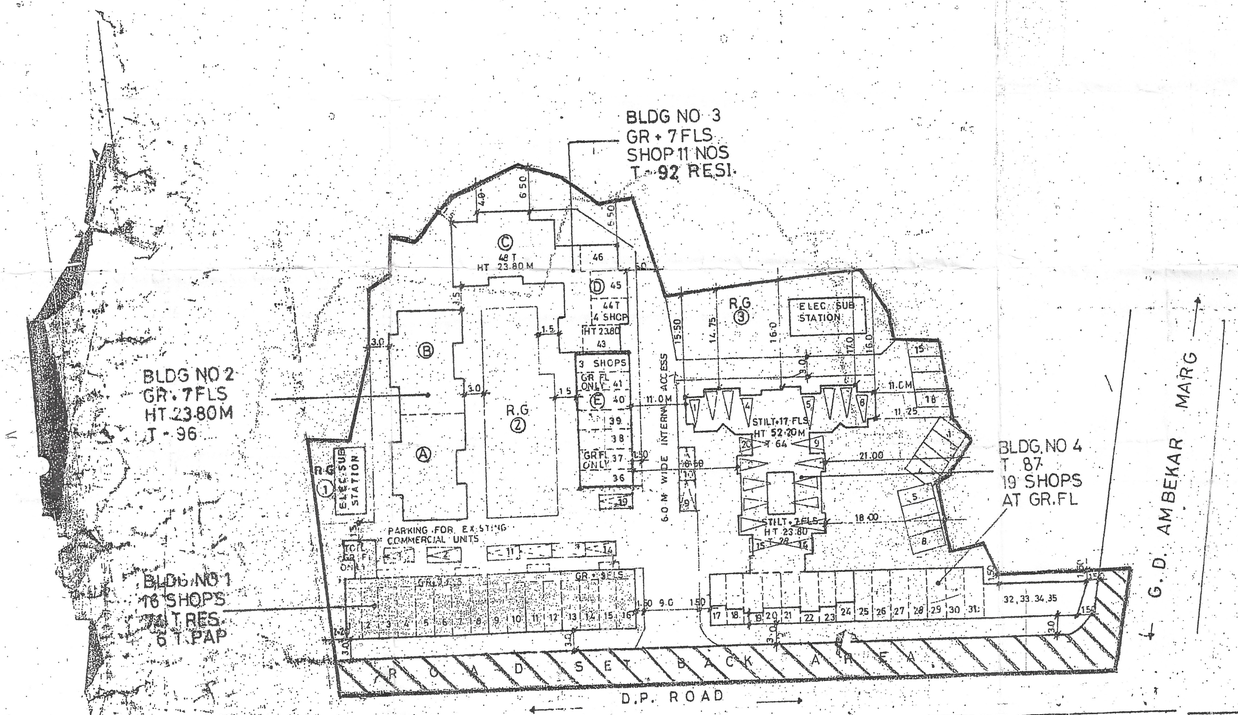

LAY-OUT PLAN
SCALE 1:500

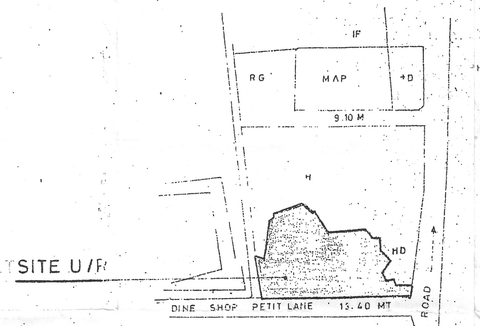

LOCATION PLAN
SCALE 1:2500

This Cancels Approval to the previous Plans Sanctioned under No. [illegible] Dated [illegible]

CERTIFIED TRUE COPY

Architect

Approval Subject to the conditions mentioned in this office permission Letter no [illegible] Dated [illegible]

28 DEC 1999

Sd/-
for Executive Engineer,
(Slum Rehabilitation Authority)

NOTES

- PLOT BOUNDARI SHOWN IN BLACK.
- PROPOSED WORK SHOWN IN RED
- R. G. SHOWN IN GREEN.
- ROAD SET BACK SHOWN IN BROWN HATCHED.

DESCRIPTION OF PROPOSAL AND PROPERTY

PROPOSED BLDG. LAY - OUT ON PLOT BEARING C. T. S. NO. 125 PAREL SEWRI DIVISION AT G. D. AMBEKAR MARG + KALACHOWKY

NAME OF OWNER

SHRADDHA CO. OP. HSG. SOC. LTD.

RANJIT NAIK ARCHITECTS PVT. LTD.

40-A, MADHAVI SADAN, GROUND FLOOR, SIDDHACHANDRA MARG, DADAR, BOMBAY-14.

NORTH	SCALE	DATE	DSN BY	DRAWN BY	JOB NO.	DRG. NO.
	AS SHOWN	3/4/96	MR GOH	SUJAT	1	A-01