FRONT ELEVATION
(SCALE : 1:100)

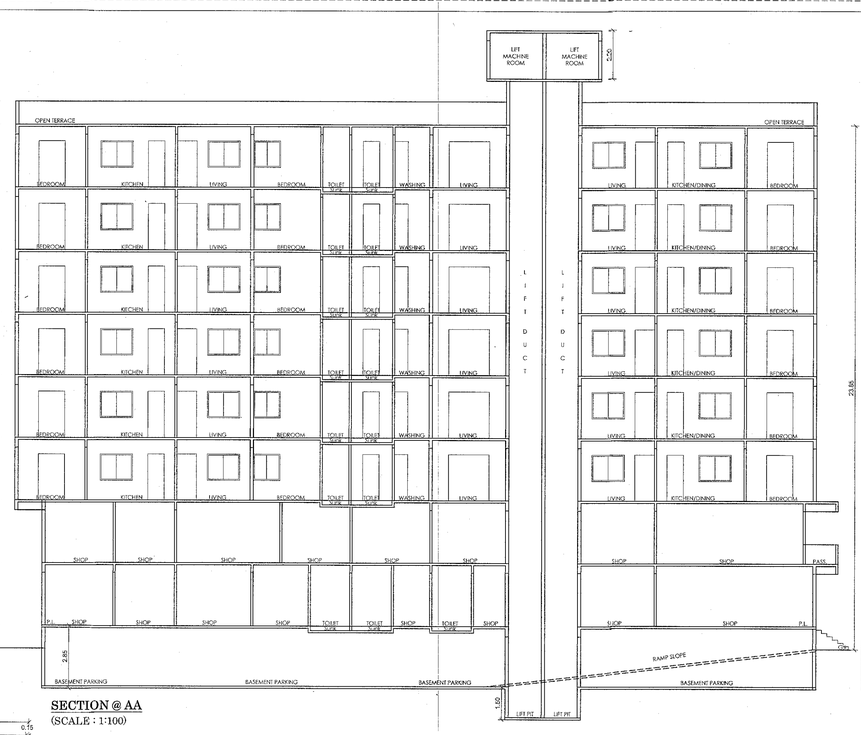

SECTION @ AA
(SCALE : 1:100)

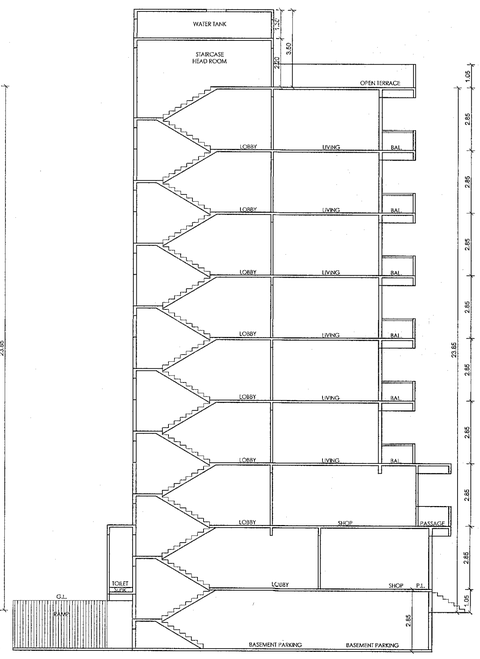

SECTION @ BB
(SCALE : 1:100)

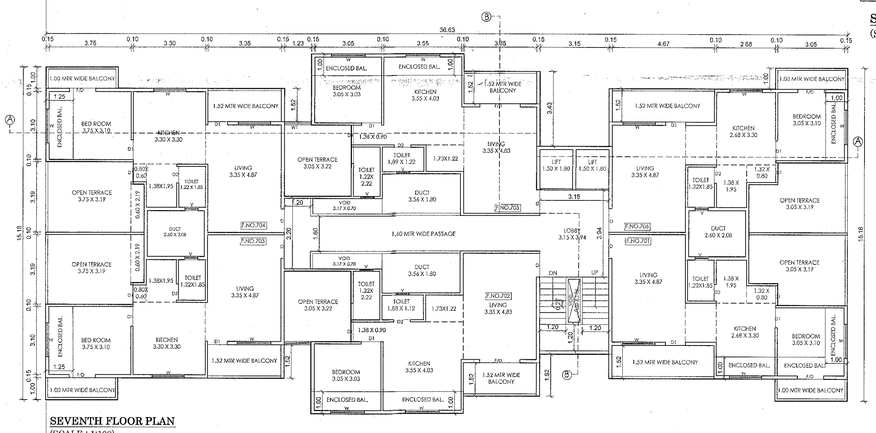

SEVENTH FLOOR PLAN
(SCALE : 1:100)

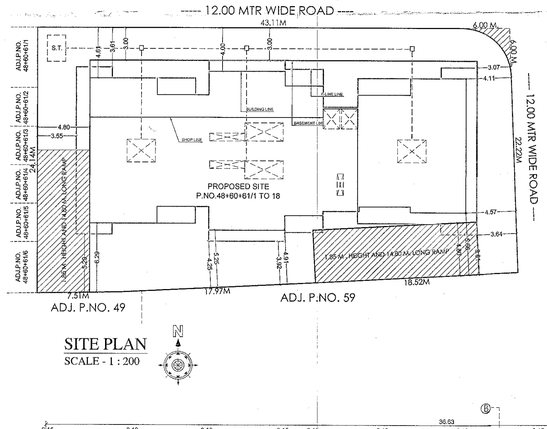

SITE PLAN
SCALE - 1 : 200

DOORS AND WINDOWS		
TYPE	SIZE	SPECIFICATION
D	1.00 X 2.10	T. W. PANELLED DOOR
D1	0.90 X 2.10	T. W. PANELLED DOOR
D2	0.75 X 2.10	T. W. PANELLED DOOR
W	1.50 X 1.20	M. S. GLAZED WINDOW
W1	1.20 X 1.20	M. S. GLAZED WINDOW
V	0.60 X 0.90	M. S. GLAZED LOVERED

RAIN WATER HARVESTING

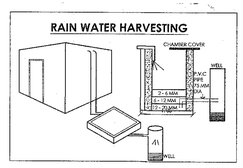

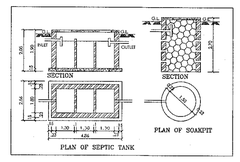

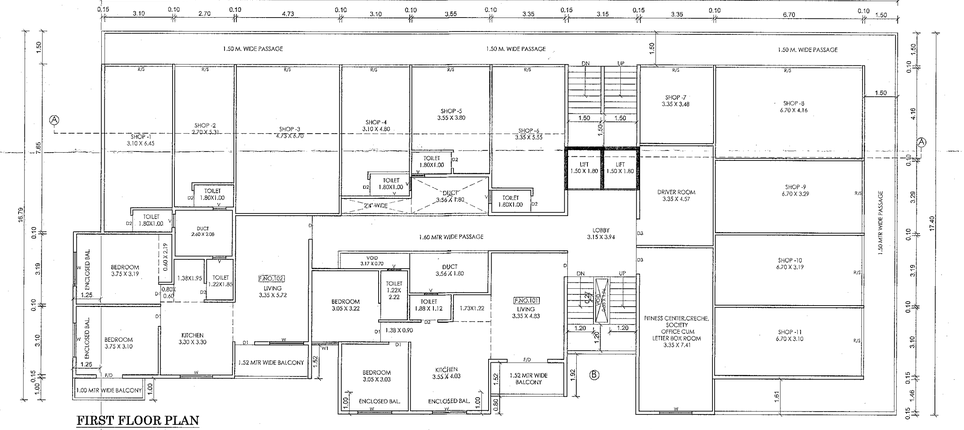

FIRST FLOOR PLAN
(SCALE : 1:100)

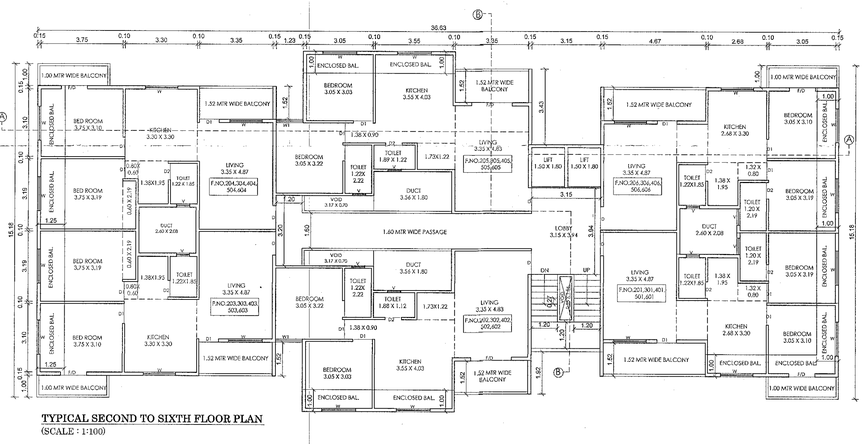

TYPICAL SECOND TO SIXTH FLOOR PLAN
(SCALE : 1:100)

PROPOSED SITE

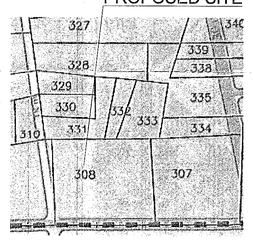

LOCATION PLAN
SCALE - (NTS)

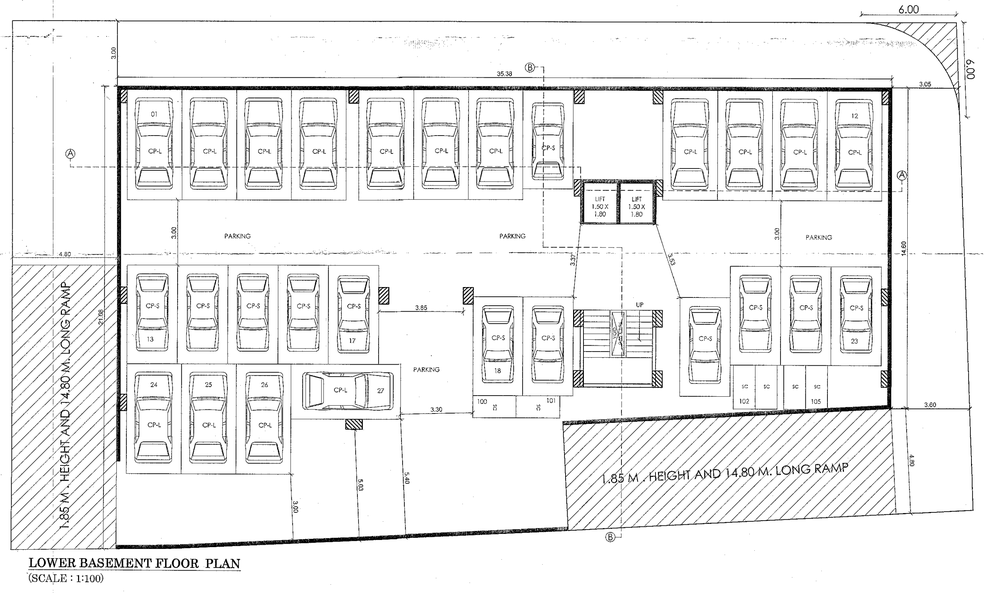

LOWER BASEMENT FLOOR PLAN
(SCALE : 1:100)

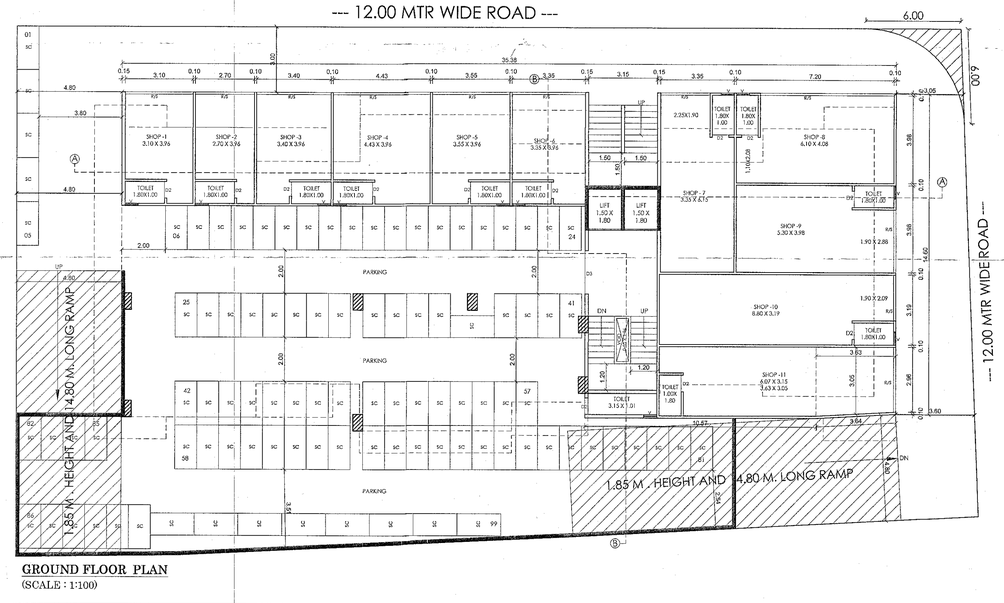

GROUND FLOOR PLAN
(SCALE : 1:100)

TITLE	SHEET NO.2/2
REVISED COMMERCIAL + RESIDENTIAL BUILDING PLAN ON P.NO. 48+60+61/7 TO 18, S.NO. 308 @ ADGAON SHIVAR, IN NASHIK. FOR. MRS. DHARMISHTHA MANISH NARODIA	

APPROVAL STAMP

APPROVED
The Plans amended in .....
As per the conditions Mentioned in the accompaining commencement Certificate No.C2/02 dated 10/04/2023

Executive Engineer
TOWN PLANING
Nashik Municipal Corporation
Nashik

FINAL LAYOUT NO.LETTER NO.LND/VS/102,DT.30/03/2010.
SUBDIVISION NO. LND/SO_AMJ/Adgaon/DCR/09102020, DTD. 10/08/2020
PREVIOUSLY APPROVED LATTER NO. LND/BP/C2/266/2022, DTD. 22/09/2022

CERTIFICATE OF AREA

CERTIFIED THAT THE PLOT UNDER REFERENCE WAS SURVEYED BY ME ON 10/02/2021 & DIMENSION OF ALL SIDES ETC. OF THE PLOT STATED ON PLAN ARE MEASURED ON SITE AND AREA SO WORK OUT TALLES WITH AREA STATED IN DOCUMENT OF OWNERSHIP / T.P. SCHEME RECORDS DEPARTMENT/ CITY SURVEY RECORDS.

AR. SATISH D. GAIKWAD

Owner's Declaration :-
I/We undersigned hereby confirm that I/We would abide by plans sanctioned by Nashik Municipal Corporation. I/We would execute the structure as per sanctioned plans. Also I/We would execute the work under supervision of proper technical person so as to ensure the quality and safety at the work site.

MRS. DHARMISHTHA MANISH NARODIA

AR. SATISH D. GAIKWAD
ARCHITECT SIGN

ER. R. K. SINCH
STRUCTURE ENGINEER SIGN.

AR. YOGESH GAIKWAD
MS in Construction Management (USA), B. Arch.
+91-9881644777
+91-9960355600

AR. SATISH GAIKWAD
Regd. Architect(MAH)
Architectural Consultant
+91-9373900813

GAIKWAD ASSOCIATES

EMAIL: gaikwadassociates.in@gmail.com, PH : - 0253 - 6644319
ADDRESS : A-302, Third Floor, Prathmesh Plaza, Above Sony Pathani Ravn Colony, Behind Kokanal Garden, Nashik 422005

Job No.	Drawing No.	Scale	Drawn by	Checked by	Registration No.of Architect License no.of Licensed Engineer/Supervisor
			POOJA	S.D.G	

\\Hrs-14-cd-90\pen\todesk\MAIN OFFICE DATA\2018-2021\2022 PROJECT\MANISH NARODIYA\PLOT NO. 48+60+61\FINAL MUNICIPAL\FINAL MUNICIPAL