APPROVAL STAMP

98/137

1ST FLOOR PLAN
LEVEL -02 AT +4.60 M.

CLUSTER - C

या कार्यालयाचे बांधकाम प्रस्ताव प्रमाणपत्र क्रमांक
चरई/ए- /2567 दि. 9/02/22
मंजीत वार्ड शासकीय अधिन सहाय्यक संचालक
दुय्यम अभियंतादुय्यम
उपयोगासाठी पात्रयादी / सूचनेवर नजराने संदुर

भवन्याया संभाव्यता, नगररचना
मही मुंबई महानगरपालिका

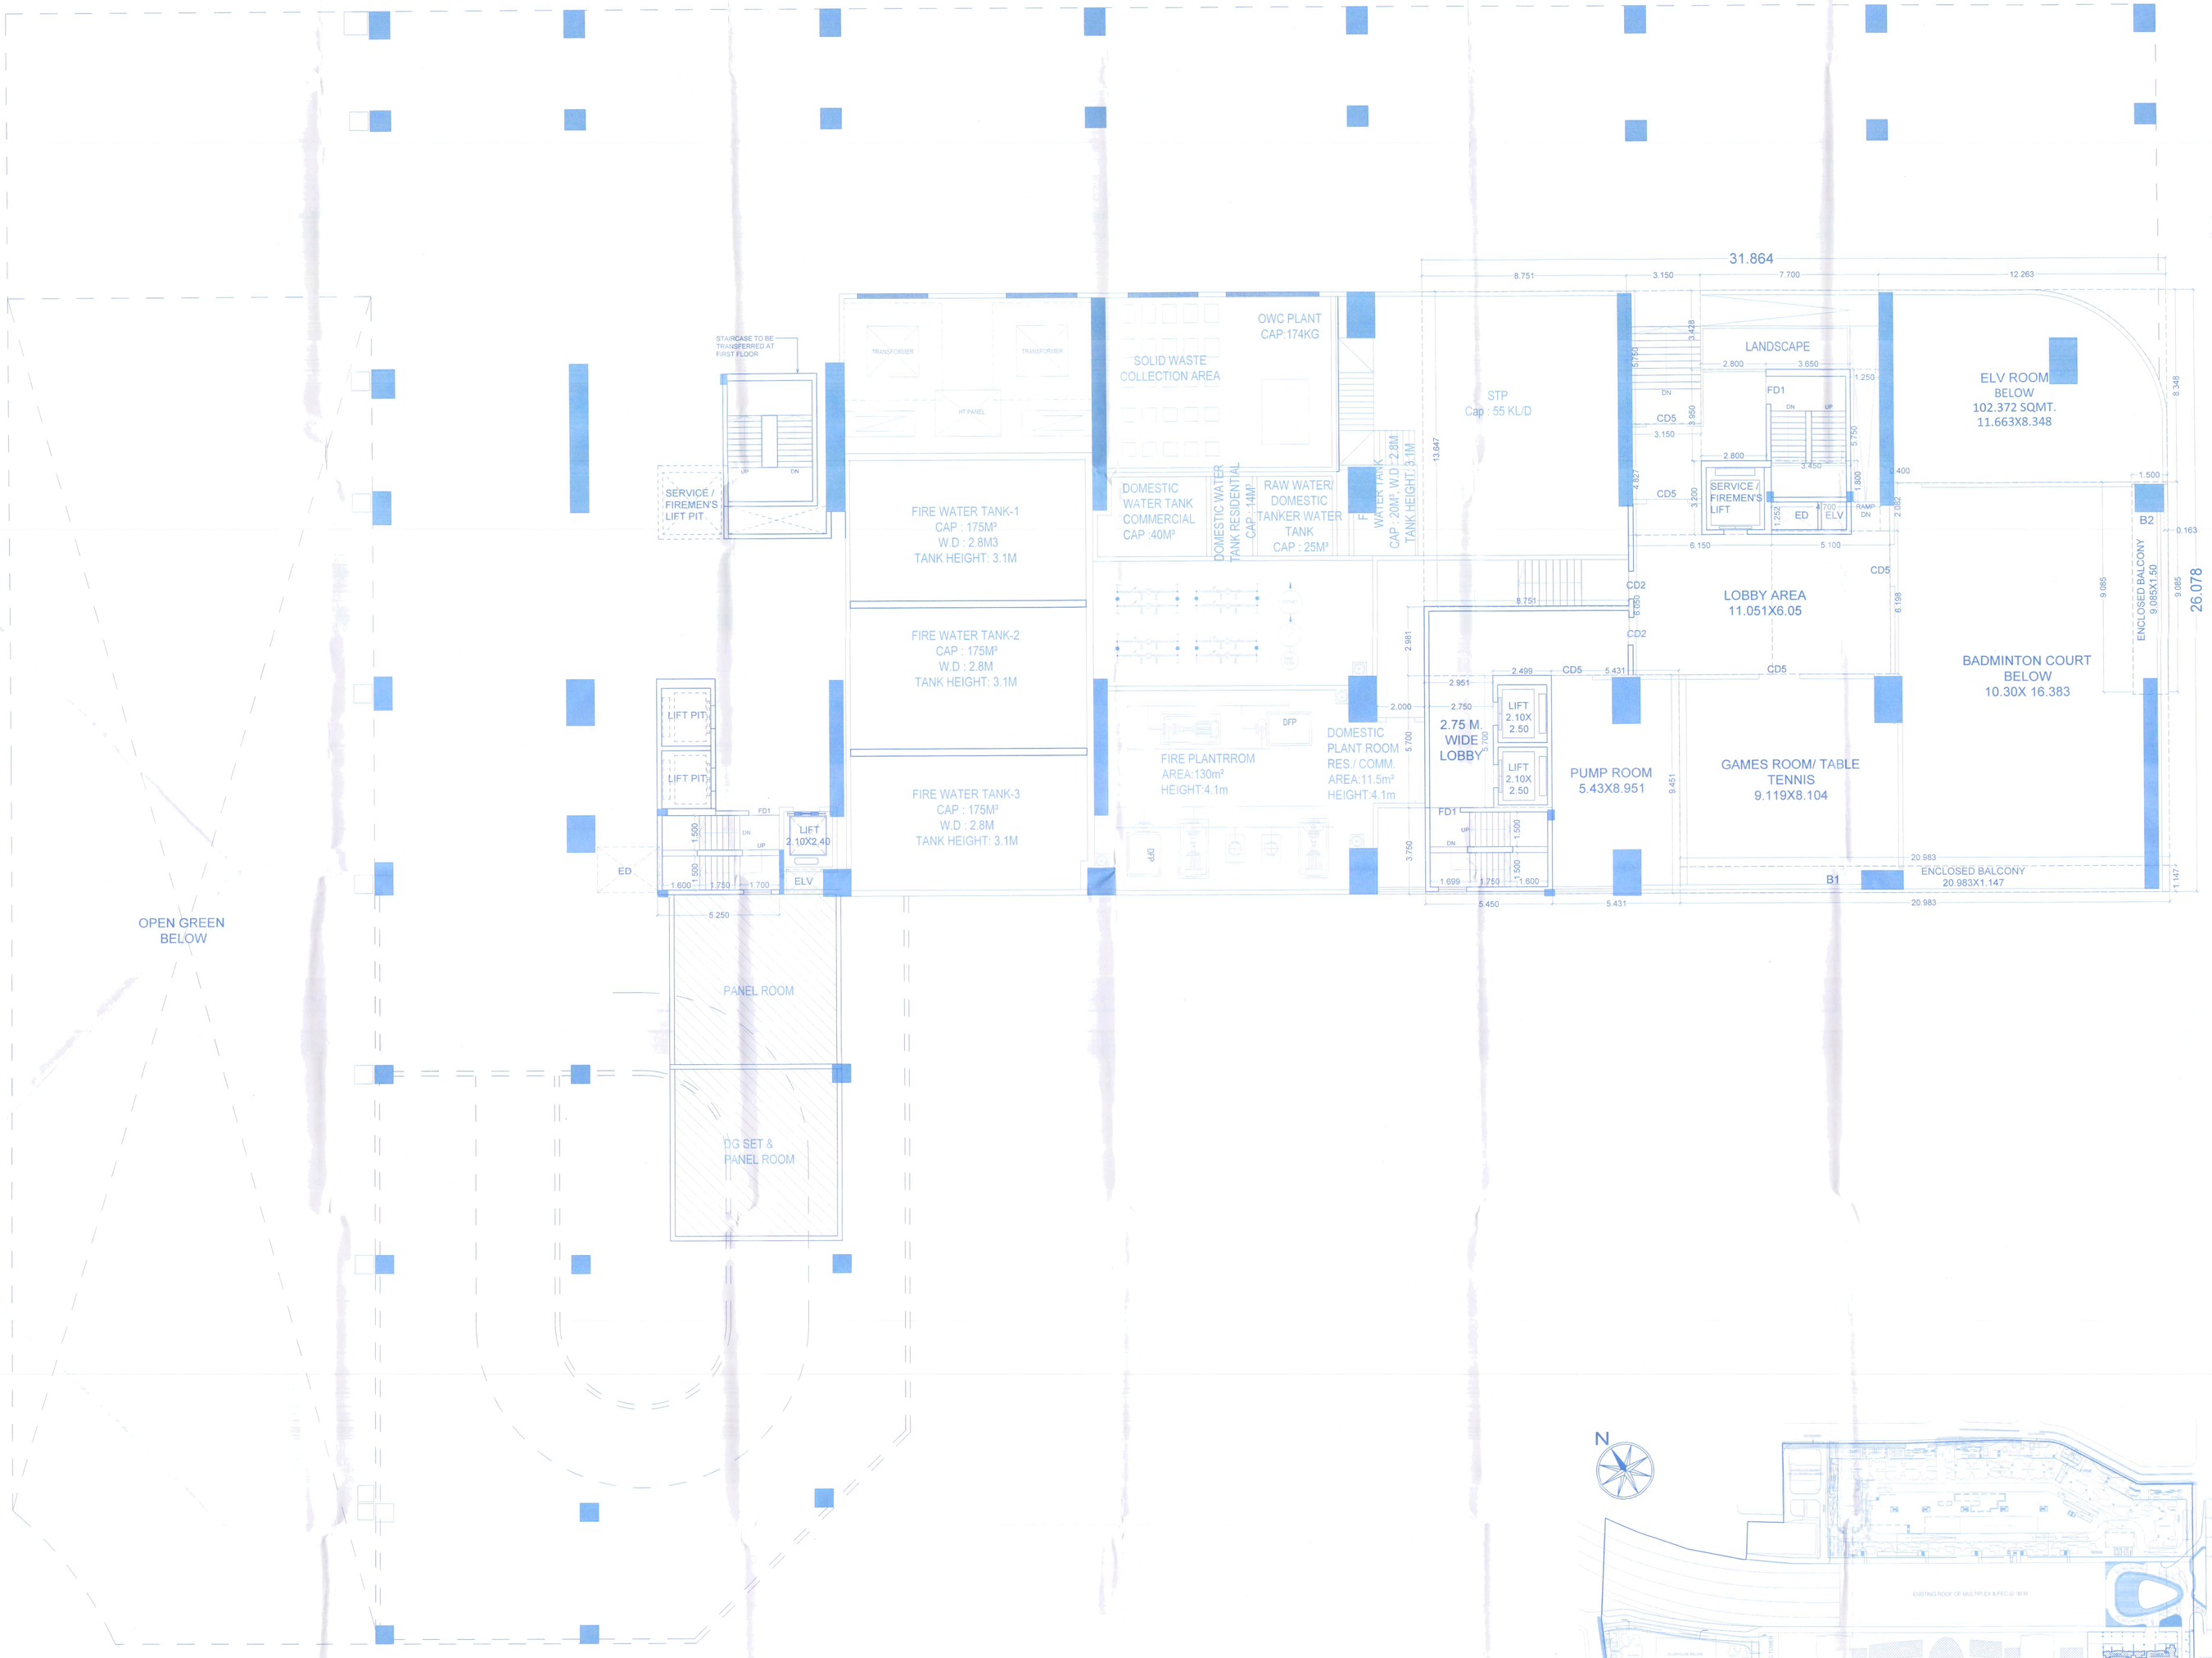

1ST FLOOR PLAN (BETWEEN 1ST & 2ND FLOOR)
LEVEL -02 AT +4.60M. SCALE - 1 : 100

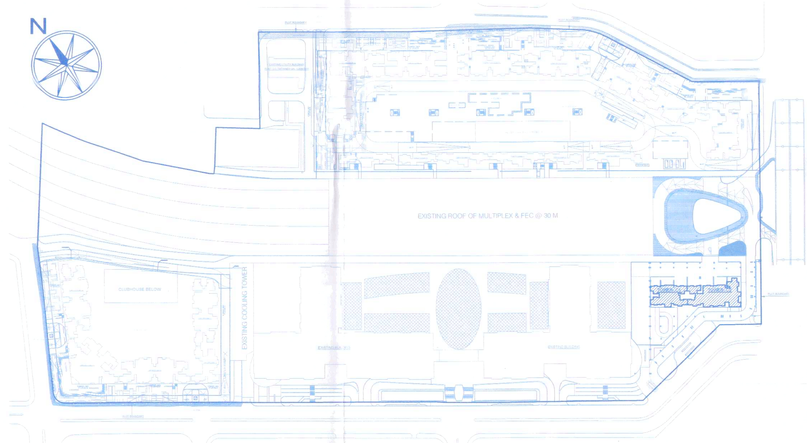

KEY PLAN
SCALE - N.T.S

NOTE :- AS PER A.C.C GRANTED VIDE LETTER NO. 20201CNMMC16494/2040/2020 DATED - 22/06/2020

DESCRIPTION OF PROPOSAL

L& T SEAWOODS RESIDENCES
PROPOSED AMENDMENT TO COMMERCIAL CUM RESIDENTIAL DEVELOPMENT IN INTEGRATED SEAWOODS PROJECT ON PLOT NO. R-1, SECTOR – 40, SEAWOODS, NERUL, NAVI MUMBAI.

NAME & SIGNATURE OF OWNER

M/s. L& T SEAWOODS LTD.

L&T SEAWOODS LTD. NAVI MUMBAI

NAME & SIGNATURE OF ARCHITECT

HITEN SETHI REGISTERED ARCHITECT

Ar.HITEN SETHI
FOR-HITEN SETHI & ASSOCIATES

SCALE	:-	1:100
DATE	:-	25-04-2022
DRN. BY.	:-	VIDHY S.
DELT. BY.	:-	SANDESH
CHKD. BY.	:-	KULDEEP
PROJECT No	:-	P - 242

HSA
HITEN SETHI ARCHITECTS
ARCHITECTS | PLANNERS | INTERIOR ARCHITECTURE | PROJECT MANAGEMENT
HEAD OFFICE: Ground Floor, Yayati CHS, Plot no. 9, Sector - 58 A, Palm Beach Road, Nerul, Navi Mumbai, Maharashtra, India - 400 706
T: +91-22-2752 5300 | F: +91-22-2787 2166
Email: info@hitensethi.com | admin@hitensethi.com | Web site: www.hitensethi.com