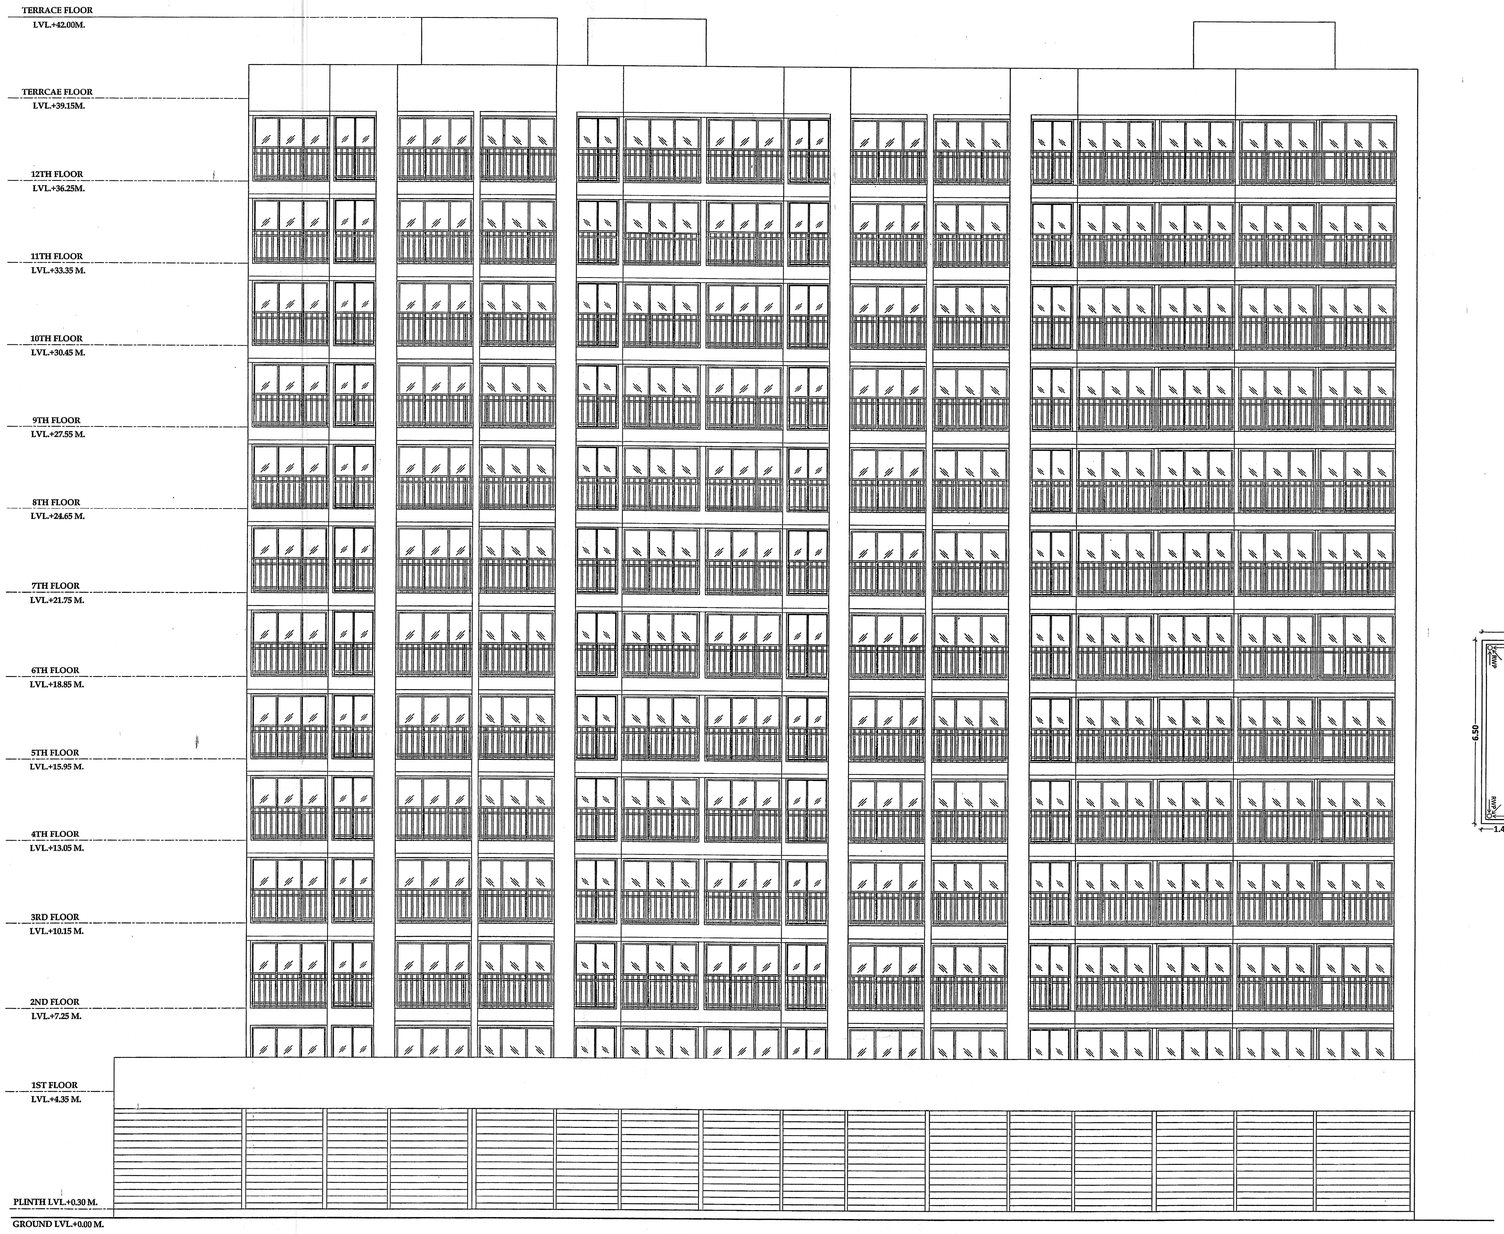

FRONT SIDE ELEVATION

BUILDING- 1& 2 SCALE - 1:100

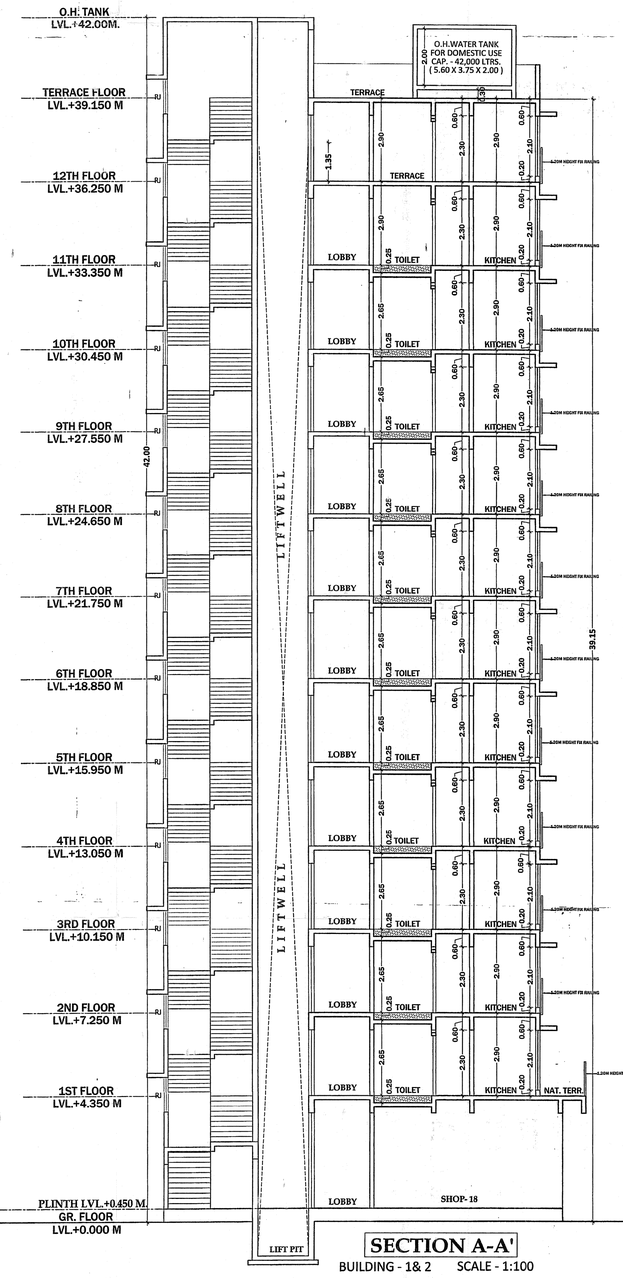

SECTION A-A'

BUILDING - 1& 2 SCALE - 1:100

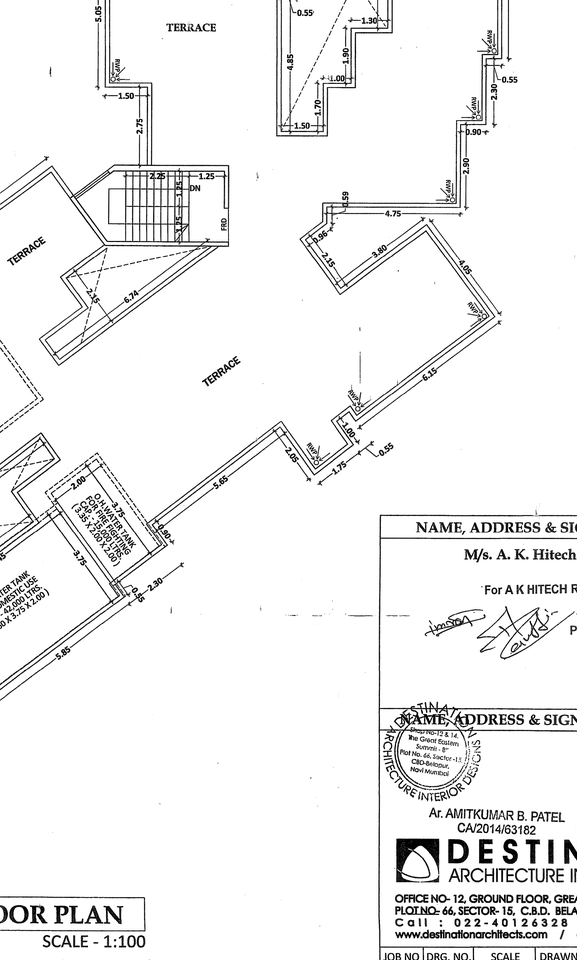

TERRACE FLOOR PLAN

BUILDING- 1 & 2 SCALE - 1:100

PROFORMA - I

PROPOSED RESIDENTIAL CUM COMMERCIAL BUILDING ON LAND BEARING S. NO. - 2/1/1, VILLAGE - KOYNAVELE, TAL. - PANVEL, DIST. - RAIGAD.

SHEET NO. 5/5

STAMP OF PANVEL MUNICIPAL CORPORATION PLANS

मौजे- कोयनावेळे सेक्टर —

येथील अंतिम भू.क्र./न.भू.क्र./सर्वे क्र./पट क्र./ भू.क्र./ 2191 मध्ये नियोजित/सुधारित/ फेरमदल-करणेस/आदेश बांधकामाचे नकाशांस या कार्यालयाचे जा.क्र./पमपा/नरवि/ PMC/BP/11·21 9293 /2022 दिनांक 30/06/2022 येथील जटी, शर्तीस अधिन राहून नकाशांस लाल रंगाने दुरूस्त केल्यानुसार मंजूर.

सहाय्यक संचालक, नगररचना
पनवेल महानगरपालिका

PANVEL MUNICIPAL CORPORATION पनवेल महानगरपालिका पनवेल-रायगड PANVEL-RAIGAD

NAME, ADDRESS & SIGN OF OWNER

M/s. A. K. Hitech Realty

For A K HITECH REALTY

Partners

NAME, ADDRESS & SIGN OF ARCHITECT

DESTINATION ARCHITECTURE INTERIOR DESIGNS

Ar. AMITKUMAR B. PATEL CA/2014/63182

Ar. Amitkumar B. Patel (Reg. No. CA/2014/63182)

DESTINATION ARCHITECTURE INTERIOR DESIGNS

OFFICE NO- 12, GROUND FLOOR, GREAT EASTERN SUMMIT WING- B, PLOT NO- 66, SECTOR- 15, C.B.D. BELAPUR, NAVI MUMBAI. 400614
Call : 022-40126328 & 022-41276523
www.destinationarchitects.com / destination.ind1@gmail.com

JOB NO	DRG. NO.	SCALE	DRAWN BY	DATE
	01	AS SHOWN	GAURESH	05/07/2022