CHE/A - 9299 / BP (WS) /AP (6)

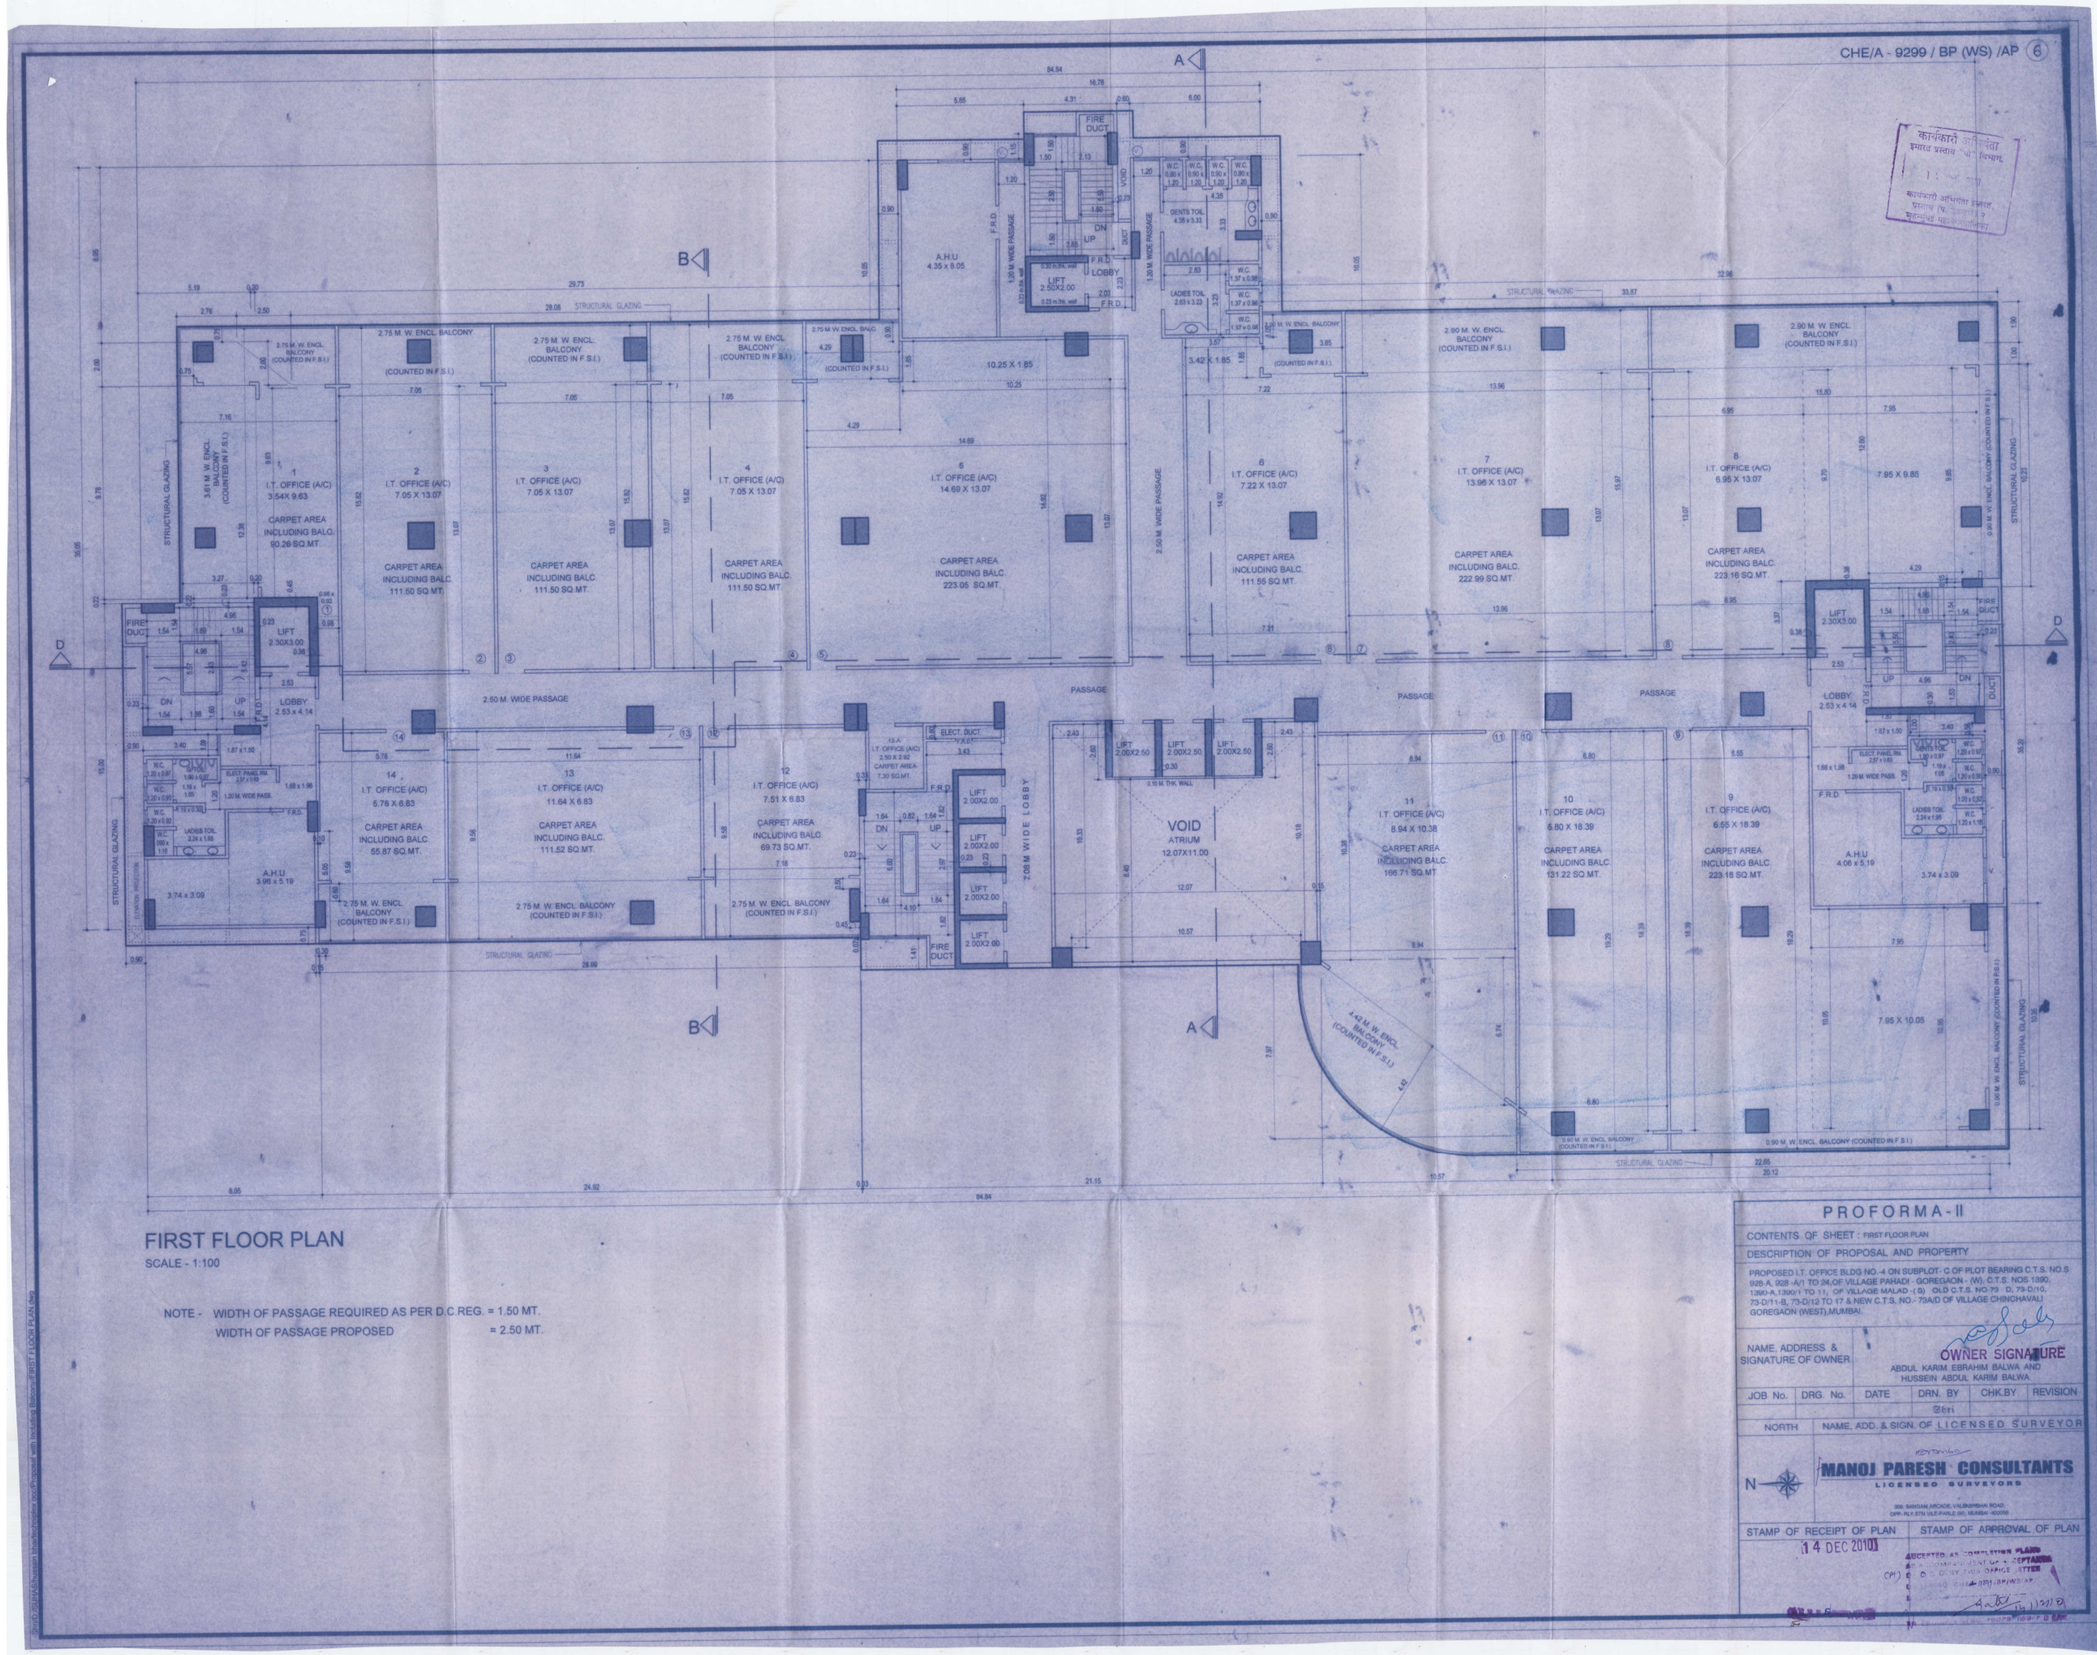

कार्यकारी अभियंता
इमारत प्रस्ताव - पी. विभाग
कार्यकारी अभियंता (इमारत प्रस्ताव) पी-उत्तर विभाग
बृहन्मुंबई महानगरपालिका

FIRST FLOOR PLAN

SCALE - 1:100

NOTE - WIDTH OF PASSAGE REQUIRED AS PER D.C.REG. = 1.50 MT.
WIDTH OF PASSAGE PROPOSED = 2.50 MT.

PROFORMA-II

CONTENTS OF SHEET : FIRST FLOOR PLAN

DESCRIPTION OF PROPOSAL AND PROPERTY

PROPOSED I.T. OFFICE BLDG NO.-4 ON SUBPLOT- C OF PLOT BEARING C.T.S. NO.S 928 A, 928 -A/1 TO 24,OF VILLAGE PAHADI - GOREGAON - (W). C.T.S. NOS 1390, 1390-A, 1390/1 TO 11, OF VILLAGE MALAD - (S) OLD C.T.S. NO.73 D, 73-D/10, 73-D/11-B, 73-D/12 TO 17 & NEW C.T.S. NO.- 73A/D OF VILLAGE CHINCHAVALI GOREGAON (WEST),MUMBAI.

NAME, ADDRESS & SIGNATURE OF OWNER	OWNER SIGNATURE ABDUL KARIM EBRAHIM BALWA AND HUSSEIN ABDUL KARIM BALWA

JOB No.	DRG. No.	DATE	DRN. BY	CHK.BY	REVISION
			Sfri		

NORTH — NAME, ADD. & SIGN. OF LICENSED SURVEYOR

N

MANOJ PARESH CONSULTANTS
LICENSED SURVEYORS
806, SARDAR ARCADE, V.M.ROAD(W)
OPP. RLY.STN VILE PARLE (W), MUMBAI -400056

STAMP OF RECEIPT OF PLAN	STAMP OF APPROVAL OF PLAN
14 DEC 2010	ACCEPTED AS COMPLETION PLAND SUBJECT TO COMPLIANCE OF ACCEPTANCE CONDITIONS OF THIS OFFICE LETTER DATED 13/12/10

Scanned with CamScanner